


AREA DIAGRAM 16TH FLOOR PLAN WING - B

SCALE = 1:100

BUILT UP AREA CALCULATION 16TH FLOOR WING- B

ADDITIONS :								
A	16.40	x	11.21	x	1	=	183.84	Sq.mtr. A
9a	1.40	x	2.68	x	1	=	3.75	Sq.mtr.
TOTAL						=	**187.60**	Sq.mtr. B
DEDUCTIONS :								
1	6.25	x	0.90	x	1	=	5.63	Sq.mtr.
2	1.40	x	0.75	x	1	=	1.05	Sq.mtr.
3	1.10	x	2.30	x	1	=	2.53	Sq.mtr.
4	2.75	x	1.35	x	1	=	3.71	Sq.mtr.
5	0.05	x	2.98	x	1	=	0.15	Sq.mtr.
6	6.58	x	1.23	x	1	=	8.09	Sq.mtr.
7	2.30	x	1.35	x	1	=	3.11	Sq.mtr.
8	0.65	x	2.22	x	1	=	1.44	Sq.mtr.
9	0.95	x	3.43	x	1	=	3.26	Sq.mtr.
10	1.28	x	1.00	x	1	=	1.28	Sq.mtr.
11	1.58	x	0.35	x	1	=	0.55	Sq.mtr.
12	6.53	x	2.98	x	1	=	19.46	Sq.mtr.
TOTAL						=	**50.26**	Sq.mtr. D
TOTAL CONSTRUCTED AREA:								
C		-		D		=	**137.34**	Sq.mtr. C
STAIRCASE, STAIRCASE LOBBY,LIFT, LIFT LOOBY AREA :								
ST1	4.15	x	4.21	x	1	=	17.47	Sq.mtr.
ST2	2.75	x	1.73	x	1	=	4.76	Sq.mtr.
ST3	2.77	x	1.73	x	1	=	4.79	Sq.mtr.
LT1	0.7	x	2.25	x	1	=	1.58	Sq.mtr.
LT2	4.82	x	3.83	x	1	=	18.46	Sq.mtr.
TOTAL						=	**47.06**	Sq.mtr. D
TOTAL BUILT UP AREA								
C		-		D				
137.34		-		47.06		=	**90.28**	Sq.mtr.

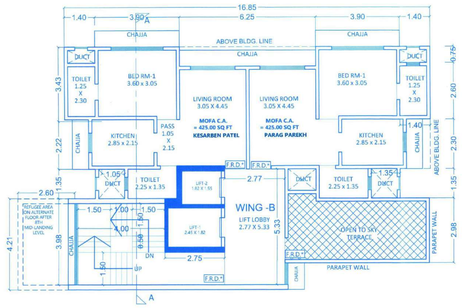


16TH FLOOR PLAN

SCALE = 1:100


BUILT UP AREA CALCULATION 17TH & 18TH FLOOR WING- B

ADDITIONS :								
A	16.40	x	11.21	x	1	=	183.84	Sq.mtr. A
9a	1.40	x	2.68	x	1	=	3.75	Sq.mtr.
TOTAL						=	**187.60**	Sq.mtr. B
DEDUCTIONS :								
1	6.25	x	0.45	x	1	=	2.81	Sq.mtr.
2	1.40	x	0.75	x	1	=	1.05	Sq.mtr.
3	1.10	x	2.30	x	1	=	2.53	Sq.mtr.
4	2.75	x	1.35	x	1	=	3.71	Sq.mtr.
5	0.05	x	2.98	x	1	=	0.15	Sq.mtr.
6	6.58	x	1.23	x	1	=	8.09	Sq.mtr.
7	2.30	x	1.35	x	1	=	3.11	Sq.mtr.
8	0.65	x	2.22	x	1	=	1.44	Sq.mtr.
9	0.95	x	3.43	x	1	=	3.26	Sq.mtr.
10	1.28	x	1.00	x	1	=	1.28	Sq.mtr.
11	1.58	x	0.35	x	1	=	0.55	Sq.mtr.
12	6.53	x	2.98	x	1	=	19.46	Sq.mtr.
TOTAL						=	**47.45**	Sq.mtr. C
TOTAL CONSTRUCTED AREA:								
C		-		D		=	**140.15**	Sq.mtr. D
STAIRCASE, STAIRCASE LOBBY,LIFT, LIFT LOOBY AREA :								
ST1	4.15	x	4.21	x	1	=	17.47	Sq.mtr.
ST2	2.75	x	1.73	x	1	=	4.76	Sq.mtr.
ST3	2.77	x	1.73	x	1	=	4.79	Sq.mtr.
LT1	0.7	x	2.25	x	1	=	1.58	Sq.mtr.
LT2	4.82	x	3.83	x	1	=	18.46	Sq.mtr.
TOTAL						=	**47.06**	Sq.mtr. E
TOTAL BUILT UP AREA								
D		-		E				
140.15		-		47.06		=	**93.09**	Sq.mtr.

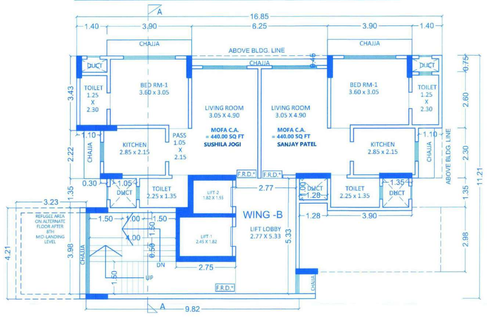


18TH FLOOR PLAN

SCALE = 1:100

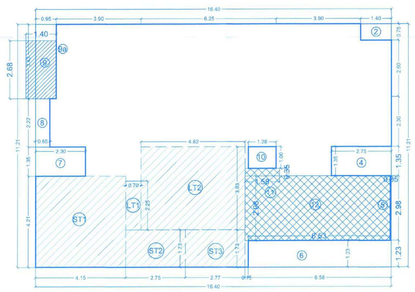


AREA DIAGRAM 19TH FLOOR PLAN WING - B

SCALE = 1:100

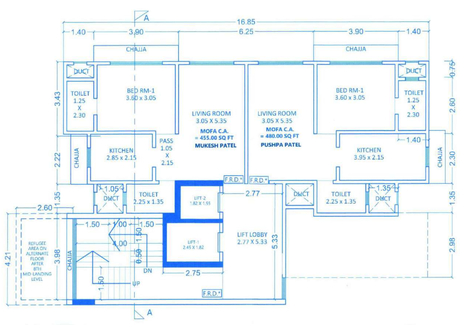

19TH FLOOR PLAN

SCALE = 1:100

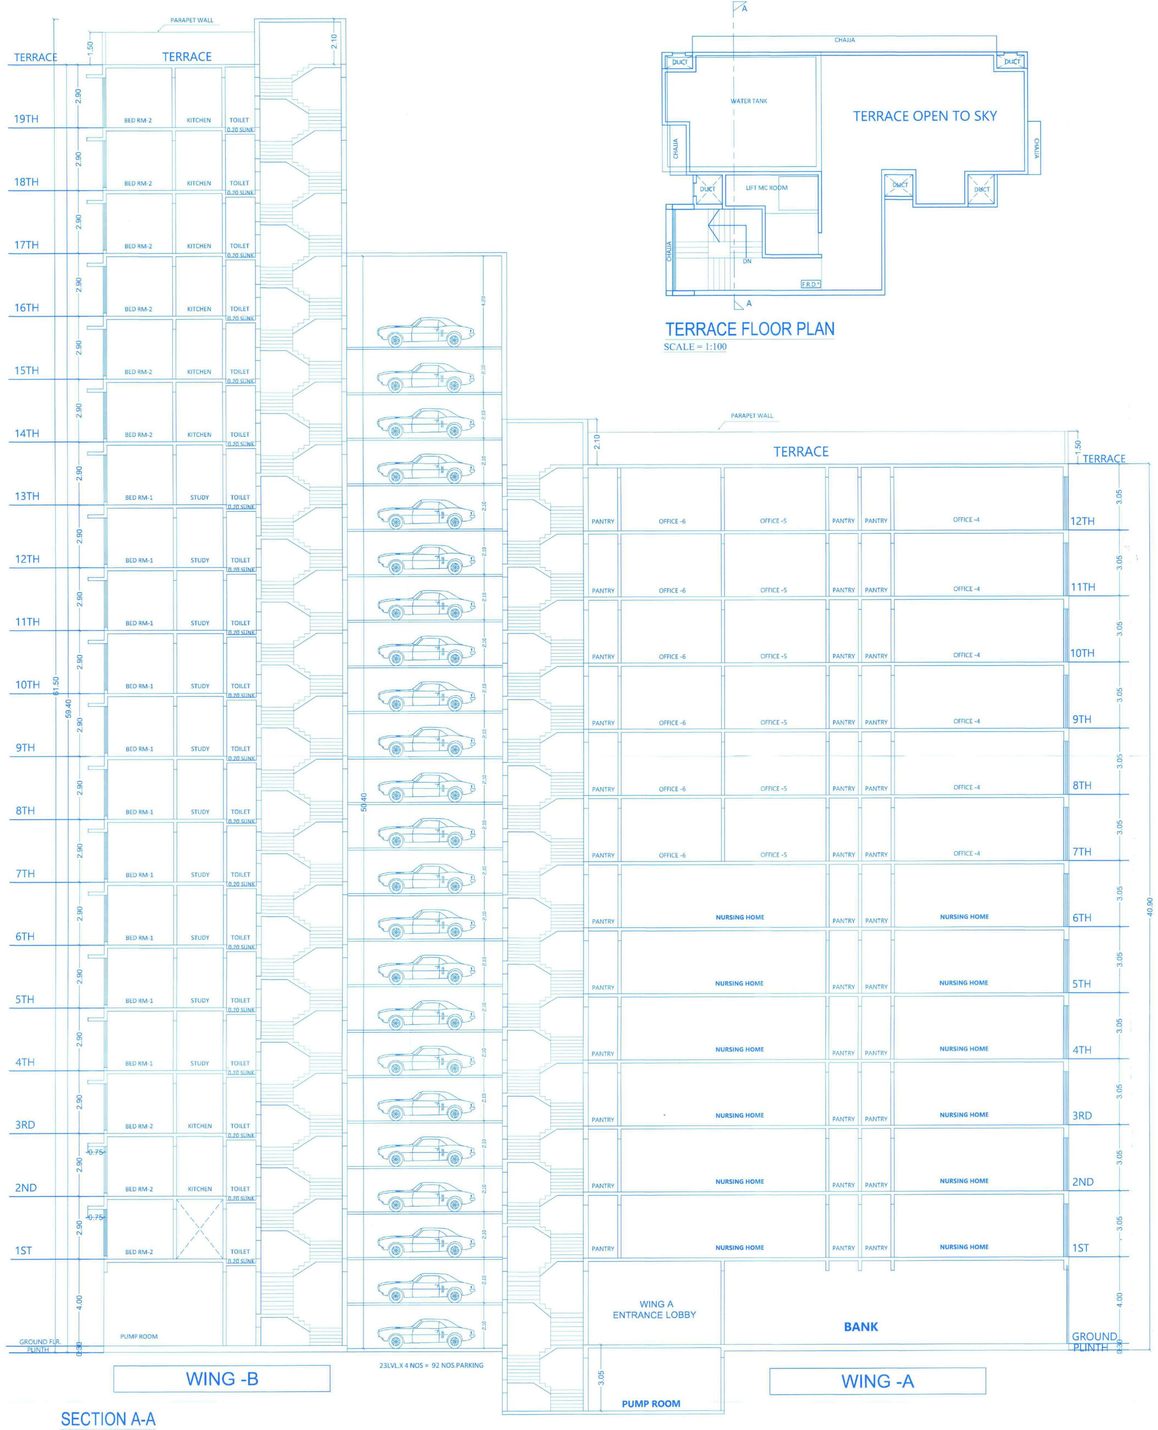

WING -B

SECTION A-A

SCALE = 1:100

TERRACE FLOOR PLAN

SCALE = 1:100

WING -A

PROFORMA 'B'

CONTENT OF SHEET

STAMP OF APPROVAL OF PLANS

Approved Subject to the condition Mentioned in this office permission Letter no. SRA/ENG/ MH/16115/2023/S05/AP

13 DEC 2023

Executive Engineer, Slum Rehabilitation Authority

STAMP OF DATE OF RECEIPT OF PLANS.

DESCRIPTION OF PROPOSAL & PROPERTY

PROPOSED SRA SCHEME UNDER REG. 33(11) ON PLOT BEARING F.P. NO. 29 , TPS III OF VILLAGE GHATKOPAR KIROL ,TILAK ROAD

GHATKOPAR (EAST) , MUMBAI. 400077

NAME OF SOCIETY : MAHESHWAR NAGAR CHS LTD.

NAME OF DEVELOPER

FOR : M/S. SHREE SAI ENTERPRISES

NAME, ADDRESS & SIGNATURE OF ARCHITECT

Prof(F)'s
Architectural CONCEPT
802 , Skyline Wealth Space, C -2 , Wing , Premier Road , Vidyavihar (West) , Mumbai - 400 086.
Tel.: 2510 0465 , 2510 3561
Email : archconcept07@yahoo.co.in
ROHIT PATIL
LIC. SURVEYOR

NORTH LINE	REMARK	JOB NO. :-	SCALE :- 1:100
		DRG.NO. :- 01	DRN BY :- NILAM
		DATE :- 12/04/23	CHKD BY :- KISHOR