
This cancels Approval to the Previous Plans sanctioned under no. N/WT/0015/2023/0425/AP Dated 10/11/23

Approved Subject to the condition Mentioned in this office permisson Letter no N/WT/0015/0230425/AP Dt 22 MAY 2024


Executive Engineer
Slum Rehabilitation Authority

BUILT UP AREA CALCULATION 7TH FLOOR (WING- A)


ADDITIONS :									
A	16.44	x	25.73	x	1	=	423.00	Sq.mtr.	A
TOTAL							**423.00**	Sq.mtr.	B
DEDUCTIONS :									
1	0.54	x	3.60	x	1	=	1.94	Sq.mtr.	
2	4.96	x	1.08	x	1	=	5.36	Sq.mtr.	
3	0.81	x	3.87	x	1	=	3.13	Sq.mtr.	
4	0.05	x	1.65	x	3	=	0.25	Sq.mtr.	
5	0.05	x	1.73	x	1	=	0.09	Sq.mtr.	
6	7.93	x	1.88	x	1	=	14.91	Sq.mtr.	
7	0.05	x	2.92	x	1	=	0.15	Sq.mtr.	
8	4.00	x	1.35	x	1	=	5.40	Sq.mtr.	
9	2.58	x	0.35	x	1	=	0.90	Sq.mtr.	
10	0.35	x	1.25	x	1	=	0.44	Sq.mtr.	
11	2.65	x	2.00	x	1	=	5.30	Sq.mtr.	
TOTAL						=	**37.86**	Sq.mtr.	C
TOTAL CONSTRUCTED AREA:									
C		-		C		=	**385.14**	Sq.mtr.	D
STAIRCASE, STAIRCASE LOBBY,LIFT, LIFT LOOBY AREA :									
ST1	4.96	x	3.85	x	1	=	19.10	Sq.mtr.	
ST2	0.20	x	1.25	x	1	=	0.25	Sq.mtr.	
ST3	4.47	x	3.87	x	1	=	17.30	Sq.mtr.	
LT1	1.35	x	1.00	x	1	=	1.35	Sq.mtr.	
LT2	1.39	x	4.60	x	1	=	6.39	Sq.mtr.	
LT3	4.45	x	4.95	x	1	=	22.03	Sq.mtr.	
LT4	0.55	x	2.70	x	1	=	1.49	Sq.mtr.	
LT5	0.55	x	1.00	x	1	=	0.55	Sq.mtr.	
TOTAL						=	**68.44**	Sq.mtr.	F
TOTAL BUILT UP AREA									
D		-		E					
385.14		-		68.44		=	**316.70**	Sq.mtr.	F

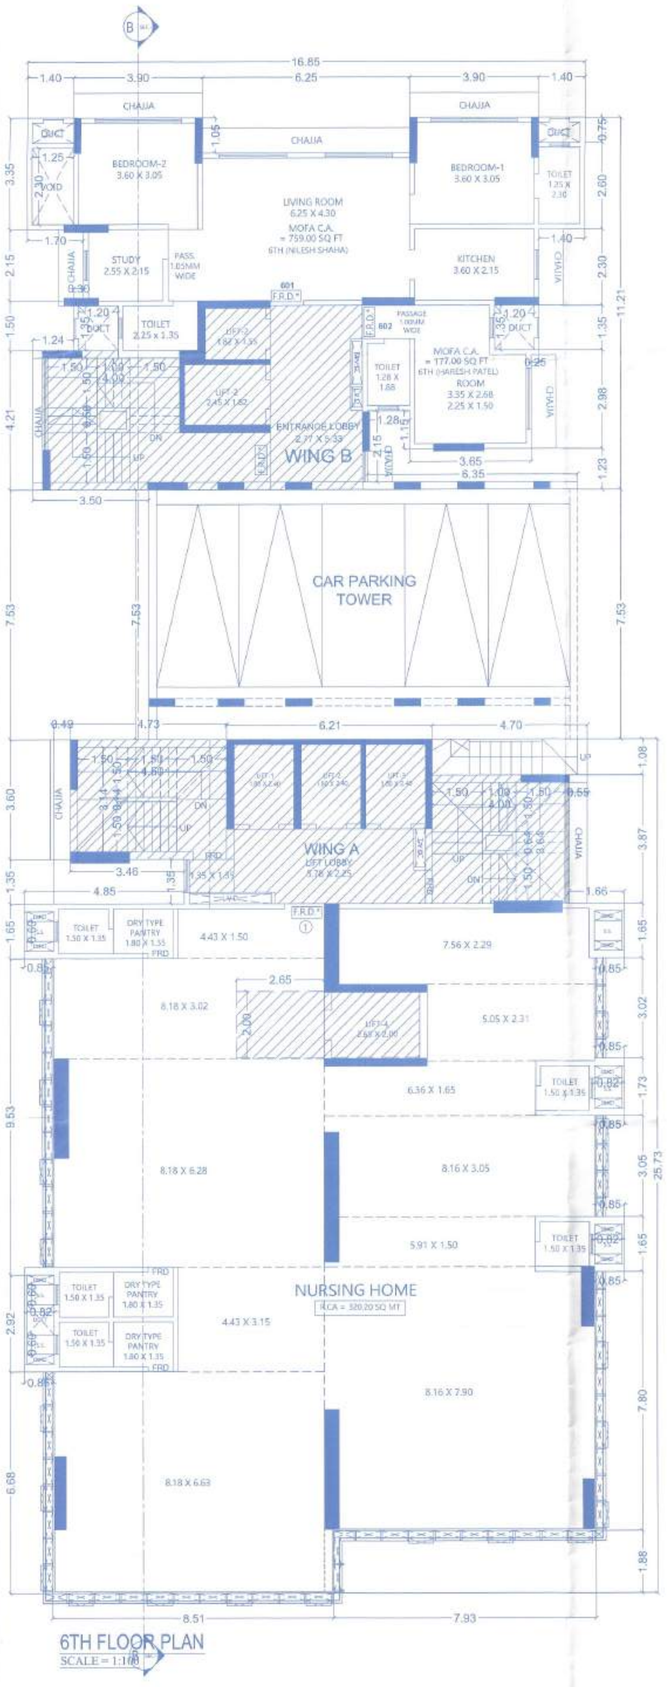

6TH FLOOR PLAN
SCALE = 1:100

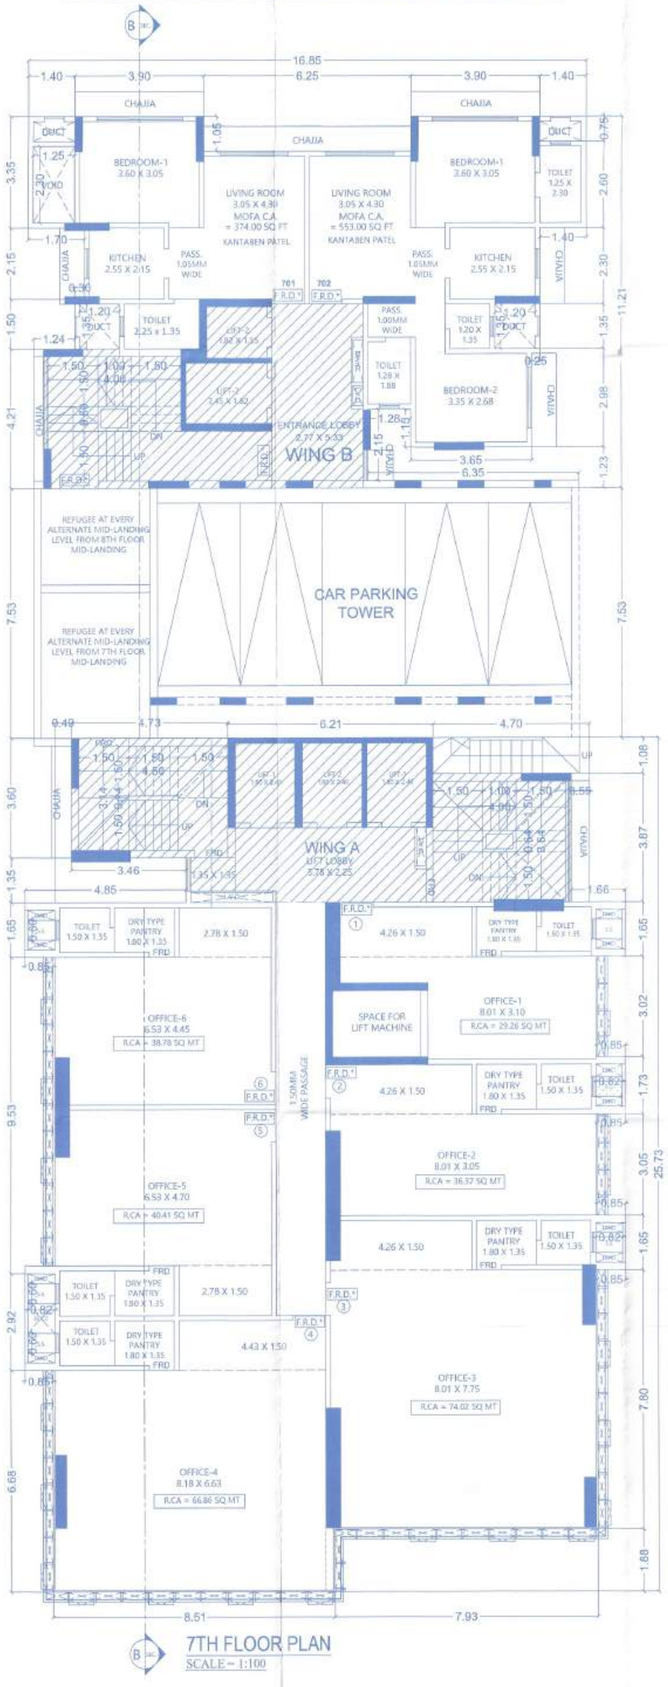

7TH FLOOR PLAN
SCALE = 1:100

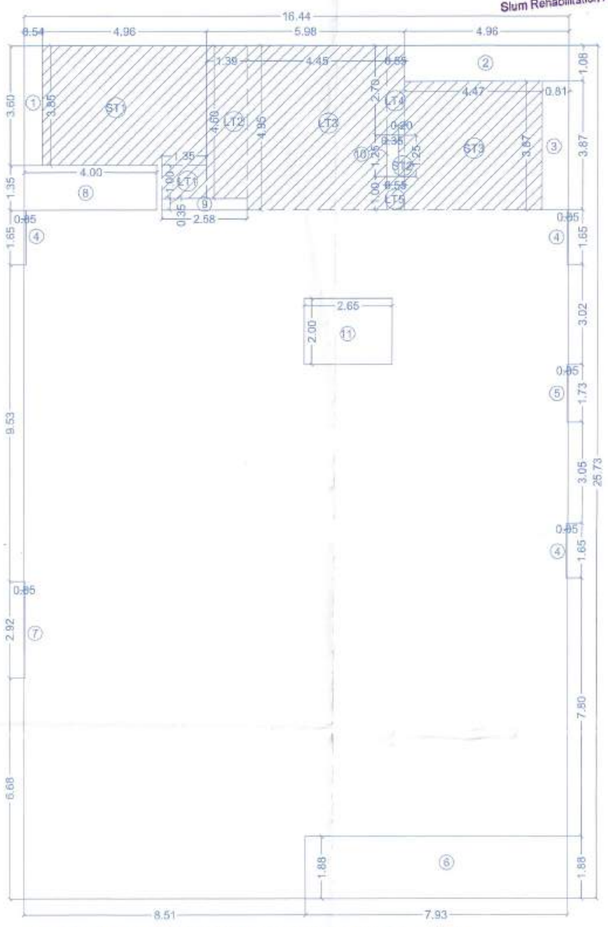

AREA DIAGRAM 7TH FLOOR (WING - A)
SCALE = 1:100

PROFORMA 'B'	
CONTENT OF SHEET	
6TH & 7TH FLOOR PLAN	
STAMP OF APPROVAL OF PLANS.	STAMP OF DATE OF RECEIPT OF PLANS.

DESCRIPTION OF PROPOSAL & PROPERTY

PROPOSED SRA SCHEME UNDER REG. 33(11) ON PLOT BEARING F.P. NO. 29 , TPS III OF VILLAGE GHATKOPAR KIROL ,TILAK ROAD

GHATKOPAR (EAST) , MUMBAI. 400077

NAME OF SOCIETY : MAHESHWAR NAGAR CHS LTD.

NAME OF DEVELOPER

FOR : M/S. SHREE SAI ENTERPRISES

NAME, ADDRESS & SIGNATURE OF ARCHITECT

Patil's Architectural CONCEPT
802 , Skyline Wealth Space, C -2 , Wing , Premier Road , Vidyavihar (West) , Mumbai - 400 086.
Tel.: 2510 0465 , 2510 3561
Email : archconcept07@yahoo.co.in

ROHIT PATIL
LIC. SURVEYOR

NORHT LINE	REMARK	JOB NO. :-	SCALE :- 1:100
		DRG.NO.:- 01	DRN BY :- KUMAR
		DATE :- 22/05/24	CHKD BY :- KISHOR