

This cancels Approval to the Previous Plans sanctioned under no. N(PVT)/0115/2023-24/SRA Dated 10/11/23

Approved Subject to the condition Mentioned in this office permission Letter no N/PVT/0115/2023-24/SRA Dt 22 MAY 2024

Executive Engineer
Slum Rehabilitation Authority

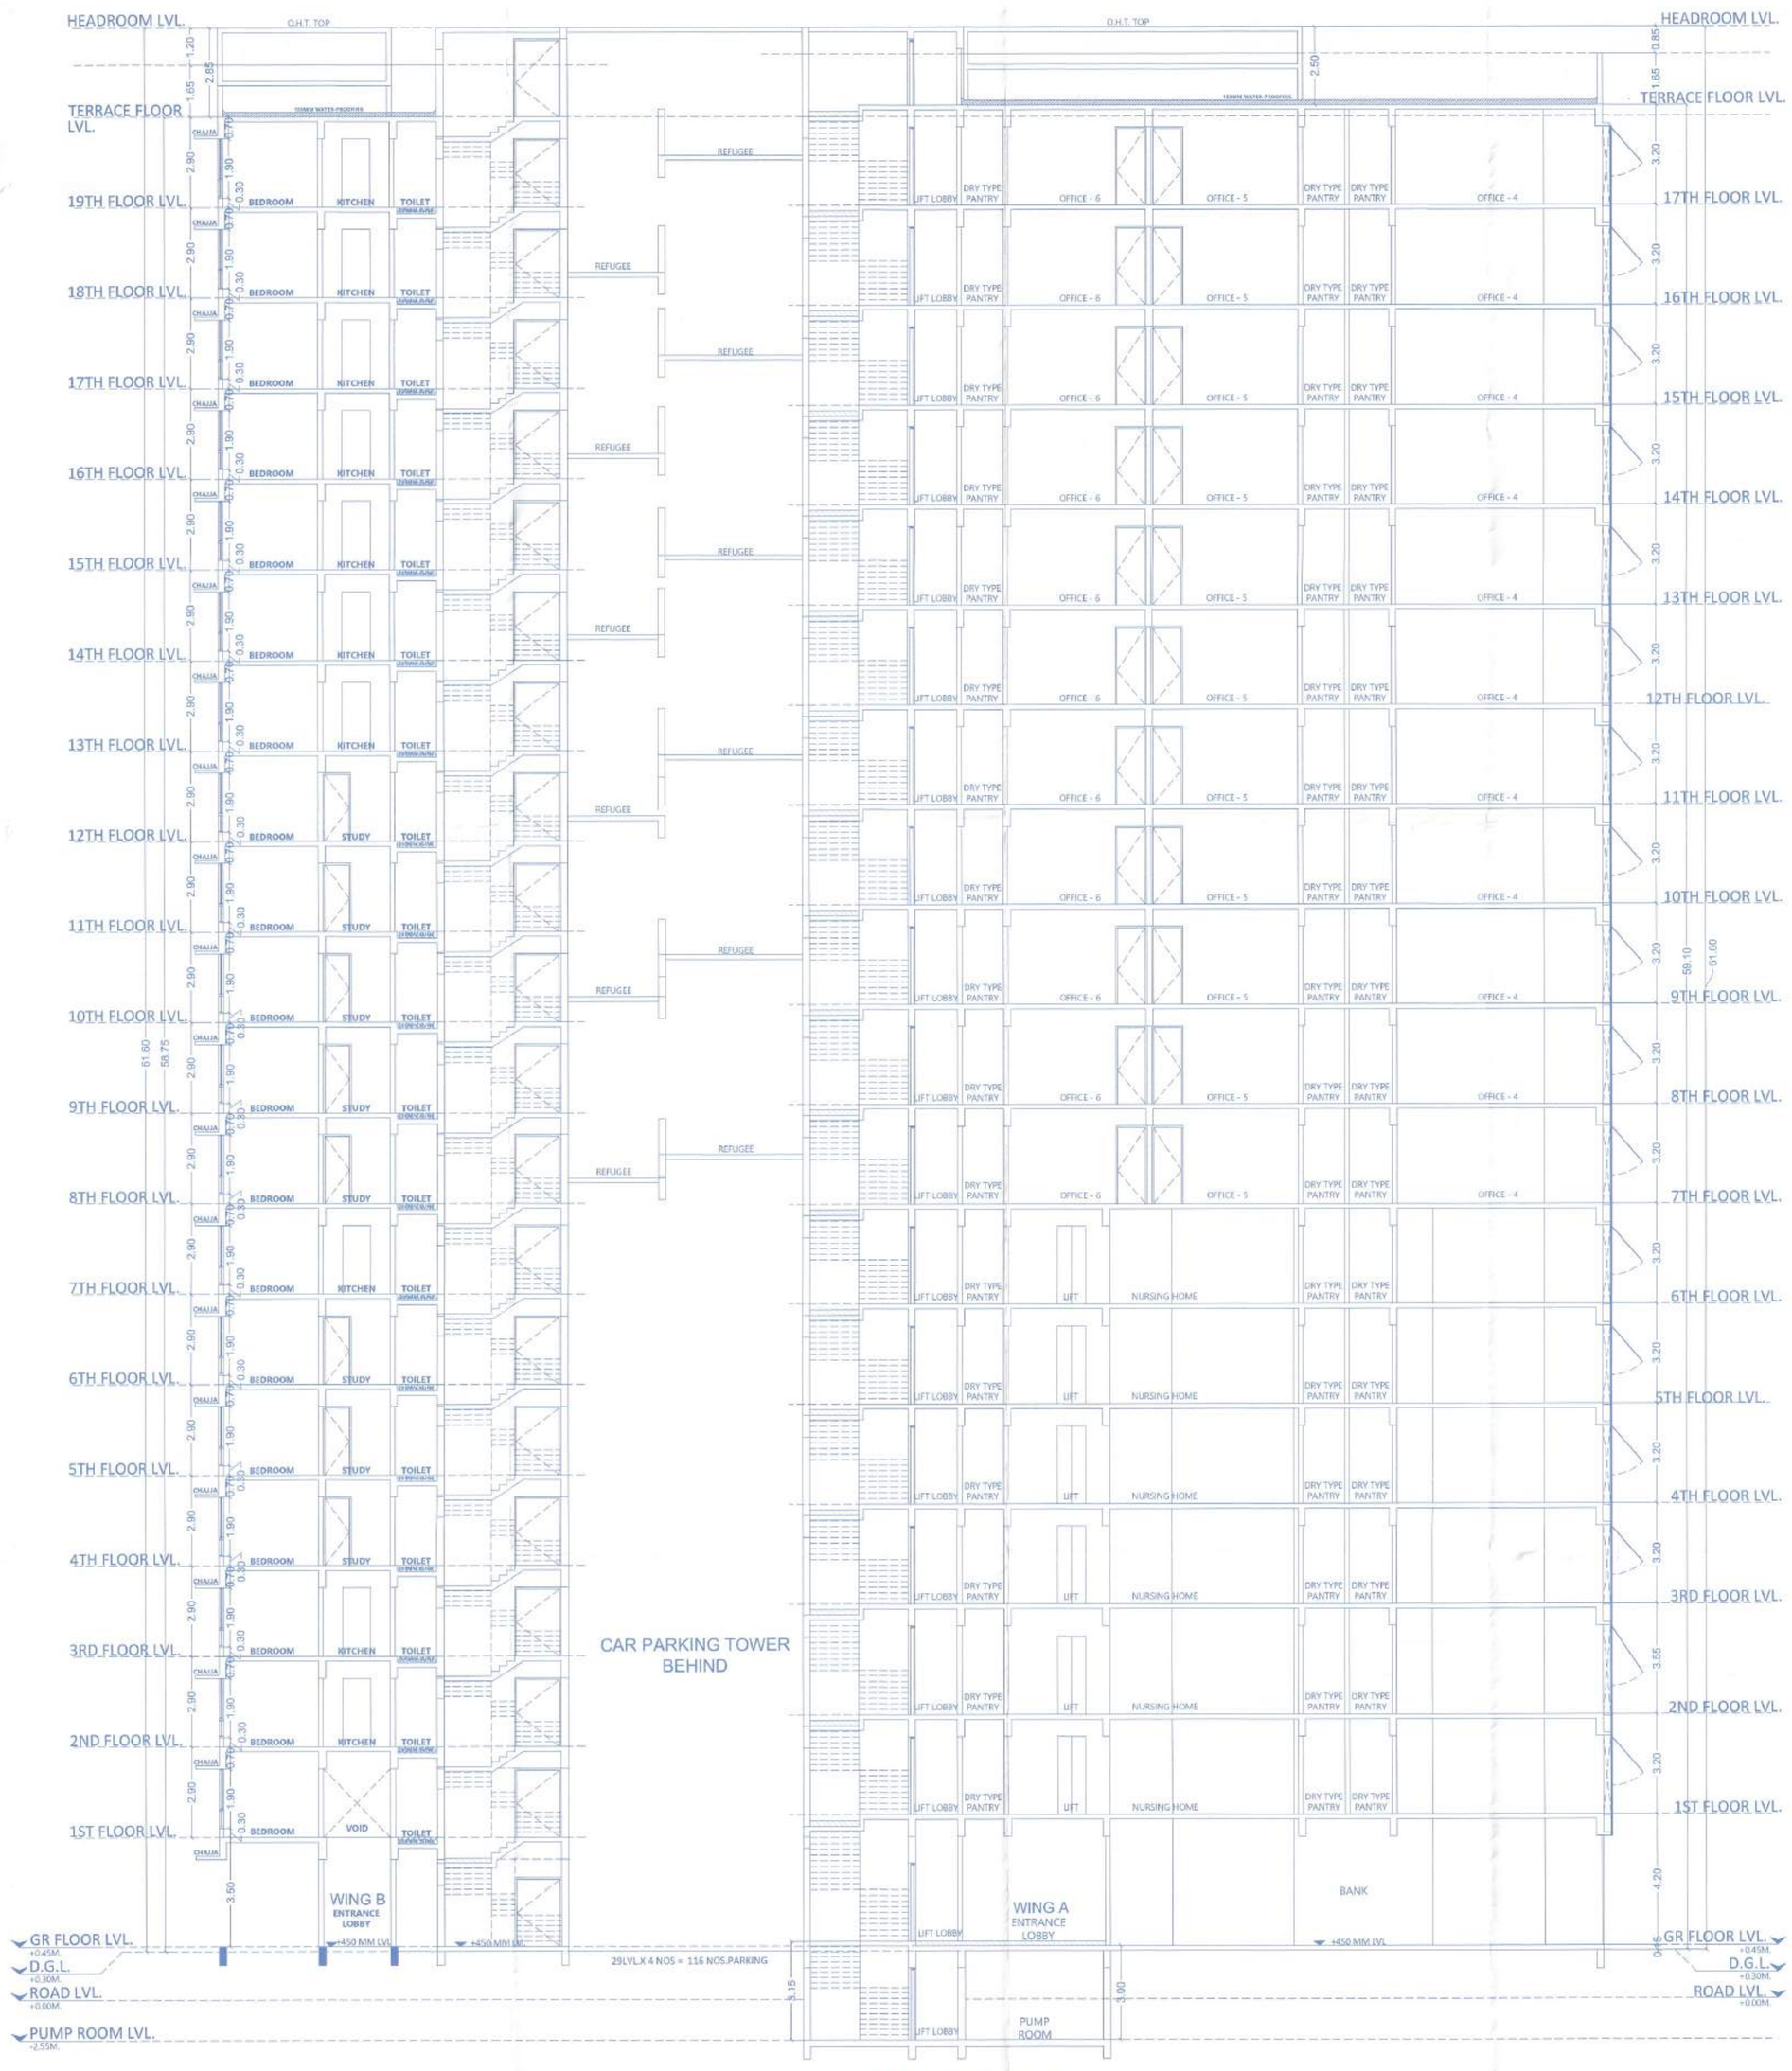

SECTION B-B

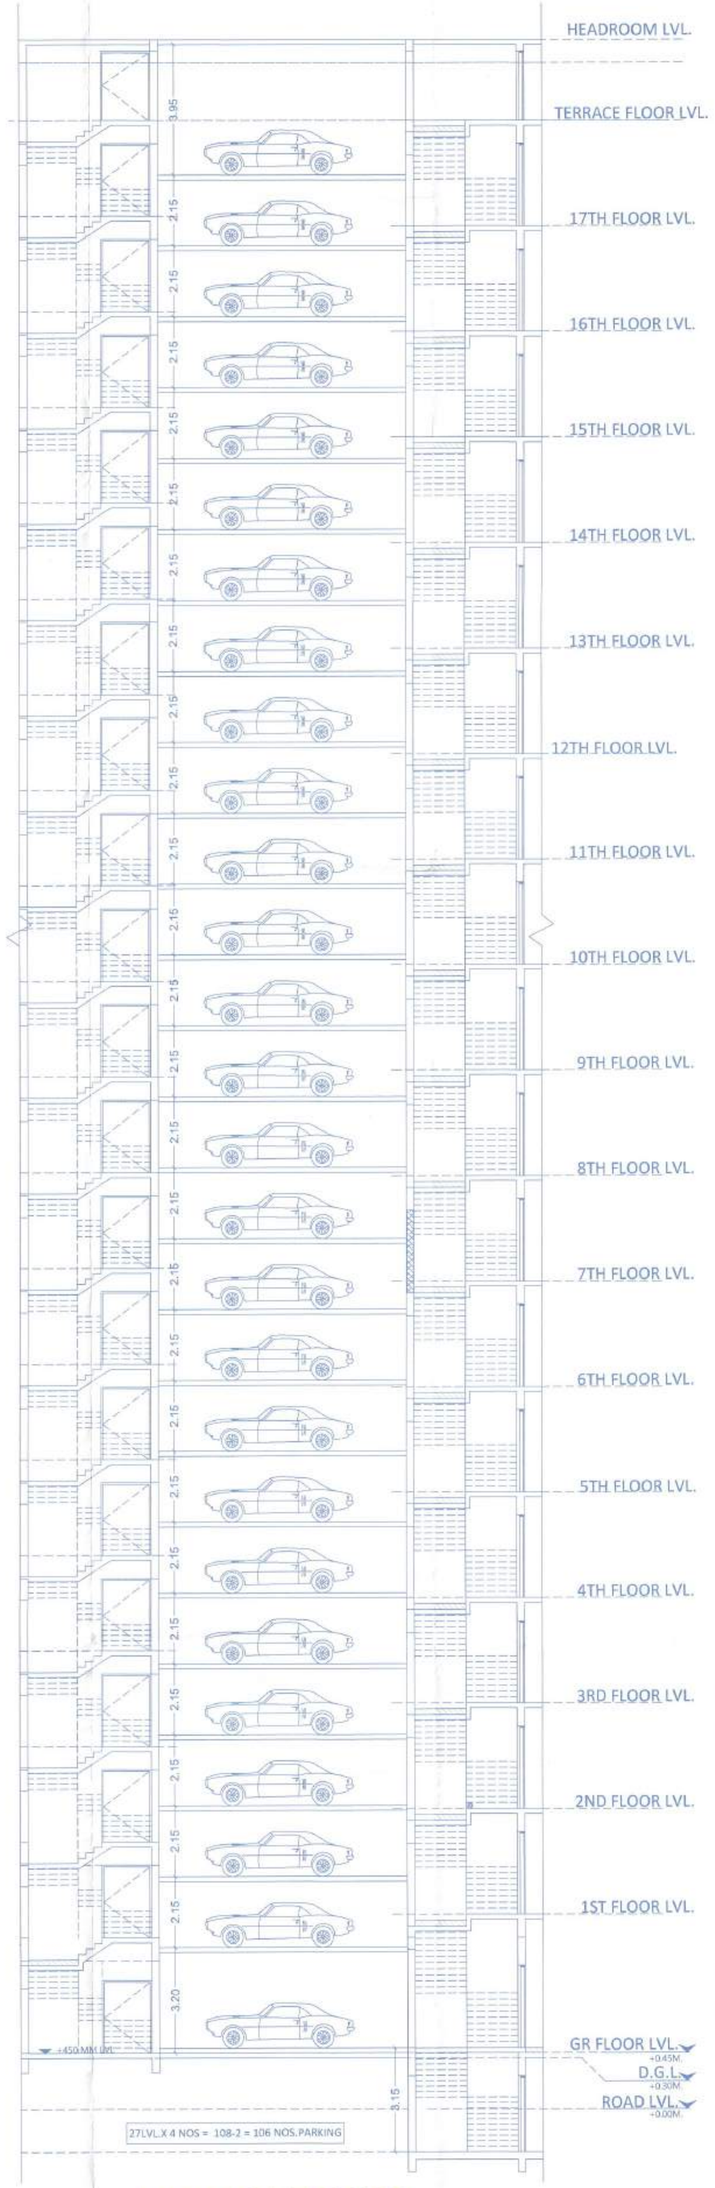

PARKING TOWER

PROFORMA 'B'	
CONTENT OF SHEET	
SECTION B-B & PARKING TOWER	
STAMP OF APPROVAL OF PLANS.	STAMP OF DATE OF RECEIPT OF PLANS.

DESCRIPTION OF PROPOSAL & PROPERTY

PROPOSED SRA SCHEME UNDER REG. 33(11) ON PLOT BEARING F.P. NO. 29 , TPS III OF VILLAGE GHATKOPAR KIROL ,TILAK ROAD

GHATKOPAR (EAST) , MUMBAI, 400077

NAME OF SOCIETY : MAHESHWAR NAGAR CHS LTD.

NAME OF DEVELOPER

FOR : M/S. SHREE SAI ENTERPRISES

NAME, ADDRESS & SIGNATURE OF ARCHITECT

Patil's Architectural CONCEPT
802 , Skyline Wealth Space, C -2 , Wing , Premier Road , Vidyavihar (West) , Mumbai - 400 086.
Tel.: 2510 0465 , 2510 3561
Email : archconcept07@yahoo.co.in
ROHIT PATIL
LIC. SURVEYOR

NORTH LINE	REMARK	JOB NO. :-	SCALE :- 1:100
		DRG.NO :- 01	DRN BY :- KUMAR
		DATE :- 22/05/24	CHKD BY :- KISHOR