
(T - III) 6/11


40% CUT-OUT FOR NATURAL VENTILATION

GROUND FLOOR LEVEL

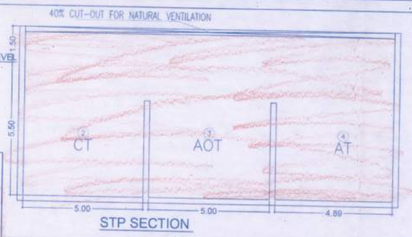


STP SECTION

GROUND FLOOR LEVEL

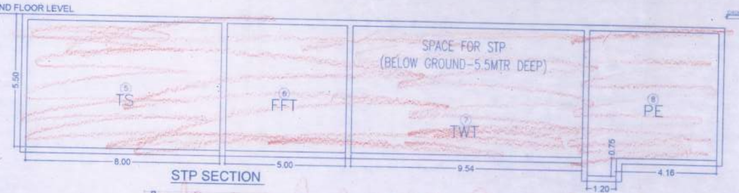


STP SECTION

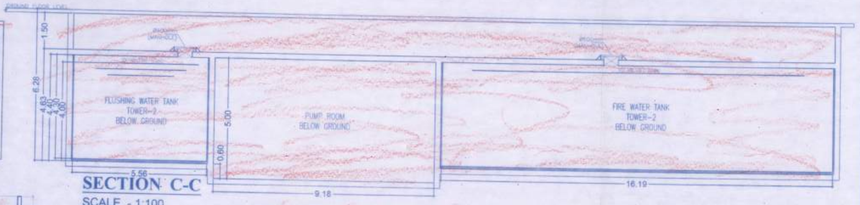

SECTION C-C


SCALE - 1:100

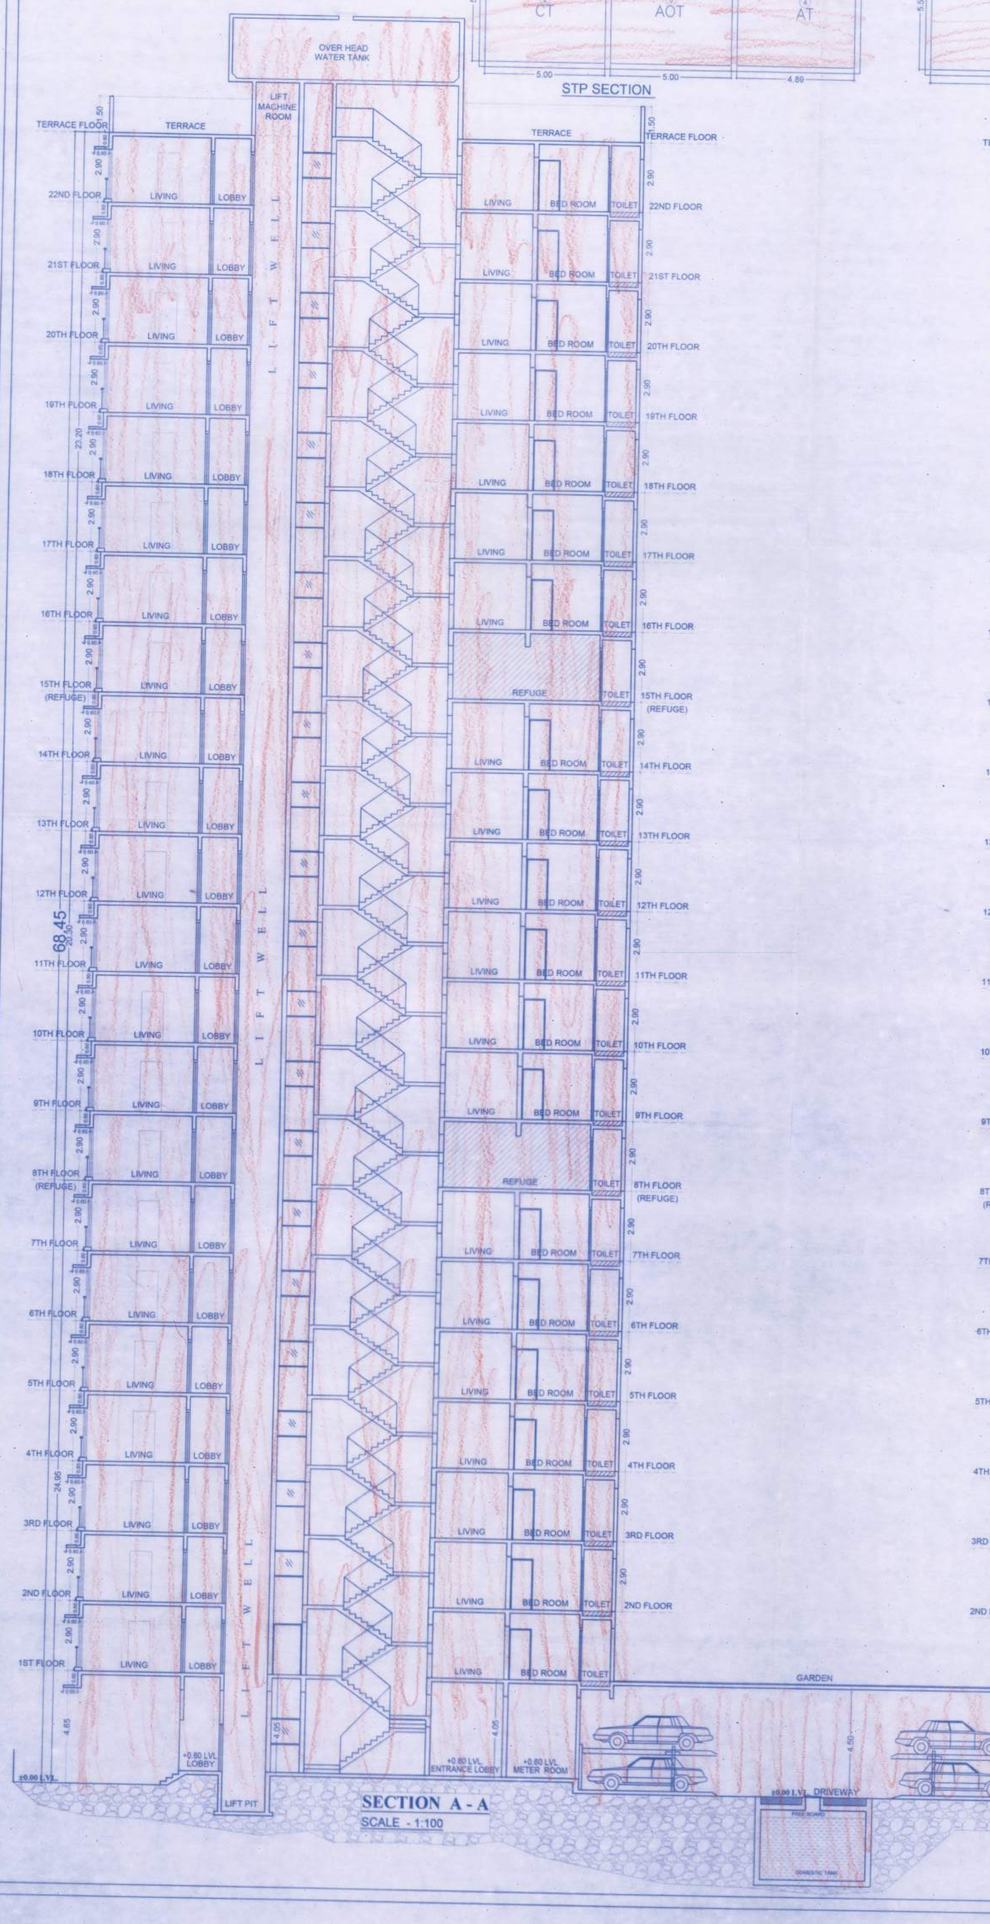

SECTION A - A

SCALE - 1:100



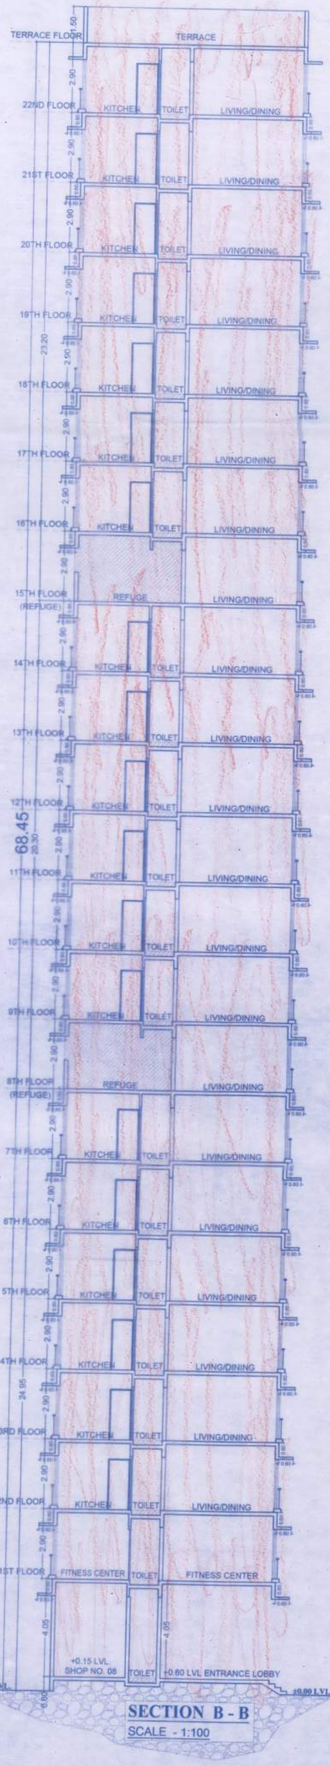

SECTION B - B

SCALE - 1:100

This cancels Approval to the previous Plans Sanctioned under no. MHADA-64/1318/2023 dated 26/07/2023

PROFORMA 'B'

CONTENTS OF SHEET :

SECTION D -D & SECTION E - E

DESCRIPTION OF PROPOSAL & PROPERTY

PROPOSED DEVELOPMENT ON PLOT C-2, TOWER-III (WING - L TO - P) NOWN AS MAHARASHTRA POLICE CO-OP. HSG. FEDERATION LTD., AT DADASAHEB GAIKWAD NAGAR, MALVANI, MALAD BEARING C.T.S. NO. 3525(PT) OF VILLAGE MALVANI AT GOREGAON(W), MUMBAI- 400095.

NAME,ADDRESS OF THE OWNER AND SIGNATURE

For MS MAHARASHTRA POLICE CO OPERATIVE HOUSING FEDERATION LTD

Director

MAHARASHTRA POLICE CO-OP. HSG. FEDERATION LTD.

NAME,ADDRESS OF DEVELOPER

MAHARASHTRA POLICE CO-OP. HSG. FEDERATION LTD. PLOT NO. C2 , C.T.S. NO. 3525(PT) AT DASAHEB GAIKWAD NAGAR, MALVANI, MALAD (W), MUMBAI.

REVISION	DATE	SCALE	DRN BY	CHK BY
		1:100	HARISH	

STAMP AND DATE OF APPROVAL OF PLANS

Issued by B.P. Cell / Greater Mumbai / Mhada
Read Along with this office letter
No. Mhada - 64/1318/2024
Date 11 JAN 2024

Ex. Eng. B P Cell/ GM/Mhada (W.S.)

NAME,ADDRESS & SIGNATURE OF ARCHITECT

AR. HEMANT KANKARAIYA [ARCHITECT] ICA/99/25011]

NORTH

Deeksha City Scape

D4/68 S.V.P. NAGAR, LOKHANDWALA COMPLEX, ANDHERI (WEST), MUMBAI - 400 053