
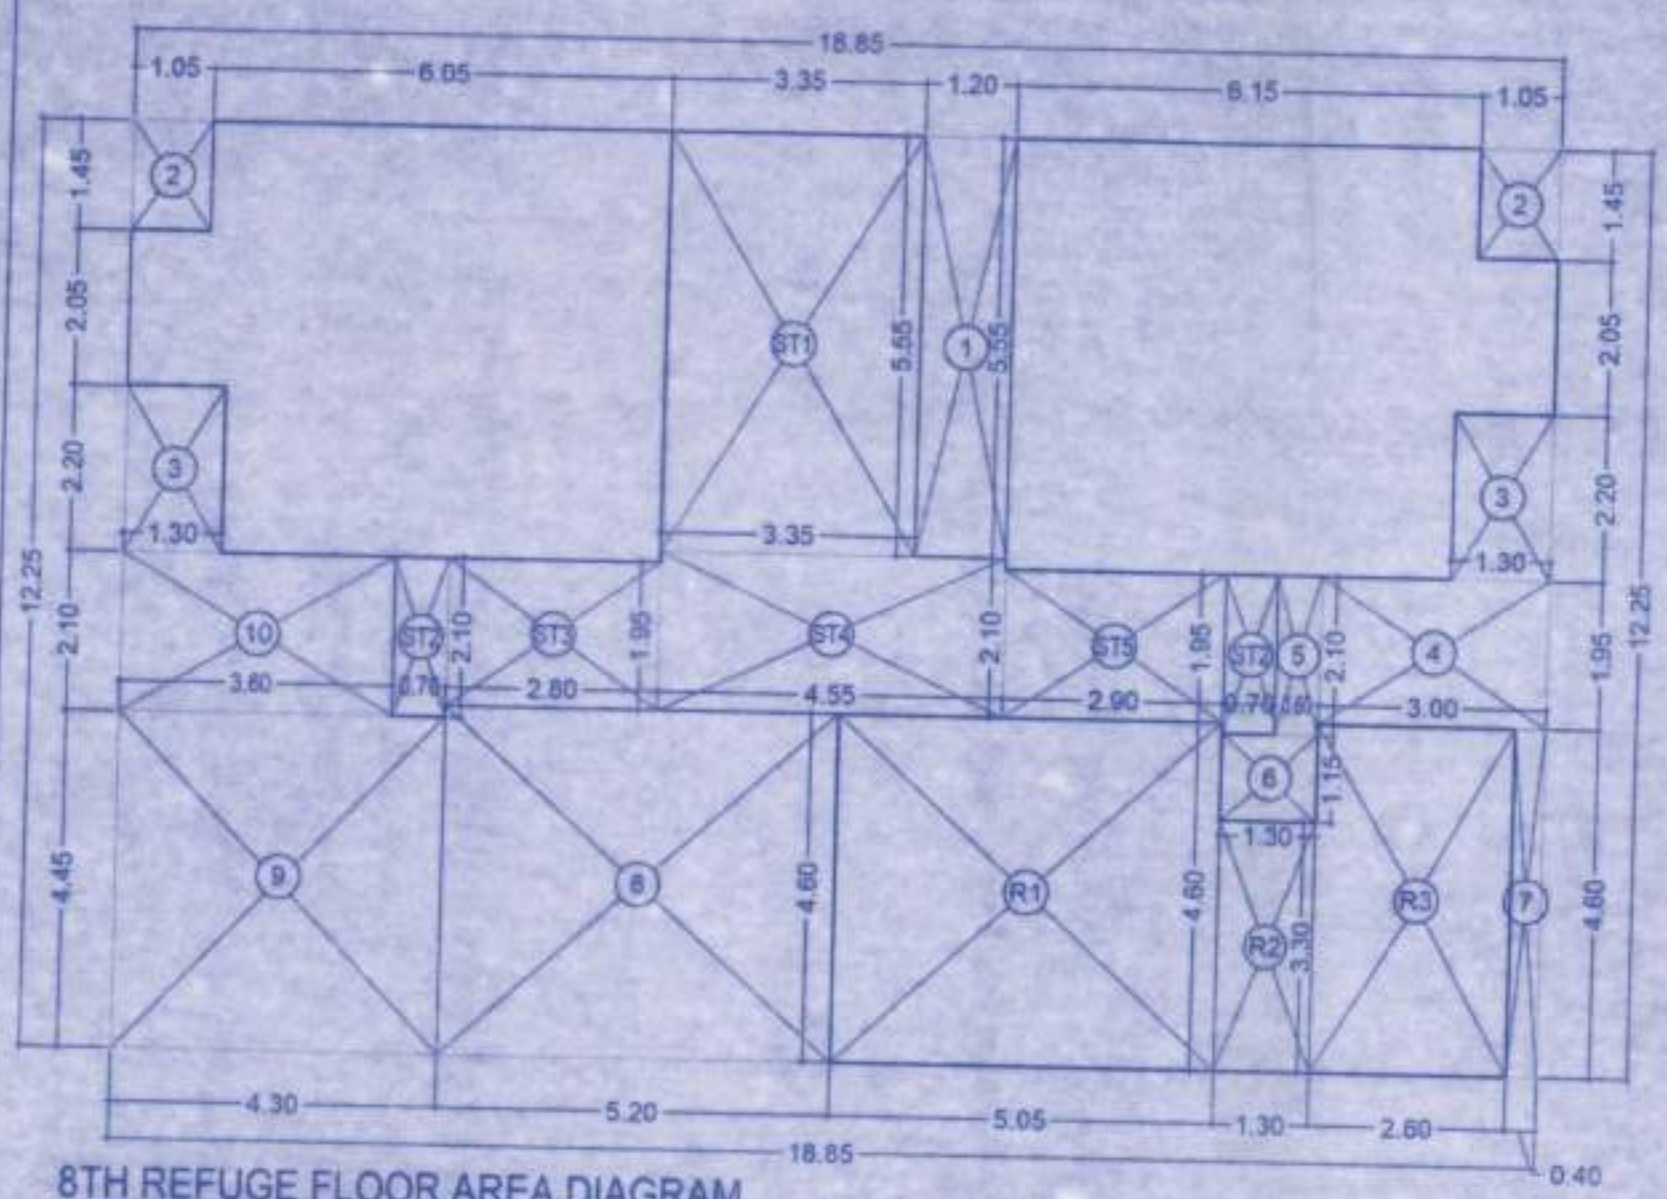
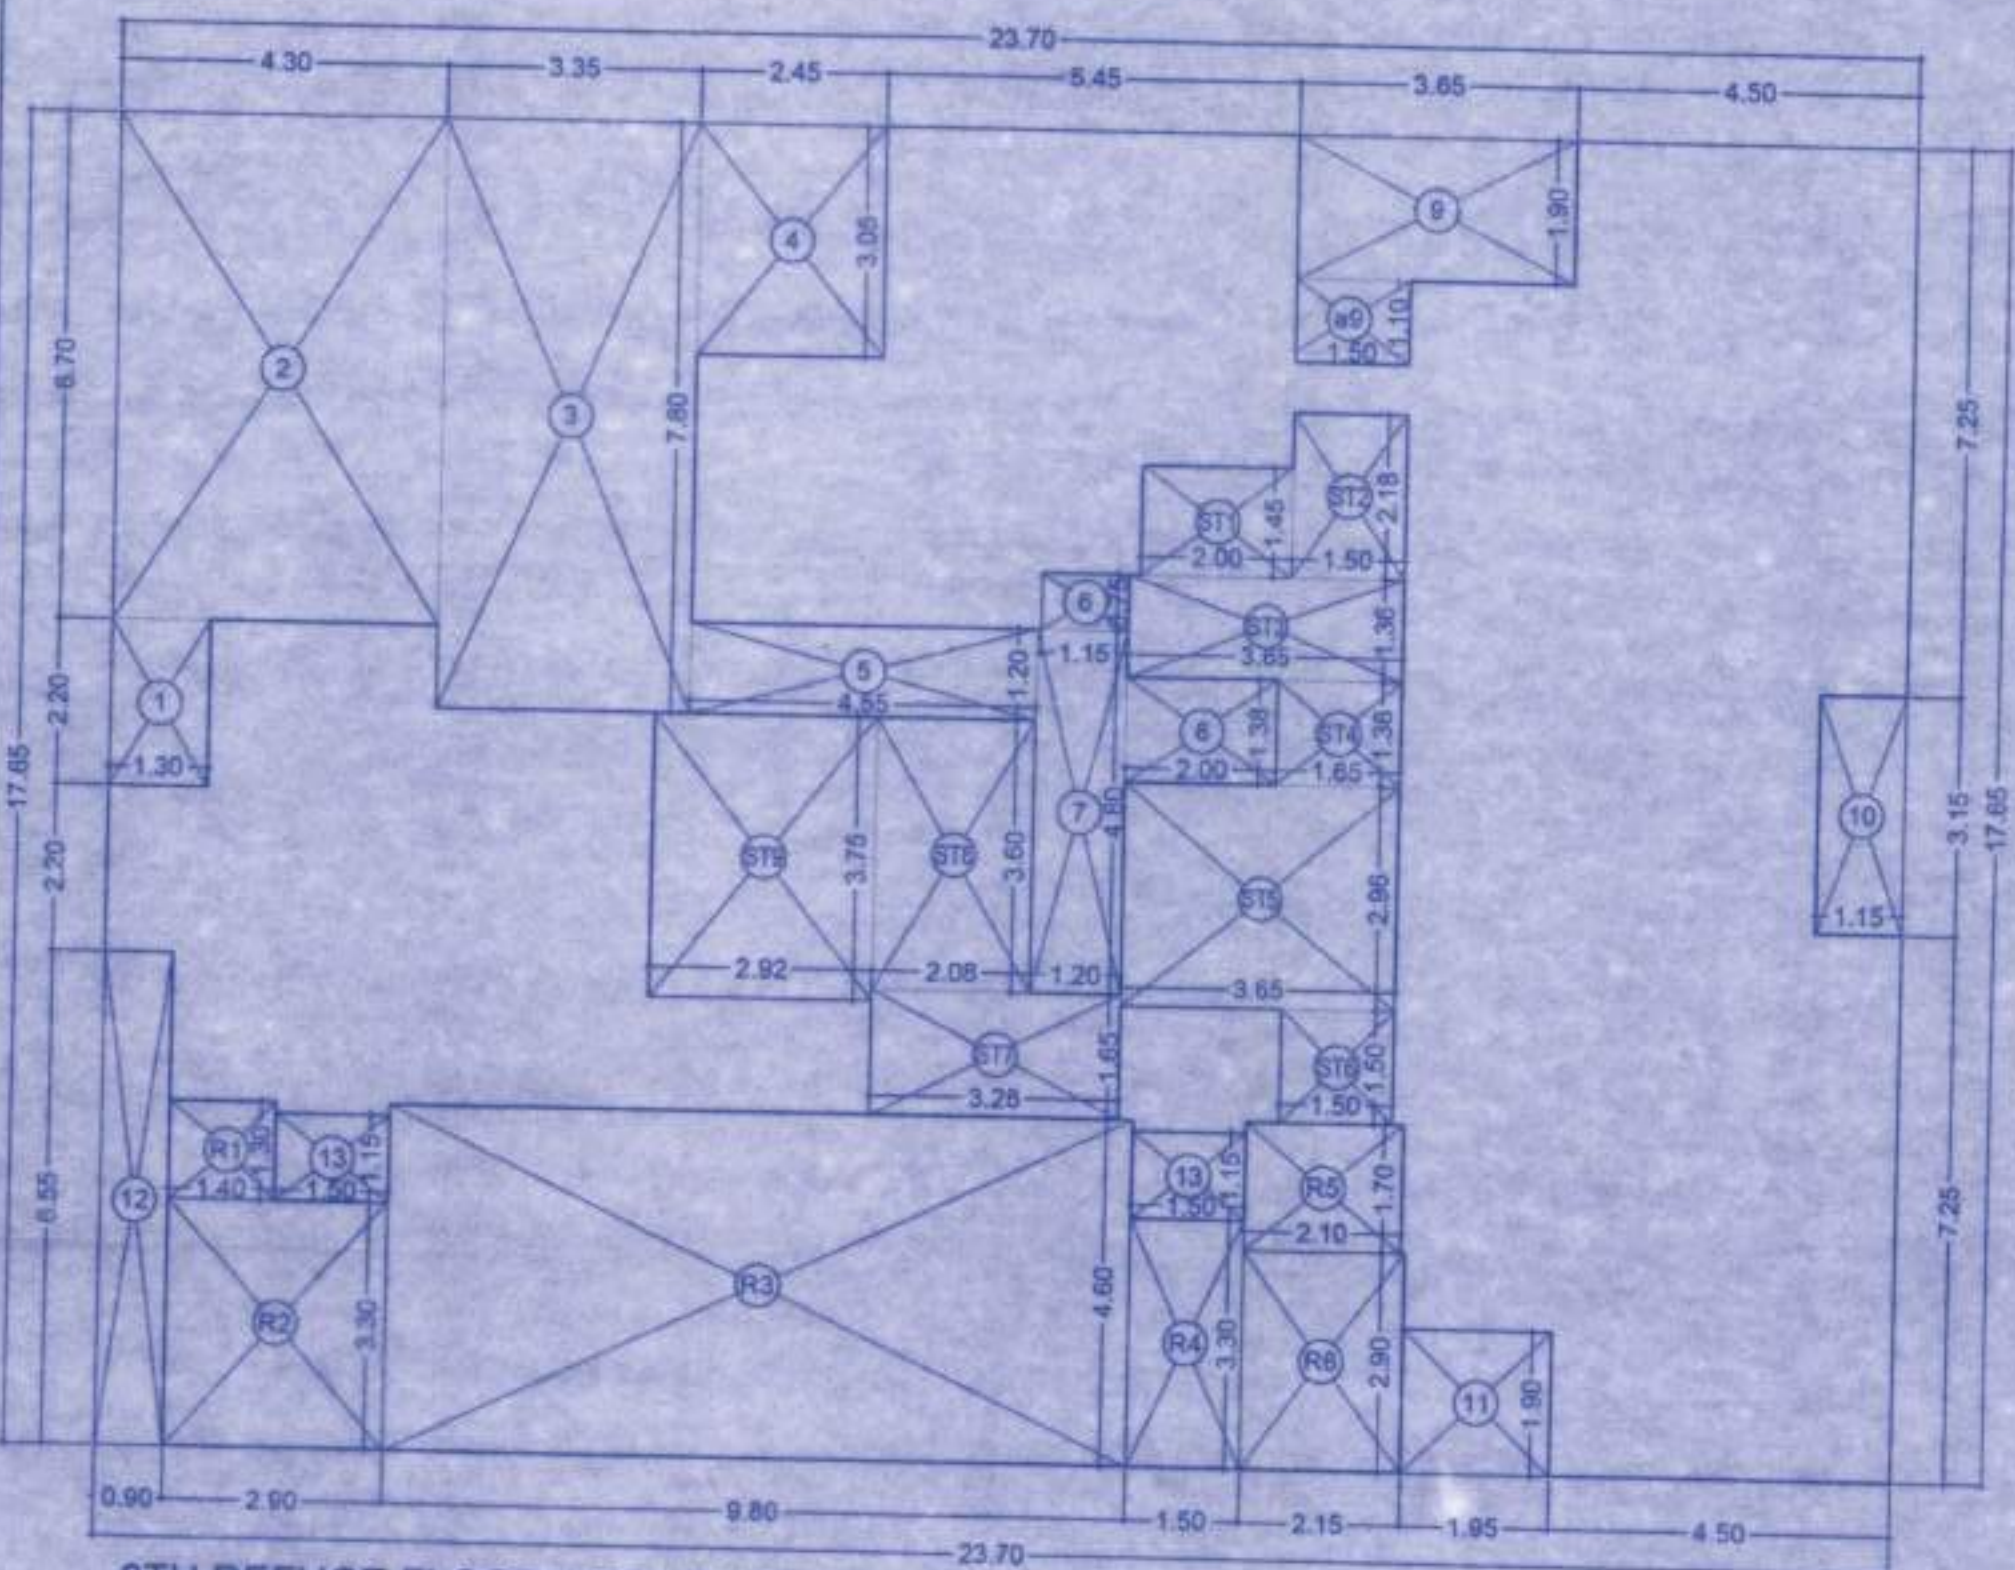


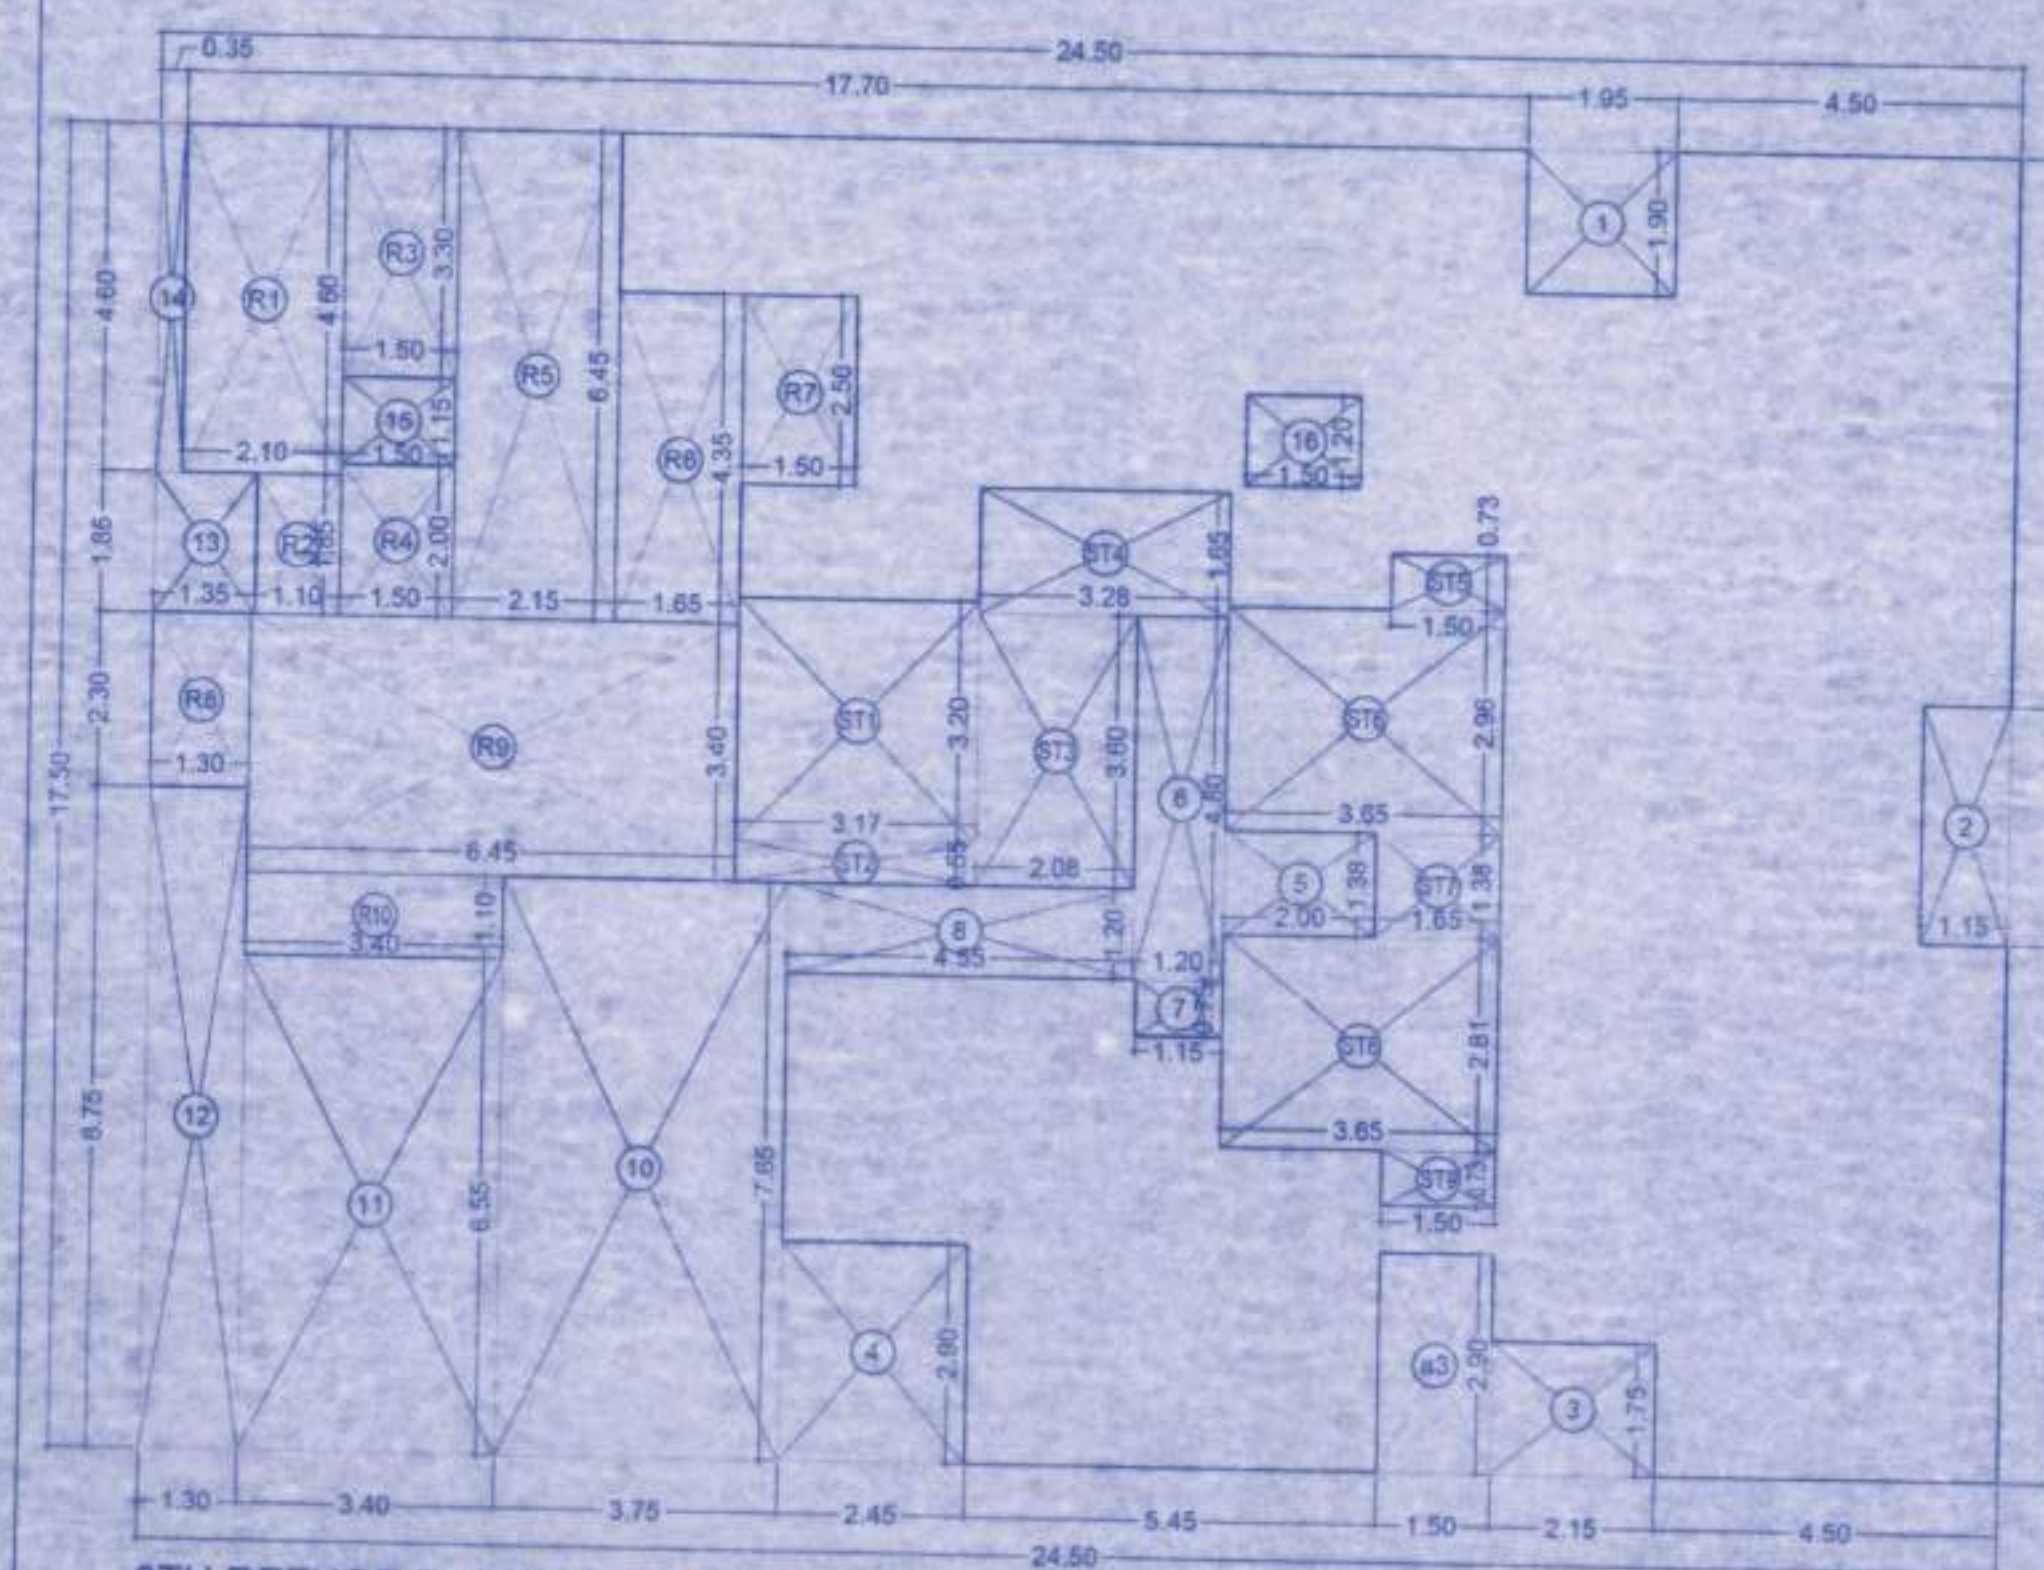

BUILT-UP AREA STATEMENT - (T-III) (WING - L)
(8TH REFUGE FLOOR)

1	24.50	X	17.50	X	1 NO	=	428.75	SQ. MT.
						TOTAL ADDITION	=	428.75
STANDARD DEDUCTIONS:-								
1	1.95	X	1.80	X	1 NO	=	3.51	SQ. MT.
2	1.15	X	3.15	X	1 NO	=	3.62	SQ. MT.
3	2.15	X	1.75	X	1 NO	=	3.76	SQ. MT.
4	2.45	X	2.90	X	1 NO	=	4.35	SQ. MT.
5	2.00	X	1.25	X	1 NO	=	2.50	SQ. MT.
6	1.20	X	4.80	X	1 NO	=	5.76	SQ. MT.
7	1.15	X	0.75	X	1 NO	=	0.86	SQ. MT.
8	4.55	X	1.20	X	1 NO	=	5.46	SQ. MT.
9	3.75	X	7.65	X	1 NO	=	28.69	SQ. MT.
10	1.30	X	6.55	X	1 NO	=	8.51	SQ. MT.
11	1.35	X	6.75	X	1 NO	=	9.11	SQ. MT.
12	1.35	X	1.85	X	1 NO	=	2.49	SQ. MT.
13	0.35	X	4.80	X	1 NO	=	1.68	SQ. MT.
14	1.50	X	1.15	X	1 NO	=	1.73	SQ. MT.
15	1.50	X	1.20	X	1 NO	=	1.80	SQ. MT.
						TOTAL BUILT UP AREA	=	107.37

STAIRCASE, LIFT LOBBY AREA CALCULATIONS:-

ST1	3.17	X	3.20	X	1 NO	=	10.14	SQ. MT.
ST2	3.17	X	0.55	X	1 NO	=	1.74	SQ. MT.
ST3	2.08	X	3.90	X	1 NO	=	8.11	SQ. MT.
ST4	3.28	X	1.65	X	1 NO	=	5.41	SQ. MT.
ST5	1.50	X	0.73	X	1 NO	=	1.10	SQ. MT.
ST6	3.65	X	2.95	X	1 NO	=	10.77	SQ. MT.
ST7	1.65	X	1.38	X	1 NO	=	2.28	SQ. MT.
ST8	3.65	X	2.81	X	1 NO	=	10.26	SQ. MT.
ST9	1.50	X	0.73	X	1 NO	=	1.10	SQ. MT.
						TOTAL	=	50.28

REFUGE AREA CALCULATIONS:-

R1	2.10	X	4.80	X	1 NO	=	10.08	SQ. MT.
R2	1.10	X	1.85	X	1 NO	=	2.04	SQ. MT.
R3	1.50	X	3.30	X	1 NO	=	4.95	SQ. MT.
R4	1.50	X	2.00	X	1 NO	=	3.00	SQ. MT.
R5	2.15	X	0.45	X	1 NO	=	0.97	SQ. MT.
R6	1.65	X	4.35	X	1 NO	=	7.18	SQ. MT.
R7	1.50	X	2.30	X	1 NO	=	3.45	SQ. MT.
R8	1.30	X	2.30	X	1 NO	=	2.99	SQ. MT.
R9	6.45	X	3.40	X	1 NO	=	21.93	SQ. MT.
R10	3.40	X	1.10	X	1 NO	=	3.74	SQ. MT.
						TOTAL	=	73.11

NET BUILT UP AREA

A	428.75	-	107.37	=	321.38
B	50.28	-	73.11	=	197.66
C	321.38	-	197.66	=	123.72

BUILT-UP AREA STATEMENT - (T-III) (WING - M)
(8TH REFUGE FLOOR)

1	23.70	X	17.65	X	1 NO	=	418.31	SQ. MT.
						TOTAL ADDITION	=	418.31
STANDARD DEDUCTIONS:-								
1	1.30	X	2.20	X	1 NO	=	2.86	SQ. MT.
2	4.30	X	6.70	X	1 NO	=	28.81	SQ. MT.
3	3.35	X	7.80	X	1 NO	=	26.13	SQ. MT.
4	2.45	X	3.05	X	1 NO	=	7.47	SQ. MT.
5	4.55	X	1.20	X	1 NO	=	5.46	SQ. MT.
6	1.15	X	0.75	X	1 NO	=	0.86	SQ. MT.
7	1.20	X	4.80	X	1 NO	=	5.76	SQ. MT.
8	2.00	X	1.38	X	1 NO	=	2.76	SQ. MT.
9	3.65	X	1.90	X	1 NO	=	6.94	SQ. MT.
10	1.50	X	1.10	X	1 NO	=	1.65	SQ. MT.
11	1.15	X	3.15	X	1 NO	=	3.62	SQ. MT.
12	1.95	X	1.90	X	1 NO	=	3.71	SQ. MT.
13	0.90	X	6.55	X	1 NO	=	5.90	SQ. MT.
14	1.50	X	1.15	X	2 NOS	=	3.45	SQ. MT.
						TOTAL BUILT UP AREA	=	105.38

STAIRCASE, LIFT LOBBY AREA CALCULATIONS:-

ST1	2.00	X	1.45	X	1 NO	=	2.90	SQ. MT.
ST2	1.50	X	2.18	X	1 NO	=	3.27	SQ. MT.
ST3	3.65	X	1.38	X	1 NO	=	5.04	SQ. MT.
ST4	1.65	X	1.38	X	1 NO	=	2.28	SQ. MT.
ST5	3.65	X	2.98	X	1 NO	=	10.80	SQ. MT.
ST6	1.50	X	1.50	X	1 NO	=	2.25	SQ. MT.
ST7	3.28	X	1.65	X	1 NO	=	5.41	SQ. MT.
ST8	2.08	X	3.80	X	1 NO	=	7.90	SQ. MT.
ST9	2.92	X	3.75	X	1 NO	=	10.95	SQ. MT.
						TOTAL	=	50.31

REFUGE AREA CALCULATIONS:-

R1	1.40	X	1.30	X	1 NO	=	1.82	SQ. MT.
R2	2.90	X	3.30	X	1 NO	=	9.57	SQ. MT.
R3	9.80	X	4.80	X	1 NO	=	47.04	SQ. MT.
R4	1.50	X	3.30	X	1 NO	=	4.95	SQ. MT.
R5	2.10	X	1.70	X	1 NO	=	3.57	SQ. MT.
R6	2.15	X	2.90	X	1 NO	=	6.24	SQ. MT.
						TOTAL	=	71.23

NET BUILT UP AREA

A	418.31	-	105.38	=	312.93
B	50.31	-	71.23	=	191.39
C	312.93	-	191.39	=	121.54

BUILT-UP AREA STATEMENT - (T-III) (WING - N)
(8TH REFUGE FLOOR)

1	18.85	X	12.25	X	1 NO	=	230.91	SQ. MT.
						TOTAL ADDITION	=	230.91
STANDARD DEDUCTIONS:-								
1	1.20	X	5.55	X	1 NO	=	6.66	SQ. MT.
2	1.05	X	1.45	X	2 NOS	=	3.05	SQ. MT.
3	1.30	X	2.20	X	2 NOS	=	5.72	SQ. MT.
4	3.00	X	1.95	X	1 NO	=	5.85	SQ. MT.
5	0.80	X	2.10	X	1 NO	=	1.68	SQ. MT.
6	1.30	X	1.15	X	1 NO	=	1.50	SQ. MT.
7	0.40	X	4.60	X	1 NO	=	1.84	SQ. MT.
8	5.20	X	4.80	X	1 NO	=	24.96	SQ. MT.
9	4.30	X	4.45	X	1 NO	=	19.14	SQ. MT.
10	3.80	X	2.10	X	1 NO	=	7.98	SQ. MT.
						TOTAL BUILT UP AREA	=	76.50

STAIRCASE, LIFT LOBBY AREA CALCULATIONS:-


ST1	3.35	X	5.55	X	1 NO	=	18.59	SQ. MT.
ST2	0.70	X	2.10	X	2 NOS	=	2.94	SQ. MT.
ST3	2.80	X	1.95	X	1 NO	=	5.46	SQ. MT.
ST4	4.55	X	2.10	X	1 NO	=	9.56	SQ. MT.
ST5	2.90	X	1.95	X	1 NO	=	5.66	SQ. MT.
						TOTAL	=	42.21

REFUGE AREA CALCULATIONS:-


R1	5.05	X	4.80	X	1 NO	=	24.24	SQ. MT.
R2	1.30	X	3.30	X	1 NO	=	4.29	SQ. MT.
R3	2.80	X	4.80	X	1 NO	=	13.44	SQ. MT.
						TOTAL	=	42.21

NET BUILT UP AREA

A	230.91	-	76.50	=	154.41
B	42.21	-	39.48	=	72.72
C	154.41	-	72.72	=	81.69

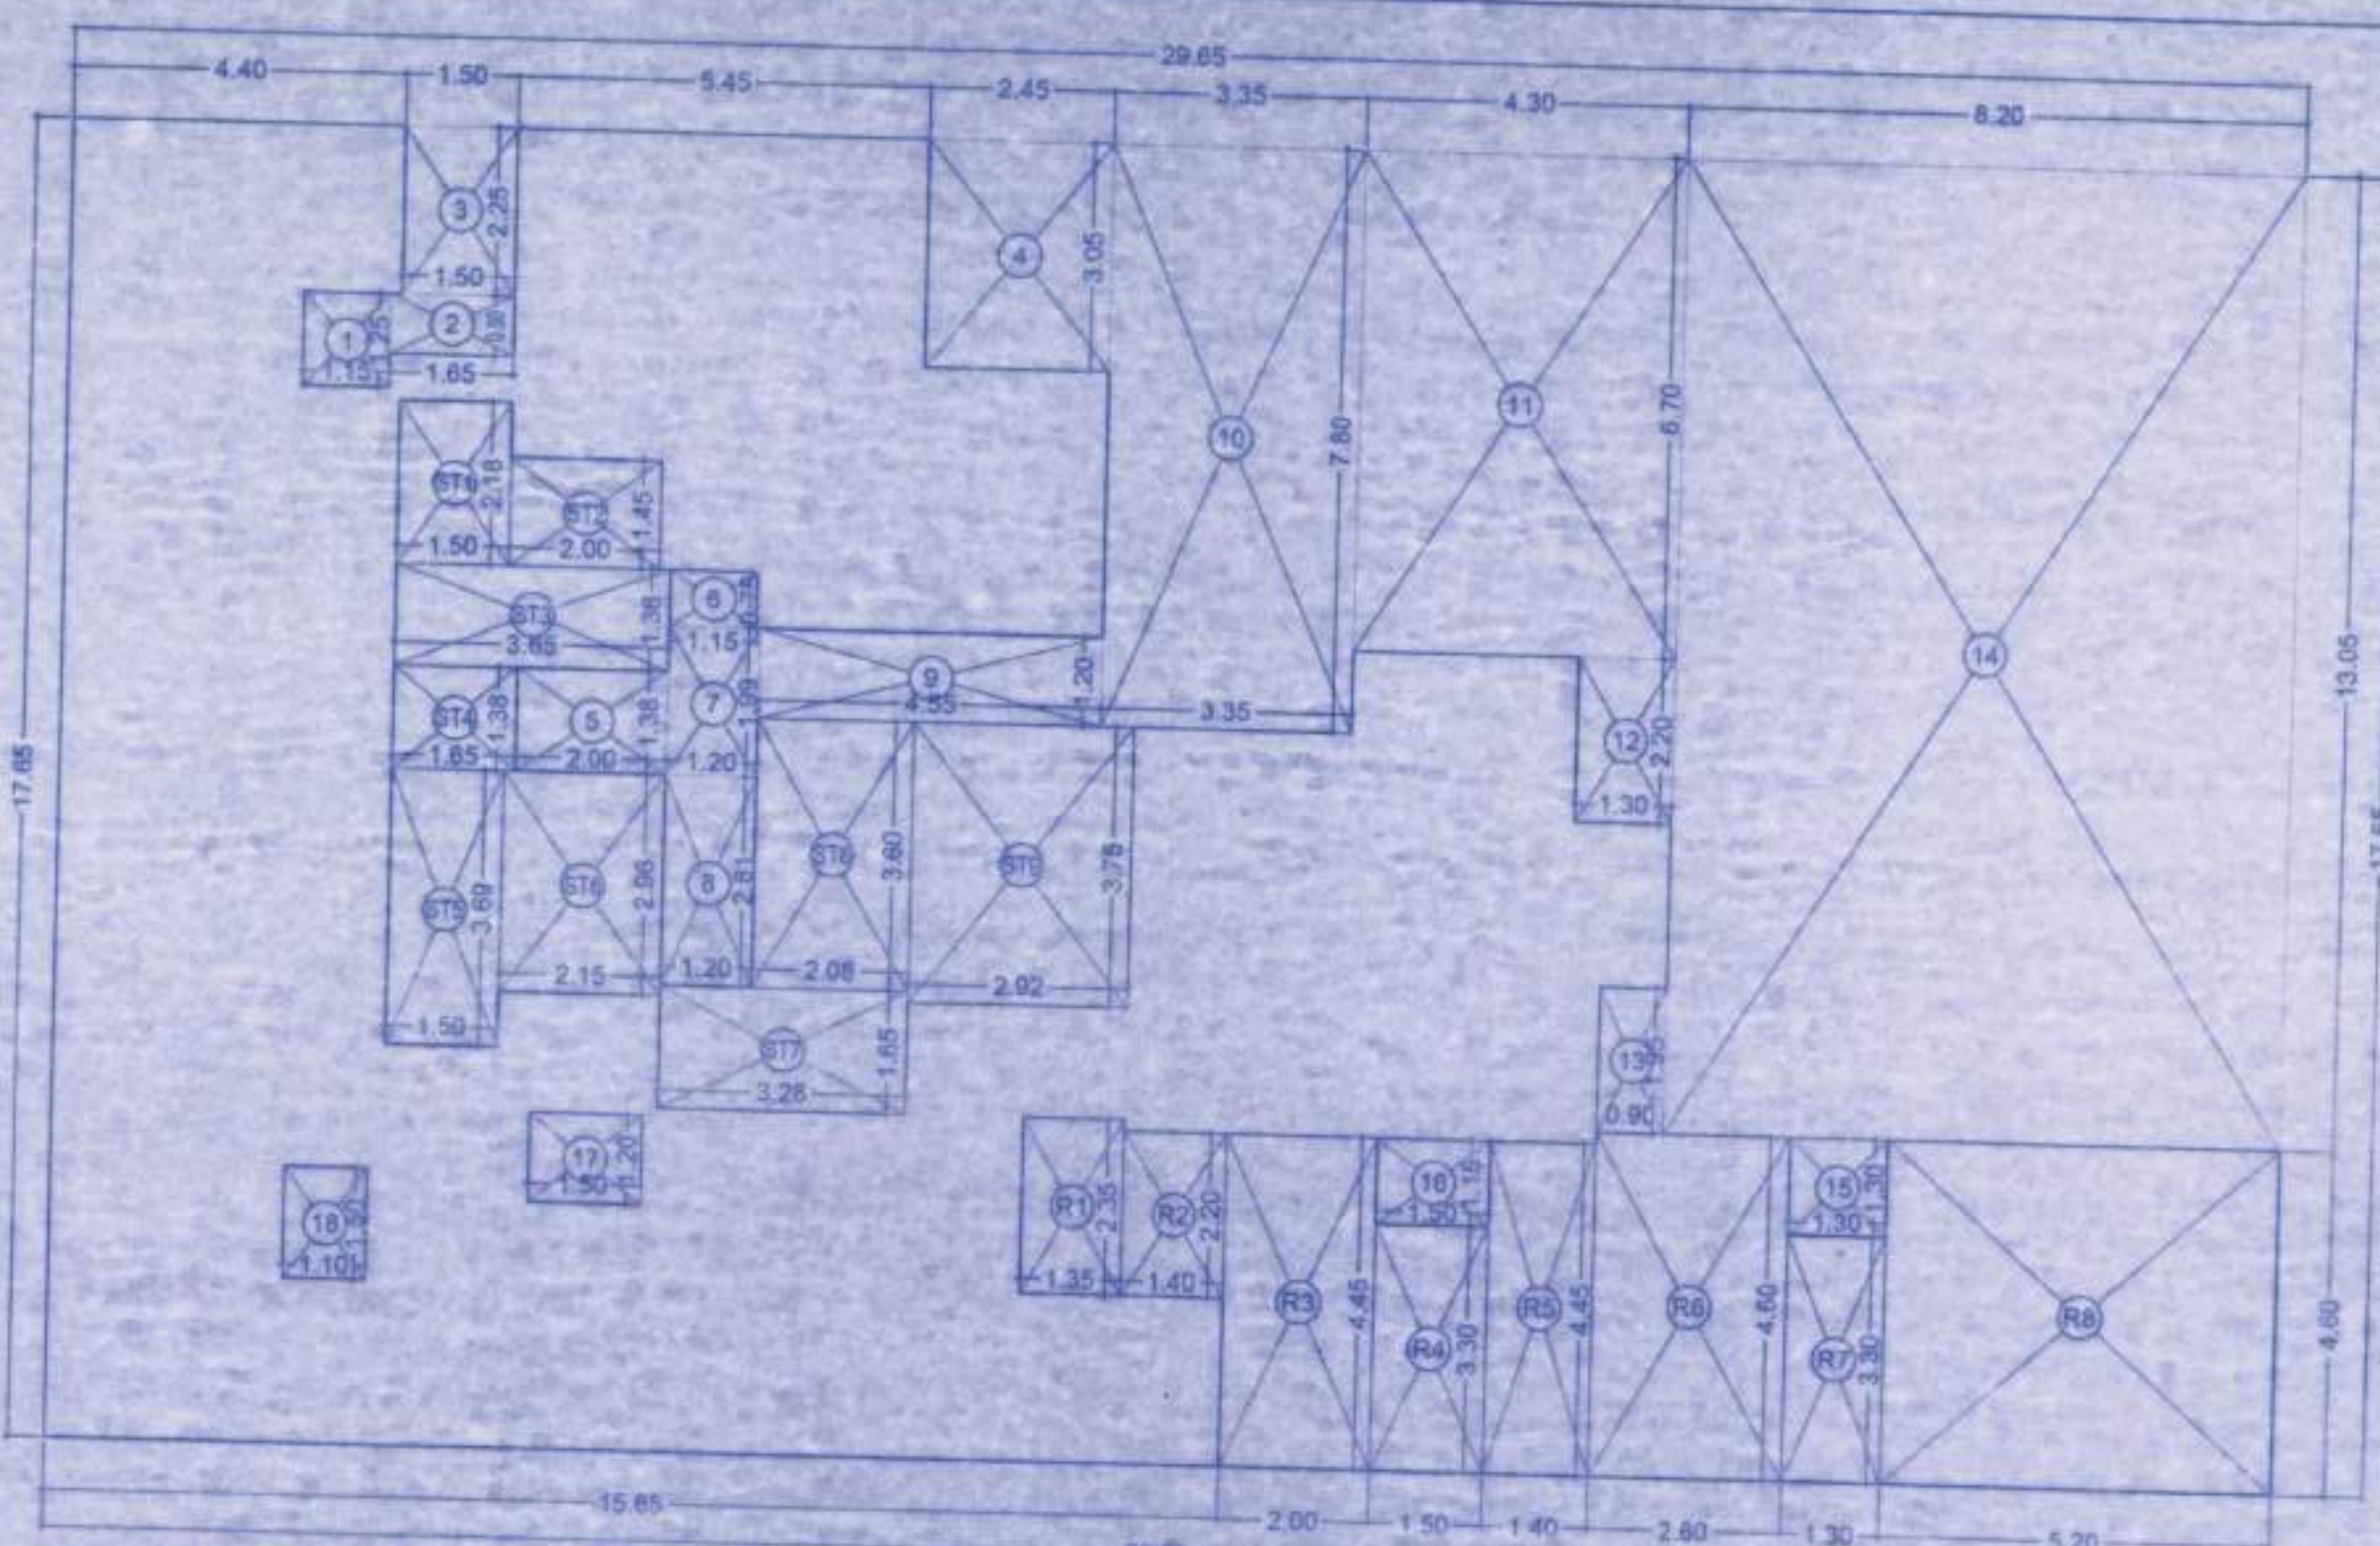

8TH REFUGE FLOOR AREA DIAGRAM
(WING - O) (T-III)
SCALE: 1:100

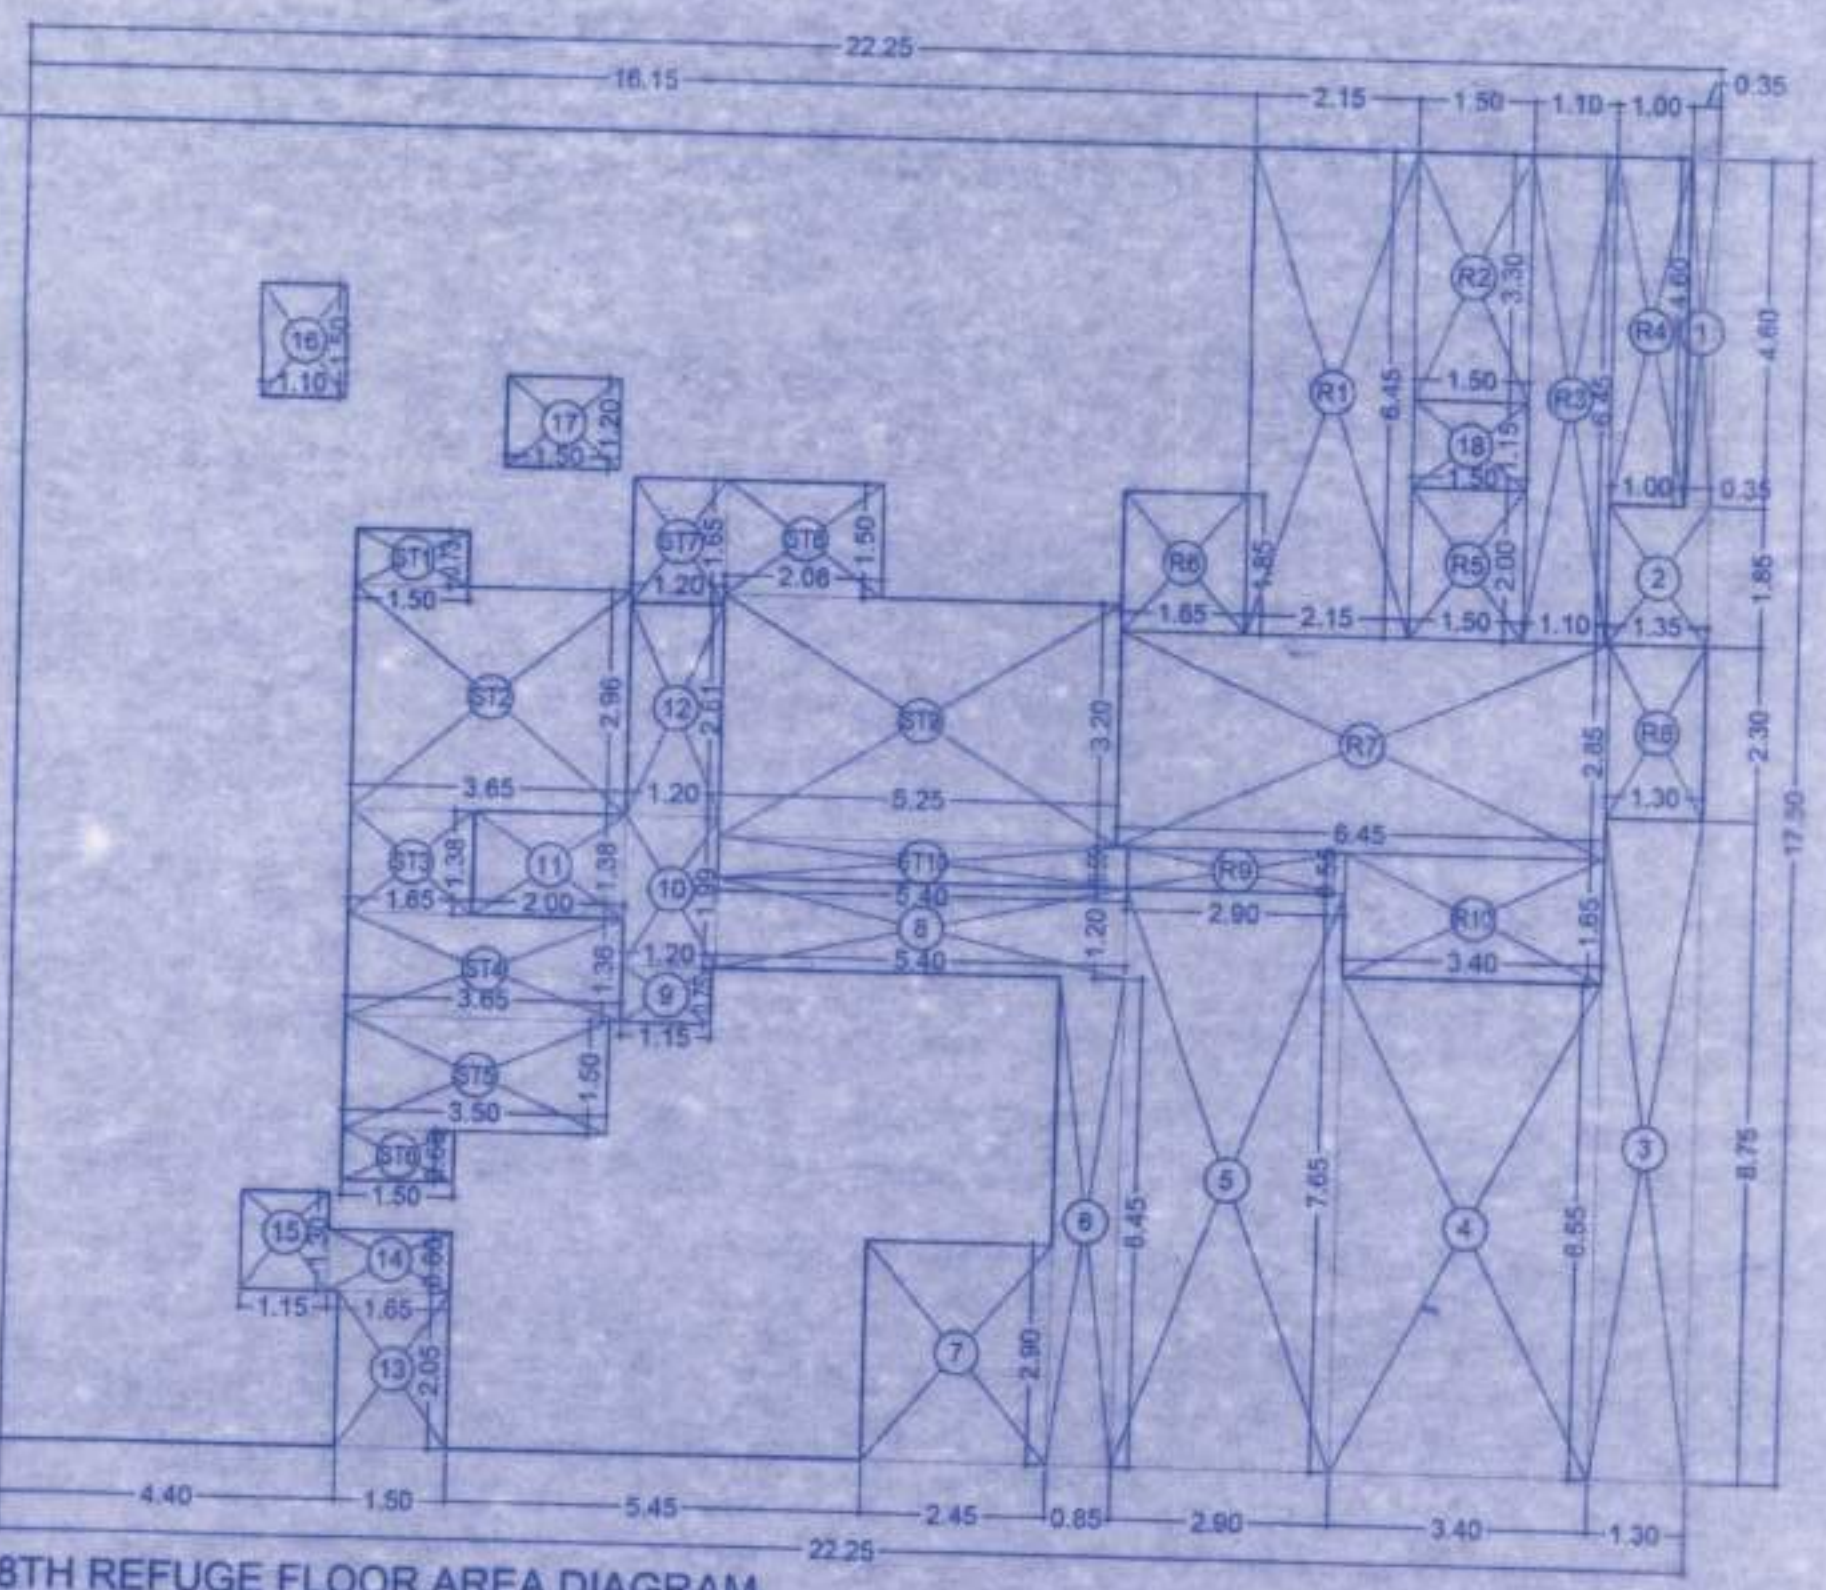

8TH REFUGE FLOOR AREA DIAGRAM
(WING - P) (T-III)
SCALE: 1:100

BUILT-UP AREA STATEMENT - (T-III) (WING - P)
(8TH REFUGE FLOOR)

1	22.25	X	17.50	X	1 NO	=	389.38	SQ. MT.
						TOTAL ADDITION	=	389.38
STANDARD DEDUCTIONS:-								
1	0.35	X	4.80	X	1 NO	=	1.68	SQ. MT.
2	1.35	X	1.85	X	1 NO	=	2.49	SQ. MT.
3	1.30	X	6.75	X	1 NO	=	8.78	SQ. MT.
4	3.40	X	6.55	X	1 NO	=	22.27	SQ. MT.
5	2.80	X	7.65	X	1 NO	=	21.42	SQ. MT.
6	0.85	X	6.45	X	1 NO	=	5.48	SQ. MT.
7	2.45	X	2.90	X	1 NO	=	7.11	SQ. MT.
8	5.40	X	1.20	X	1 NO	=	6.48	SQ. MT.
9	1.15	X	0.75	X	1 NO	=	0.86	SQ. MT.
10	1.20	X	1.90	X	1 NO	=	2.28	SQ. MT.
11	2.00	X	1.38	X	1 NO	=	2.76	SQ. MT.
12	1.30	X	2.81	X	1 NO	=	3.65	SQ. MT.
13	1.50	X	2.05	X	1 NO	=	3.08	SQ. MT.
14	1.65	X	0.90	X	1 NO	=	1.49	SQ. MT.
15	1.15	X	1.30	X	1 NO	=	1.50	SQ. MT.
16	1.10	X	1.50	X	1 NO	=	1.65	SQ. MT.
17	1.50	X	1.20	X	1 NO	=	1.80	SQ. MT.
18	1.50	X	1.15	X	1 NO	=	1.73	SQ. MT.
						TOTAL BUILT UP AREA	=	99.48

STAIRCASE, LIFT LOBBY AREA CALCULATIONS:-

ST1	1.50	X	0.73	X	1 NO	=	1.10	SQ. MT.
ST2	3.65	X	2.98	X	1 NO	=	10.80	SQ. MT.
ST3	1.65	X	1.38	X	1 NO	=	2.28	SQ. MT.
ST4	3.65	X	1.38	X	1 NO	=	5.04	SQ. MT.
ST5	3.50	X	1.50	X	1 NO	=	5.25	SQ. MT.
ST6	1.50	X	0.85	X	1 NO	=	1.28	SQ. MT.
ST7	1.20	X	1.65	X	1 NO	=	1.98	SQ. MT.
ST8	2.08	X	1.50	X	1 NO	=	3.12	SQ. MT.
ST9	5.25	X	3.20	X	1 NO	=	16.80	SQ. MT.
ST10	5.40	X	0.55	X	1 NO	=	2.97	SQ. MT.
						TOTAL	=	50.28

S71	1.65	X	0.73	X	1 NO	=	1.10	SQ.MT.
S72	3.65	X	2.98	X	1 NO	=	10.80	SQ.MT.
S73	1.65	X	1.36	X	1 NO	=	2.28	SQ.MT.
S74	3.65	X	1.36	X	1 NO	=	4.96	SQ.MT.
S75	3.50	X	1.50	X	1 NO	=	5.25	SQ.MT.
S76	1.50	X	0.68	X	1 NO	=	1.02	SQ.MT.
S77	1.20	X	1.65	X	1 NO	=	1.88	SQ.MT.
S78	2.08	X	1.50	X	1 NO	=	3.12	SQ.MT.
S79	5.28	X	3.20	X	1 NO	=	16.80	SQ.MT.
S710	5.40	X	0.55	X	1 NO	=	2.97	SQ.MT.