




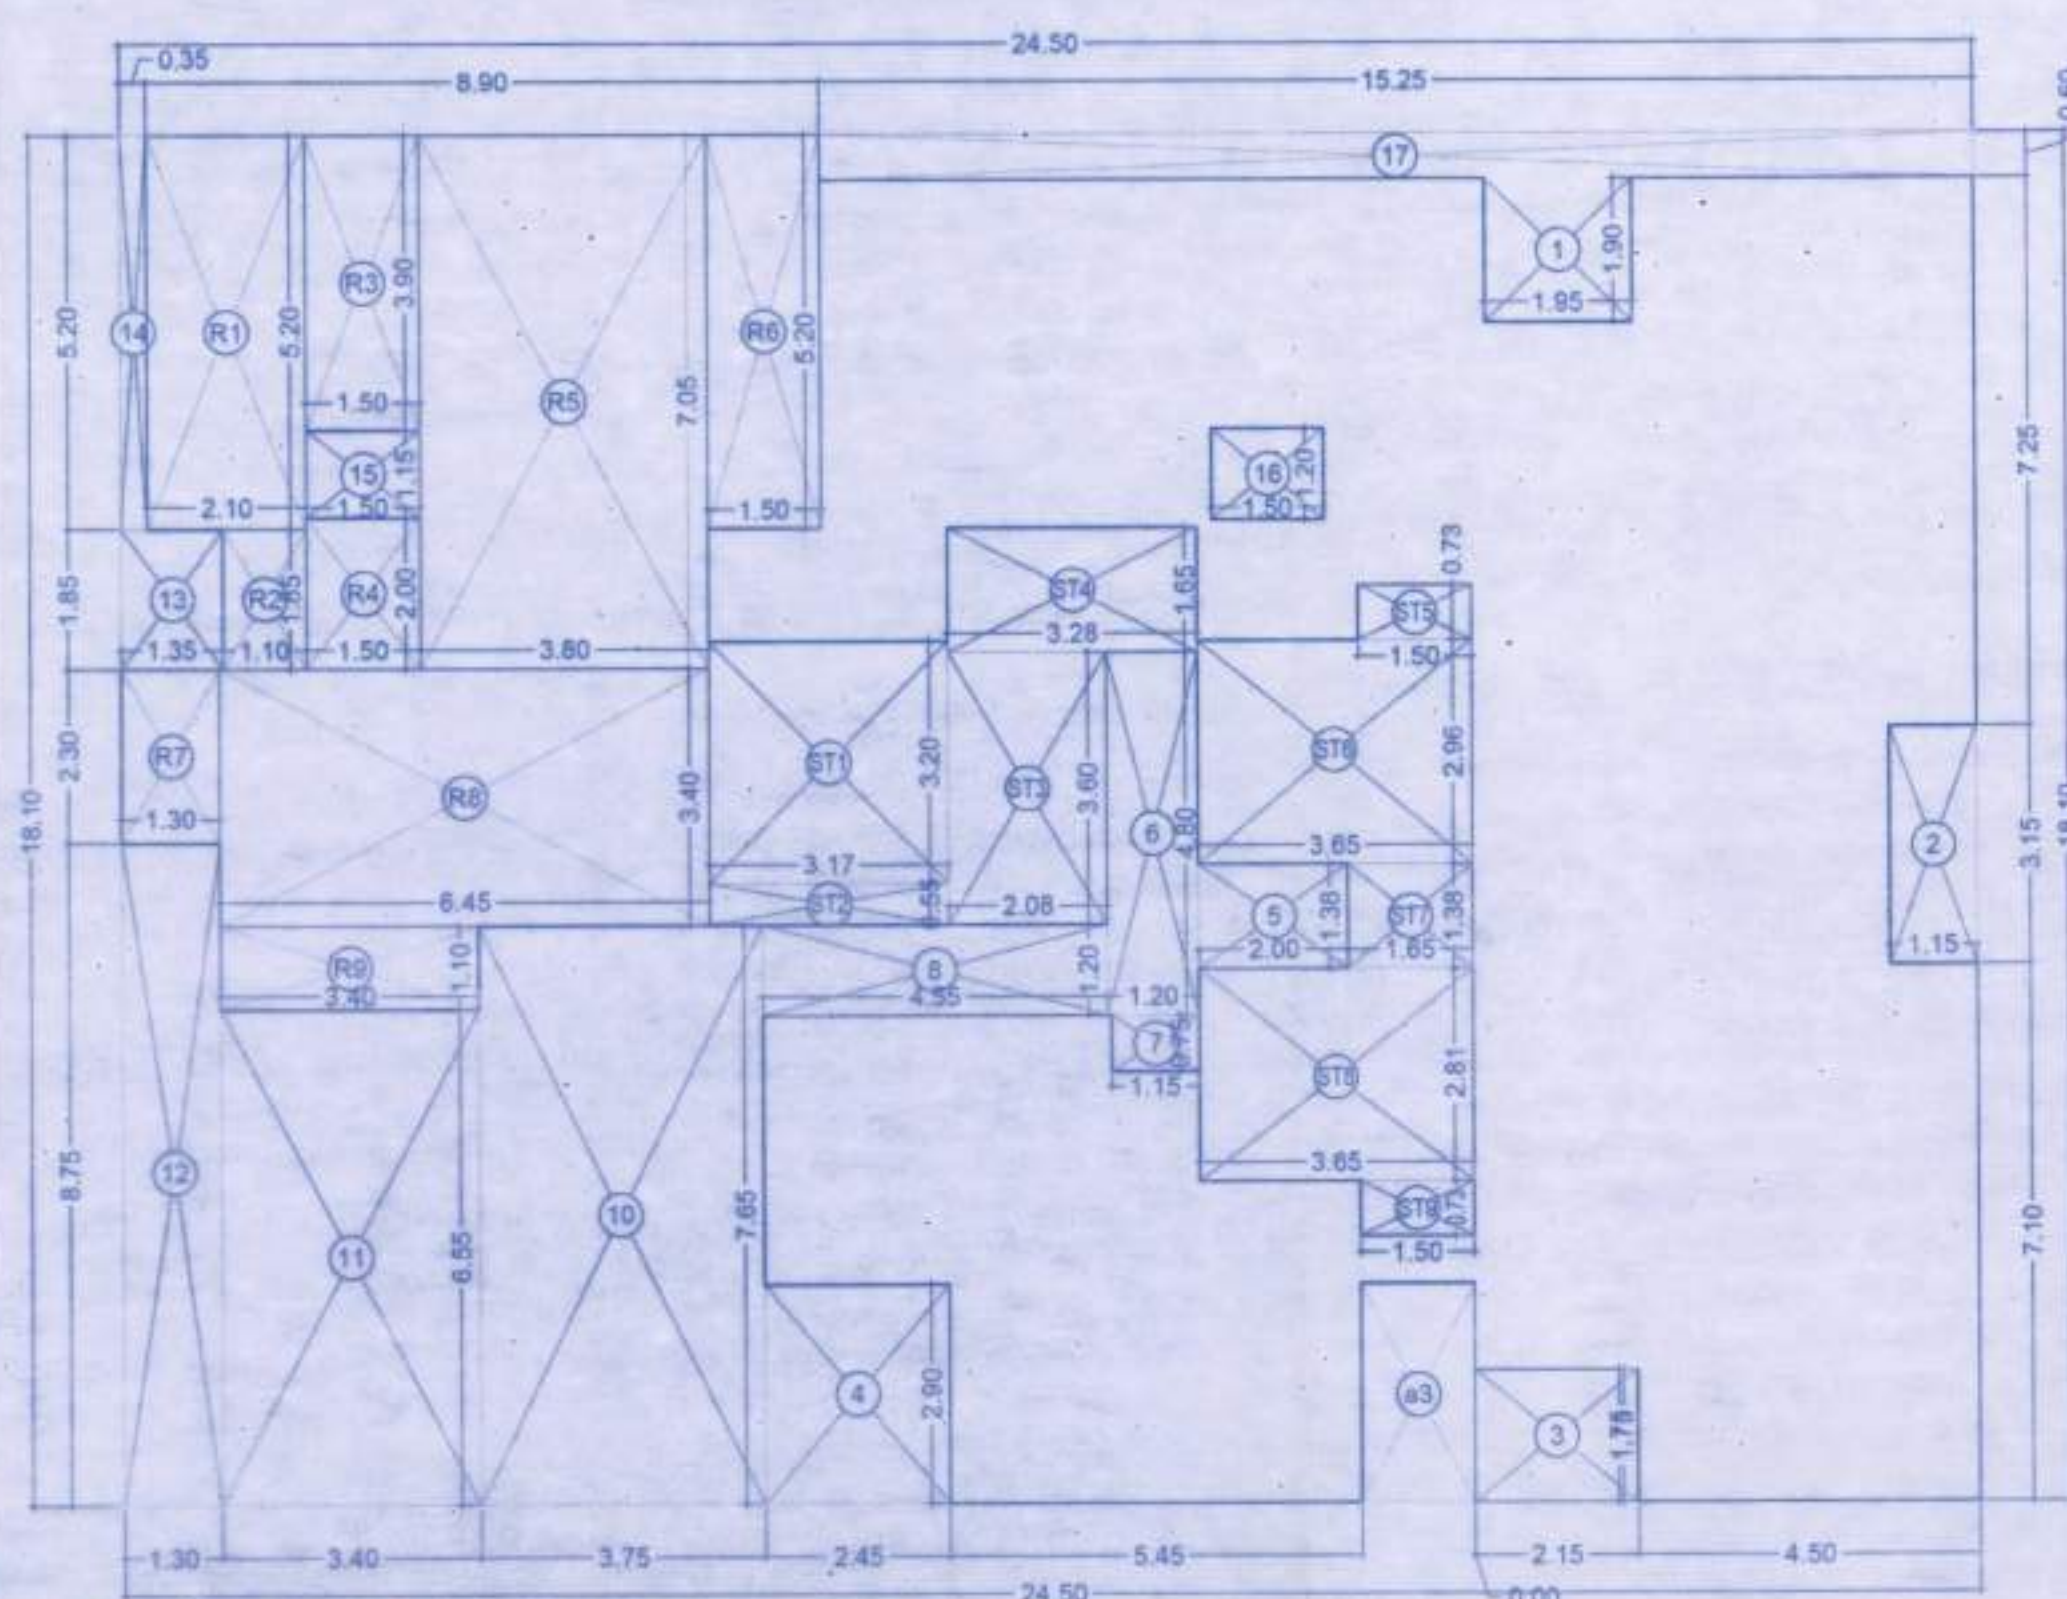

15TH REFUGE FLOOR AREA DIAGRAM
(WING - L) (T-III)
SCALE - 1:100

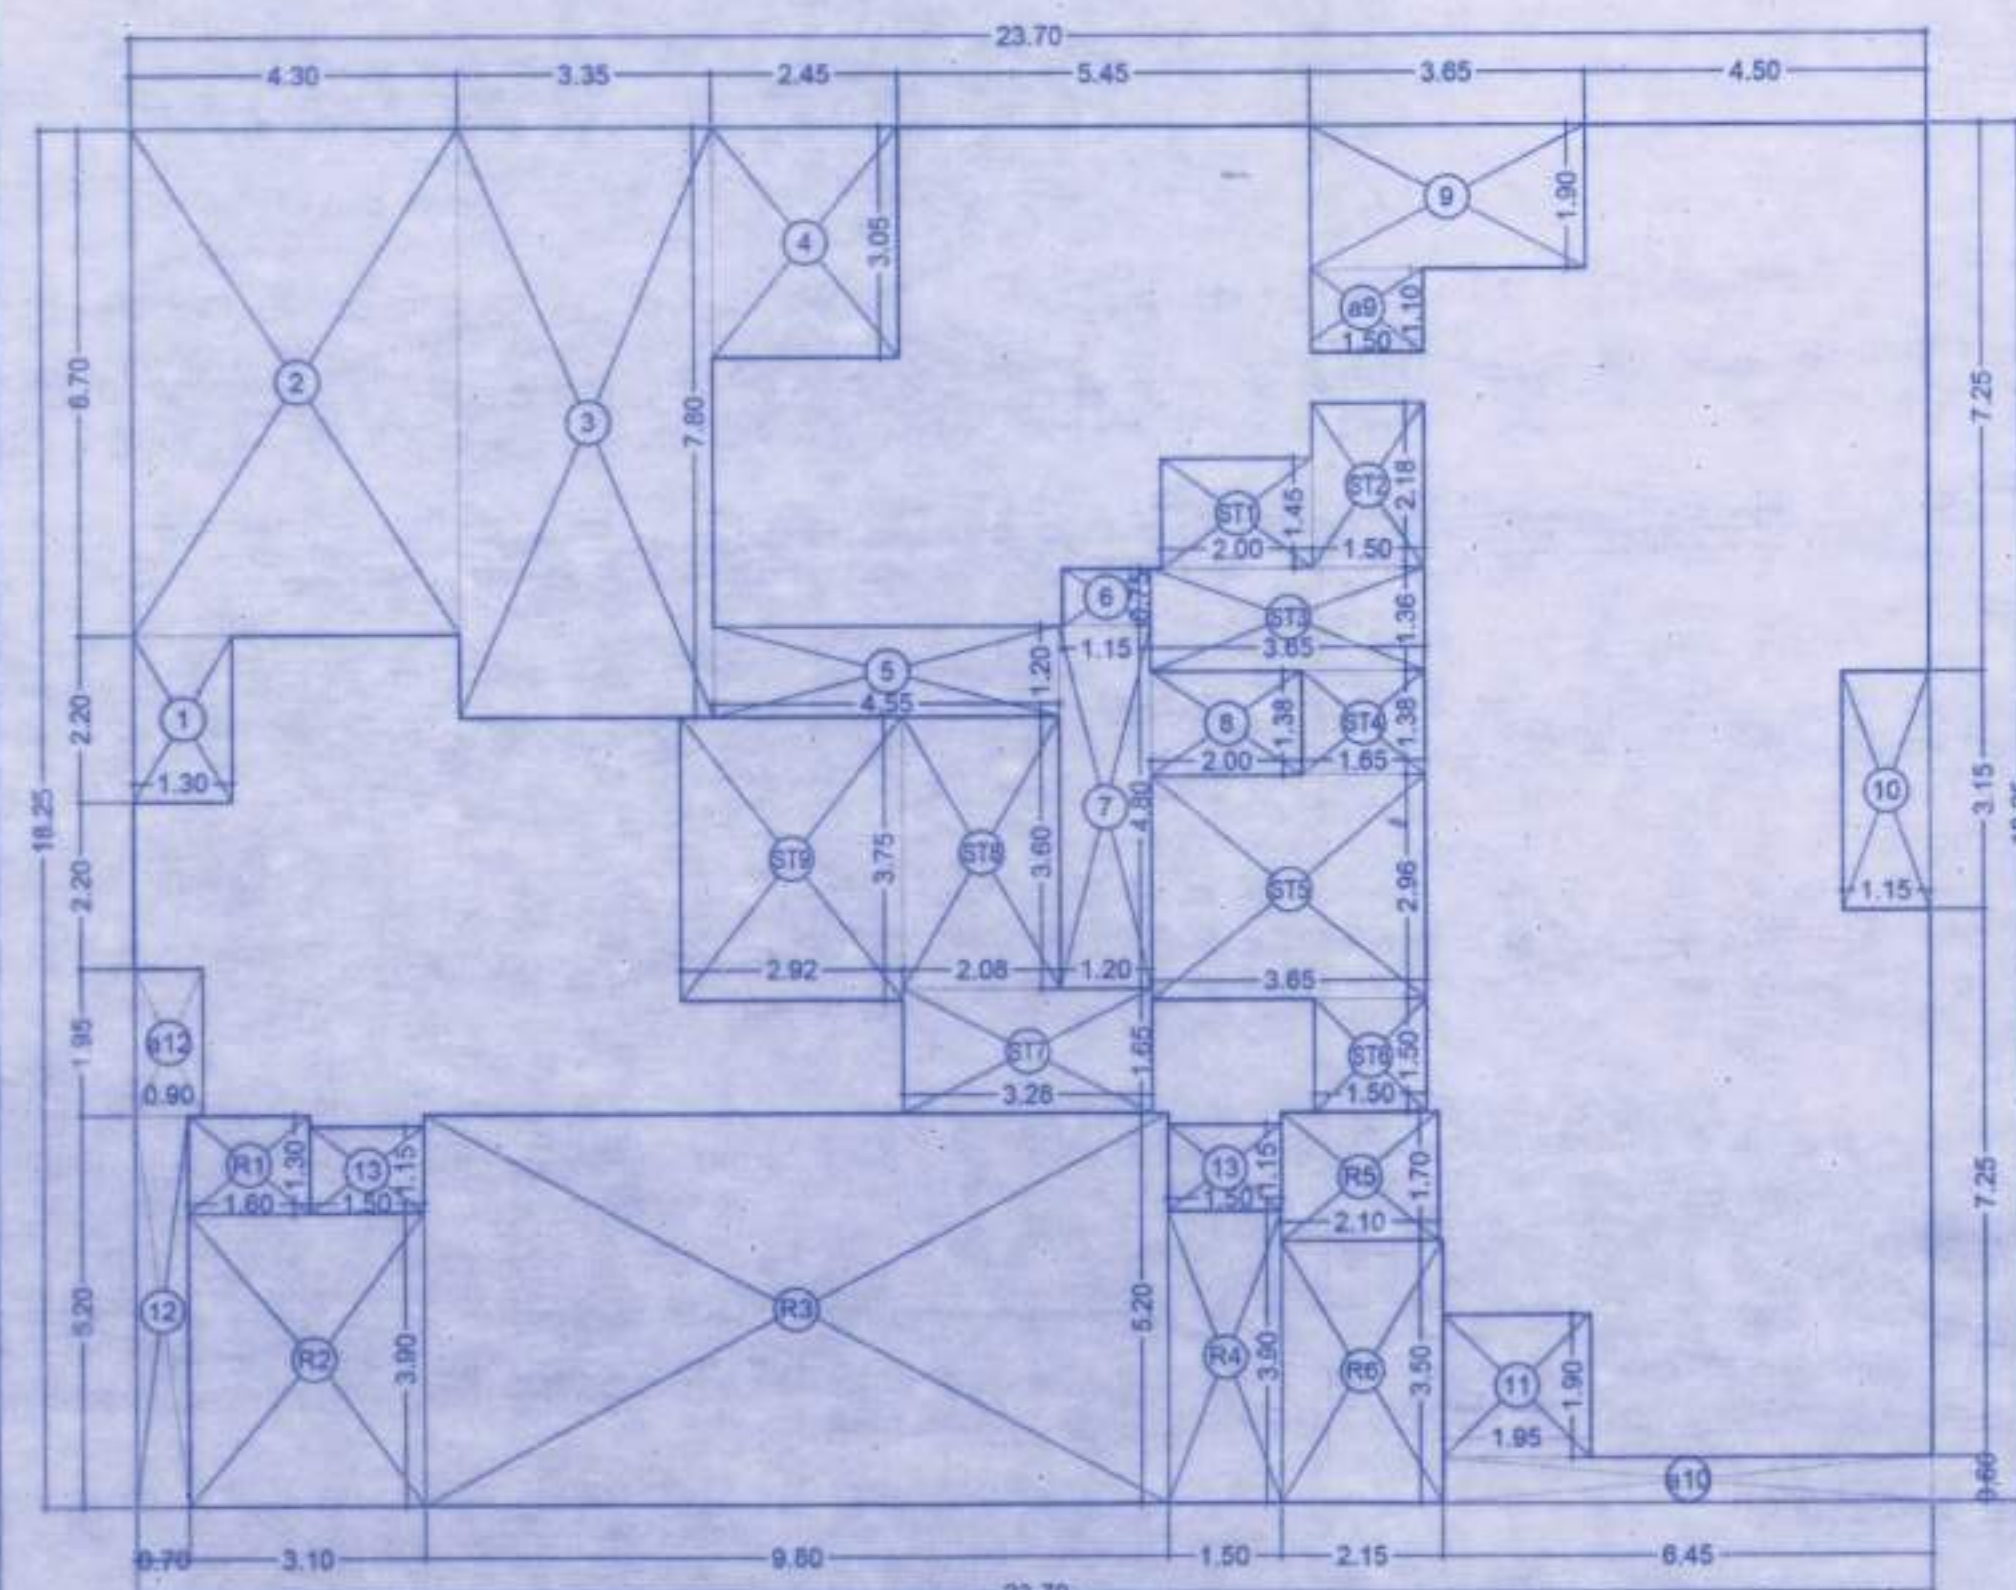

15TH REFUGE FLOOR AREA DIAGRAM
(WING - M) (T-III)
SCALE - 1:100

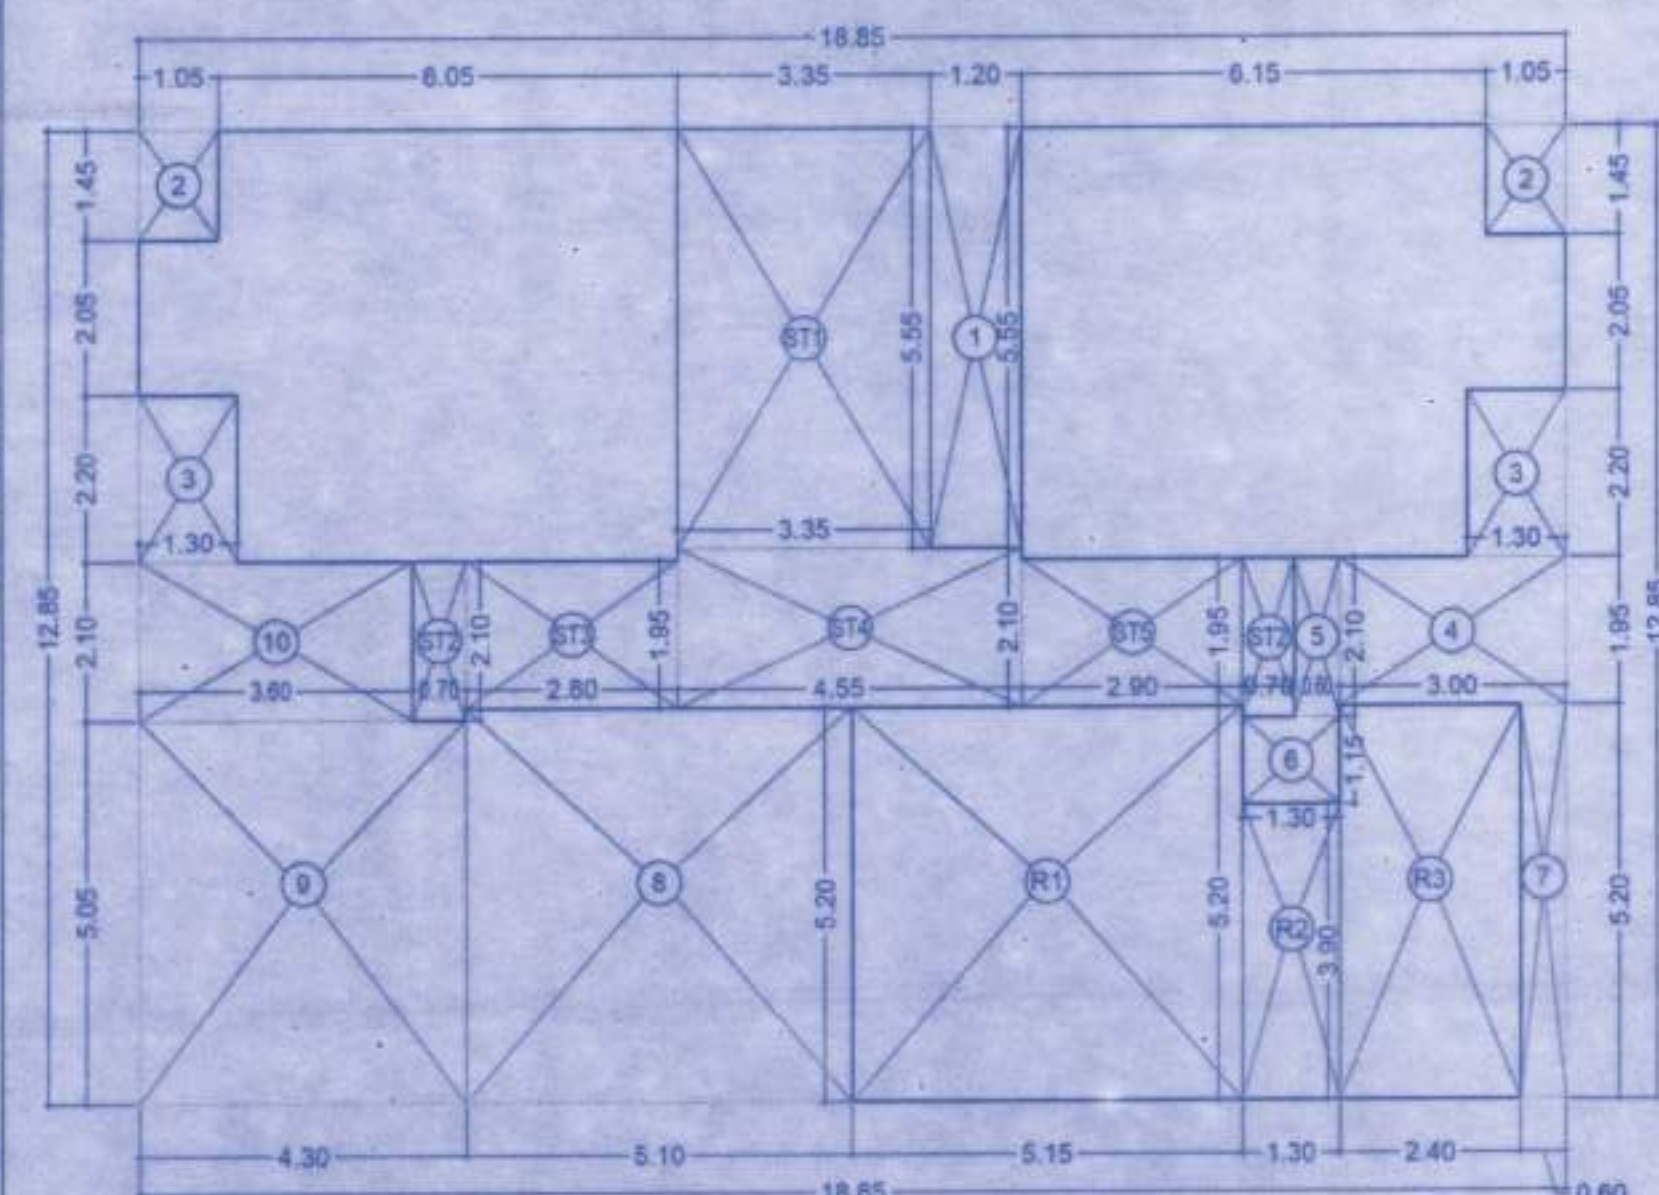


15TH REFUGE FLOOR AREA DIAGRAM
(WING - N) (T-III)
SCALE - 1:100


BUILT UP AREA STATEMENT - (T-III) (WING - L) (15TH REFUGE FLOOR)						
1	24.50	X	18.10	X 1 NO =	443.45	SQ.MT.
TOTAL ADDITION =					443.45	SQ.MT. (A)
STANDARD DEDUCTIONS :-						
1	1.95	X	1.80	X 1 NO =	3.51	SQ.MT.
2	1.15	X	3.15	X 1 NO =	3.62	SQ.MT.
3	2.15	X	1.75	X 1 NO =	3.76	SQ.MT.
a3	1.50	X	2.90	X 1 NO =	4.35	SQ.MT.
4	2.45	X	2.90	X 1 NO =	7.11	SQ.MT.
5	2.00	X	1.38	X 1 NO =	2.76	SQ.MT.
6	1.20	X	4.80	X 1 NO =	5.76	SQ.MT.
7	1.15	X	0.75	X 1 NO =	0.86	SQ.MT.
8	4.55	X	1.20	X 1 NO =	5.46	SQ.MT.
10	3.75	X	7.65	X 1 NO =	28.69	SQ.MT.
11	3.40	X	6.55	X 1 NO =	22.27	SQ.MT.
12	1.30	X	8.75	X 1 NO =	11.38	SQ.MT.
13	1.35	X	1.85	X 1 NO =	2.50	SQ.MT.
14	0.35	X	5.20	X 1 NO =	1.82	SQ.MT.
15	1.50	X	1.15	X 1 NO =	1.73	SQ.MT.
16	1.50	X	1.20	X 1 NO =	1.80	SQ.MT.
17	0.60	X	15.25	X 1 NO =	9.15	SQ.MT.
					116.73	SQ.MT. (B)
TOTAL BUILT UP AREA						
A	443.45	-	116.73	=	326.72	SQ.MT. (B)
STAIRCASE, LIFT LOBBY AREA CALCULATIONS :-						
ST1	3.17	X	3.20	X 1 NO =	10.14	SQ.MT.
ST2	3.17	X	0.55	X 1 NO =	1.74	SQ.MT.
ST3	2.08	X	3.60	X 1 NO =	7.49	SQ.MT.
ST4	3.28	X	1.65	X 1 NO =	5.41	SQ.MT.
ST5	1.50	X	0.73	X 1 NO =	1.10	SQ.MT.
ST6	3.65	X	2.95	X 1 NO =	10.77	SQ.MT.
ST7	1.65	X	1.38	X 1 NO =	2.28	SQ.MT.
ST8	3.65	X	2.81	X 1 NO =	10.26	SQ.MT.
ST9	1.50	X	0.73	X 1 NO =	1.10	SQ.MT.
					50.29	SQ.MT. (C)
REFUGE AREA CALCULATIONS :-						
R1	2.10	X	5.20	X 1 NO =	10.92	SQ.MT.
R2	1.10	X	1.85	X 1 NO =	2.04	SQ.MT.
R3	1.50	X	3.90	X 1 NO =	5.85	SQ.MT.
R4	1.50	X	2.00	X 1 NO =	3.00	SQ.MT.
R5	3.80	X	7.05	X 1 NO =	26.79	SQ.MT.
R6	1.50	X	5.20	X 1 NO =	7.80	SQ.MT.
R7	1.30	X	7.30	X 1 NO =	9.49	SQ.MT.
R8	6.45	X	3.40	X 1 NO =	21.93	SQ.MT.
R9	3.40	X	1.10	X 1 NO =	3.74	SQ.MT.
					85.06	SQ.MT. (D)
NET BUILT UP AREA						
B	326.72	-	50.29	-	85.06	SQ.MT.

BUILT UP AREA STATEMENT - (T-III) (WING - M) (15TH REFUGE FLOOR)					
1	23.70	X	18.25	X 1 NO	= 432.53 SQ.MT.
TOTAL ADDITION					= 432.53 SQ.MT. (A)
STANDARD DEDUCTIONS :-					
1	1.30	X	2.20	X 1 NO	= 2.86 SQ.MT.
2	4.30	X	6.70	X 1 NO	= 28.81 SQ.MT.
3	3.35	X	7.80	X 1 NO	= 26.13 SQ.MT.
4	2.45	X	3.05	X 1 NO	= 7.47 SQ.MT.
5	4.55	X	1.20	X 1 NO	= 5.46 SQ.MT.
6	1.15	X	0.75	X 1 NO	= 0.86 SQ.MT.
7	1.20	X	4.80	X 1 NO	= 5.76 SQ.MT.
8	2.00	X	1.38	X 1 NO	= 2.76 SQ.MT.
9	3.65	X	1.90	X 1 NO	= 6.94 SQ.MT.
a9	1.50	X	1.10	X 1 NO	= 1.65 SQ.MT.
10	1.15	X	3.15	X 1 NO	= 3.62 SQ.MT.
a10	6.45	X	0.60	X 1 NO	= 3.87 SQ.MT.
11	1.95	X	1.90	X 1 NO	= 3.71 SQ.MT.
12	0.70	X	5.20	X 1 NO	= 3.64 SQ.MT.
a12	0.90	X	1.95	X 1 NO	= 1.76 SQ.MT.
13	1.50	X	1.15	X 2 NOS	= 3.45 SQ.MT.
					= 106.75 SQ.MT. (B)
TOTAL BUILT UP AREA					
A	432.53	-	106.75		= 325.78 SQ.MT. (C)
STAIRCASE, LIFT LOBBY AREA CALCULATIONS :-					
ST1	2.00	X	1.45	X 1 NO	= 2.90 SQ.MT.
ST2	1.50	X	2.18	X 1 NO	= 3.27 SQ.MT.
ST3	3.65	X	1.38	X 1 NO	= 5.03 SQ.MT.
ST4	1.65	X	1.38	X 1 NO	= 2.29 SQ.MT.
ST5	3.65	X	2.96	X 1 NO	= 10.80 SQ.MT.
ST6	1.50	X	1.50	X 1 NO	= 2.25 SQ.MT.
ST7	3.28	X	1.65	X 1 NO	= 5.41 SQ.MT.
ST8	2.08	X	3.60	X 1 NO	= 7.49 SQ.MT.
ST9	2.92	X	3.75	X 1 NO	= 10.95 SQ.MT.
					= 50.31 SQ.MT. (D)
REFUGE AREA CALCULATIONS :-					
R1	1.60	X	1.30	X 1 NO	= 2.08 SQ.MT.
R2	3.10	X	3.90	X 1 NO	= 12.09 SQ.MT.
R3	9.80	X	5.20	X 1 NO	= 50.96 SQ.MT.
R4	1.50	X	3.90	X 1 NO	= 5.85 SQ.MT.
R5	2.10	X	1.70	X 1 NO	= 3.57 SQ.MT.
R6	2.15	X	3.50	X 1 NO	= 7.53 SQ.MT.
					= 82.08 SQ.MT. (E)
NET BUILT UP AREA					
B	325.78	-	82.08		= 193.39 SQ.MT.

BUILT UP AREA STATEMENT - (T-III) (WING - N) (15TH REFUGE FLOOR)					
1	18.85	X	12.85	X 1 NO	= 242.22 SQ.MT.
TOTAL ADDITION =					242.22 SQ.MT. (A)
STANDARD DEDUCTIONS :-					
1	1.20	X	5.55	X 1 NO	= 6.66 SQ.MT.
2	1.05	X	1.45	X 2 NOS	= 3.05 SQ.MT.
3	1.30	X	2.20	X 2 NOS	= 5.72 SQ.MT.
4	3.00	X	1.95	X 1 NO	= 5.85 SQ.MT.
5	0.60	X	2.10	X 1 NO	= 1.26 SQ.MT.
6	1.30	X	1.15	X 1 NO	= 1.50 SQ.MT.
7	0.60	X	5.20	X 1 NO	= 3.12 SQ.MT.
8	5.10	X	5.20	X 1 NO	= 26.52 SQ.MT.
9	4.30	X	5.05	X 1 NO	= 21.72 SQ.MT.
10	3.60	X	2.10	X 1 NO	= 7.56 SQ.MT.
					= 82.96 SQ.MT. (B)
TOTAL BUILT UP AREA					
A	-	i			
242.22	-	82.96	= 159.26 SQ.MT. (C)		
STAIRCASE, LIFT LOBBY AREA CALCULATIONS :-					
ST1	3.35	X	5.55	X 1 NO	= 18.59 SQ.MT.
ST2	0.70	X	2.10	X 2 NOS	= 2.94 SQ.MT.
ST3	2.80	X	1.95	X 1 NO	= 5.46 SQ.MT.
ST4	4.55	X	2.10	X 1 NO	= 9.56 SQ.MT.
ST5	2.90	X	1.95	X 1 NO	= 5.66 SQ.MT.
					= 42.21 SQ.MT. (D)
REFUGE AREA CALCULATIONS :-					
R1	5.15	X	5.20	X 1 NO	= 26.78 SQ.MT.
R2	1.30	X	3.90	X 1 NO	= 5.07 SQ.MT.
R3	2.40	X	5.20	X 1 NO	= 12.48 SQ.MT.
					= 44.33 SQ.MT. (E)
NET BUILT UP AREA					
B	-	ii	-	iii	
159.26	-	42.21	-	44.33	72.72 SQ.MT.

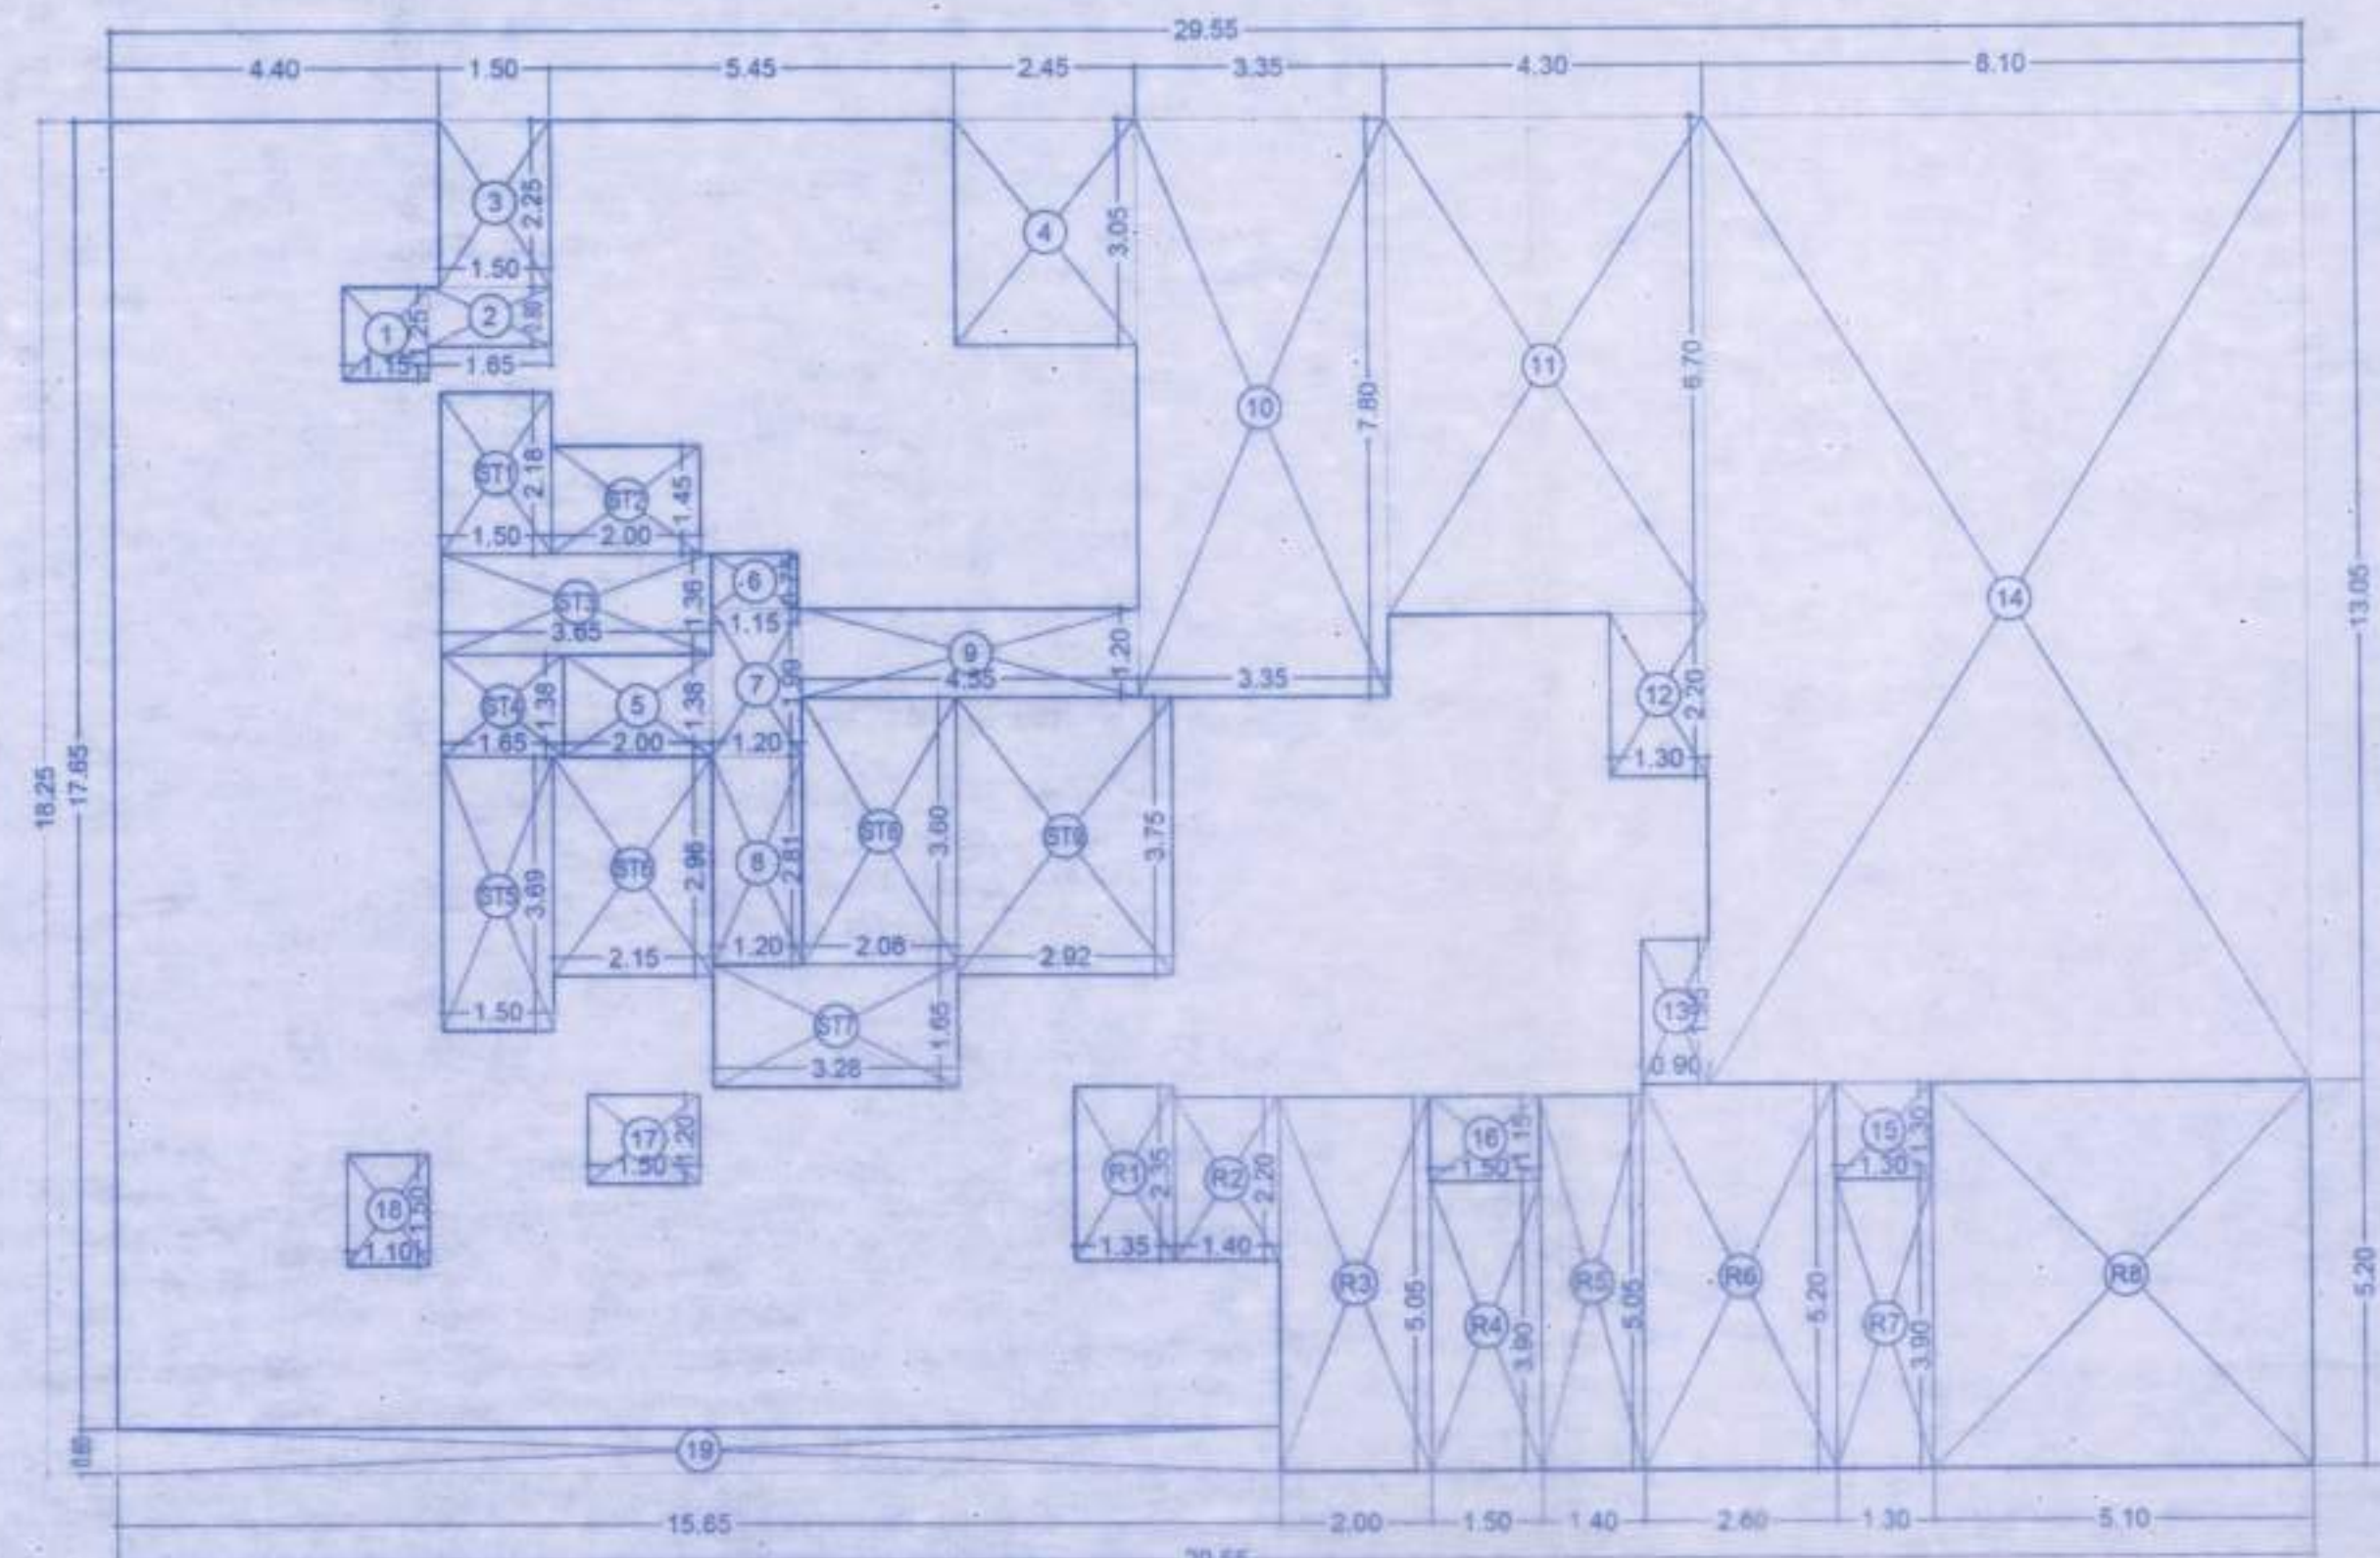

15TH REFUGE FLOOR AREA DIAGRAM
(WING - O) (T-III)
SCALE - 1:100

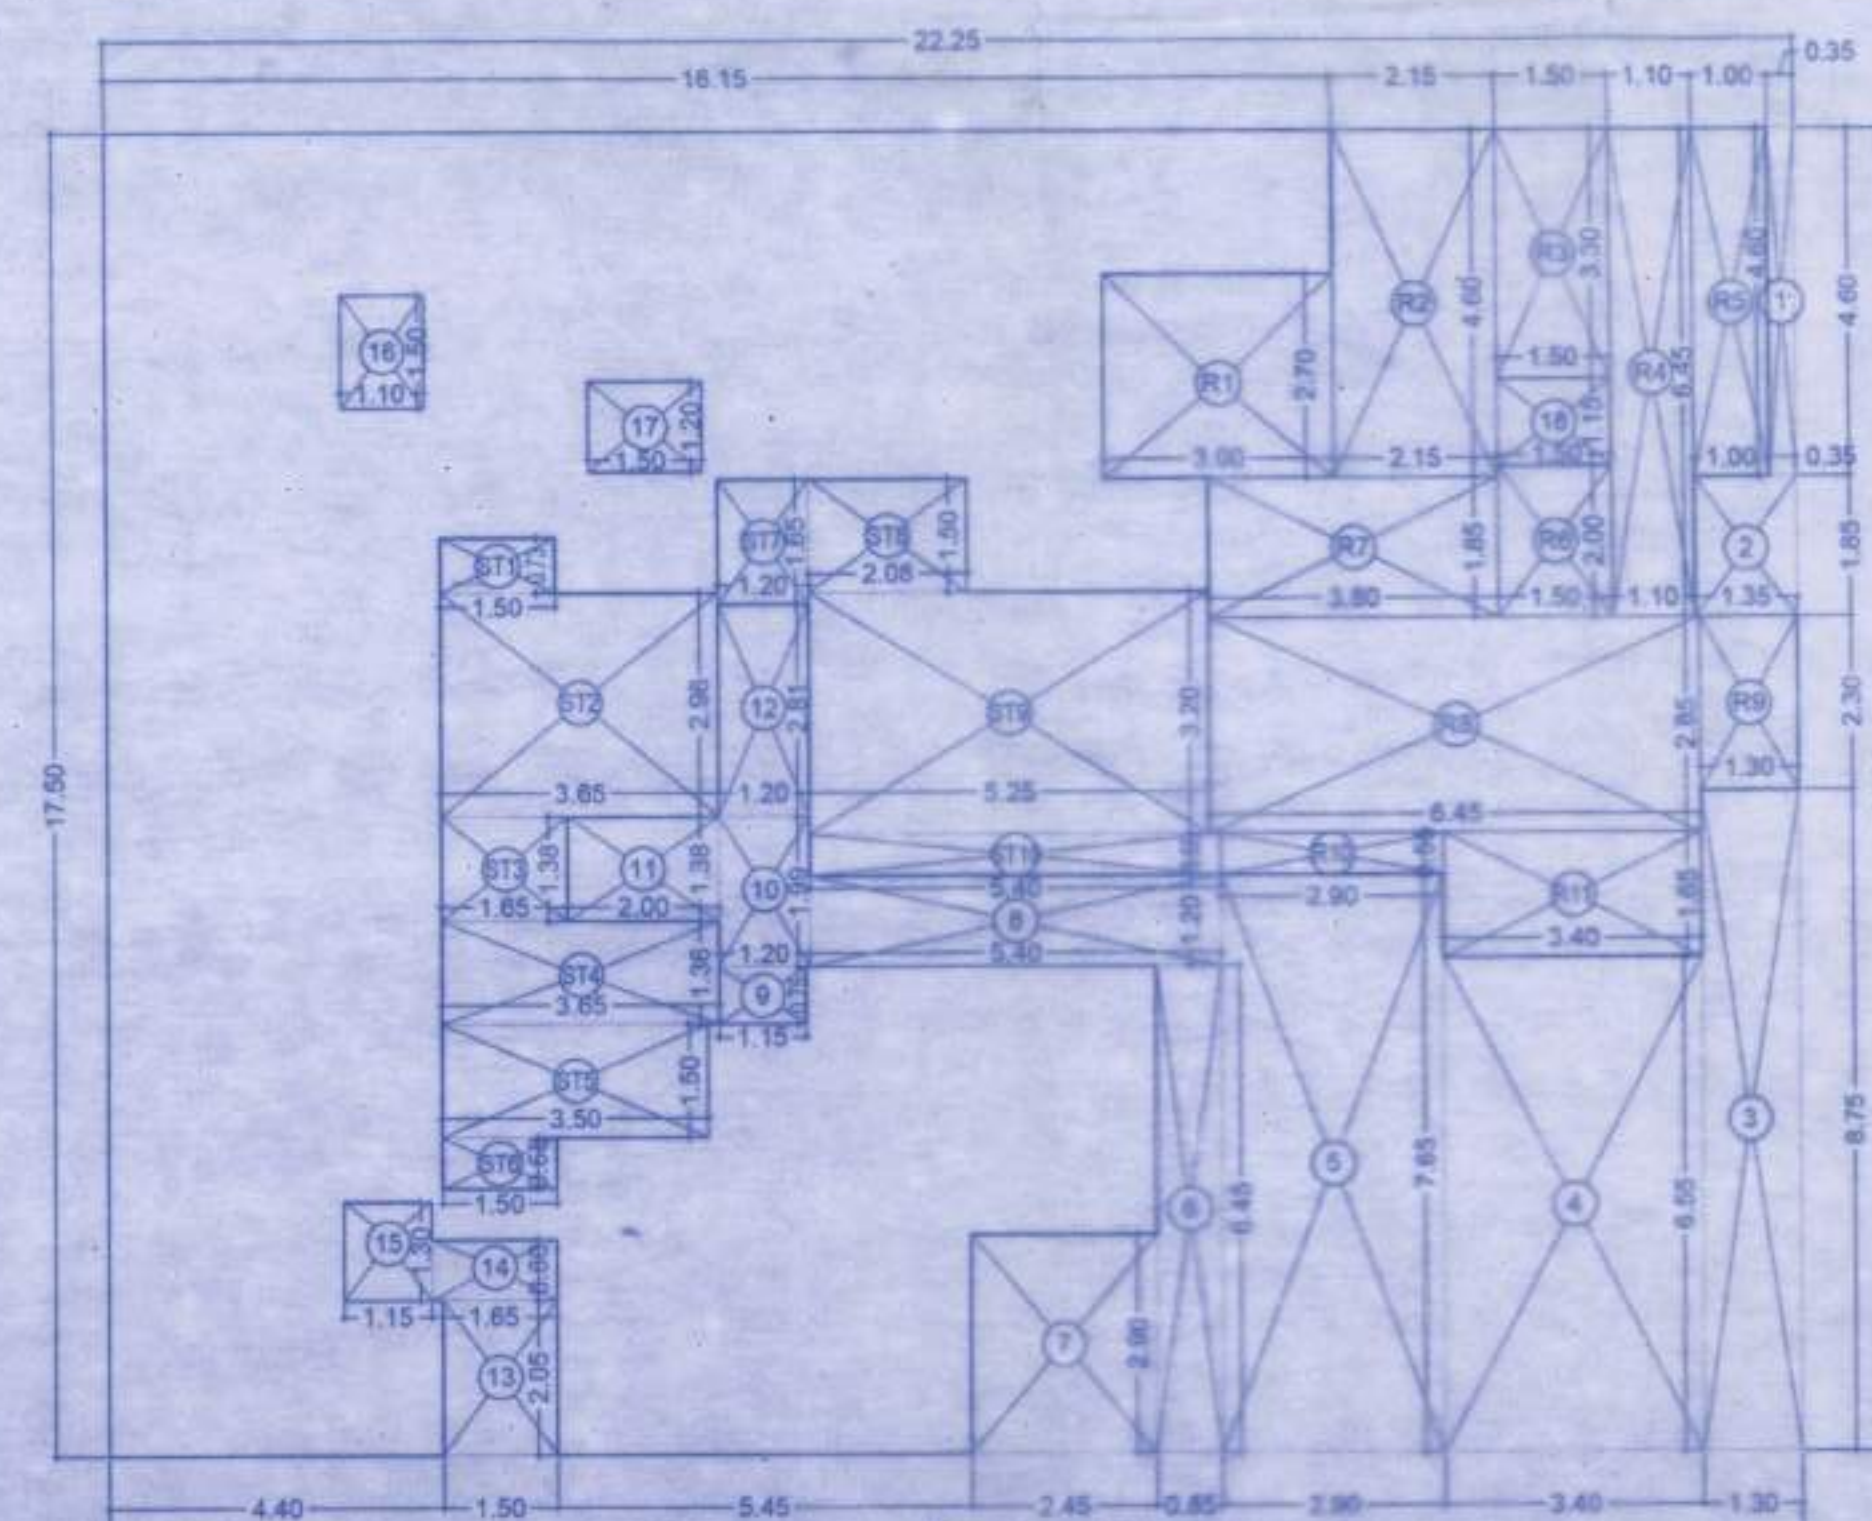

15TH REFUGE FLOOR AREA DIAGRAM
(WING - P) (T-III)
SCALE - 1:100

BUILT UP AREA STATEMENT - (T-III) (WING - P) 15TH REFUGE FLOOR					
1	22.25	X	17.50	X 1 NO =	389.38 SQ.MT.
TOTAL ADDITION =					389.38 SQ.MT.
STANDARD DEDUCTIONS :-					
1	0.35	X	4.60	X 1 NO =	1.61 SQ.MT.
2	1.35	X	1.85	X 1 NO =	2.50 SQ.MT.
3	1.30	X	8.75	X 1 NO =	11.38 SQ.MT.
4	3.40	X	6.55	X 1 NO =	22.27 SQ.MT.
5	2.90	X	7.65	X 1 NO =	22.19 SQ.MT.
6	0.85	X	6.45	X 1 NO =	5.48 SQ.MT.
7	2.45	X	2.90	X 1 NO =	7.11 SQ.MT.
8	5.40	X	1.20	X 1 NO =	6.48 SQ.MT.
9	1.15	X	0.75	X 1 NO =	0.86 SQ.MT.
10	1.20	X	1.99	X 1 NO =	2.39 SQ.MT.
11	2.00	X	1.38	X 1 NO =	2.76 SQ.MT.
12	1.20	X	2.81	X 1 NO =	3.37 SQ.MT.
13	1.50	X	2.05	X 1 NO =	3.08 SQ.MT.
14	1.65	X	0.80	X 1 NO =	1.32 SQ.MT.
15	1.15	X	1.30	X 1 NO =	1.50 SQ.MT.
16	1.10	X	1.50	X 1 NO =	1.65 SQ.MT.
17	1.50	X	1.20	X 1 NO =	1.80 SQ.MT.
18	1.50	X	1.15	X 1 NO =	1.73 SQ.MT.
				=	99.48 SQ.MT.
TOTAL BUILT UP AREA					
A		B			
389.38		99.48		=	289.90 SQ.MT.
STAIRCASE, LIFT LOBBY AREA CALCULATIONS :-					
ST1	1.50	X	0.73	X 1 NO =	1.10 SQ.MT.
ST2	3.65	X	2.86	X 1 NO =	10.45 SQ.MT.
ST3	1.65	X	1.38	X 1 NO =	2.28 SQ.MT.
ST4	3.65	X	1.38	X 1 NO =	5.03 SQ.MT.
ST5	3.50	X	1.50	X 1 NO =	5.25 SQ.MT.
ST6	1.50	X	0.68	X 1 NO =	1.02 SQ.MT.
ST7	1.20	X	1.65	X 1 NO =	1.98 SQ.MT.
ST8	2.08	X	1.50	X 1 NO =	3.12 SQ.MT.
ST9	5.25	X	3.20	X 1 NO =	16.80 SQ.MT.
ST10	5.40	X	0.55	X 1 NO =	2.97 SQ.MT.
				=	50.28 SQ.MT.
REFUGE AREA CALCULATIONS :-					
R1	3.15	X	2.70	X 1 NO =	8.51 SQ.MT.
R2	2.15	X	4.60	X 1 NO =	9.89 SQ.MT.
R3	1.50	X	3.30	X 1 NO =	4.95 SQ.MT.
R4	1.10	X	6.45	X 1 NO =	7.10 SQ.MT.
R5	1.00	X	4.60	X 1 NO =	4.60 SQ.MT.
R6	1.50	X	2.00	X 1 NO =	3.00 SQ.MT.
R7	3.80	X	1.85	X 1 NO =	7.03 SQ.MT.
R8	6.45	X	2.85	X 1 NO =	18.38 SQ.MT.
R9	1.30	X	2.30	X 1 NO =	2.99 SQ.MT.
R10	2.90	X	0.55	X 1 NO =	1.60 SQ.MT.
R11	3.40	X	1.65	X 1 NO =	5.61 SQ.MT.
				=	73.66 SQ.MT.
NET BUILT UP AREA					
B		C		D	
289.90		50.28		=	165.96 SQ.MT.

BUILT UP AREA STATEMENT - (T-III) (WING - O) (15TH REFUGE FLOOR)				
1	29.55	X	18.25	X 1 NO = 539.29 SQ.MT.
TOTAL ADDITION =				539.29 SQ.MT. (A)
STANDARD DEDUCTIONS :-				
1	1.15	X	1.25	X 1 NO = 1.44 SQ.MT.
2	1.65	X	0.80	X 1 NO = 1.32 SQ.MT.
3	1.50	X	2.25	X 1 NO = 3.38 SQ.MT.
4	2.45	X	3.05	X 1 NO = 7.47 SQ.MT.
5	2.00	X	1.38	X 1 NO = 2.76 SQ.MT.
6	1.15	X	0.75	X 1 NO = 0.86 SQ.MT.
7	1.20	X	1.99	X 1 NO = 2.39 SQ.MT.
8	1.20	X	2.81	X 1 NO = 3.37 SQ.MT.
9	4.55	X	1.20	X 1 NO = 5.46 SQ.MT.
10	3.35	X	7.80	X 1 NO = 26.13 SQ.MT.
11	4.30	X	6.70	X 1 NO = 28.81 SQ.MT.
12	1.30	X	2.20	X 1 NO = 2.86 SQ.MT.
13	0.90	X	1.95	X 1 NO = 1.76 SQ.MT.
14	6.10	X	13.05	X 1 NO = 105.71 SQ.MT.
15	1.30	X	1.30	X 1 NO = 1.69 SQ.MT.
16	1.50	X	1.15	X 1 NO = 1.73 SQ.MT.
17	1.50	X	1.20	X 1 NO = 1.80 SQ.MT.
18	1.10	X	1.50	X 1 NO = 1.65 SQ.MT.
19	15.65	X	0.60	X 1 NO = 9.39 SQ.MT.
TOTAL BUILT UP AREA				209.98 SQ.MT. (B)
A	539.29	-	209.98	= 329.31 SQ.MT. (C)
STAIRCASE, LIFT LOBBY AREA CALCULATIONS :-				
ST1	1.50	X	2.18	X 1 NO = 3.27 SQ.MT.
ST2	2.00	X	1.45	X 1 NO = 2.90 SQ.MT.
ST3	3.65	X	1.38	X 1 NO = 5.03 SQ.MT.
ST4	1.65	X	1.38	X 1 NO = 2.28 SQ.MT.
ST5	1.50	X	3.69	X 1 NO = 5.54 SQ.MT.
ST6	2.15	X	2.96	X 1 NO = 6.36 SQ.MT.
ST7	3.28	X	1.65	X 1 NO = 5.41 SQ.MT.
ST8	2.08	X	3.60	X 1 NO =