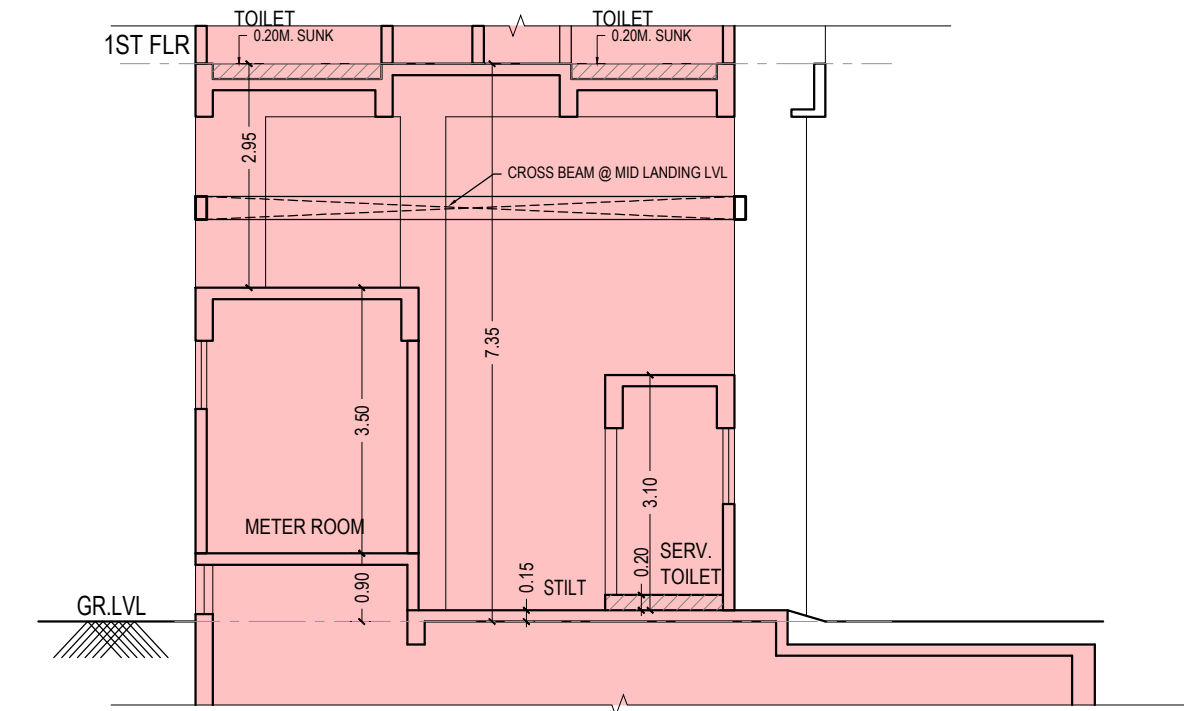
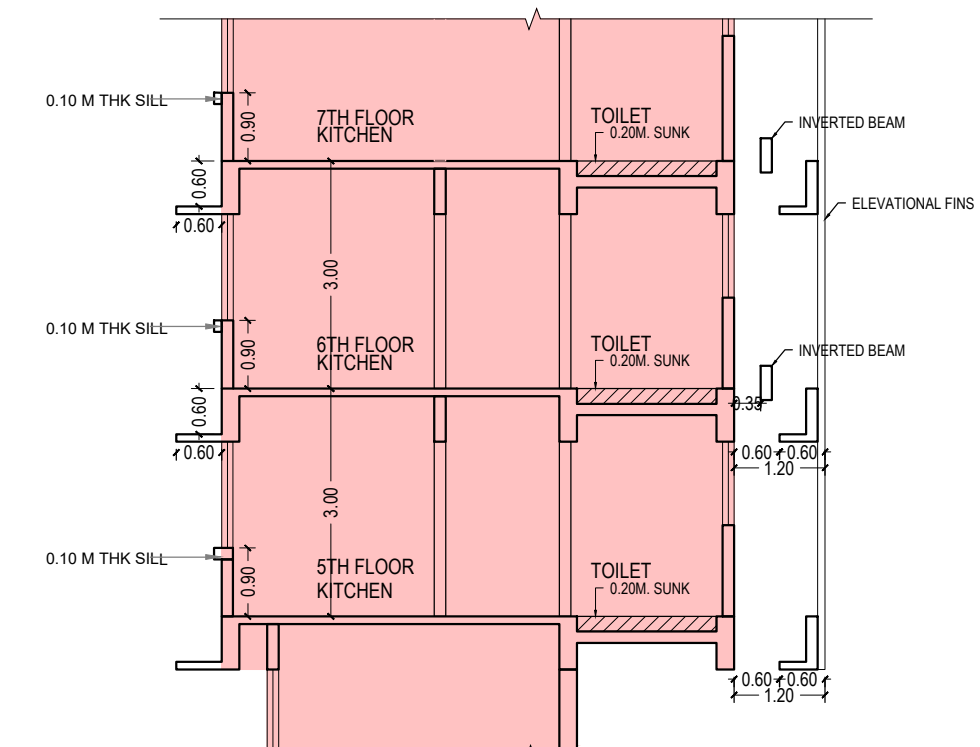


SECTION F-F
SCALE - 1: 100SECTION E-E
SCALE - 1: 100THIS PLAN IS DIGITALLY SIGNED &
DOES NOT REQUIRE SIGNATURE

PROFORMA - B

CONTENT OF SHEET

SECTION A-A, SECTION B-B SECTION C-C, SECTION D-D, SECTION E-E, SECTION F-F

DESCRIPTION OF PROPOSAL & PROPERTY

PROPOSED REDEVELOPMENT BLDG. ON PLOT BEARING CTS NO 685,
F.P NO 152, TPS BANDRA NO III, 30TH ROAD, BANDR (WEST),
MUMBAI-400050.

NAME & SIGN OF OWNER

SAAHIL BHARAT
AIDASANIDigitally signed by SAAHIL
BHARAT AIDASANI
Date: 2023.03.20 11:42:20
+05'30'MR. SAAHIL AIDASANI & PARTNER OF FAUCETT DEVELOPERS
C.A TO IDEAL MANOHAR CHS LTD

NAME & SIGN OF STRUCTURAL ENGINEER

GIRISH T. WADHWA
CONSULTING CIVIL & STRUCTURAL ENGINEER
BE (CIVIL), ME (STRUCTURES), MIE
LICENSE No./ STR.840015818IOD APPROVED SUBJECT TO CONDITIONS MENTIONED IN
THIS OFFICE LETTER P-14055/2022/(152)/H/W Ward/FP Dated -21.03.2023Vijay Shankarrao
TawdeDigitally signed by Vijay Shankarrao Tawde
DN: cn=Vijay Shankarrao Tawde, o=Vijay Shankarrao Tawde, ou=Vijay Shankarrao Tawde, email=vijay.shankarrao.tawde@gmail.com, c=IN
Date: 2023.03.20 11:44:22 +05'30'

E.E.(B.P.)H Ward

SHAIKH
ASIF
MUSADigitally signed by SHAIKH ASIF MUSA
DN: cn=SHAIKH ASIF MUSA, o=SHAIKH ASIF MUSA, ou=SHAIKH ASIF MUSA, email=shaiikh.asif.musa@gmail.com, c=IN
Date: 2023.03.20 11:44:22 +05'30'

A.E.(B.P.)H Ward

SURENDRA
MADHAO
TOPLEDigitally signed by SURENDRA MADHAO TOPLE
DN: cn=SURENDRA MADHAO TOPLE, o=SURENDRA MADHAO TOPLE, ou=SURENDRA MADHAO TOPLE, email=surendra.madhaotople@gmail.com, c=IN
Date: 2023.03.20 11:44:22 +05'30'

S.E.(B.P.) K/W N-1

DRN BY

RAVI

CHEK. BY

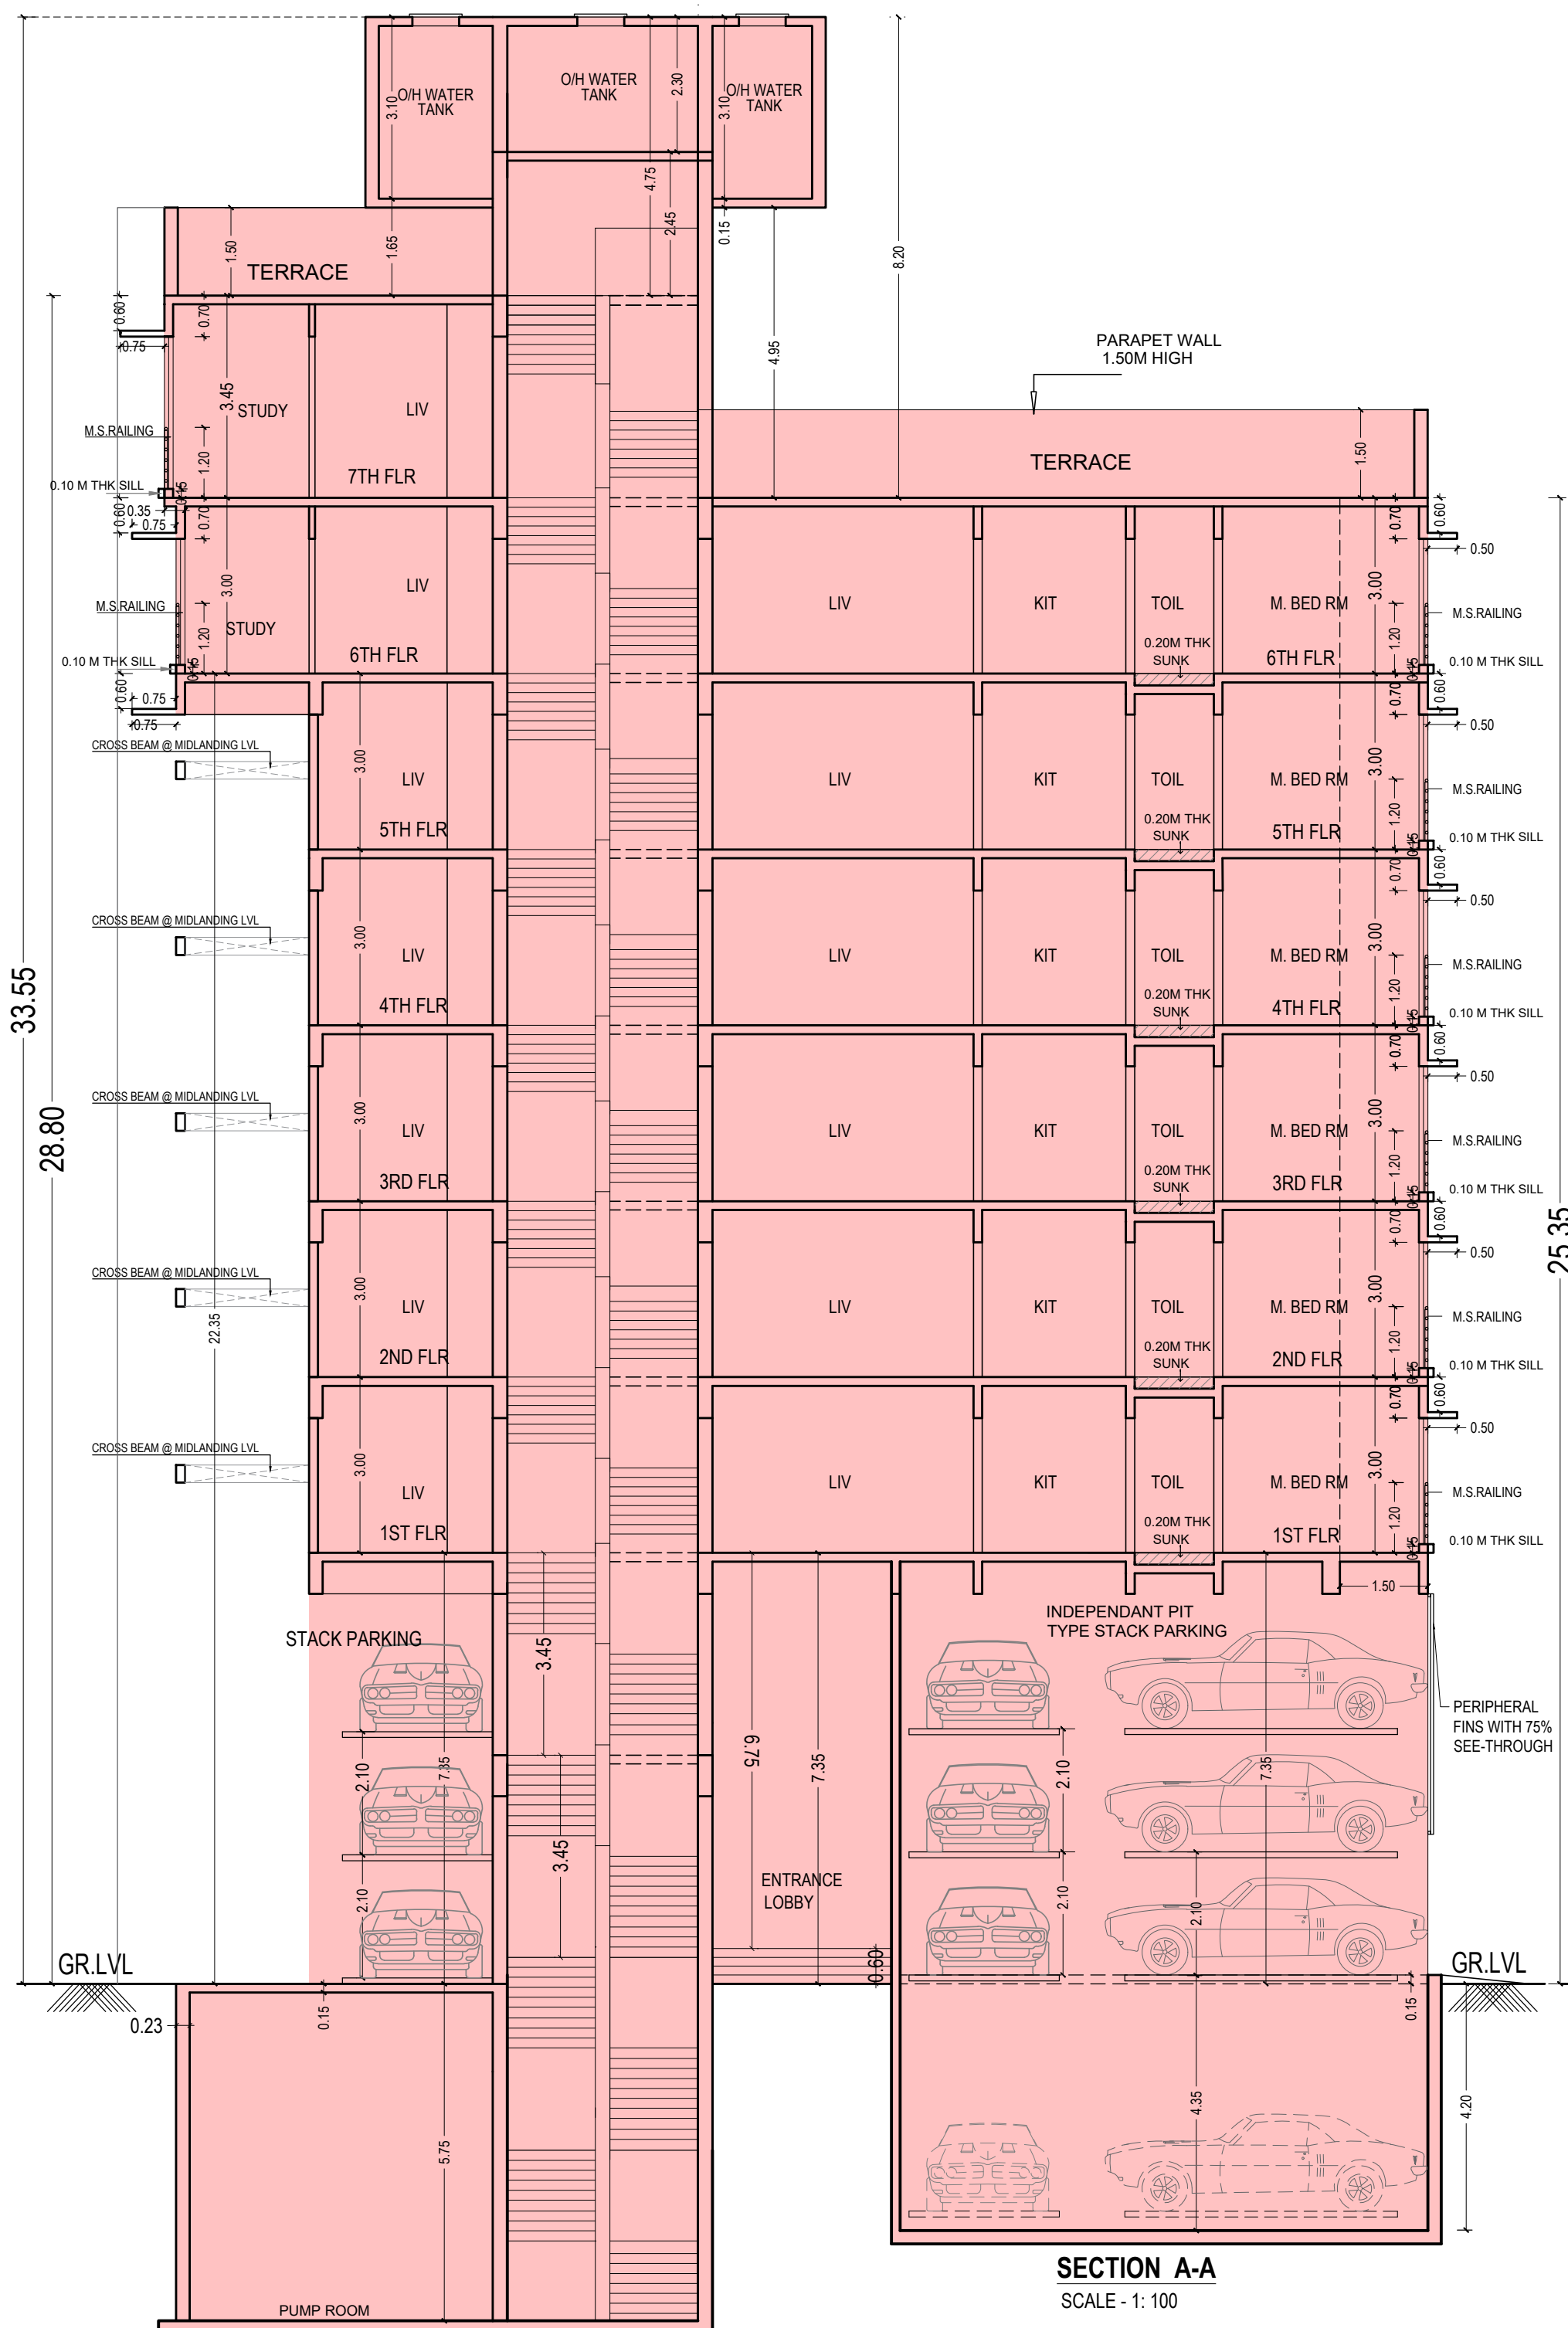
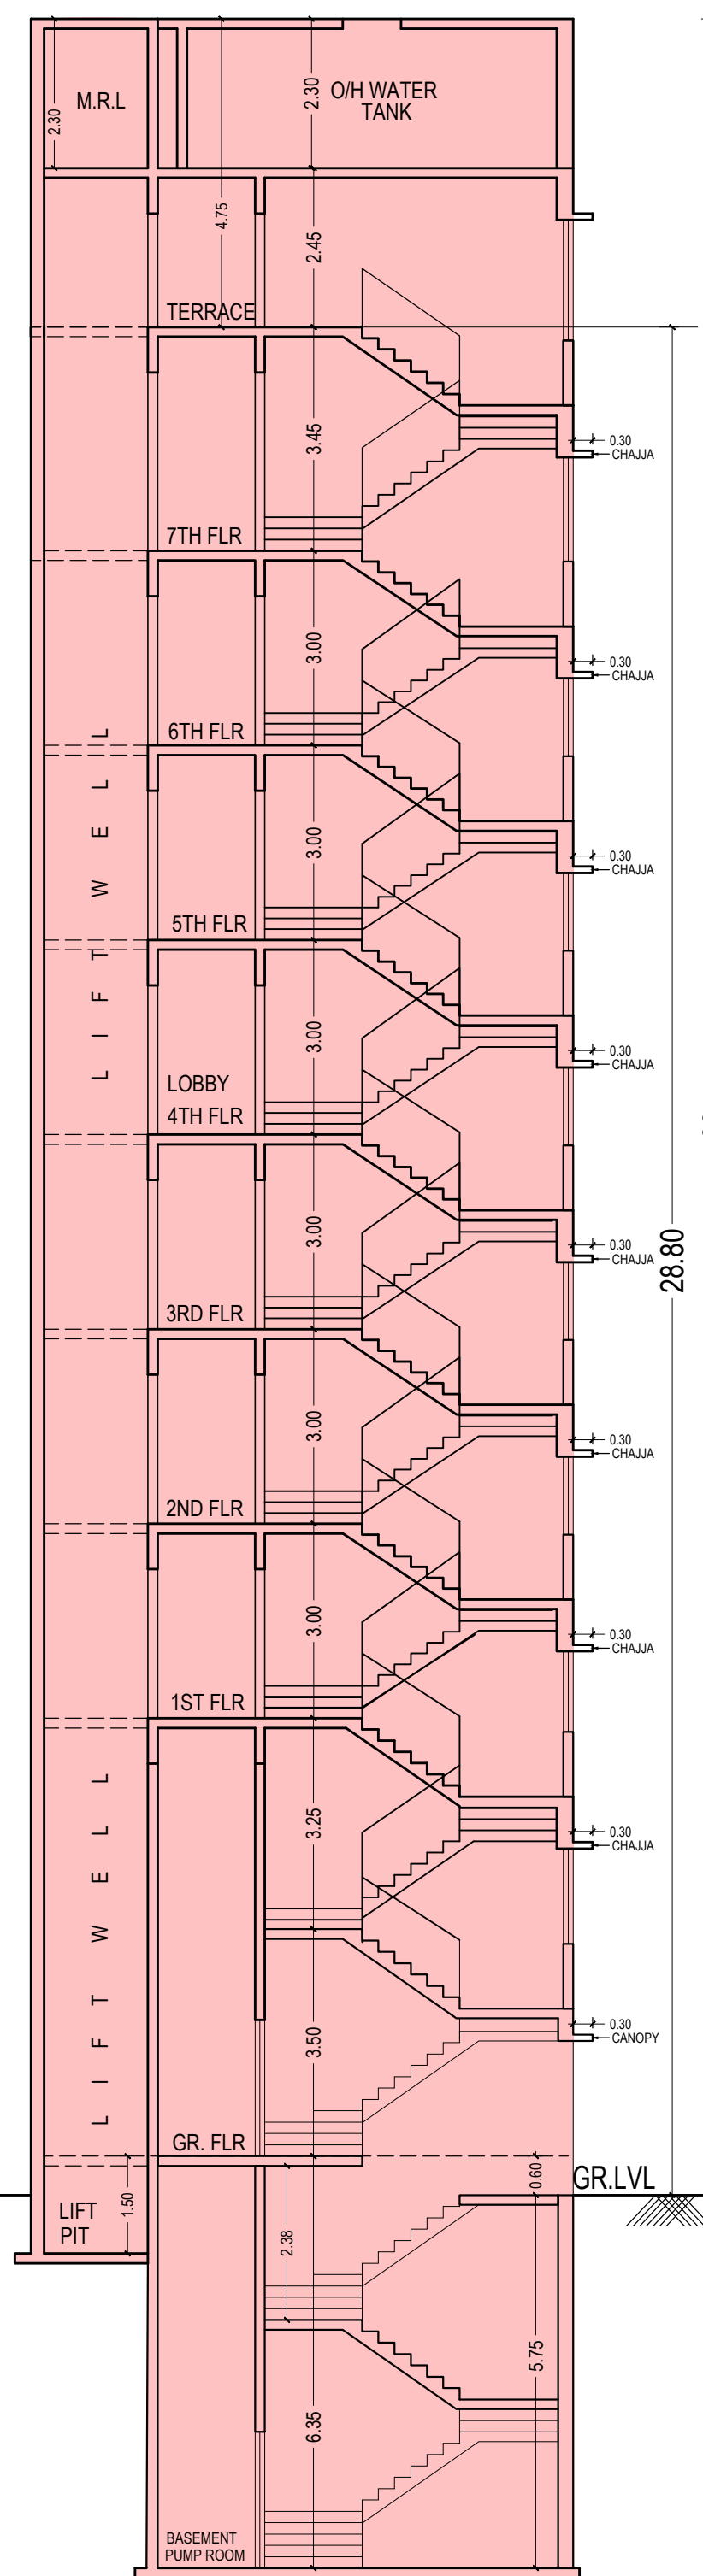
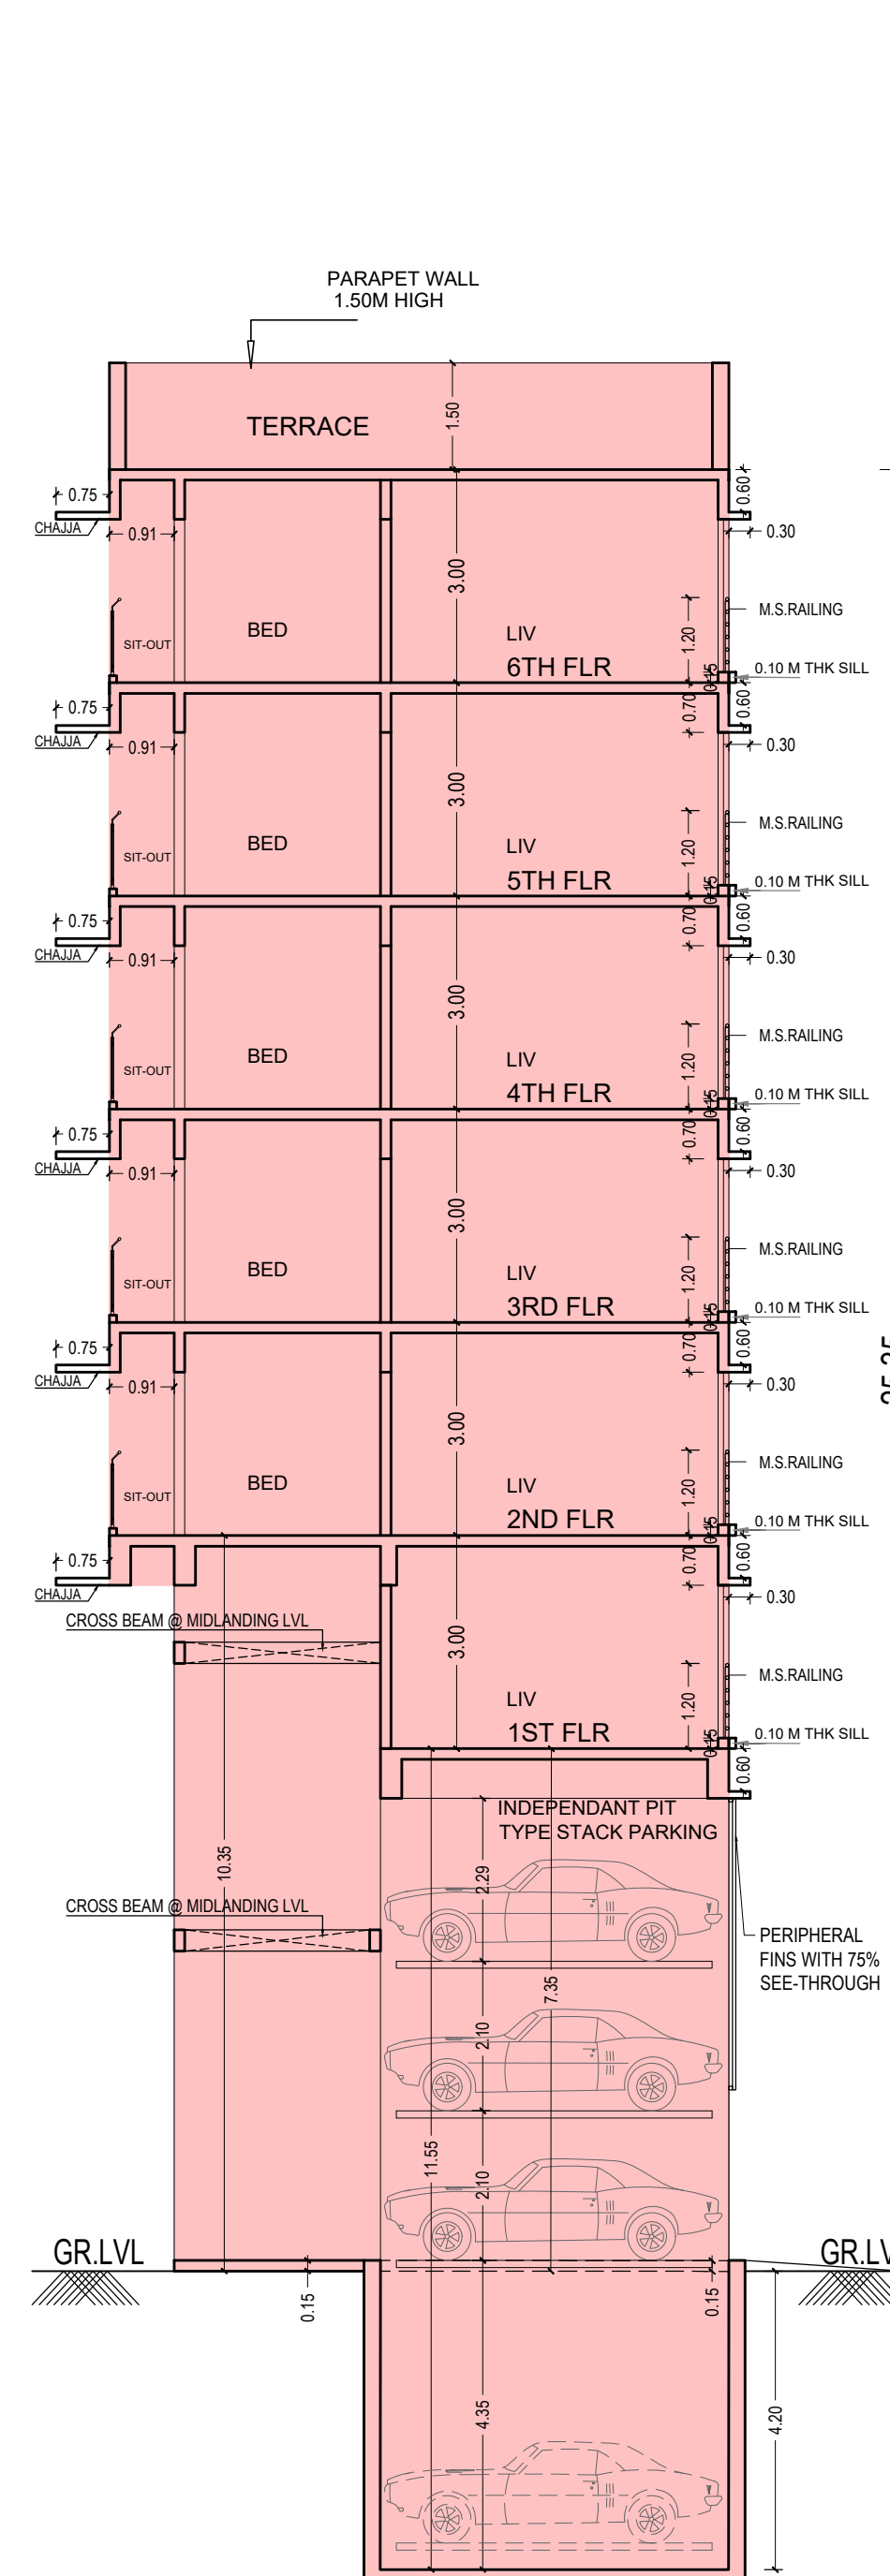
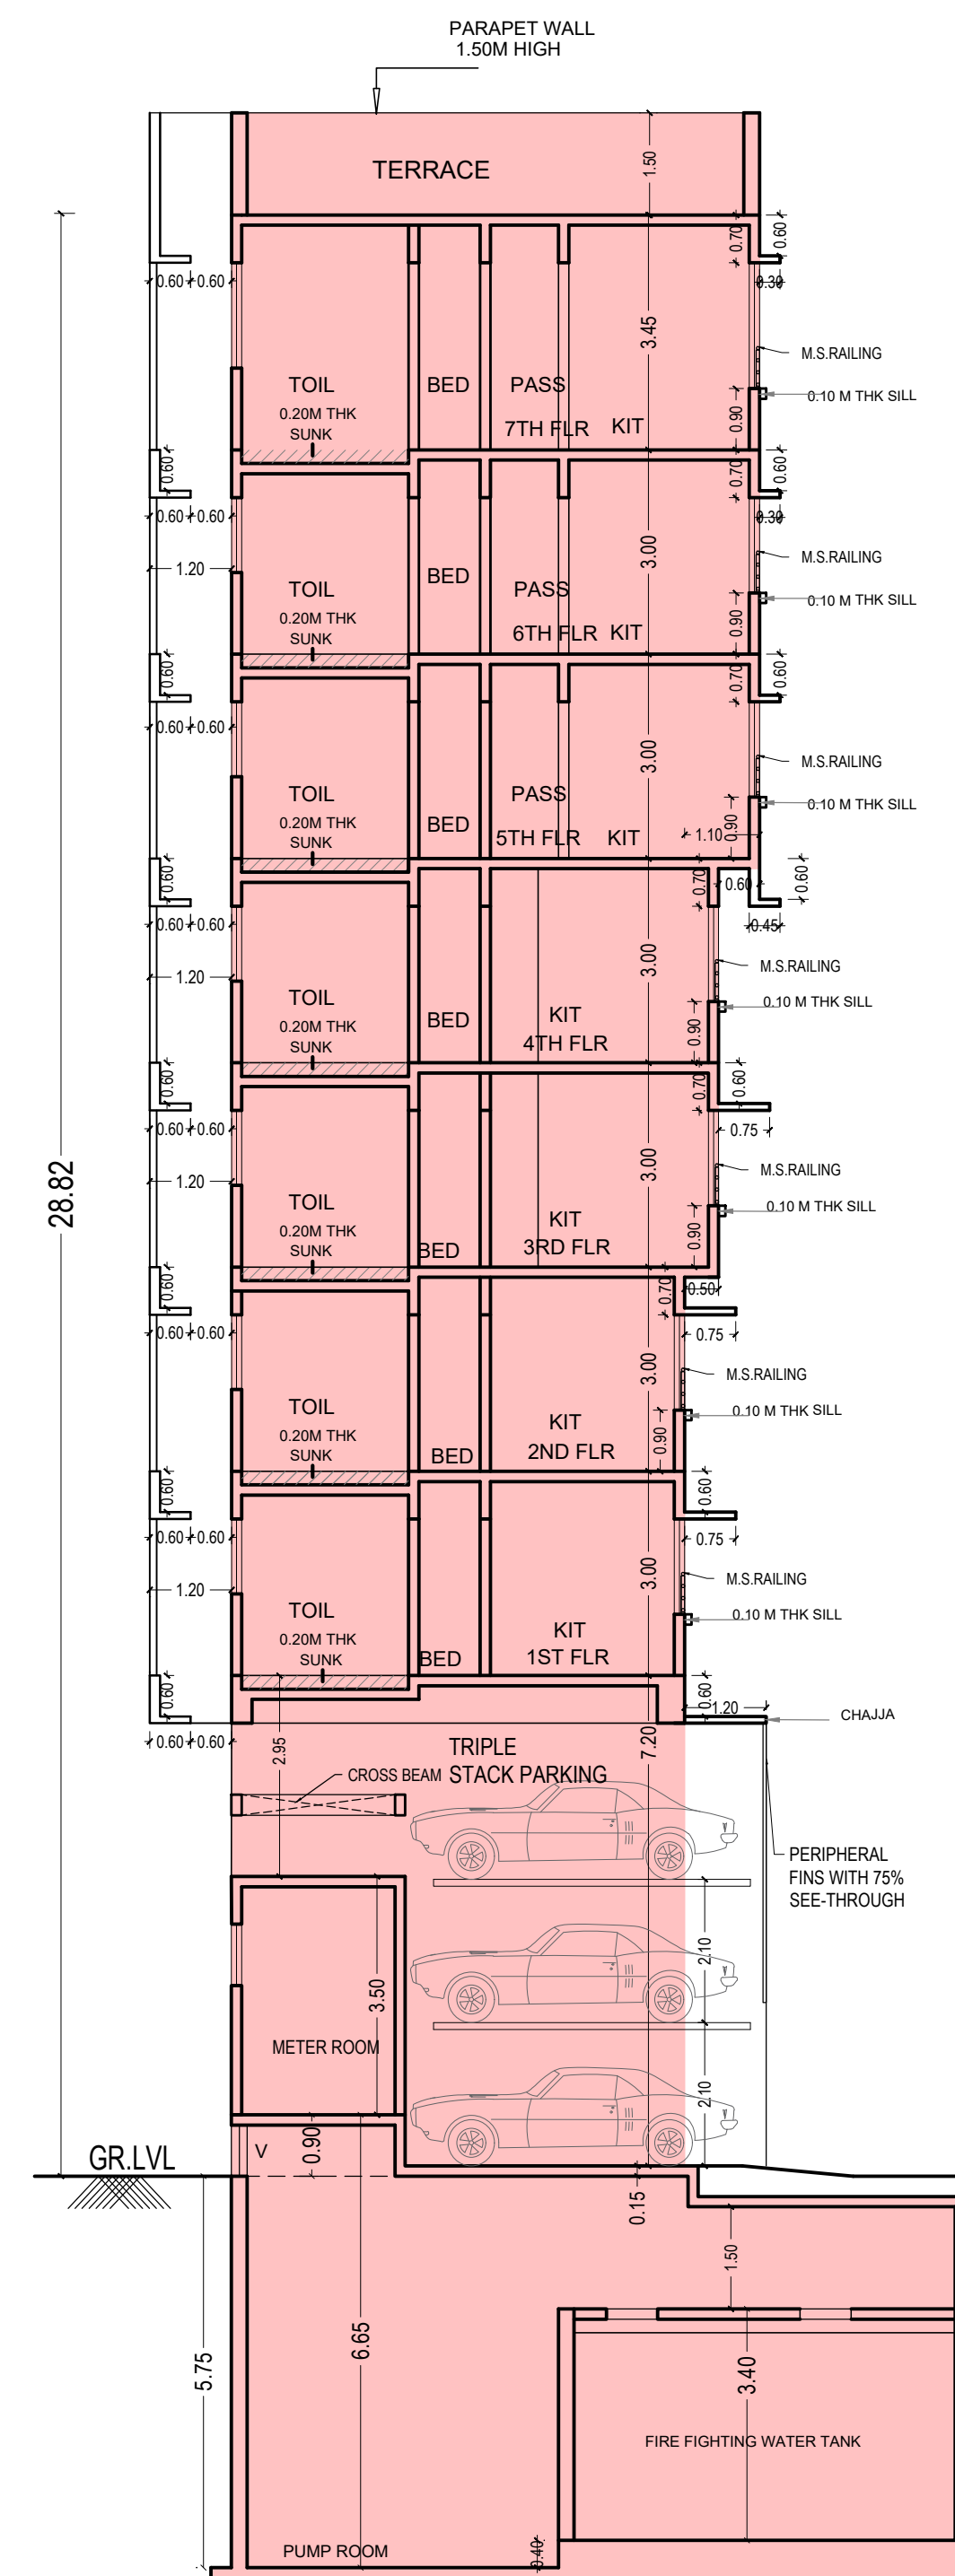
AS SHOWN

SCALE

DATE

20/03/2023

NAME, ADDRESS & SIGN OF ARCHITECT

ASHOK
DATTATRAYA
GANDHIDigitally signed by ASHOK
DATTATRAYA GANDHI
Date: 2023.03.20 11:44:22
+05'30'ASHOK GANDHI CONSULTANTS LLP
SARITA S. MANJUNATH
ARCHITECTS PLANNERS VALUERS
303 / 304, E-SQUARE PREMISES, SUBHASH ROAD,
VILE PARLE (E), MUMBAI-400 057.
OFFICE : TEL - 022 40044074
M. - 98210 39752, 98218 50189
sarita@ashokgandhiconsultants.com
info@ashokgandhiconsultants.com
LICENSE NO CA/7512167SECTION A-A
SCALE - 1: 100SECTION B-B
SCALE - 1: 100SECTION C-C
SCALE - 1: 100SECTION D-D
SCALE - 1: 100