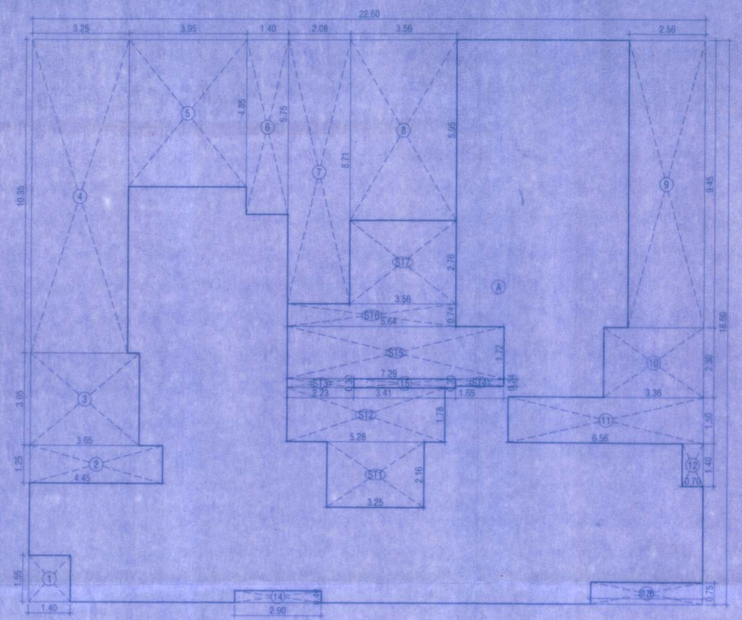



BUILT-UP AREA LINE DIAGRAM

1:100 WING - A (2ND TO 7TH FLOOR)

ADDITION							SQ.MT.
A	22.60	X	18.60	X	1	=	420.36
			TOTAL ADDITION			=	420.36

DEDUCTIONS							
1	1.40	X	1.55	X	1	=	2.17
2	4.45	X	1.25	X	1	=	5.56
3	3.65	X	3.05	X	1	=	11.13
4	3.25	X	10.35	X	1	=	33.64
5	3.95	X	4.85	X	1	=	19.16
6	1.40	X	5.75	X	1	=	8.05
7	2.08	X	8.71	X	1	=	18.12
8	3.56	X	5.95	X	1	=	21.18
9	2.56	X	9.45	X	1	=	24.19
10	3.36	X	2.30	X	1	=	7.73
11	6.56	X	1.50	X	1	=	9.84
12	0.70	X	1.40	X	1	=	0.98
13	3.75	X	0.75	X	1	=	2.81
14	2.90	X	0.40	X	1	=	1.16
15	3.41	X	0.30	X	1	=	1.02
					TOTAL	=	166.74

STAIRCASE AREA CALCULATION							
ST1	3.25	X	2.16	X	1	=	7.02
ST2	5.29	X	1.78	X	1	=	9.42
ST3	2.23	X	0.30	X	1	=	0.67
ST4	1.65	X	0.24	X	1	=	0.40
ST5	7.29	X	1.72	X	1	=	12.54
ST6	5.64	X	0.74	X	1	=	4.17
ST7	3.56	X	2.76	X	1	=	9.83
					TOTAL	=	44.05
					TOTAL DEDUCTION	=	210.79
NET BUILT UP AREA						=	209.57

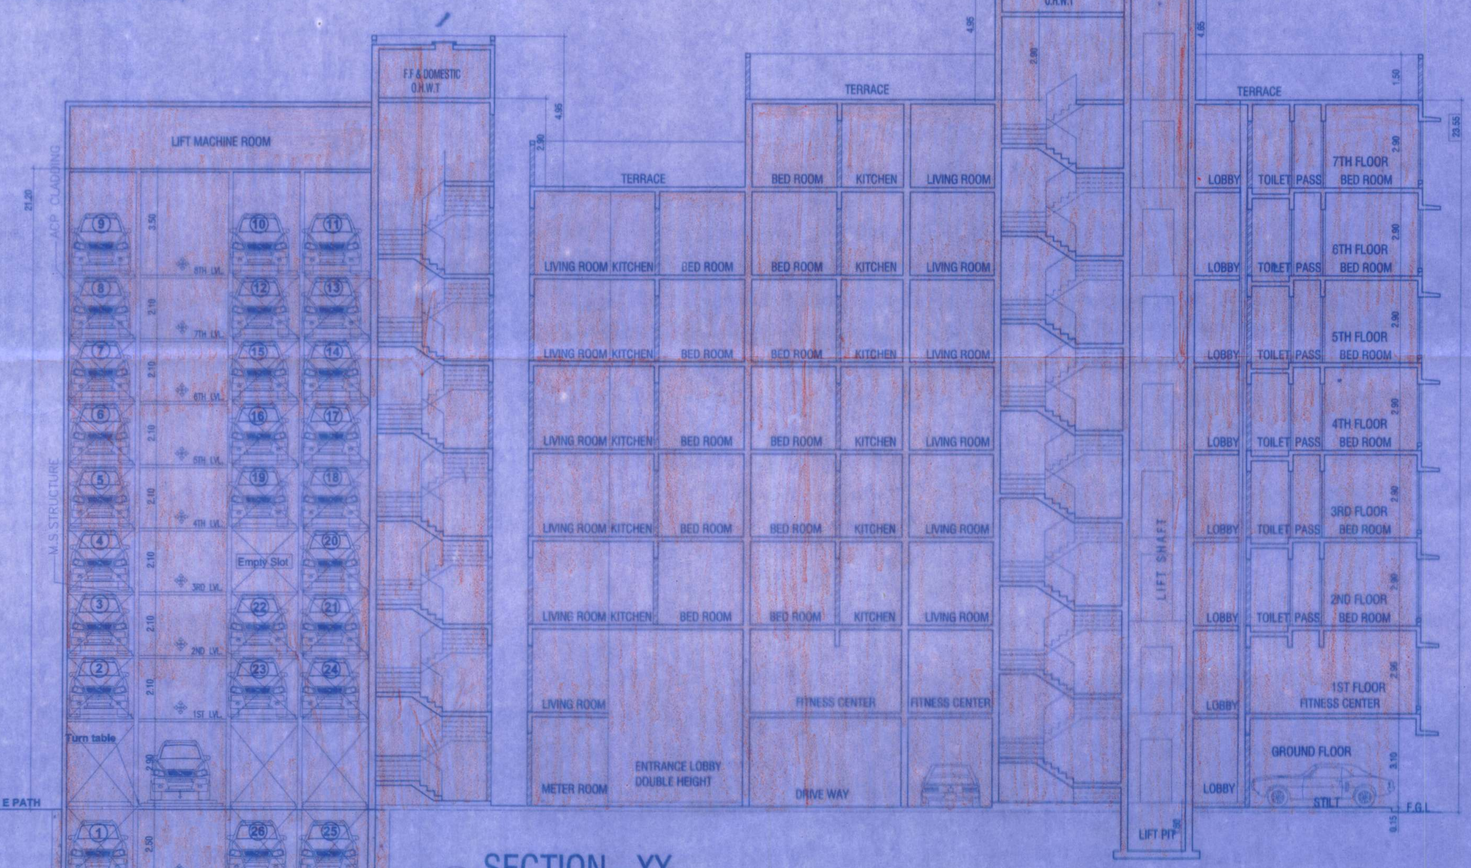


SECTION - XX

1:100

ADDITION							SQ.MT.
B	22.60	X	21.95	X	1	=	497.17
			TOTAL ADDITION			=	497.17

DEDUCTIONS							
1	0.90	X	1.40	X	1	=	1.26
2	4.89	X	2.01	X	1	=	9.83
3	2.05	X	1.40	X	1	=	2.87
4	1.15	X	3.96	X	1	=	4.54
5	5.95	X	0.40	X	1	=	2.38
6	2.05	X	1.35	X	1	=	2.77
7	1.35	X	3.85	X	1	=	5.20
8	0.45	X	3.20	X	1	=	1.44
9	4.45	X	5.00	X	1	=	22.25
10	1.40	X	3.65	X	1	=	5.11
11	2.36	X	3.80	X	1	=	8.97
12	1.40	X	0.90	X	1	=	1.26
13	2.07	X	0.15	X	1	=	0.31
14	9.09	X	5.50	X	1	=	50.00
15	0.94	X	4.64	X	1	=	4.36
16	3.05	X	4.14	X	1	=	12.63
17	5.50	X	3.74	X	1	=	20.57
18	4.80	X	1.59	X	1	=	7.63
19	1.25	X	2.40	X	1	=	3.00
20	1.37	X	0.85	X	1	=	1.16
21	1.45	X	1.60	X	1	=	2.32
					TOTAL	=	169.86

STAIRCASE AREA CALCULATION							
ST1	3.66	X	2.01	X	1	=	7.36
ST2	4.05	X	3.93	X	1	=	15.92
ST3	1.55	X	3.18	X	1	=	4.93
ST4	1.37	X	0.95	X	1	=	1.30
ST5	1.49	X	1.93	X	1	=	2.88
ST6	7.99	X	2.53	X	1	=	20.20
ST7	2.36	X	1.49	X	1	=	3.52
ST8	2.51	X	2.40	X	1	=	6.02
ST9	2.36	X	2.45	X	1	=	5.78
ST10	0.15	X	1.59	X	1	=	0.24
					TOTAL	=	68.15
					TOTAL DEDUCTION	=	238.01
NET BUILT UP AREA						=	259.16

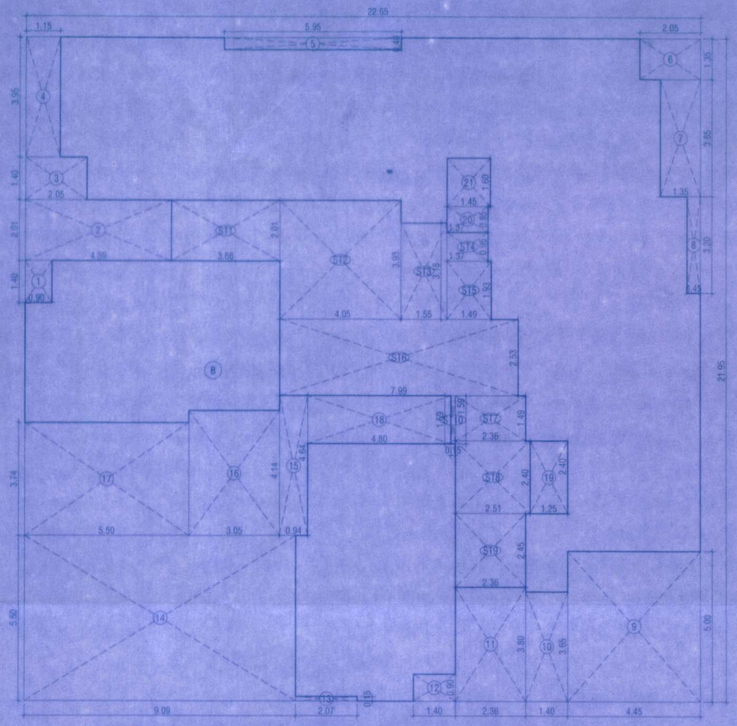

BUILT-UP AREA LINE DIAGRAM

1:100 WING - B (2ND TO 7TH FLOOR)

I.O.D.

FORM - II

STAMP OF DATE OF RECEIPT OF PLANS

Issued by B.P. Cell / Greater Mumbai / Mhada
Read Along with this office letter
No. Mhada - 761287/2022
Date 26 MAY 2023
Ex. Eng. B P Cell G.M/Mhada (W.S.)

SPACE MOULDERS
An Architectural Studio
Chandan Kelekar
Pratima Kelekar
Architect, Interior Designer.
281/2229, Motilal Nagar No: 1,
Goregaon (W), Mumbai-400 104.
+91 22 2872 2184 / 7130
contact@spacemoulders.in
www.spacemoulders.com

NAME AND SIGN. OF OWNER :
CHARKOP BHAIRAV C.H.S.L.
SECRETARY
CHAIRMAN

JOB TITLE:
Proposed Development on Cluster No. 810, RSC-5, S.No. 41, Sector 8, MHADA Layout, at Charkop, Kandivali (West) Mumbai.
For. Charkop Bhairav Co.op. Hsg. Soc. Ltd.

CONTENTS OF SHEET:
SECTION - XX.
BUILT UP AREA DIAG. & CALC.
(WING- A&B 2ND TO 7TH FLOOR)

DRAWING TITLE:
DWG. FOR MUN. APPROVAL

JOB NO:
AR / NS / CB / 2020 / 305

DRWG NO:
MCA / CB / 06 - 07

NORTH:

REV. SUFFIX. NO

SCALE: AS STATED

DATE: 2023 04 24

DRAWN BY: SUSHANT N.

CHECKED BY