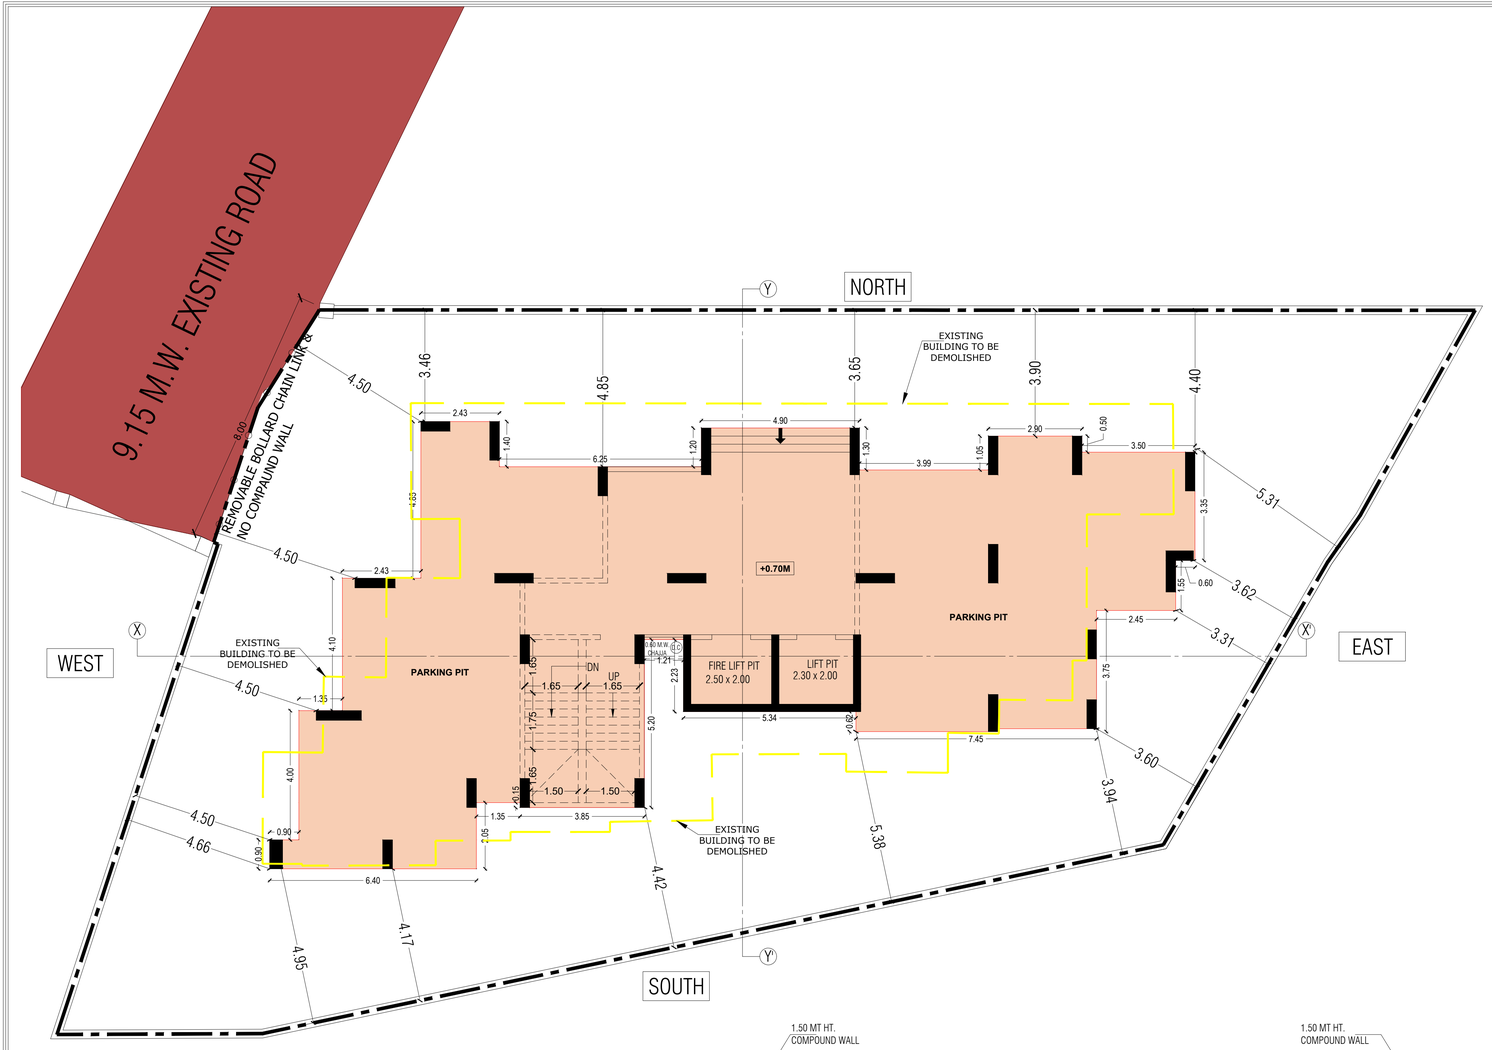

STILT FLOOR PLAN

SCALE - 1:100

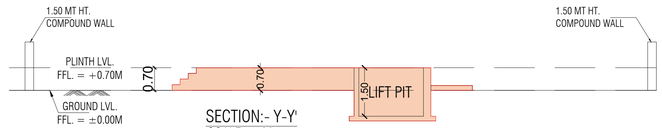

SECTION:- Y-Y'
SCALE:1:100

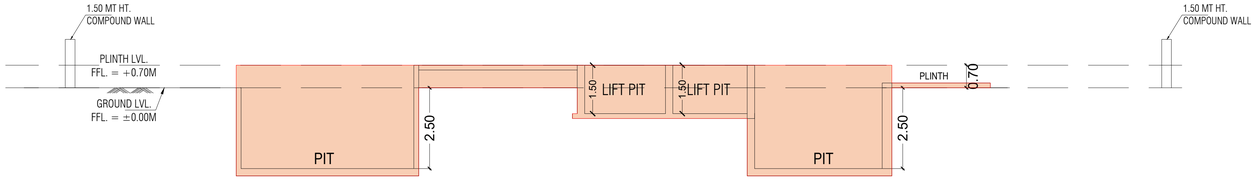

SECTION:- X-X'
SCALE:1:100

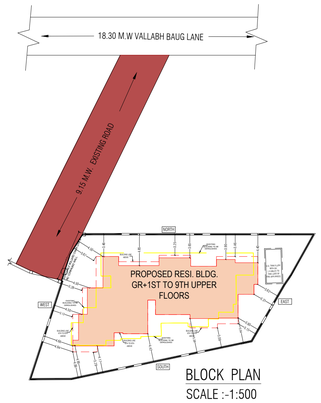

BLOCK PLAN
SCALE :-1:500

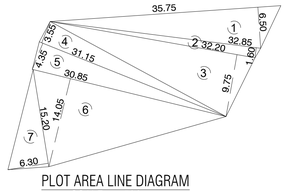

PLOT AREA LINE DIAGRAM
SCALE :-1:500


18.30 M.W VALLABH BAUG LANE
TPS GHATKOPAR No.III
SITE UR
ES 25
R
GHATKOPAR
N
SM.M15
SM.N15
SM.N05
SM.N15
SM.N05
SM.N05
RH1.2
EA1.4W1
EA1.4W1
RH1.4
RH1.4
RH1.4