
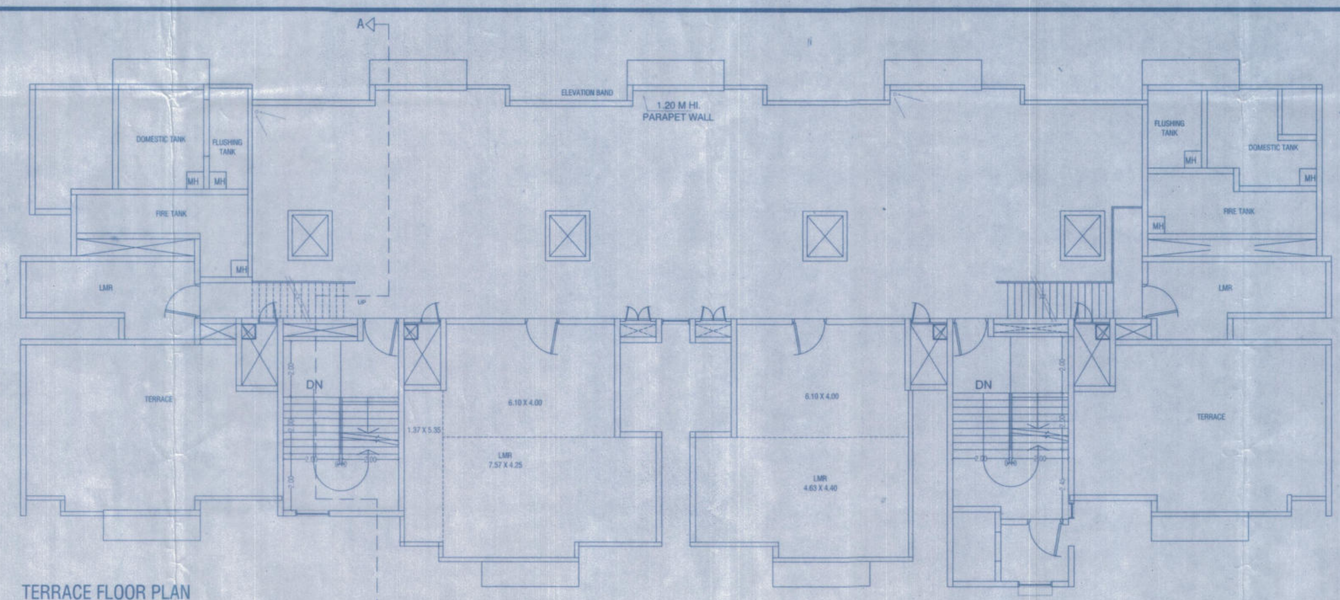


TERRACE FLOOR PLAN
SCALE - 1:100

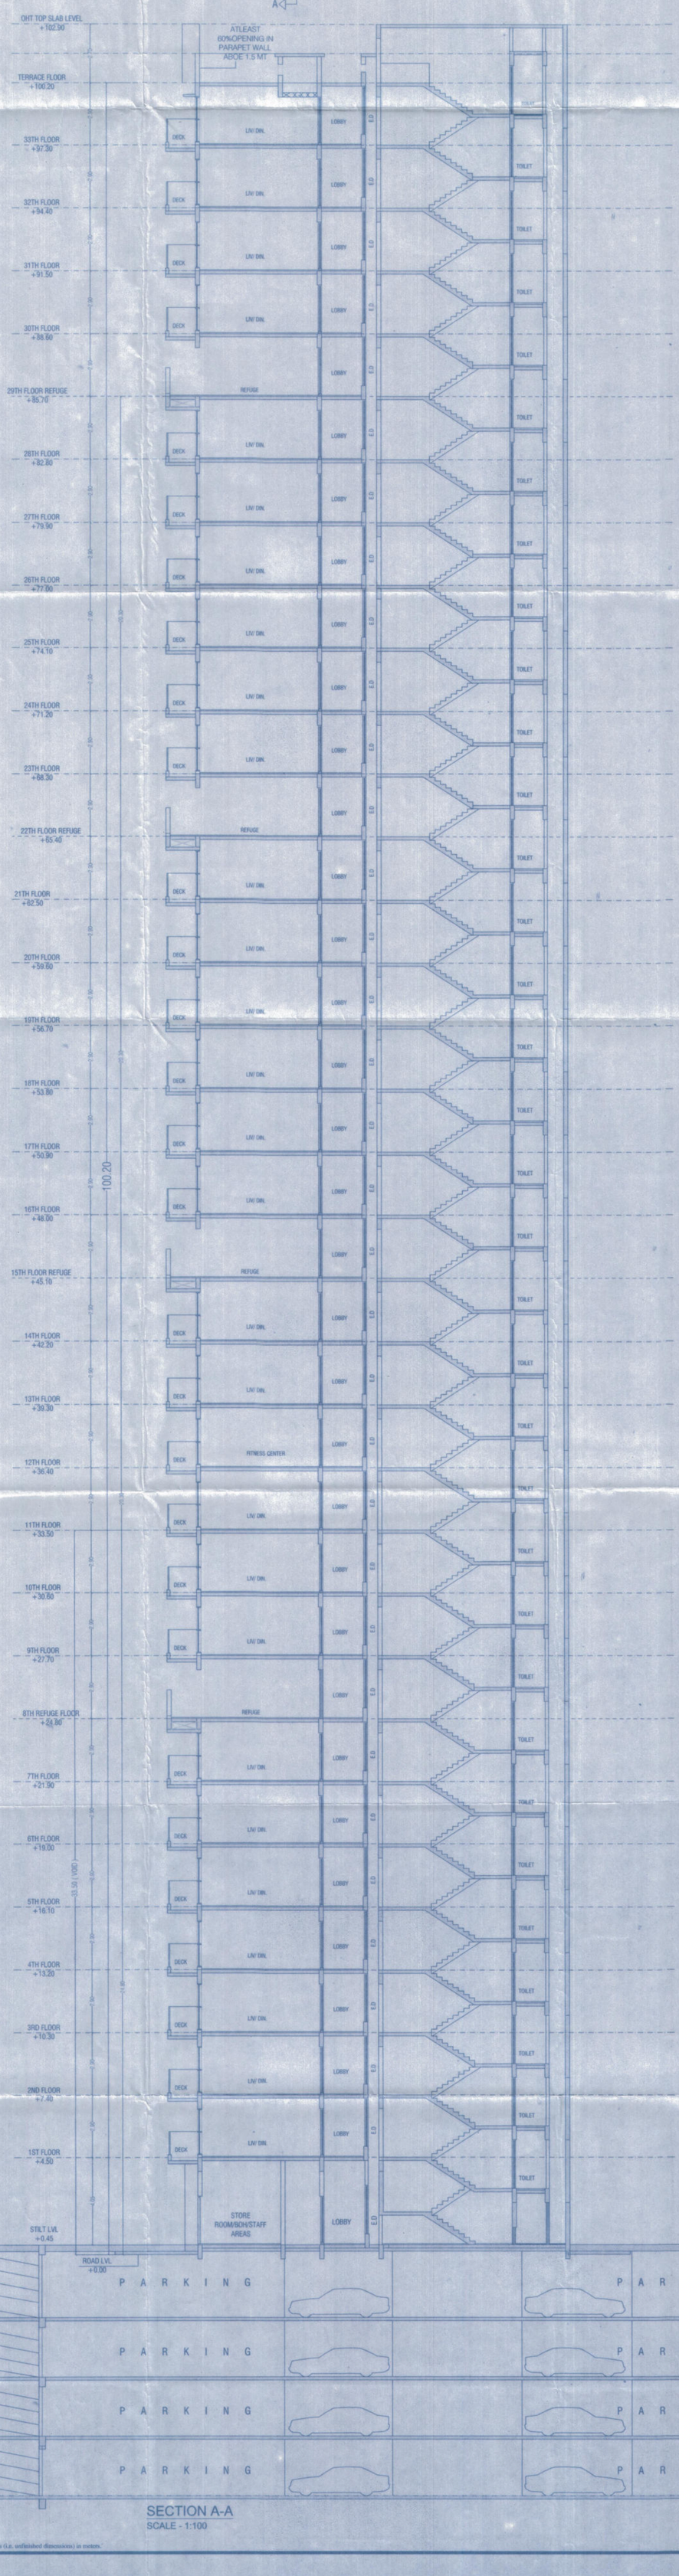

SECTION A-A
SCALE - 1:100

Note: all dimensions/levels/depths stated are clear dimensions (i.e. unfinished dimensions) in meters.

This Checks Approval to the previous Plans Sanctioned under no. NP/WT/0101/2022/0718/New/C-1 Dt. 05/08/2022

Approved Subject to the condition Mentioned in this office permission Letter no. SRA/ENG/NP/WT/0101/2022/0718/AP/C-1 Dt. 15 MAR 2023

Executive Engineer
Slum Rehabilitation Authority

DESCRIPTION OF PROPOSAL & PROPERTY	
PROPOSED SCHEME ON PLOT BEARING C.T.S. NO. 67, 67A, 67/1 TO 5 , 67/9 TO 18 OF VILLAGE - VIKHROLI, L. B. S. ROAD, VIKHROLI (W), MUMBAI.	
NAME, ADDRESS OF DEVELOPER	SIGNATURE
Macrotech Developers Limited 9TH FLOOR, LODHA EXCELUS, N. M. JOSHI MARG MAHALAKSHMI, MUMBAI 400 011	
NAME & ADDRESS OF DESIGN ARCHITECT	
KAPADIA ASSOCIATES 112, PENINSULA CENTRE, DR SS RAO ROAD, PAREL EAST, MUMBAI, MAHARASHTRA 400012	
NAME AND ADDRESS OF LICENSED SURVEYOR (L.S.)	SIGNATURE
SPACEAGE CONSULTANTS B-106, Natraj Building, Mulund Goregaon Link Road Mulund (w), Mumbai : 4000 080	