
CONTENTS OF THE SHEET | BUILDING NO. 4 WING - A3 & A2 SHEET NO. 9/9

SECTION A-A & SECTION B-B (WING - A2)

Approved Subject to the condition Mentioned in this office permission Letter no. CHE/SRA/[illegible]/[illegible]/2022-23/18 Dt. 09 NOV 2022

Executive Engineer - N
Slum Rehabilitation Authority

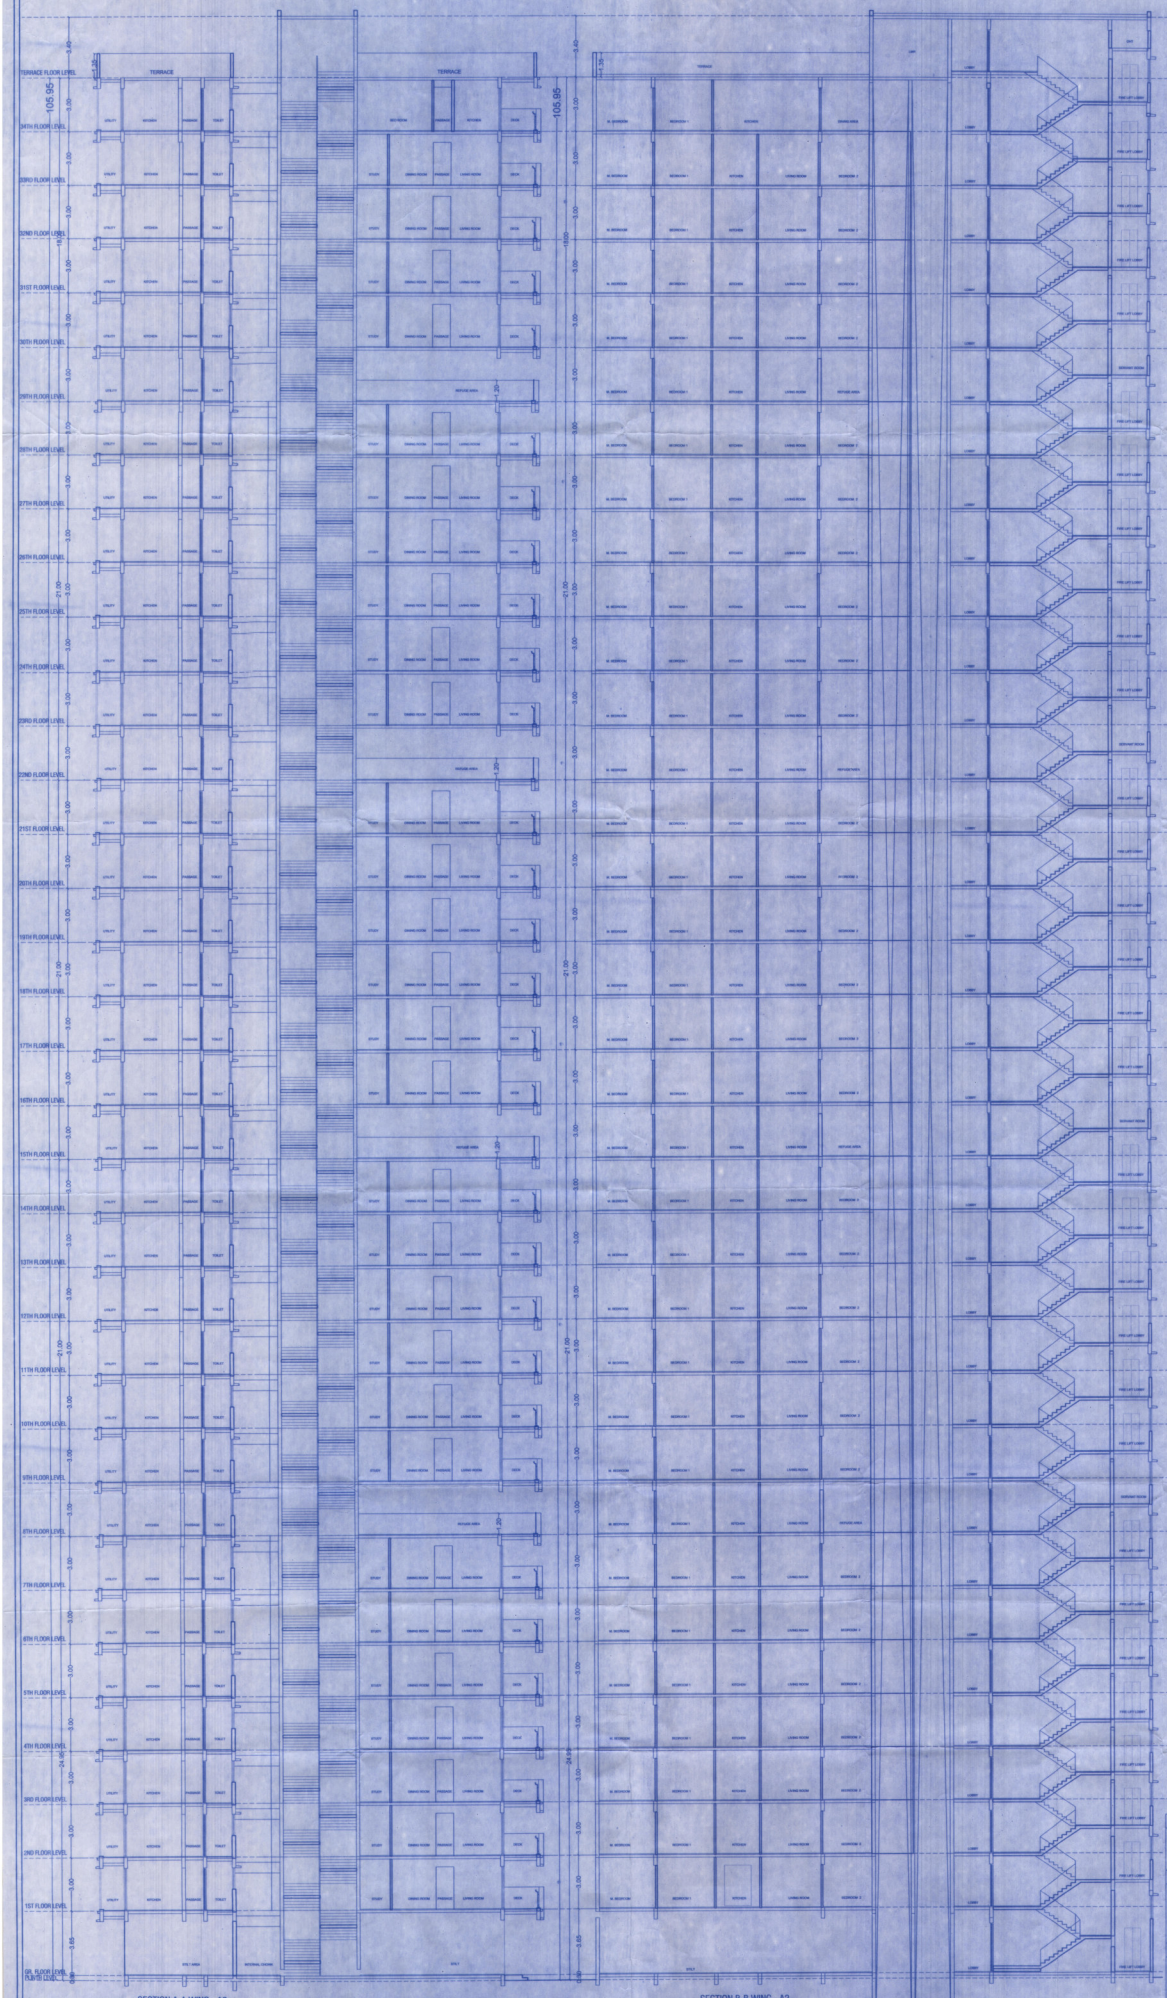

SECTION A-A WING - A2
SCALE : 1:100

SECTION B-B WING - A2
SCALE : 1:100

DESCRIPTION OF PROPOSAL & PROPERTY

PROPOSED TO ALLOW CHANGE OF USER FROM INDUSTRIAL ZONE (I) TO RESIDENTIAL ZONE (R) / COMMERCIAL ZONE (C) ON PLOT BEARING C.T.S. NO. 67(PT.), 67A, 67/1 TO 5, & 67/9 TO 18, 67/22 TO 25, 67/29 TO 39 & 67/41 OF VILLAGE - VIKHROLI, L. B. S. ROAD, VIKHROLI (W), MUMBAI.

NAME, ADDRESS OF DEVELOPER	SIGNATURE
Macrotech Developers Limited 9TH FLOOR, LODHA EXCELUS, N. M. JOSHI MARG MAHALAXMI, MUMBAI 400 011	
NAME AND ADDRESS OF LICENSED SURVEYOR (L.S.)	SIGNATURE
B-106, Natraj Building, Mulund Goregaon Link Road Mulund (w), Mumbai : 4000 080	