
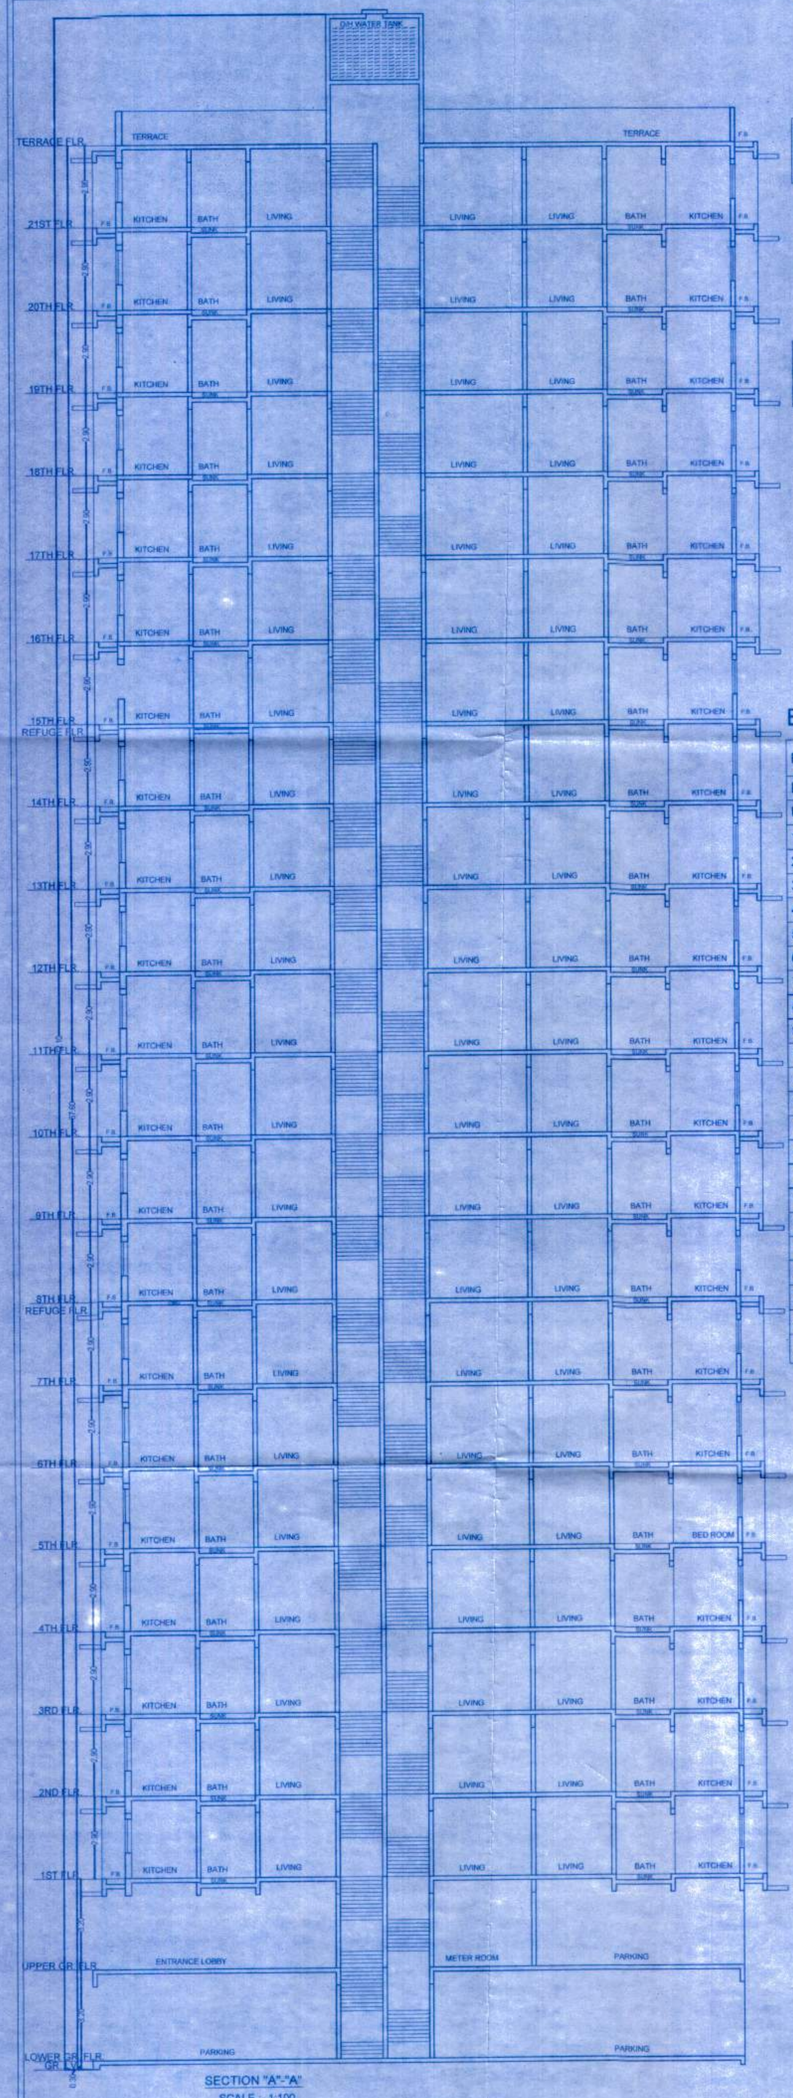


SECTION "A"-"A"
SCALE :- 1:100

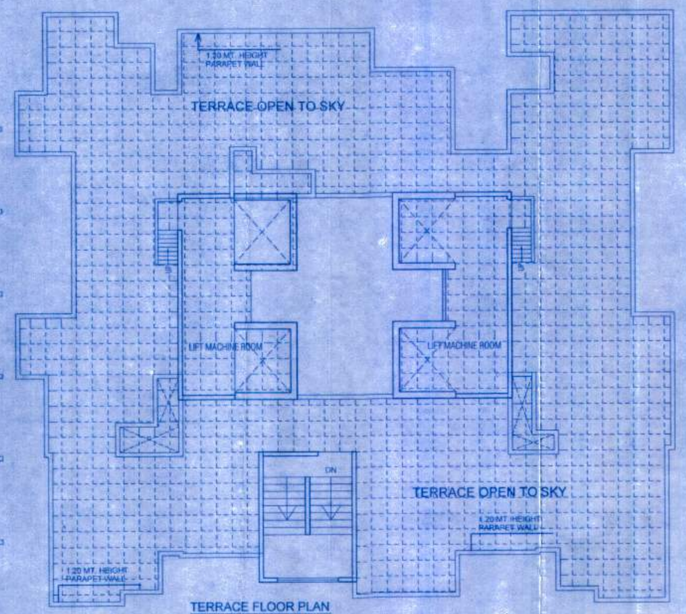

TERRACE FLOOR PLAN
SCALE :- 1:100

BUILTUP AREA STATEMENT

FLOORS	CONST. AREA	STAIR LIFT / LO	REHAB FUNGIBLE	E.D./F.D. AREA	REFUGE AREA	SALE BUA	METER ROOM	COUNTED INTO REHAB FUNGIBLE FSI REHAB PASSA.	REHAB COMPONENT	REHAB AMENITY	REHAB PASSAGE	REHAB BUA
L.GR.FL.	-	-	-	-	-	-	-	-	-	-	-	-
U.GR.FL	113.28	-	-	-	-	92.80	20.48	-	-	-	-	-
1ST. FL	377.46	72.26	29.06	2.01	-	19.49			254.64	24.25	11.25	202.16
2ND. FL	377.21	72.26	19.48	2.01	-	19.49	-	-	263.97	68.12	-	167.62
3RD. FL	377.21	72.26	19.48	2.01	-	19.49	-	25.29	238.68	68.12	-	167.62
4TH. FL	383.89	72.26	26.14	2.01	-	19.24	-	28.23	236.01	-	-	236.01
5TH. FL	383.89	72.26	26.14	2.01	-	19.24	-	28.23	236.01	-	-	236.01
6TH. FL	403.28	72.26	26.14	2.01	-	138.95	-	28.23	135.69	-	-	135.69
7TH. FL	403.28	72.26	26.14	2.01	-	138.95	-	28.23	135.69	-	-	135.69
8TH. FL	403.28	72.26	12.82+7.27	2.01	74.17	138.95	-	28.23	67.57	-	-	67.57
9TH. FL	403.28	72.26	26.14	2.01	-	138.95	-	28.23	135.69	-	-	135.69
10TH. FL	403.28	72.26	26.14	2.01	-	138.95	-	28.23	135.69	-	-	135.69
11TH. FL	403.28	72.26	26.14	2.01	-	138.95	-	28.23	135.69	-	-	135.69
12TH. FL	403.28	72.26	26.14	2.01	-	138.95	-	28.23	135.69	-	-	135.69
13TH. FL	403.28	72.26	26.14	2.01	-	138.95	-	28.23	135.69	-	-	135.69
14TH. FL	403.28	72.26	26.14	2.01	-	138.95	-	28.23	135.69	-	-	135.69
15TH. FL	397.03	72.26	12.82+7.52	2.01	73.92	99.09	-	28.23	101.18	-	-	101.18
16TH. FL	403.28	72.26	26.14	2.01	-	138.95	-	28.23	135.69	-	-	135.69
17TH. FL	403.28	72.26	26.14	2.01	-	138.95	-	28.23	135.69	-	-	135.69
18TH. FL	403.28	72.26	26.14	2.01	-	138.95	-	28.23	135.69	-	-	135.69
19TH. FL	403.28	72.26	26.14	2.01	-	138.95	-	28.23	135.69	-	-	135.69
20TH. FL	403.28	72.26	26.14	2.01	-	138.95	-	28.23	135.69	-	-	135.69
21ST. FL	403.28	72.26	26.14	2.01	-	138.95	-	28.23	135.69	-	-	135.69
TOTAL	8459.17	1517.46	526.69	42.21	148.09	2373.09	20.48	581.58	3249.57	160.49	11.25	3077.83

TABLE SHOWING TENAMENT STATEMENT OF COMPOSITE BUILDING

FLOORS	REHAB RESI.	REHAB PAP	REHAB BALWADI	REHAB SOC. OFF.	REHAB WELFARE CENTER	REHAB AMENITY 01	REHAB AMENITY 02	SALE RESI.	SALE COMM.	TOTAL
LOWER GR.	–	–	–	–	–	–	–	–	–	–
UPPER GR.	–	–	–	–	–	–	–	–	06	06
1ST	06	–	–	01	–	–	–	01	–	08
2ND	05	–	01	–	01	–	–	01	–	08
3RD	05	–	–	–	–	01	01	01	–	08
4TH	07	–	–	–	–	–	–	01	–	08
5TH	–	07	–	–	–	–	–	01	–	08
6TH	–	04	–	–	–	–	–	04	–	08
7TH	–	04	–	–	–	–	–	04	–	08
8TH	–	02	–	–	–	–	–	04	–	06
9TH	–	04	–	–	–	–	–	04	–	08
10TH	–	04	–	–	–	–	–	04	–	08
11TH	–	04	–	–	–	–	–	04	–	08
12TH	–	04	–	–	–	–	–	04	–	08
13TH	–	04	–	–	–	–	–	04	–	08
14TH	–	04	–	–	–	–	–	04	–	08
15TH	–	03	–	–	–	–	–	03	–	06
16TH	–	04	–	–	–	–	–	04	–	08
17TH	–	04	–	–	–	–	–	04	–	08
18TH	–	04	–	–	–	–	–	04	–	08
19TH	–	04	–	–	–	–	–	04	–	08
20TH	–	04	–	–	–	–	–	04	–	08
21ST	–	04	–	–	–	–	–	04	–	08
TOTAL	23	68	01	01	01	01	01	68	06	170

PROFORMA- B

CONTENTS OF SHEET

SECTION "A"-"A", BUILTUP AREA STATEMENT, CARPET AREA STATEMENT, TERRACE FLOOR PLAN

STAMP OF DATE OF RECEIPT OF PLANS

Approved Subject to the condition
Mentioned in this office permission
Letter no. SRA/ENG/[illegible]/PVT/0168/2021(DC)2/AP(COM)-2
Dt. 24 JAN 2023
Executive Engineer
Slum Rehabilitation Authority

STAMP OF DATE OF APPROVAL OF PLANS

NAME OF DEVELOPER For M/s. Shree Swami Samarth Builders
SHREE SWAMI SAMARTH BUILDERS Partner

DESCRIPTION OF PROPOSAL AND PROPERTY

PROPOSED BUILDING ON PLOT BEARING C.T.S. NO. 79 OF VILLAGE KANJUR, BHANDUP WEST, MUMBAI 78. VEERA VILLA SRA CHS (PROP)
SHIV VAIBHAV SRA CHS (PROP)

PROJ.NO.	DRN.BY	DATE
	VIKAS K.	18/01/2023
DRG.NO.	CHKED BY	SCALE
	VINI DESAI	1 :100

NAME & ADDRESS OF ARCHITECT

AJ ASSOCIATES
2/1, OM SIDDHI VINAYAK,
HARIYALI VILLAGE,
VIKHROLI (E), MUMBAI-400083