
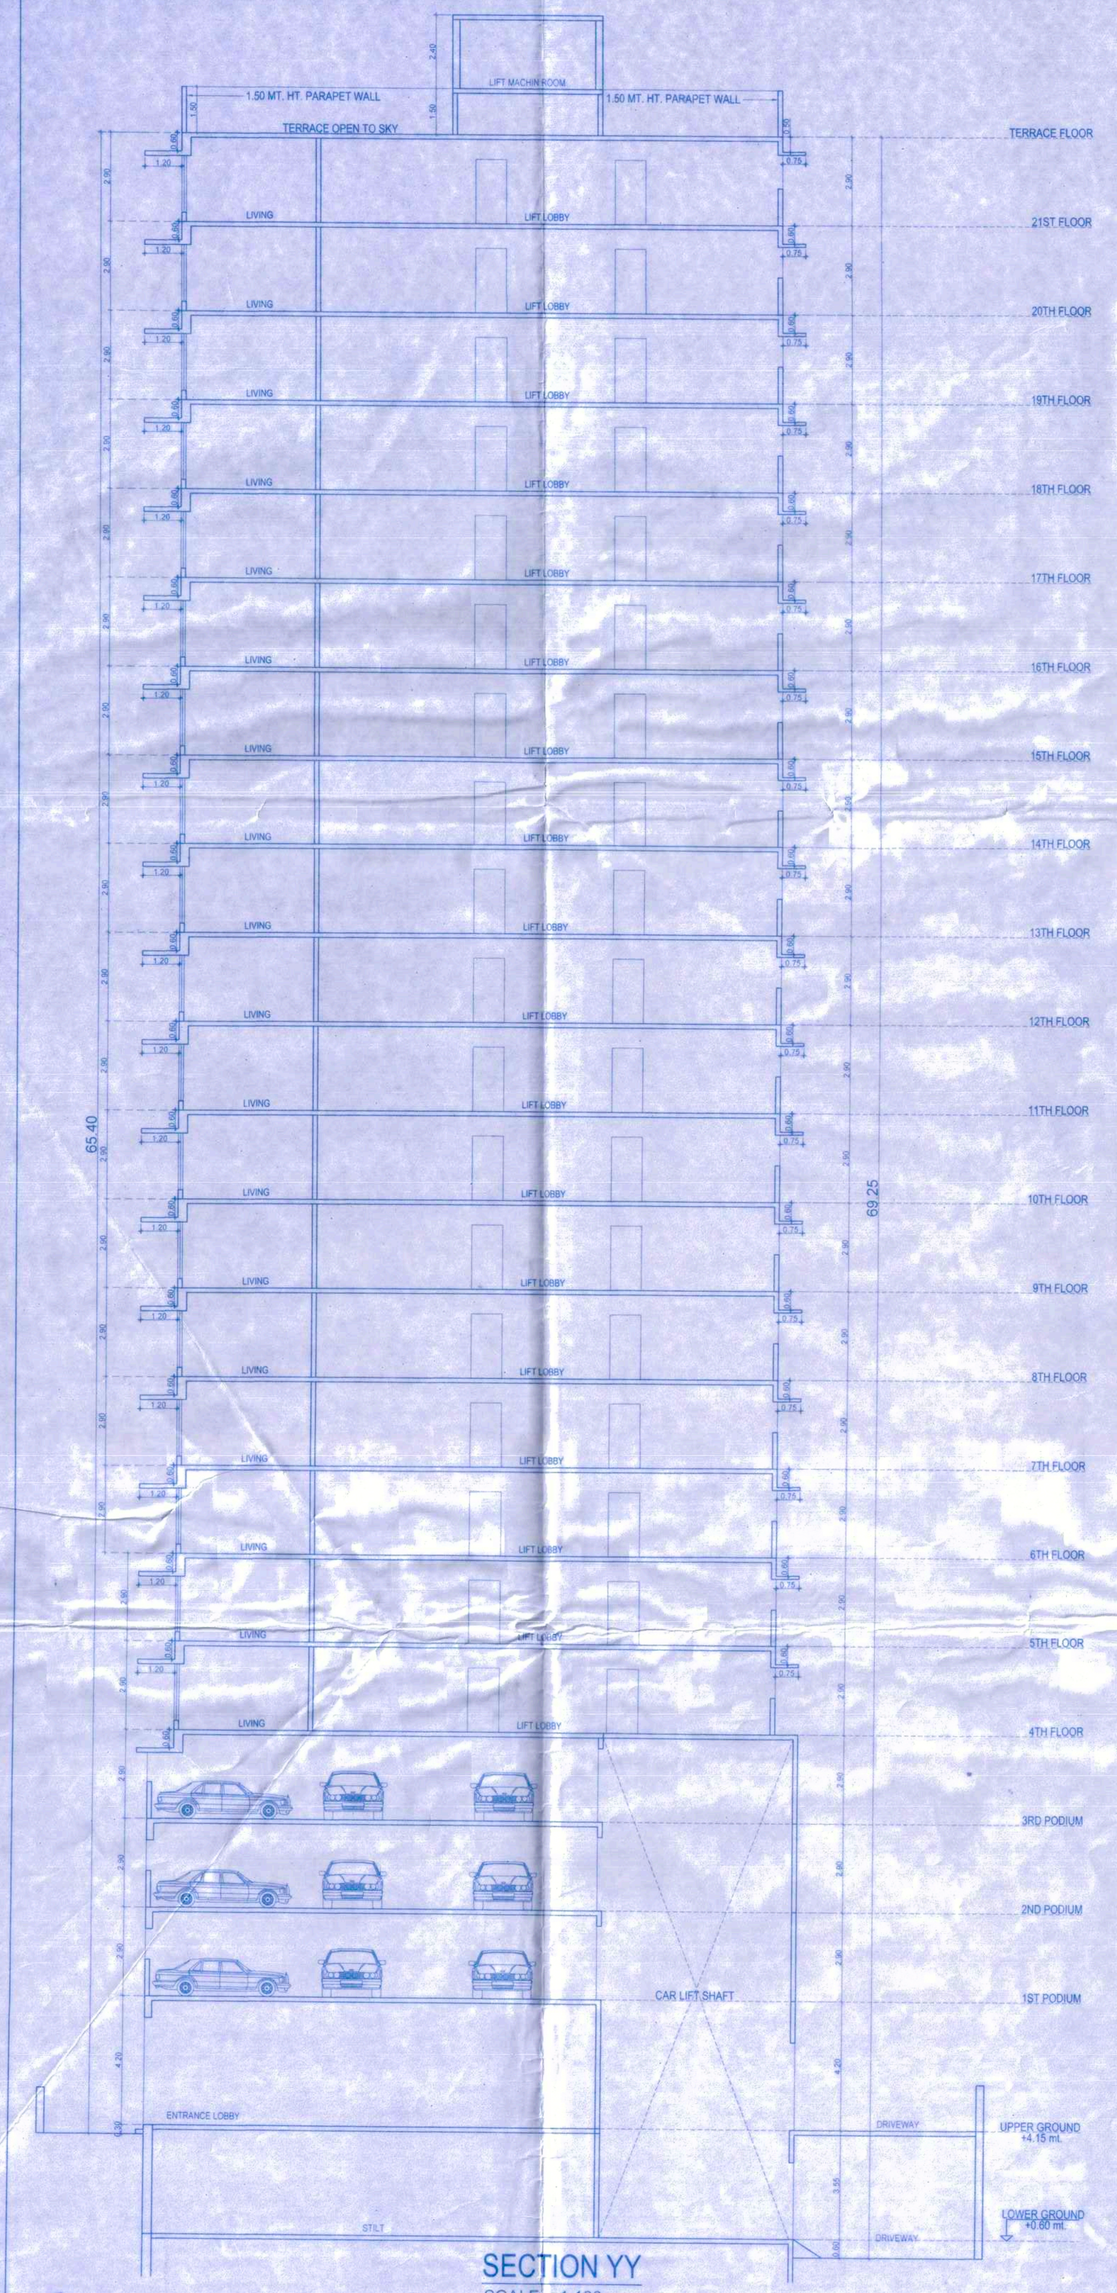


SECTION YY

SCALE :- 1:100

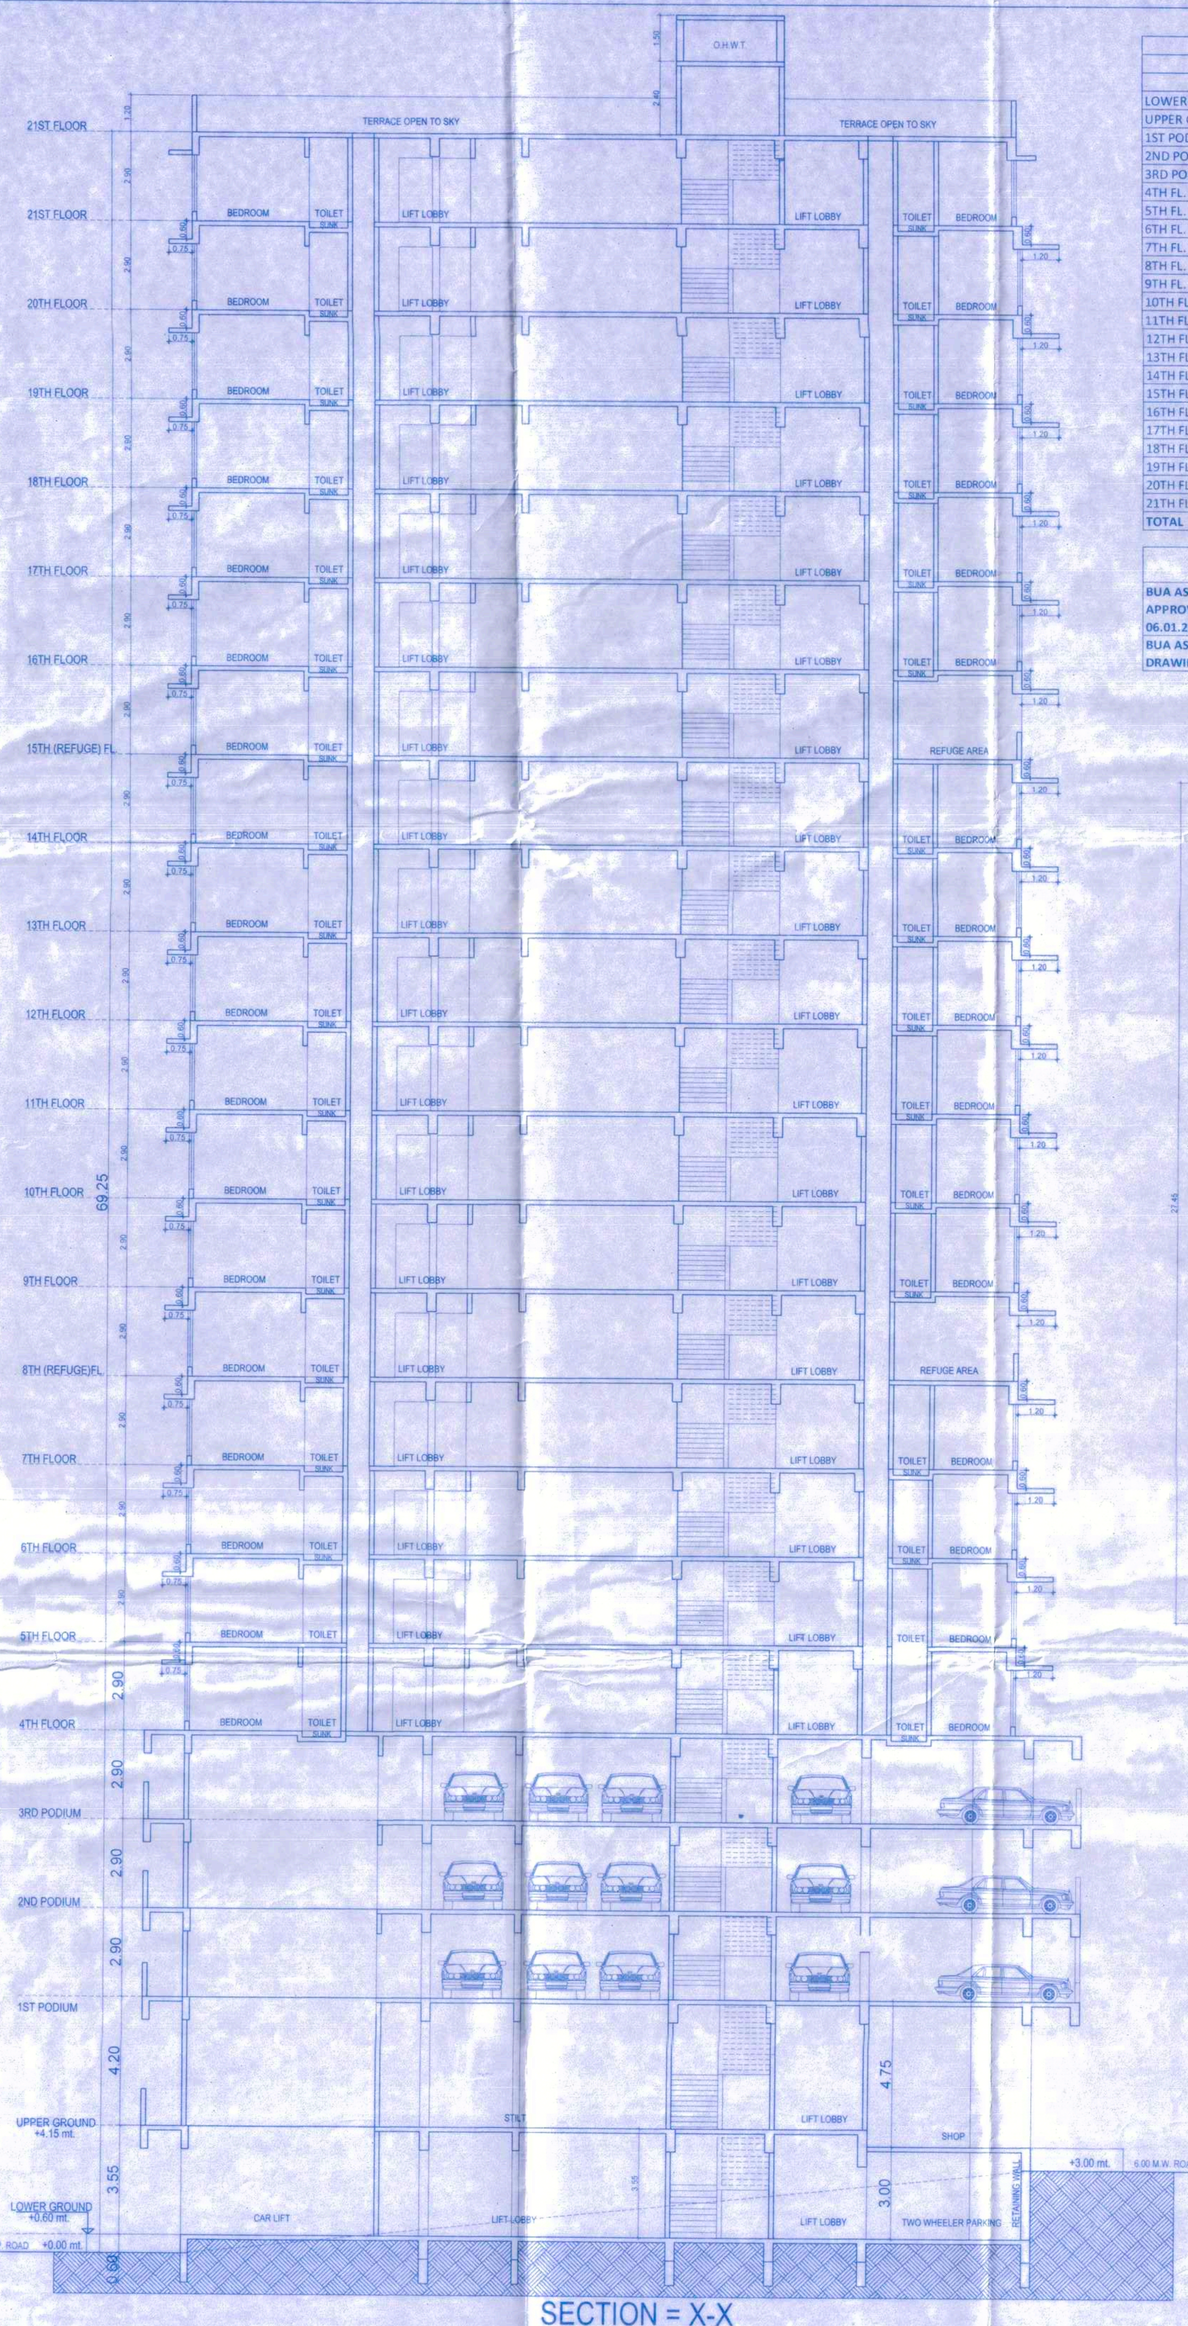


SECTION = X-X

SCALE :- 1:100

BUILT UP AREA STATEMENT

	GROSS BUA	TOTAL SALE BUA	STAIR/LIFT LOBBY AREA	PASSAGE AREA	AMENITIES AREA	TOTAL REHAB BUA	TOTAL REHAB COMPONENT	TOTAL BUA
LOWER GR.		140.20						140.20
UPPER GR.		109.76						109.76
1ST PODIUM								0
2ND PODIUM								0
3RD PODIUM								0
4TH FL.	440.27	87.85	113.69	15.94	56.14	166.66	238.74	254.51
5TH FL.	440.27	112.78	113.69	14.20	32.95	166.66	213.81	279.44
6TH FL.	440.27	112.78	113.69	14.20	32.95	166.66	213.81	279.44
7TH FL.	440.27	112.78	113.69	14.20	32.95	166.66	213.81	279.44
8TH FL.	374.54	114.75	113.69	12.23	0	133.87	146.10	248.62
9TH FL.	440.27	112.78	113.69	14.20	0	199.61	213.81	312.39
10TH FL.	440.27	112.78	113.69	14.20	0	199.61	213.81	312.39
11TH FL.	440.27	112.78	113.69	14.20	0	199.61	213.81	312.39
12TH FL.	440.27	112.78	113.69	14.20	0	199.61	213.81	312.39
13TH FL.	449.09	158.09	113.52	11.58	0	165.90	177.48	323.99
14TH FL.	449.09	158.09	113.52	11.58	0	165.90	177.48	323.99
15TH FL.	383.35	160.93	113.52	8.74	0	100.16	108.90	261.09
16TH FL.	449.09	158.09	113.52	11.58	0	165.90	177.48	323.99
17TH FL.	449.09	158.09	113.52	11.58	0	165.90	177.48	323.99
18TH FL.	449.09	158.09	113.52	11.58	0	165.90	177.48	323.99
19TH FL.	449.09	158.09	113.52	11.58	0	165.90	177.48	323.99
20TH FL.	449.09	158.09	113.52	11.58	0	165.90	177.48	323.99
21TH FL.	449.09	158.09	113.52	11.58	0	165.90	177.48	323.99
TOTAL	7872.77	2667.67	2044.89	228.95	154.99	3026.31	3410.25	5693.98

		TOTAL SALE BUA				TOTAL REHAB BUA	TOTAL REHAB COMPONENT	TOTAL BUA
BUA AS PER APPROVED LOI DT. 06.01.2023		2373.09				3039.57	3249.57	5412.66
BUA AS PER PROP. DRAWING		2667.67				3026.31	3410.25	5693.98

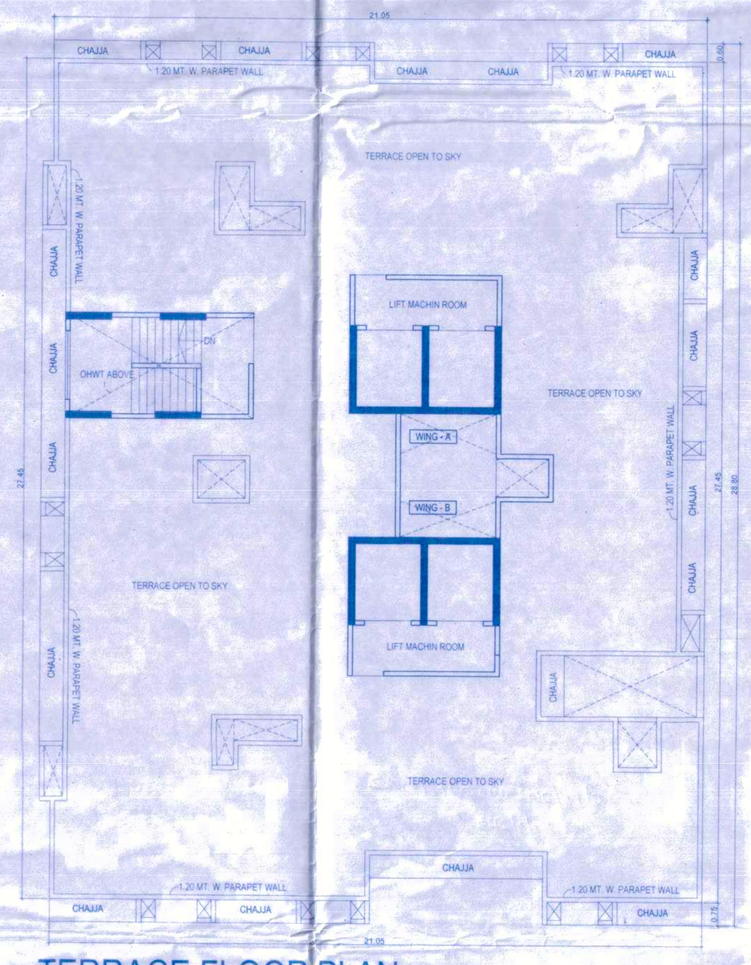

TERRACE FLOOR PLAN

SCALE :- 1:100

	REHAB RESID.	REHAB COMM.	REHAB PAP	REHAB BALWADI	REHAB WELFARE CENTER	REHAB LIBRARY	REHAB YOGALAYA	REHAB SOC. OFFICE	SALE RESID.	SALE COMM.	TOTAL
LOWER GR.										8	8
UPPER GR.										8	8
1ST PODIUM											0
2ND PODIUM											0
3RD PODIUM											0
4TH FL.	2		3	1				1	2		9
5TH FL.	2		3		1				3		9
6TH FL.	2		3			1			3		9
7TH FL.	2		3				1		3		9
8TH FL.	Refuge		4						3		7
9TH FL.	2		4						3		9
10TH FL.	2		4						3		9
11TH FL.	2		4						3		9
12TH FL.	2		4						3		9
13TH FL.	2		3						4		9
14TH FL.	2		3						4		9
15TH FL.	Refuge		3						4		7
16TH FL.	2		3						4		9
17TH FL.	1		4						4		9
18TH FL.			5						4		9
19TH FL.			5						4		9
20TH FL.			5						4		9
21TH FL.			5						4		9
TOTAL	23	0	68	1	1	1	1	1	62	16	174

This cancels Approval to the Previous Plans Commencement letter no. S/PP/0168/2021/0502/AP/CONT-2 Dt.: 24/1/2023

PROFORMA- B
CONTENTS OF SHEET
2ND & 3RD FLOOR PLAN AREA & FINE DIAGRAM & CALCULATION RERA CARPET AREA CALCULATION MOFA CARPET AREA CALCULATION
STAMP OF DATE OF RECEIPT OF PLANS

Approved Subject to the condition Mentioned in this office permission.
STAMP OF SRA/ENG/S.L.P.P./0168/2021/0502/AP/CONT-2
Dt.: 20 AUG 2025
Executive Engineer
Slum Rehabilitation Authority
Brihanmumbai

NAME OF DEVELOPER	For M/s. Shree Swami Samarth Builders
SHREE SWAMI SAMARTH BUILDERS	Partner
DESCRIPTION OF PROPOSAL AND PROPERTY	
PROPOSED BUILDING ON PLOT BEARING C.T.S.NO 79 OF VILLAGE KANJUR, BHANDUP WEST, MUMBAI 78 VEERA VILLA SRA CHS (PROP) SHIV VAIBHAV SRA CHS (PROP)	

PROJ.NO.	DRN BY	DATE
	BHUSHAN	19.04.2024
DRG.NO.	CHKED BY	SCALE
		1:100

NAME & ADDRESS OF ARCHITECT

AJ ASSOCIATES
21, OM SIDDHI VINAYAK
HARIYALI VILLAGE
VIKHROLI (E), MUMBAI-400083