

EXISTING 13.40 MT WIDE D. P. ROAD

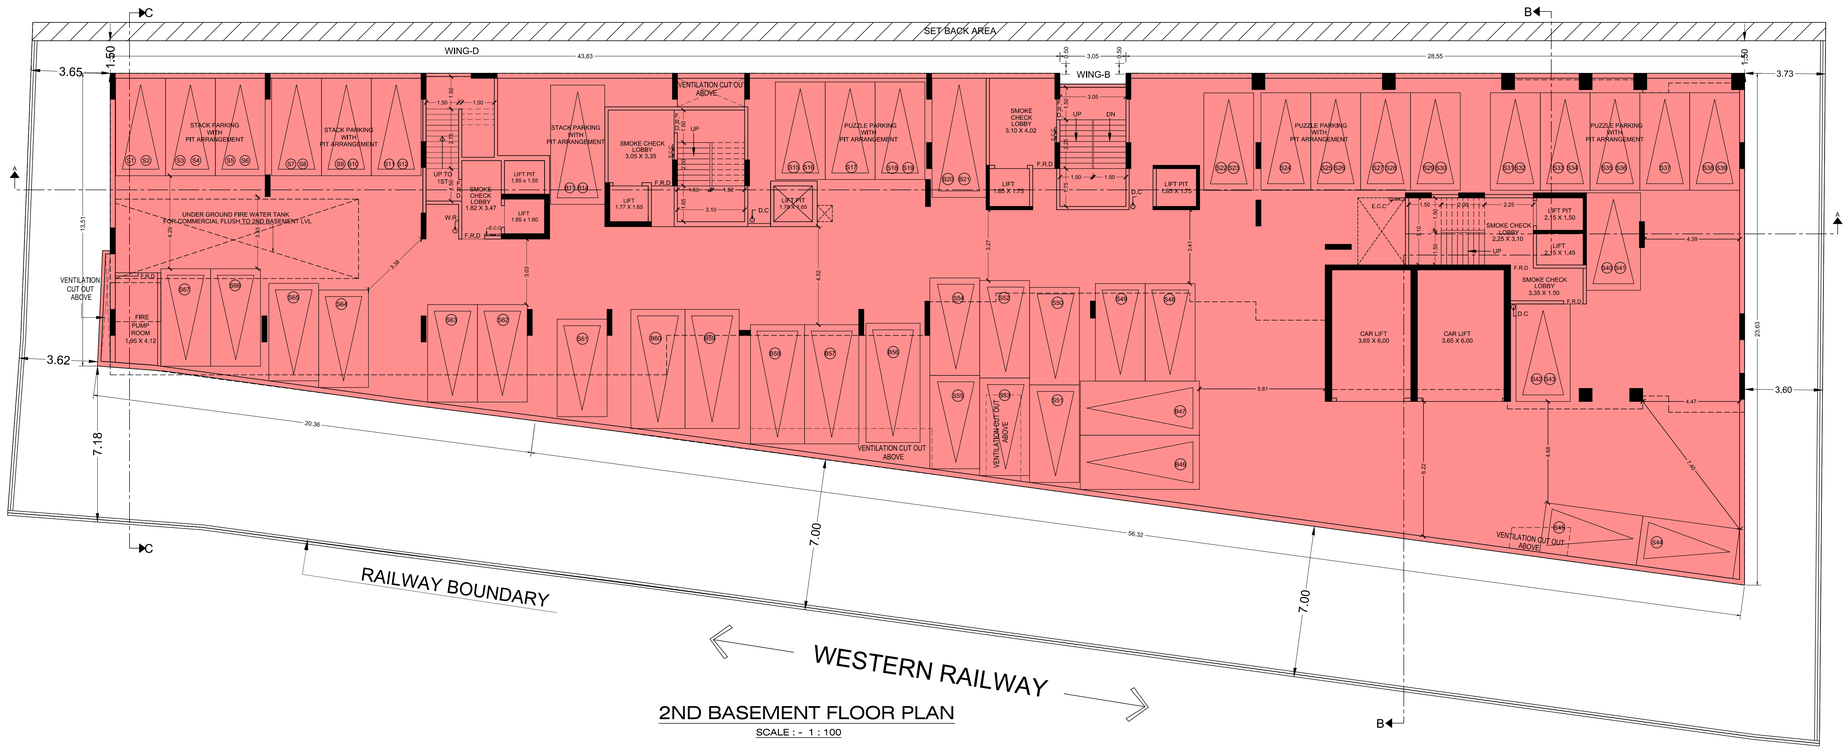

2ND BASEMENT FLOOR PLAN

SCALE : - 1 : 100

EXISTING 13.40 MT WIDE D. P. ROAD

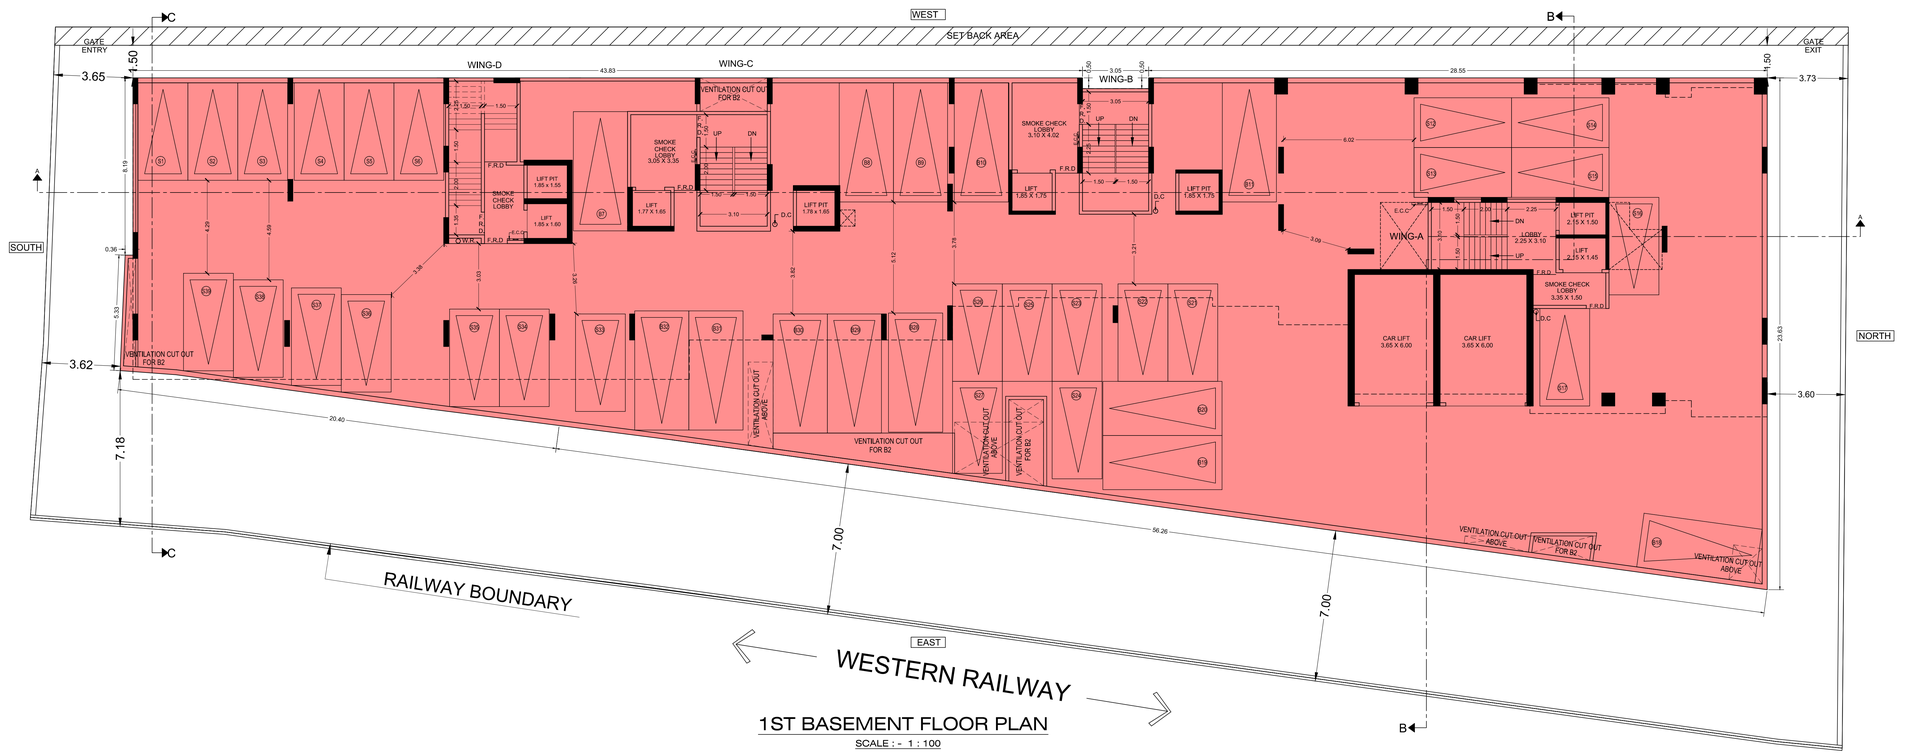

1ST BASEMENT FLOOR PLAN

SCALE : - 1 : 100

PROFORMA - B

CONTENTS OF SHEET

1ST & 2ND BASEMENT FLOOR PLAN.

NOTES

ALL DIMENSION ARE IN METER

APPROVAL OF PLAN

THIS DRAWING SHALL BE READ IN CUNJUNCTION WITH INTIMATION OF DISAPPROVAL ISSUED UNDER SECTION 346 OF MMC ACT 1888 UNDER NO. P-7691/2021/(3)/R/S Ward/AKURLI-R/S SIGNED ON EVEN DATE

Rahul Babusha Pandit	Shivshant Sudhakar rao Doke	HANUMANT SADASHIVRAO BURE
S.E.B.P - R/S	A.E.B.P R/S	E.E.B.P R/1

DESCRIPTION OF PROPOSAL & PROPERTY

PROPOSED REDEVELOPEMENT OF EXISTING RESIDENTIAL BUILDING KNOWN AS KANDIVALI SANGHAVI CO.OP.HOUSING SOC.LTD. ON PLOT BEARING C.T.S. NO. 3, 3/1 to 38 OF VILLAGE OF AKURLI AND CTS. NO 377,377/A, 377/1 TO 20 OF VILLAGE POISAR AT KAMALA NEHRU CROSS ROAD NO. 01, KANDIWALI(WEST), MUMBAI - 400 067.

NAME, SIGNATURE OF OWNER/APPLICANT

KANDIVALI SANGHVI Co-Op. HOUSING SOCIETY LTD.
SANGHVI CHS.,
KAMALA NEHRU CROSS
ROAD NO. 01, KANDIWALI(WEST),
MUMBAI - 400 067.

DINESH NARROT TAMDAS PAREKH	DEEPAK RAMNIKLAL JANI
SECRETARY	CHAIRMEN

NAME, ADDRESS & SIGNATURE OF LIC. SURVEYOR

RAY CONSULTANTS
ABHIJIT A. MEHTA
LIC. NO. M/320/LS.
PROJECT CONSULTANT & LIC. SURVEYOR
101, MATRU VATSALYA
V. P. ROAD, ANDHERI (W).
MUMBAI 400 058.

Abhijit Arun Mehta