
EXISTING 13.40 MT WIDE D. P. ROAD

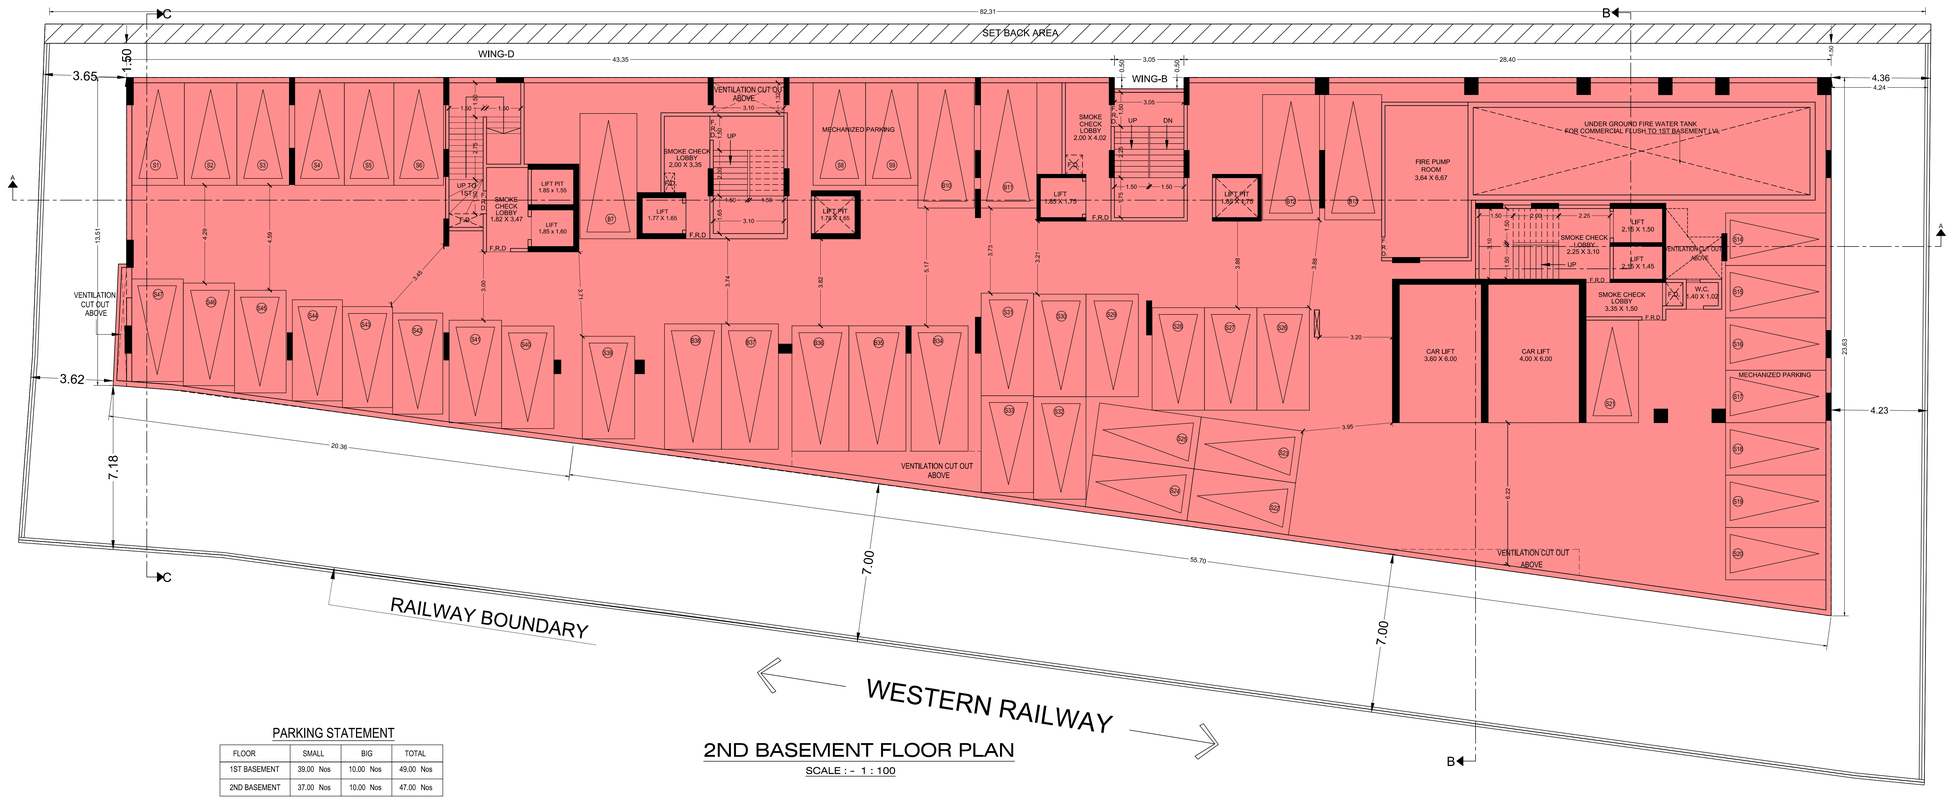


PARKING STATEMENT

FLOOR	SMALL	BIG	TOTAL
1ST BASEMENT	39.00 Nos	10.00 Nos	49.00 Nos
2ND BASEMENT	37.00 Nos	10.00 Nos	47.00 Nos

2ND BASEMENT FLOOR PLAN

SCALE : - 1 : 100

EXISTING 13.40 MT WIDE D. P. ROAD

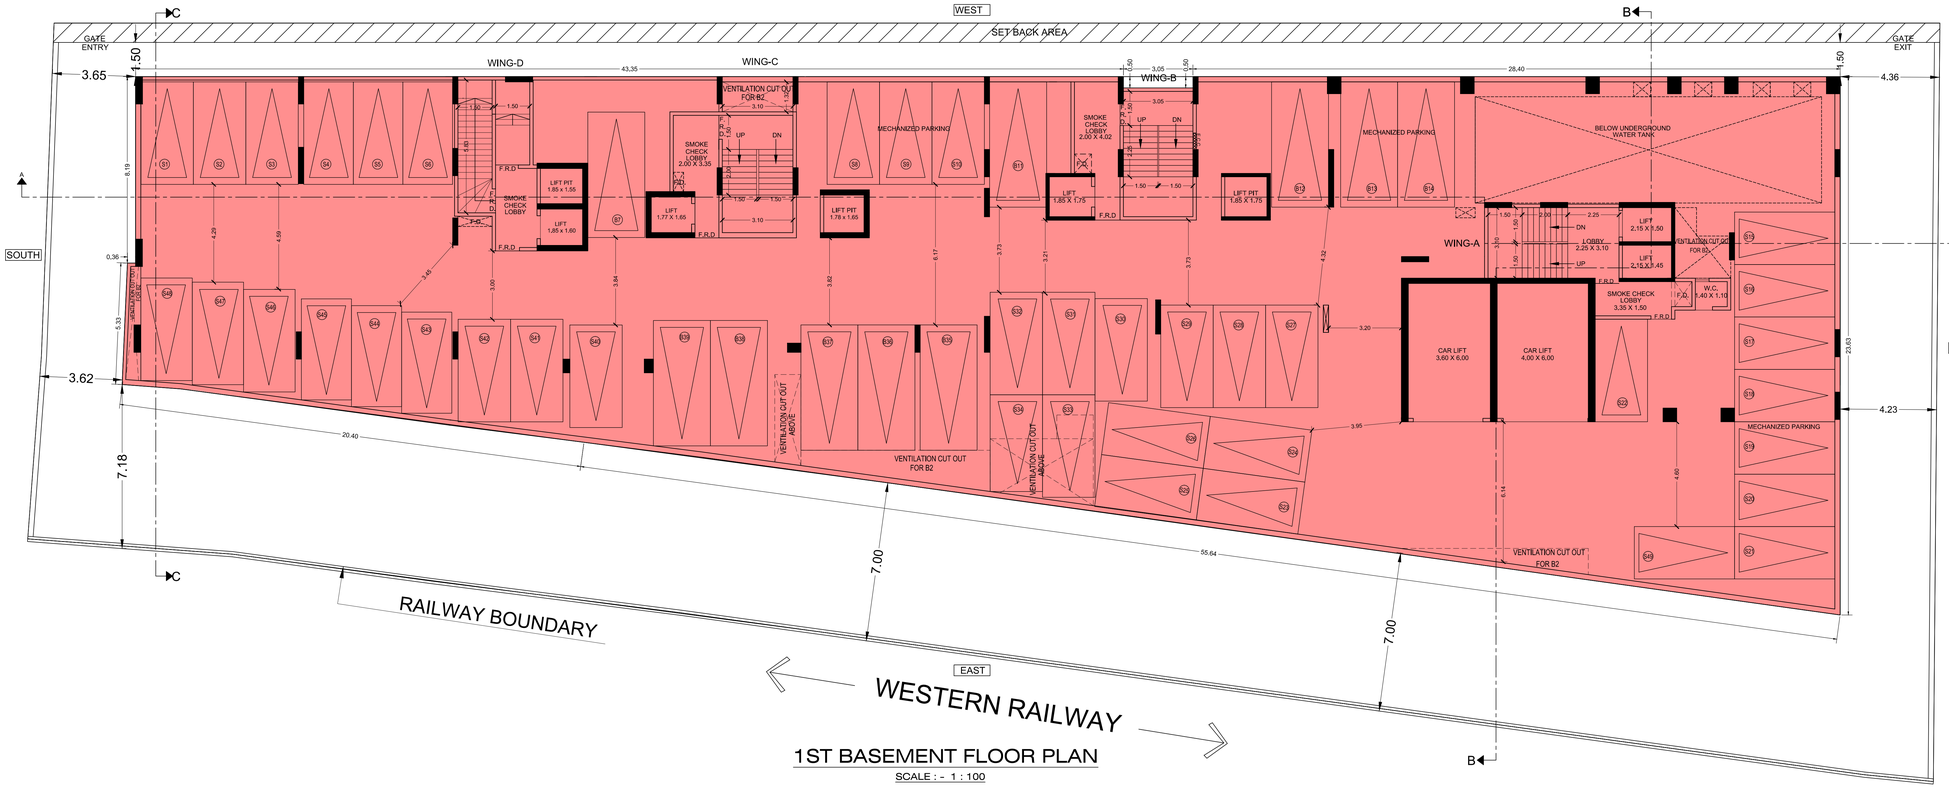

1ST BASEMENT FLOOR PLAN

SCALE : - 1 : 100

PROFORMA - B

CONTENTS OF SHEET

1ST & 2ND BASEMENT FLOOR PLAN.

NOTES

ALL DIMENSION ARE IN METER

APPROVAL OF PLAN

1) This is digitally signed and issued.
2) This cancels approval to the previous plans sanctioned under no. P-7691/2021/(3)/R/S Ward/AKURLI-R/S Dated - 09.08.2023
3) Approved subject to conditions mentioned in this offer letter under Auto DCR File no. P-7691/2021/(3)/R/S Ward/AKURLI-R/S Dated

SE(BP) R/4	AE (BP) R/1	EE (BP) R/1
Rahul Babusha Pandit — Digitally signed by Rahul Babusha Pandit Date: 2024.10.30 13:53:33 +05'30'	Shivshant Sudhakar rao Doke — Digitally signed by Shivshant Sudhakarrao Doke Date: 2024.10.30 17:56:11 +05'30'	SANTOSH UTTAMRAO RAUT — Digitally signed by SANTOSH UTTAMRAO RAUT Date: 2024.11.12 19:03:03 +05'30'

DESCRIPTION OF PROPOSAL & PROPERTY

PROPOSED REDEVELOPEMENT OF EXISTING RESIDENTIAL BUILDING KNOWN AS KANDIVALI SANGHAVI CO.OP.HOUSING SOC.LTD. ON PLOT BEARING C.T.S. NO. 3, 3/1 to 38 OF VILLAGE OF AKURLI AND CTS. NO 377,377/A, 377/1 TO 20 OF VILLAGE POISAR AT KAMALA NEHRU CROSS ROAD NO. 01, KANDIWALI(WEST), MUMBAI - 400 067.

NAME, SIGNATURE OF OWNER/APPLICANT

KANDIVALI SANGHVI Co-Op. HOUSING SOCIETY LTD.
SANGHVI CHS.,
KAMALA NEHRU CROSS
ROAD NO. 01, KANDIWALI(WEST),
MUMBAI - 400 067.

DEEPAK RAMNIK LAL JANI — Digitally signed by DEEPAK RAMNIK LAL JANI DN: cn=DEEPAK RAMNIK LAL JANI, o=PERSONAL, ou=Director, email=n/a, c=IN Location: State: n/a Reason: I am the author of this document Date: 2024.10.30 12:54:06 +05'30'

SECRETARY CHAIRMEN

NAME, ADDRESS & SIGNATURE OF LIC. SURVEYOR

RAY CONSULTANTS
ABHIJIT A. MEHTA
LIC. NO. M-32015
PROJECT CONSULTANT & LIC. SURVEYOR
101, MATRU VATSALYA
V. P. ROAD, ANDHERI (W),
MUMBAI 400 058.

Abhijit Arun Mehta — Digitally signed by Abhijit Arun Mehta DN: cn=Abhijit Arun Mehta c=IN o=Personal Reason: I am the author of this document Location: Date: 2024-10-30 12:51:+05:30