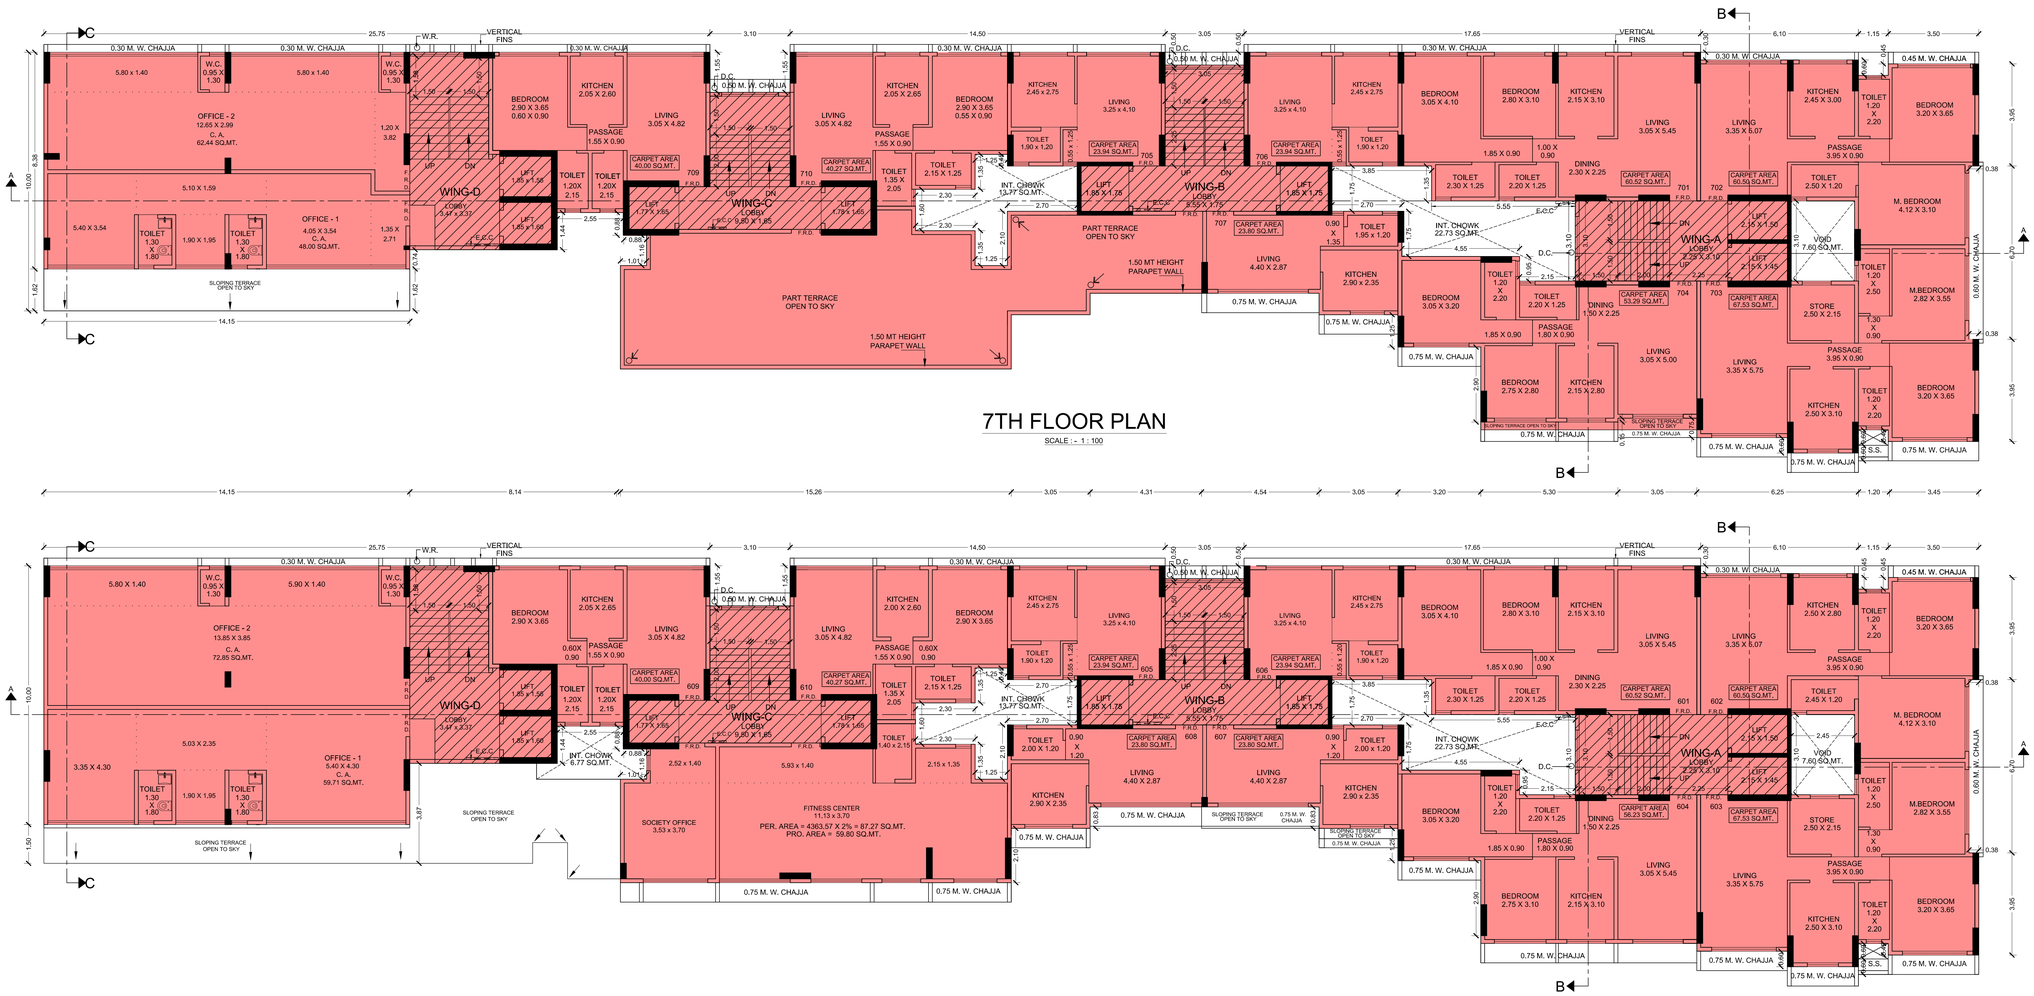


7TH FLOOR PLAN

SCALE : - 1 : 100

6TH FLOOR PLAN

SCALE : - 1 : 100

5TH FLOOR PLAN

SCALE : - 1 : 100

PROFORMA - B

CONTENTS OF SHEET

5TH TO 7TH FLOOR PLAN.

NOTES

ALL DIMENSION ARE IN METER

APPROVAL OF PLAN

1) This is digitally signed and issued.
2) This cancels approval to the previous plans sanctioned under no. P-7691/2021(3)/R/S Ward/AKURLI-R/S Dated - 09.08.2023
3) Approved subject to conditions mentioned in this offer letter under Auto DCR File no. P-7691/2021(3)/R/S Ward/AKURLI-R/S Dated

Rahul Babusha Pandit Digitally signed by Rahul Babusha Pandit DN: cn=Rahul Babusha Pandit c=IN o=Personal Reason: Location: Date: 2024-10-30 13:09+05:30 SE(BP) R/4	Shivshant Sudhakarrao Doke Digitally signed by Shivshant Sudhakarrao Doke Date: 2024.10.30 17:57:54 +05'30' AE (BP) R/1	SANTOSH UTTAMRAO RAUT Digitally signed by SANTOSH UTTAMRAO RAUT Date: 2024.11.12 19:03:48 +05'30' EE (BP) R/1

DESCRIPTION OF PROPOSAL & PROPERTY

PROPOSED REDEVELOPEMENT OF EXISTING RESIDENTIAL BUILDING KNOWN AS KANDIVALI SANGHAVI CO.OP.HOUSING SOC.LTD. ON PLOT BEARING C.T.S. NO. 3, 3/1 to 38 OF VILLAGE OF AKURLI AND CTS. NO. 377,377/A, 377/1 TO 20 OF VILLAGE POISAR AT KAMALA NEHRU CROSS ROAD NO. 01, KANDIWALI(WEST), MUMBAI - 400 067.

NAME, SIGNATURE OF OWNER/APPLICANT

KANDIVALI SANGHVI Co-Op. HOUSING SOCIETY LTD.
SANGHVI CHS.,
KAMALA NEHRU CROSS
ROAD NO. 01, KANDIWALI(WEST),
MUMBAI - 400 067.

DINESH NARROT TAMDAS PAREKH SECRETARY	DEEPAK RAMNIK LAL JANI CHAIRMEN

NAME, ADDRESS & SIGNATURE OF LIC. SURVEYOR

RAY CONSULTANTS
ABHIJIT A. MEHTA
LIC. NO. M/320/LS
PROJECT CONSULTANT & LIC. SURVEYOR
101, MATRU VATSALYA
V. P. ROAD, ANDHERI (W).
MUMBAI 400 058.

Abhijit Arun Mehta
Digitally signed by Abhijit Arun Mehta
DN: cn=Abhijit Arun Mehta c=IN o=Personal
Reason: I am the author of this document
Location:
Date: 2024-10-30 12:51+05:30