
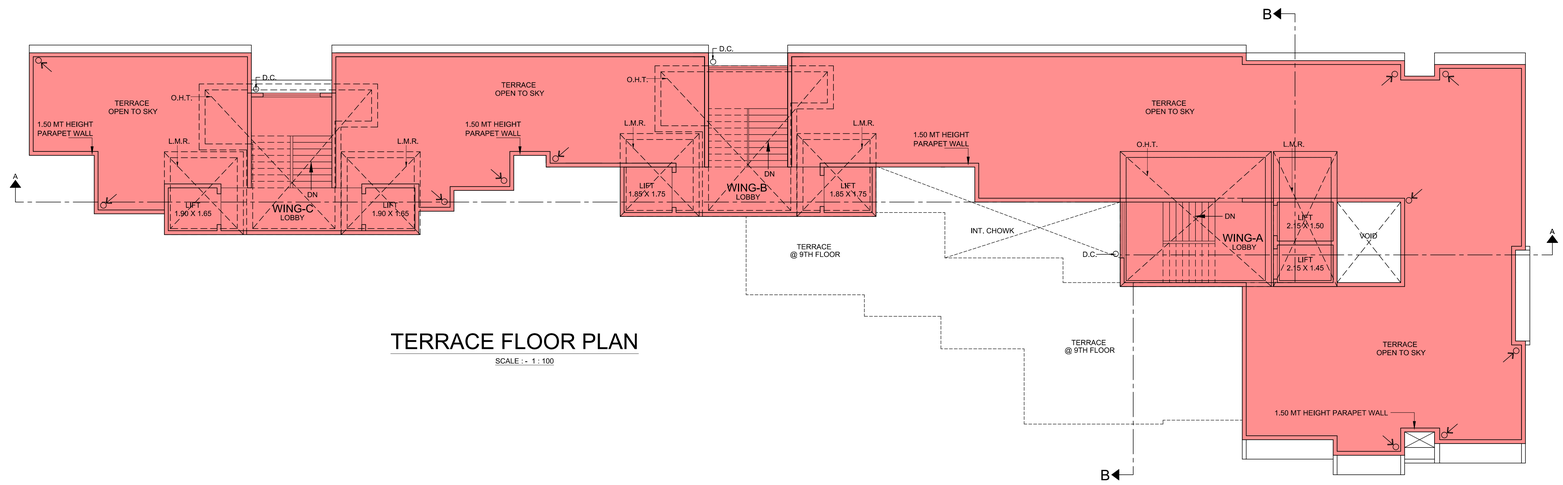



TERRACE FLOOR PLAN

SCALE : - 1 : 100

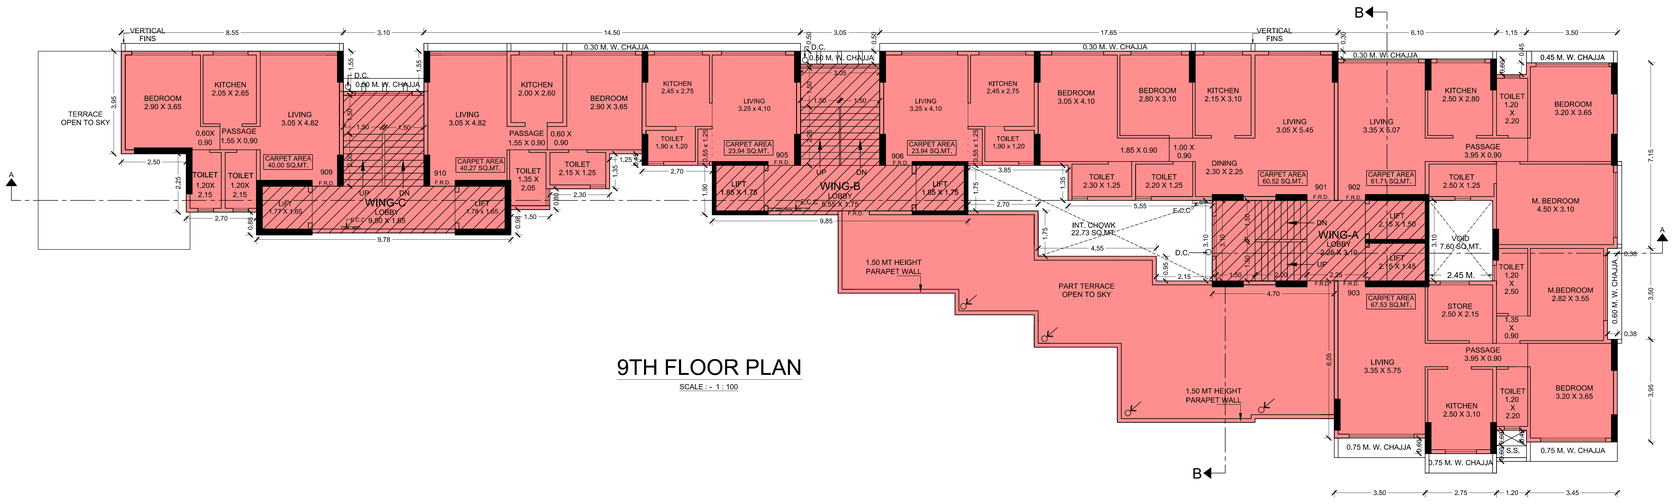

9TH FLOOR PLAN

SCALE : - 1 : 100

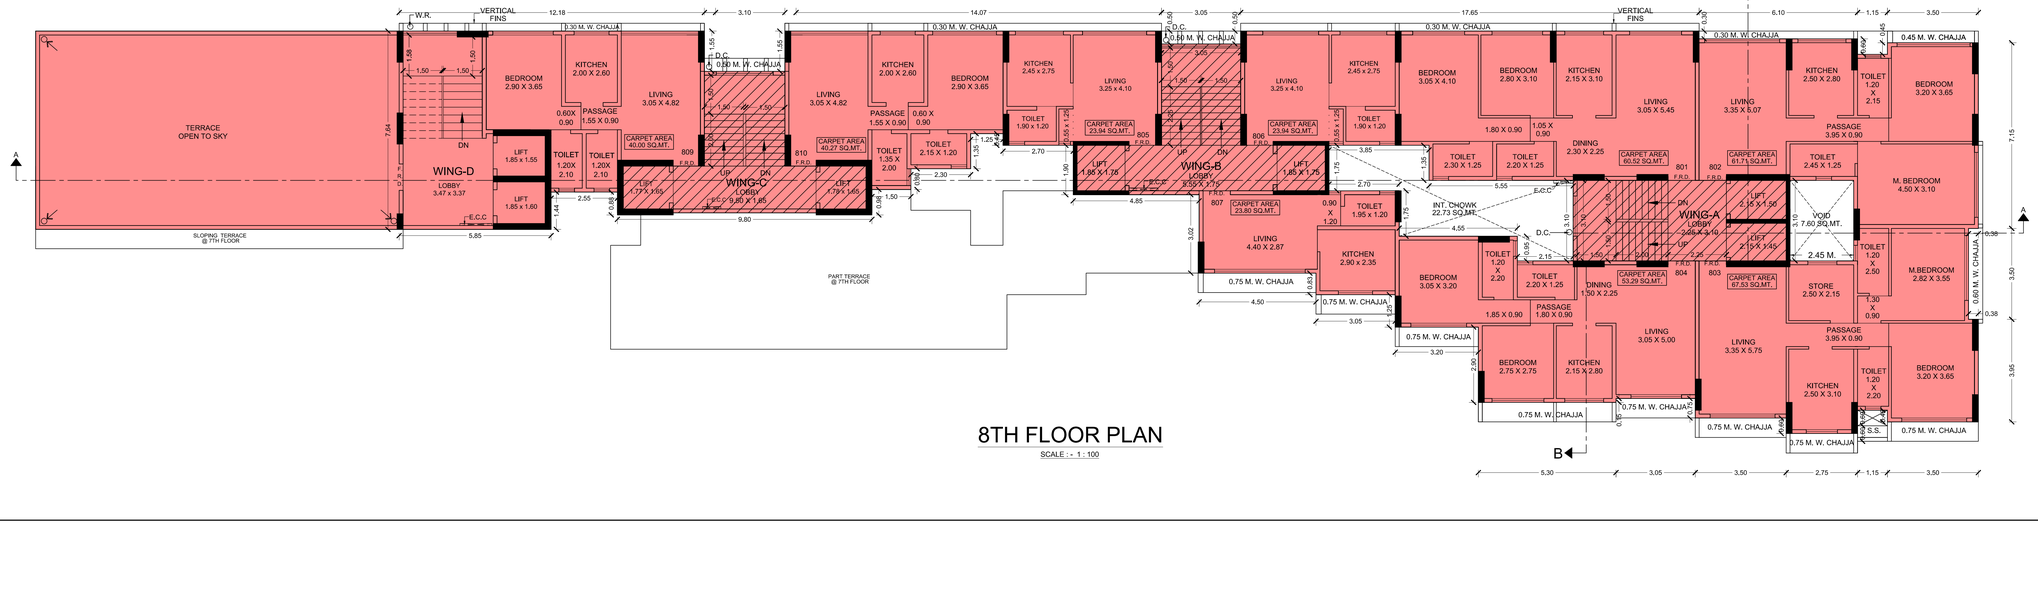

8TH FLOOR PLAN

SCALE : - 1 : 100

PROFORMA - B

CONTENTS OF SHEET

8TH, 9TH & TERRACE FLOOR PLAN.

NOTES

ALL DIMENSION ARE IN METER

APPROVAL OF PLAN

1) This is digitally signed and issued.
2) This cancels approval to the previous plans sanctioned under no. P-7691/2021(3)/R/S Ward/AKURLI-R/S Dated - 09.08.2023
3) Approved subject to conditions mentioned in this offer letter under Auto DCR File no. P-7691/2021(3)/R/S Ward/AKURLI-R/S Dated

Rahul Babusha Pandit	Shivshant Sudhakar rao Doke	SANTOSH UTTAMRAO RAUT
Digitally signed by Rahul Babusha Pandit DN: cn=Rahul Babusha Pandit, o=N/ A, ou=Personal Reason: I am the author of this document Date: 2024-10-30 13:59:+05:30	Digitally signed by Shivshant Sudhakarrao Doke Date: 2024.10.30 17:58:18 +05'30'	Digitally signed by SANTOSH UTTAMRAO RAUT Date: 2024.11.12 19:04:00 +05'30'
SE(BP) R/4	AE (BP) R/1	EE (BP) R/1

DESCRIPTION OF PROPOSAL & PROPERTY

PROPOSED REDEVELOPEMENT OF EXISTING RESIDENTIAL BUILDING KNOWN AS KANDIVALI SANGHAVI CO.OP.HOUSING SOC.LTD. ON PLOT BEARING C.T.S. NO. 3, 3/1 to 38 OF VILLAGE OF AKURLI AND CTS. NO 377,377/A, 377/1 TO 20 OF VILLAGE POISAR AT KAMALA NEHRU CROSS ROAD NO. 01, KANDIWALI(WEST), MUMBAI - 400 067.

NAME, SIGNATURE OF OWNER/APPLICANT

KANDIVALI SANGHVI Co-Op. HOUSING SOCIETY LTD.
SANGHVI CHS.,
KAMALA NEHRU CROSS
ROAD NO. 01, KANDIWALI(WEST),
MUMBAI - 400 067.

DEEPAK RAMNIK LAL JANI — SECRETARY — CHAIRMEN

NAME, ADDRESS & SIGNATURE OF LIC. SURVEYOR

RAY CONSULTANTS
ABHIJIT A. MEHTA
LIC. NO. M/320/LS
PROJECT CONSULTANT & LIC. SURVEYOR
101, MATRU VATSALYA
V. P. ROAD, ANDHERI (W).
MUMBAI 400 058.

Abhijit Arun Mehta — Digitally signed by Abhijit Arun Mehta DN: cn=Abhijit Arun Mehta c=IN o=Personal Reason: I am the author of this document Date: 2024-10-30 12:52:+05:30