P-9031/2021/(34)/K/W WARD/FP/337 4/9

CONTENTS OF SHEET :
2ND PODIUM FLOOR PLAN & TERRACE FLOOR PLAN

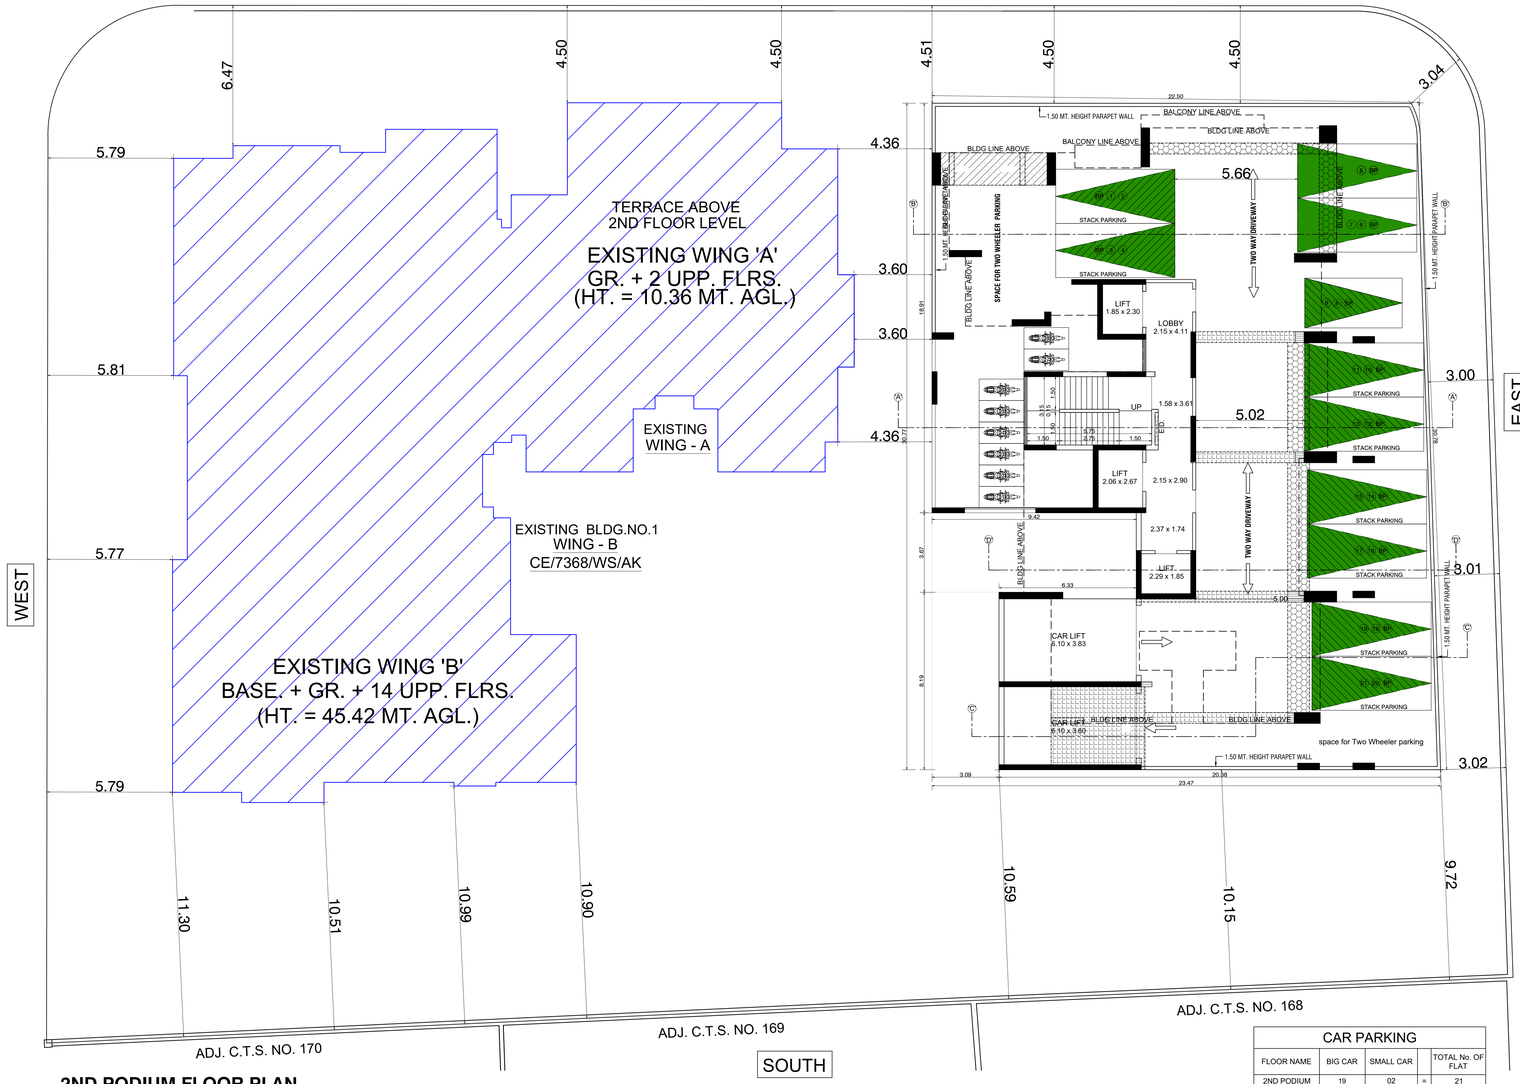

2ND PODIUM FLOOR PLAN
SCALE = 1:100

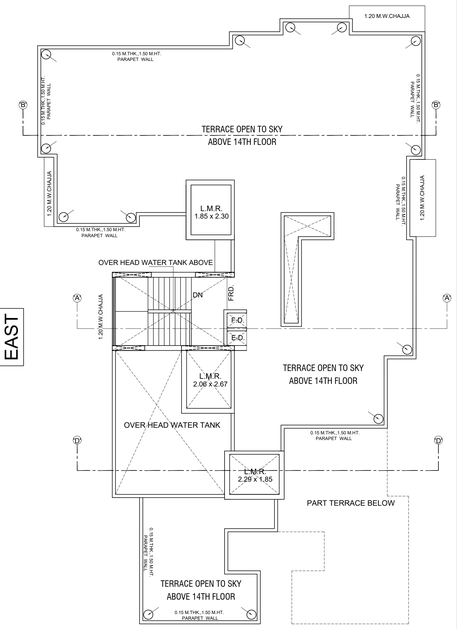

TERRACE FLOOR PLAN
SCALE = 1:100

CAR PARKING				
FLOOR NAME	BIG CAR	SMALL CAR		TOTAL No. OF FLAT
2ND PODIUM	19	02	=	21
TOTAL	19	2	=	21

THIS CANCELS APPROVAL TO THE PREVIOUS PLAN UNDER NO. P-9031/2021/(34)/K/W WARD/FP/337 DATED - 15/ 03/ 2023
APPROVED SUBJECT TO CONDITION MENTIONED
BY THIS OFFICE LETTER UNDER NO. P-9031/2021/(34)/K/W WARD/FP/337 DATED 19.10.2023

PROFORMA-B

DESCRIPTION OF PROPOSAL AND PROPERTY

PROPOSED REDEVELOPMENT ON PLOT BEARING C.T.S. NO. 171 OF VILLAGE ANDHERI (W), F. P. NO. 34 OF TPS II ANDHERI, J. P. ROAD, ANDHERI (W), MUMBAI.

JOB No.	DRG. No.	CHECKED BY	DESIGN BY	DWG. BY	SCALE	DATE
				SHAILESH		

NORTH

NAME OF OWNER / C.A. TO OWNER / LESSEE
SHRI. AMIR AMANULLAH MOHAMED YUSUF,
PROPRIETOR OF ARY DEVELOPERS
SHOP NO.1 DILKHUSH BUNGLOW
C.T.S. NO. 171 OF VILLAGE ANDHERI
J. P. ROAD, ANDHERI (W), MUMBAI. 400 058

DIGITAL SIGN. NAME OF OWNER / C.A. TO OWNER / LESSEE
AMIR AMANULLAH MOHAMED YUSUF
Digitally signed by AMIR AMANULLAH MOHAMED YUSUF
Date: 2023.10.18 18:00:33 +05'30'

NAME, ADDRESS OF ARCHITECT
ARUN GURAV LS NO. 840002661
SKYLINE INFRAMART CONSULTANTS LLP.
Shop No.3, sarovar, vasant complex
Mahavir Nagar, Kandivali (West),
Mumbai 400 067.
office@skylineinfra.org

DIGITAL SIGN OF ARCHITECT
ARUN VISHRAM GURAV
Digitally signed by ARUN VISHRAM GURAV
Date: 2023.10.18 13:45:17 +05'30'

PLAN FOR APPROVAL

DIGITAL SIGNATURE OF AUTHORITIES

SHAILESH SHRIRAM RAKHONDE	OMKAR DATTATRAY GIRKAR	RAJENDRA HILAL PAGAR
S.E.B.P. (K / W S-1)	A.E.B.P. (K / WEST)	E.E.B.P. K / WEST WARD