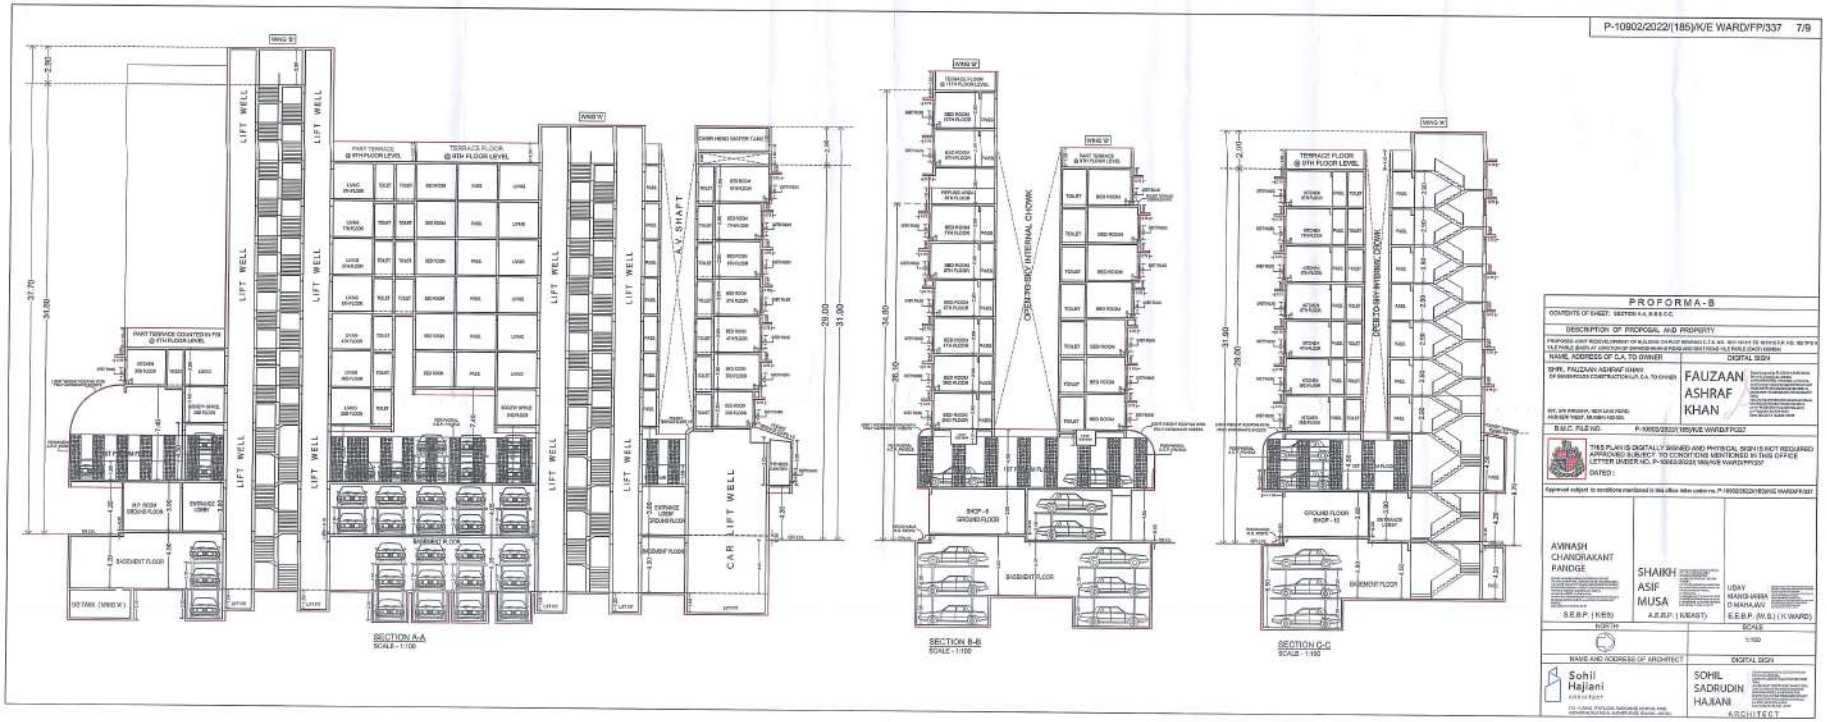

PROFORMA-B

CONTENTS OF SHEET: SECTION A-A, B-B & C-C.

DESCRIPTION OF PROPOSAL AND PROPERTY

PROPOSED JOINT REDEVELOPMENT OF BUILDING CHAWL ON PLOT BEARING C.T.S. NO. 1611/1(1 TO 16) PAIKI & F.P. NO. 592 TPS III VILE PARLE (EAST) AT JOGESHWARI ROAD AND GEETA CHS LTD PARLE (EAST) MUMBAI

NAME, ADDRESS OF O.A. TO OWNER

SHRI. FAUZAAN ASHRAF KHAN
OF SAMARUDDIN CONSTRUCTION LLP, O.A. TO OWNER

DIGITAL SIGN

FAUZAAN ASHRAF KHAN

B.M.C. FILE NO. P-10902/2022/(185)/K/E WARD/FP/337

THIS PLAN IS DIGITALLY SIGNED AND PHYSICAL SIGN IS NOT REQUIRED APPROVED SUBJECT TO CONDITIONS MENTIONED IN THIS OFFICE LETTER UNDER NO. P-10902/2022/(185)/K/E WARD/FP/337

DATED:

Approved subject to conditions mentioned in this office letter under no. P-10902/2022/(185)/K/E WARD/FP/337

AMINASH CHANDRAKANT PANDGE	SHAIKH ASIF MUSA	UDAY MANGI-HARA D MAHAJAN
S.E.B.P. (K/E/E)	A.E.B.P. (K/E/E/ST)	E.E.B.P. (W.S.) (K WARD)

NORTH

SCALE

1:100

NAME AND ADDRESS OF ARCHITECT

Sohil Hajiani

DIGITAL SIGN

SOHIL SADRUDIN HAJIANI
ARCHITECT