



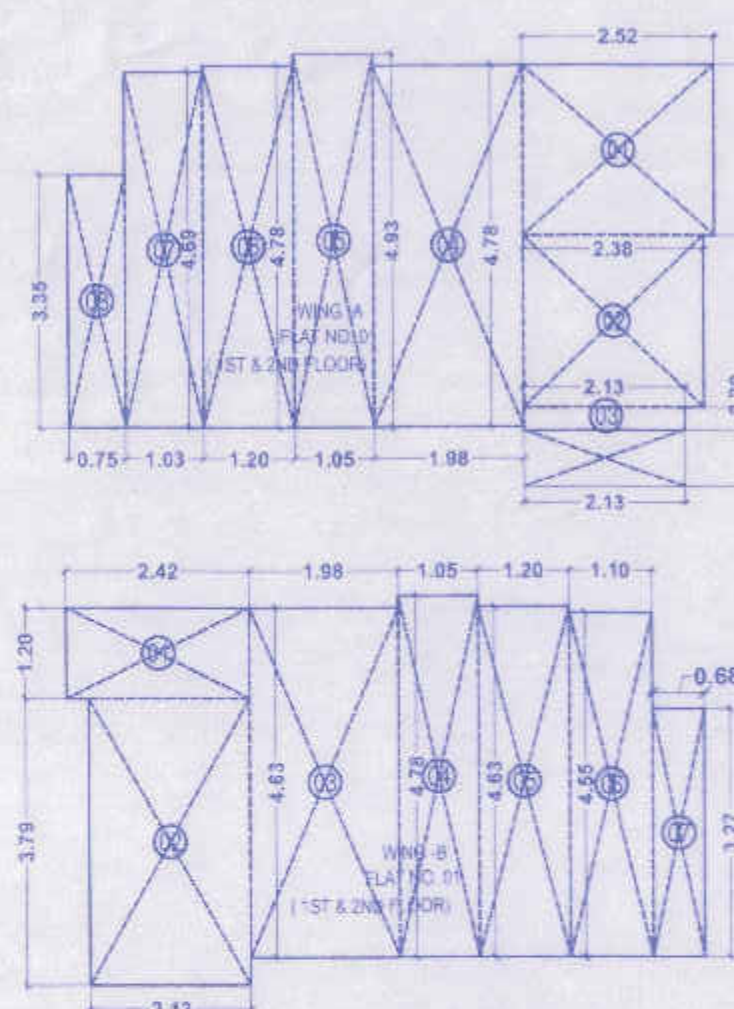


WING-A CARPET AREA CALCULATION			
FLAT NO. - 01 (1ST & 2ND FLOOR)			
ADDITIONS			
1	2.52	x	2.25 x 1.00 = 5.67 SQ.MT.
2	2.38	x	2.27 x 1.00 = 5.40 SQ.MT.
3	2.13	x	0.30 x 1.00 = 0.64 SQ.MT.
4	1.98	x	4.78 x 1.00 = 9.46 SQ.MT.
5	1.05	x	4.93 x 1.00 = 5.18 SQ.MT.
6	1.20	x	4.78 x 1.00 = 5.74 SQ.MT.
7	1.03	x	4.69 x 1.00 = 4.83 SQ.MT.
8	0.75	x	3.35 x 1.00 = 2.51 SQ.MT.
9	2.13	x	0.74 x 1.00 = 1.58 SQ.MT.
TOTAL CARPET AREA			= 41.02 SQ.MT.

WING-B CARPET AREA CALCULATION			
FLAT NO. - 01 (1ST & 2ND FLOOR)			
ADDITIONS			
1	2.42	x	1.20 x 1.00 = 2.90 SQ.MT.
2	2.13	x	3.79 x 1.00 = 8.07 SQ.MT.
3	1.98	x	4.63 x 1.00 = 9.13 SQ.MT.
4	1.05	x	4.78 x 1.00 = 5.02 SQ.MT.
5	1.20	x	4.63 x 1.00 = 5.56 SQ.MT.
6	1.10	x	4.55 x 1.00 = 5.01 SQ.MT.
7	0.68	x	3.27 x 1.00 = 2.22 SQ.MT.
TOTAL CARPET AREA			= 37.91 SQ.MT.


WING-A CARPET AREA CALCULATION			
FLAT NO. - 02 (2ND FLOOR)			
ADDITIONS			
1	2.11	x	3.32 x 1.00 = 7.01 SQ.MT.
2	3.63	x	1.35 x 1.00 = 4.90 SQ.MT.
3	1.98	x	3.22 x 1.00 = 6.38 SQ.MT.
4	1.05	x	4.80 x 1.00 = 5.04 SQ.MT.
5	2.30	x	4.57 x 1.00 = 10.52 SQ.MT.
6	0.68	x	2.22 x 1.00 = 2.19 SQ.MT.
TOTAL CARPET AREA			= 36.04 SQ.MT.

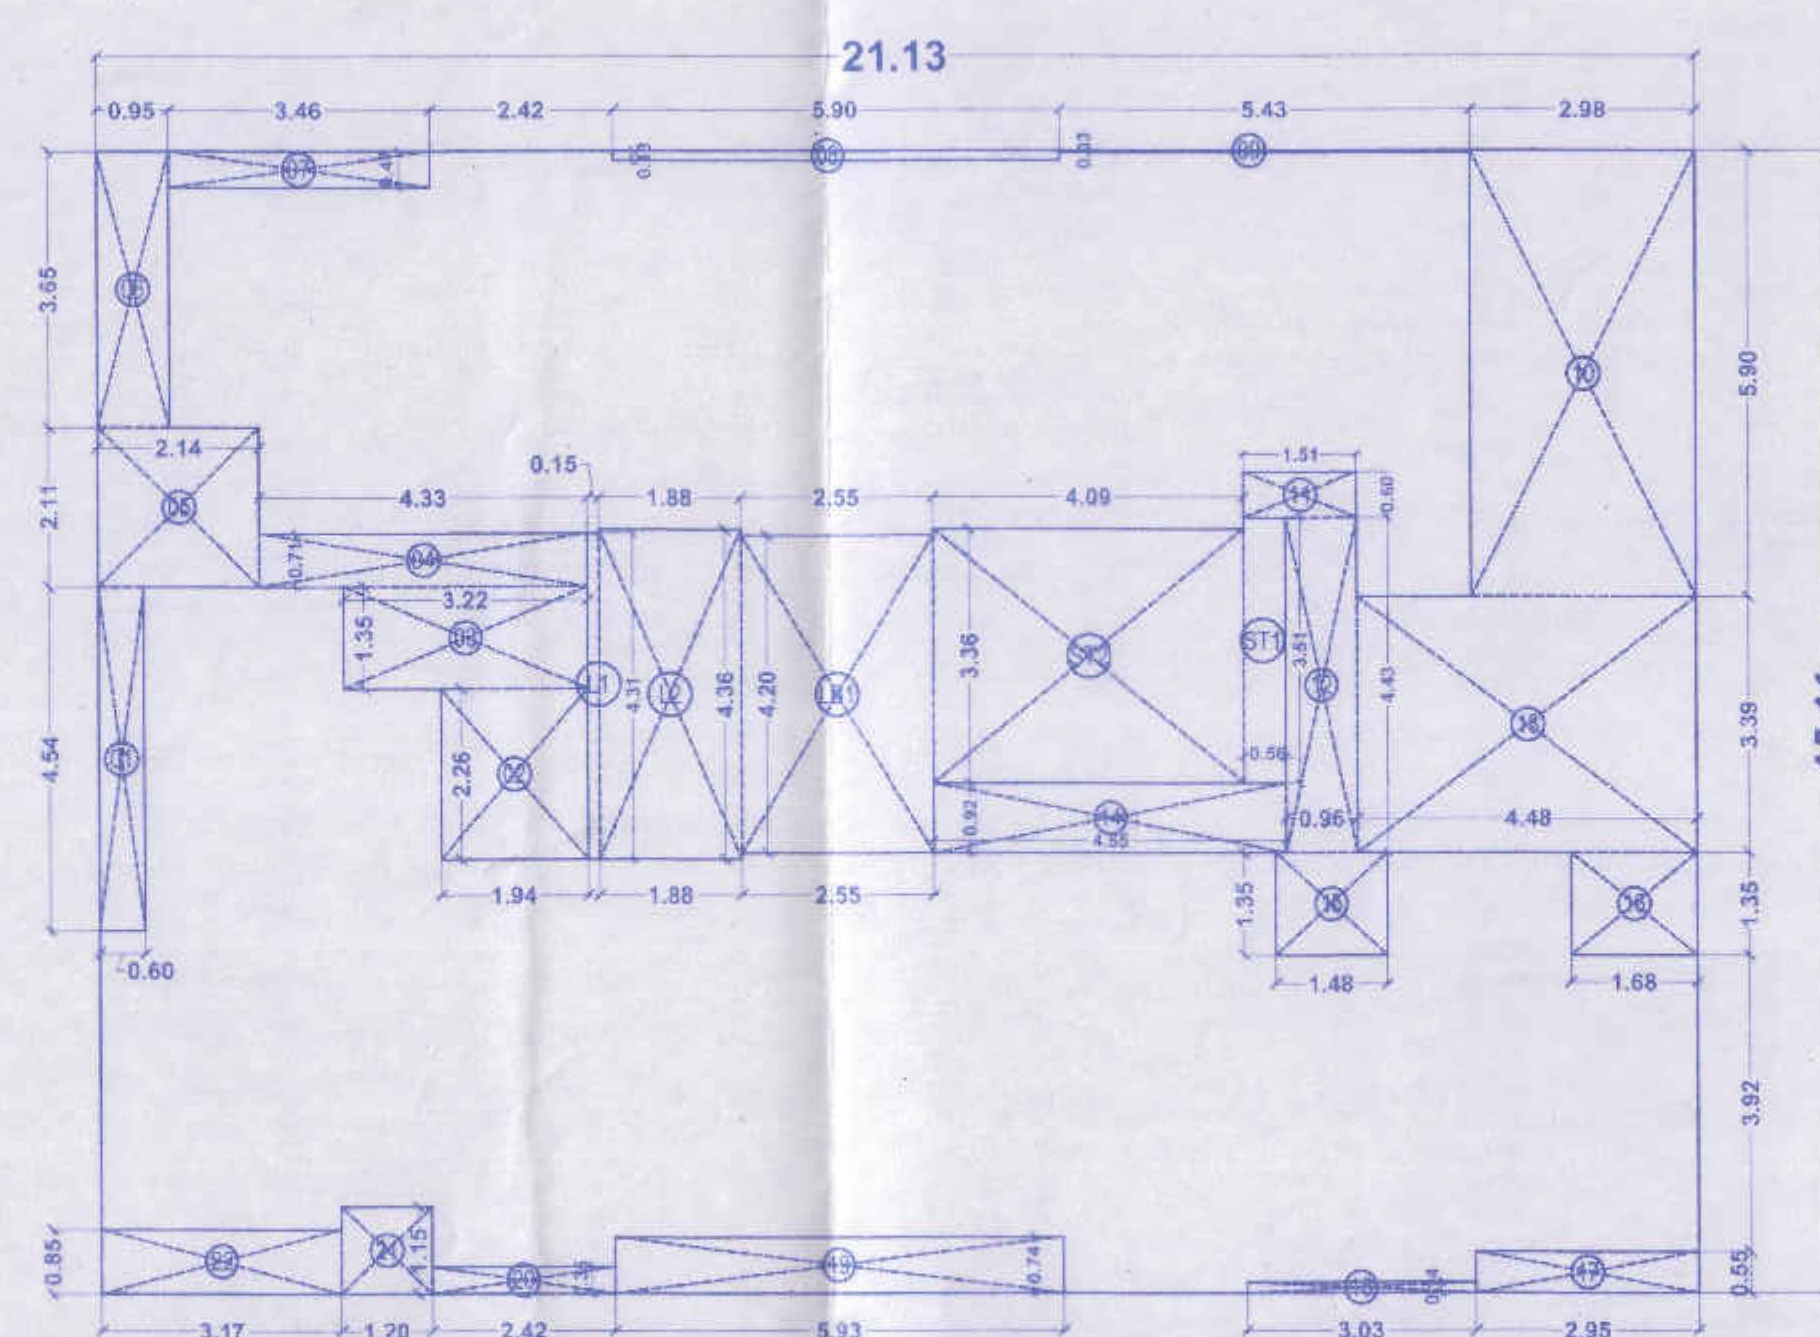

(WING-A) AREA LINE DIAGRAM FOR 3RD TO 7TH & 9TH TO 14TH & 16TH TO 18TH FLOOR SCALE - 1:100

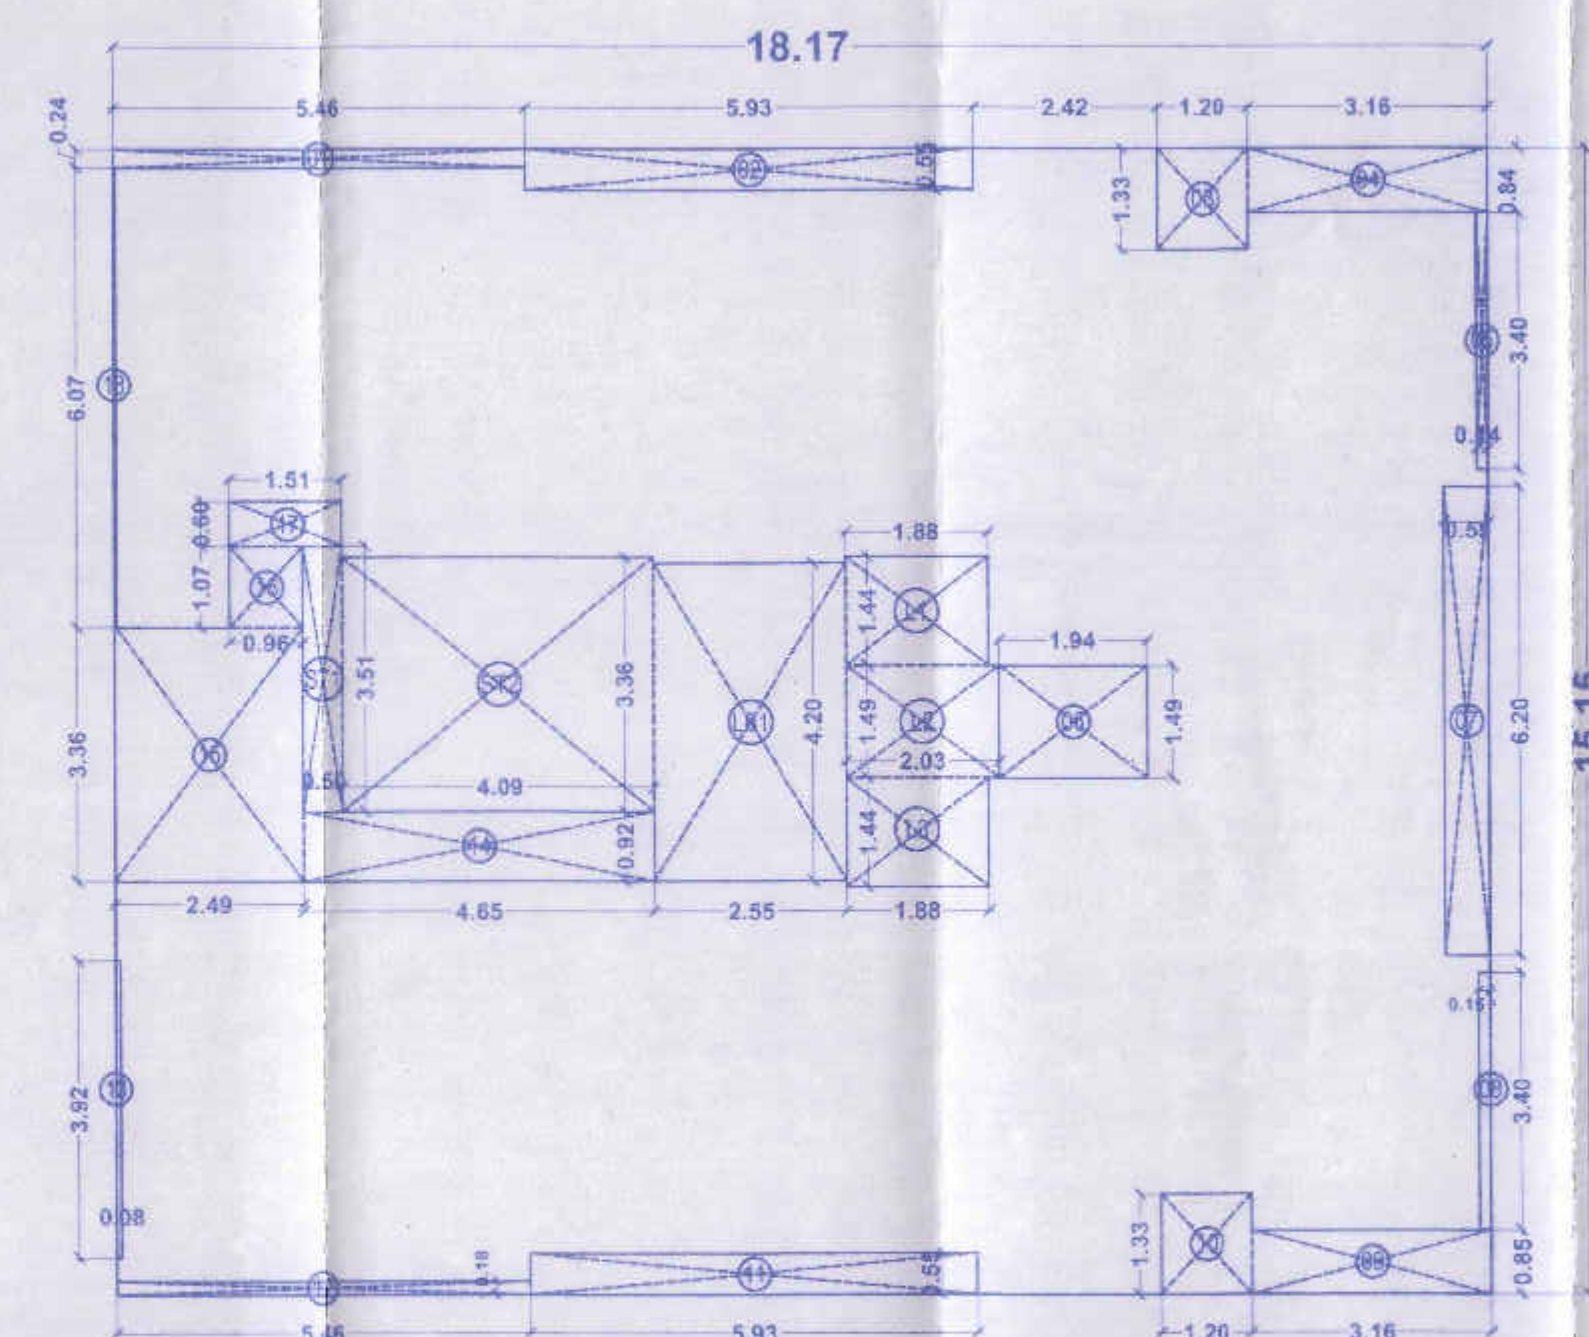

(WING-B) AREA LINE DIAGRAM FOR 3RD TO 7TH & 9TH TO 14TH & 16TH TO 19TH FLOOR SCALE - 1:100

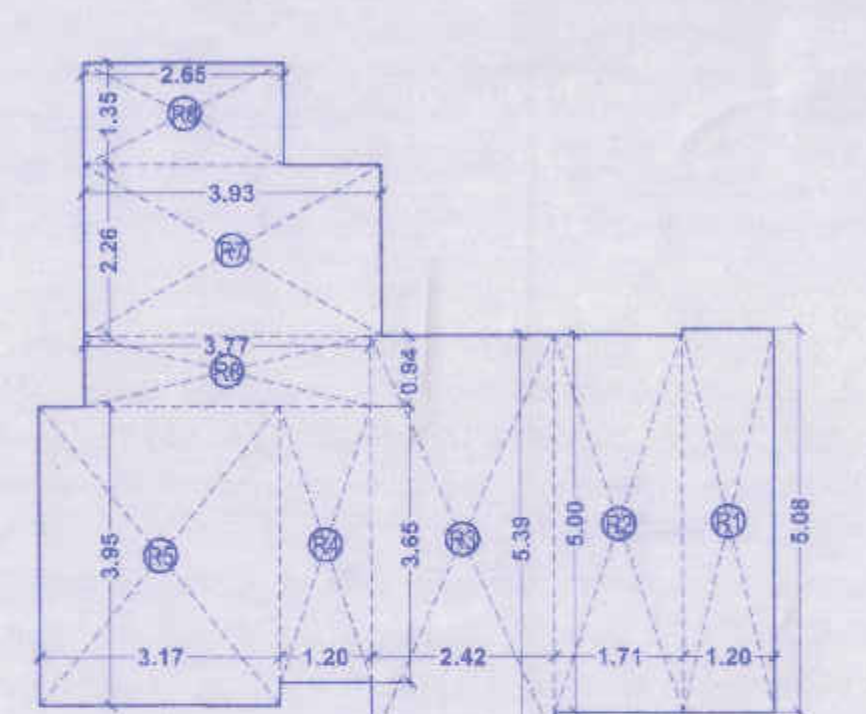

(WING-A) AREA LINE DIAGRAM FOR 8TH FLOOR (REFUGE AREA) SCALE - 1:100


(WING-A) BUILT-UP AREA CALCULATION 8TH FLOOR (REFUGE)			
ADDITIONS			
R1	1.20	x	5.08 x 1 = 6.10 SQ.MT.
R2	1.71	x	5.00 x 1 = 8.52 SQ.MT.
R3	2.42	x	5.39 x 1 = 13.04 SQ.MT.
R4	1.20	x	3.65 x 1 = 4.38 SQ.MT.
R5	3.17	x	3.95 x 1 = 12.52 SQ.MT.
R6	3.77	x	0.94 x 1 = 3.54 SQ.MT.
R7	3.93	x	2.26 x 1 = 8.86 SQ.MT.
R8	2.65	x	1.35 x 1 = 3.58 SQ.MT.
TOTAL ADDITIONS			= 60.55 SQ.MT.

(WING-A) BUILT-UP AREA CALCULATION FOR 3RD TO 7TH & 9TH TO 14TH TO 16TH TO 18TH FLOOR			
ADDITIONS			
A	21.13	x	15.11 x 1.00 = 319.27 SQ.MT.
TOTAL AREA			= 319.27 SQ.MT.
DEDUCTIONS			
1	0.60	x	4.54 x 1.00 = 2.73 SQ.MT.
2	1.94	x	2.26 x 1.00 = 4.39 SQ.MT.
3	3.22	x	1.35 x 1.00 = 4.35 SQ.MT.
4	4.33	x	0.71 x 1.00 = 3.08 SQ.MT.
5	2.14	x	2.11 x 1.00 = 4.50 SQ.MT.
6	0.95	x	3.65 x 1.00 = 3.47 SQ.MT.
7	3.46	x	0.47 x 1.00 = 1.64 SQ.MT.
8	5.90	x	0.13 x 1.00 = 0.77 SQ.MT.
9	5.43	x	0.09 x 1.00 = 0.49 SQ.MT.
10	2.98	x	5.90 x 1.00 = 17.58 SQ.MT.
11	1.51	x	0.60 x 1.00 = 0.91 SQ.MT.
12	0.96	x	4.43 x 1.00 = 4.29 SQ.MT.
13	4.48	x	3.39 x 1.00 = 15.18 SQ.MT.
14	4.65	x	0.92 x 1.00 = 4.28 SQ.MT.
15	1.48	x	1.35 x 1.00 = 2.00 SQ.MT.
16	1.68	x	1.55 x 1.00 = 2.27 SQ.MT.
17	2.95	x	0.55 x 1.00 = 1.63 SQ.MT.
18	3.03	x	0.24 x 1.00 = 0.73 SQ.MT.
19	5.93	x	0.74 x 1.00 = 4.41 SQ.MT.
20	2.42	x	0.35 x 1.00 = 0.86 SQ.MT.
21	1.20	x	1.15 x 1.00 = 1.39 SQ.MT.
22	3.17	x	0.85 x 1.00 = 2.71 SQ.MT.
TOTAL DEDUCTIONS			= 82.94 SQ.MT.
NET BUILT-UP AREA FOR 3RD TO 7TH & 9TH TO 14TH TO 16TH TO 18TH FLOOR			= 236.34 SQ.MT.

(WING-B) BUILT-UP AREA CALCULATION FOR 3RD TO 7TH & 9TH TO 14TH TO 16TH TO 19TH FLOOR			
ADDITIONS			
B	18.17	x	15.15 x 1.00 = 275.32 SQ.MT.
TOTAL AREA			= 275.32 SQ.MT.
DEDUCTIONS			
1	5.46	x	0.24 x 1.00 = 1.33 SQ.MT.
2	5.93	x	0.55 x 1.00 = 3.26 SQ.MT.
3	1.20	x	1.33 x 1.00 = 1.60 SQ.MT.
4	3.16	x	0.84 x 1.00 = 2.67 SQ.MT.
5	0.14	x	3.40 x 1.00 = 0.48 SQ.MT.
6	1.94	x	1.49 x 1.00 = 2.89 SQ.MT.
7	0.59	x	6.20 x 1.00 = 3.66 SQ.MT.
8	0.15	x	3.40 x 1.00 = 0.51 SQ.MT.
9	3.16	x	0.85 x 1.00 = 2.69 SQ.MT.
10	1.20	x	1.33 x 1.00 = 1.60 SQ.MT.
11	5.93	x	0.55 x 1.00 = 3.26 SQ.MT.
12	5.46	x	0.18 x 1.00 = 0.98 SQ.MT.
13	0.08	x	3.92 x 1.00 = 0.31 SQ.MT.
14	4.65	x	0.92 x 1.00 = 4.30 SQ.MT.
15	2.49	x	1.35 x 1.00 = 3.37 SQ.MT.
16	0.96	x	1.07 x 1.00 = 1.03 SQ.MT.
17	1.51	x	0.60 x 1.00 = 0.91 SQ.MT.
18	0.03	x	6.07 x 1.00 = 0.18 SQ.MT.
TOTAL DEDUCTIONS			= 39.97 SQ.MT.
NET BUILT-UP AREA FOR 3RD TO 7TH & 9TH TO 14TH TO 16TH TO 19TH FLOOR			= 235.35 SQ.MT.

(WING-A) BUILT-UP AREA CALCULATION FOR 8TH FLOOR (REFUGE)			
ADDITIONS			
A	21.13	x	15.11 x 1.00 = 319.27 SQ.MT.
TOTAL AREA			= 319.27 SQ.MT.
DEDUCTIONS			
1	0.60	x	4.54 x 1.00 = 2.73 SQ.MT.
2	1.94	x	2.26 x 1.00 = 4.39 SQ.MT.
3	3.22	x	1.35 x 1.00 = 4.35 SQ.MT.
4	4.33	x	0.71 x 1.00 = 3.08 SQ.MT.
5	2.14	x	2.11 x 1.00 = 4.50 SQ.MT.
6	0.95	x	3.65 x 1.00 = 3.47 SQ.MT.
7	3.46	x	0.47 x 1.00 = 1.64 SQ.MT.
8	5.90	x	0.13 x 1.00 = 0.77 SQ.MT.
9	5.43	x	0.09 x 1.00 = 0.49 SQ.MT.
10	2.98	x	5.90 x 1.00 = 17.58 SQ.MT.
11	1.51	x	0.60 x 1.00 = 0.91 SQ.MT.
12	0.96	x	4.43 x 1.00 = 4.29 SQ.MT.
13	4.48	x	3.39 x 1.00 = 15.18 SQ.MT.
14	4.65	x	0.92 x 1.00 = 4.28 SQ.MT.
15	1.48	x	1.35 x 1.00 = 2.00 SQ.MT.
16	1.68	x	1.55 x 1.00 = 2.27 SQ.MT.
17	2.95	x	0.55 x 1.00 = 1.63 SQ.MT.
18	3.03	x	0.24 x 1.00 = 0.73 SQ.MT.
19	5.93	x	0.74 x 1.00 = 4.41 SQ.MT.
20	2.42	x	0.35 x 1.00 = 0.86 SQ.MT.
21	1.20	x	1.15 x 1.00 = 1.39 SQ.MT.
22	3.17	x	0.85 x 1.00 = 2.71 SQ.MT.
TOTAL DEDUCTIONS			= 82.94 SQ.MT.
NET BUILT-UP AREA FOR 8TH FLOOR (REFUGE)			= 236.34 SQ.MT.


REFUGE AREA STATEMENT			
FLOOR	B.U.A. / FLOOR	NO. OF FLOOR	TOTAL B.U.A.
8TH FLOOR	201.09	1	201.09
9TH TO 14TH	201.09	6	1206.54
TOTAL			1347.08
4% REQUIRED B.U.A.			53.88
UP TO 4.25% PERMISSIBLE B.U.A.			57.25
PROPOSED REFUGE AREA			60.55
EXCESS B.U.A. (COUNTED IN FSI)			3.30

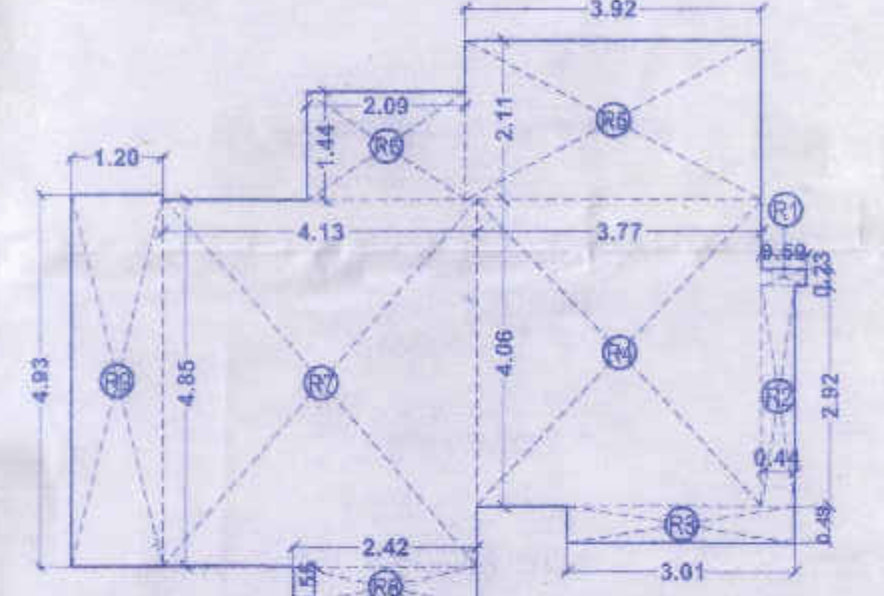


(WING-B) AREA LINE DIAGRAM FOR 8TH FLOOR (REFUGE AREA) SCALE - 1:100

(WING-B) BUILT-UP AREA CALCULATION 8TH FLOOR (REFUGE)			
ADDITIONS			
R1	0.59	x	0.23 x 1 = 0.14 SQ.MT.
R2	0.44	x	2.92 x 1 = 1.28 SQ.MT.
R3	3.01	x	0.49 x 1 = 1.47 SQ.MT.
R4	3.77	x	4.06 x 1 = 15.31 SQ.MT.
R5	3.92	x	2.11 x 1 = 8.27 SQ.MT.
R6	2.09	x	1.44 x 1 = 3.01 SQ.MT.
R7	4.13	x	4.85 x 1 = 20.01 SQ.MT.
R8	2.42	x	0.55 x 1 = 1.33 SQ.MT.
R9	1.20	x	4.43 x 1 = 5.31 SQ.MT.
TOTAL ADDITIONS			= 58.73 SQ.MT.


REFUGE AREA STATEMENT			
FLOOR	B.U.A. / FLOOR	NO. OF FLOOR	TOTAL B.U.A.
8TH FLOOR	143.8	1	143.8
9TH TO 14TH	200.53	6	1203.18
TOTAL			1346.98
4% REQUIRED B.U.A.			53.88
UP TO 4.25% PERMISSIBLE B.U.A.			57.25
PROPOSED REFUGE AREA			56.73
EXCESS B.U.A. (COUNTED IN FSI)			NIL

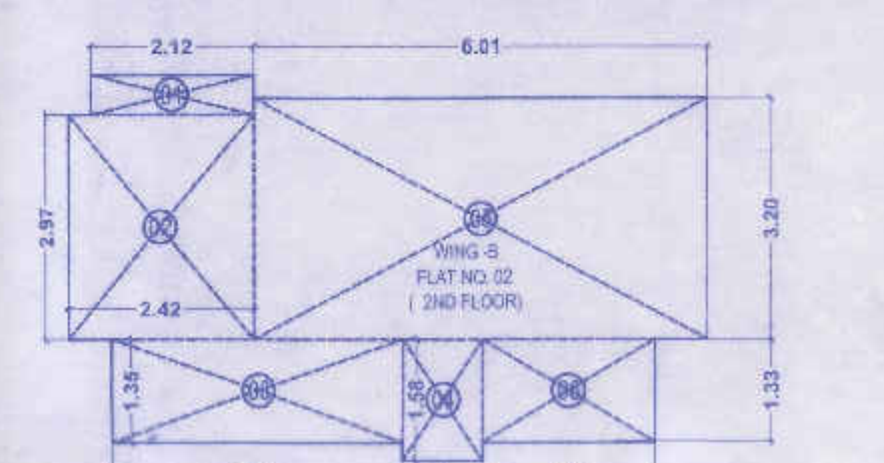


WING-B CARPET AREA CALCULATION			
FLAT NO. - 02 (2ND FLOOR)			
ADDITIONS			
1	2.12	x	0.53 x 1.00 = 1.12 SQ.MT.
2	2.42	x	2.97 x 1.00 = 7.19 SQ.MT.
3	3.82	x	1.25 x 1.00 = 4.77 SQ.MT.
4	1.05	x	1.58 x 1.00 = 1.66 SQ.MT.
5	6.01	x	3.20 x 1.00 = 19.23 SQ.MT.
6	2.28	x	1.33 x 1.00 = 3.03 SQ.MT.
TOTAL CARPET AREA			= 37.41 SQ.MT.

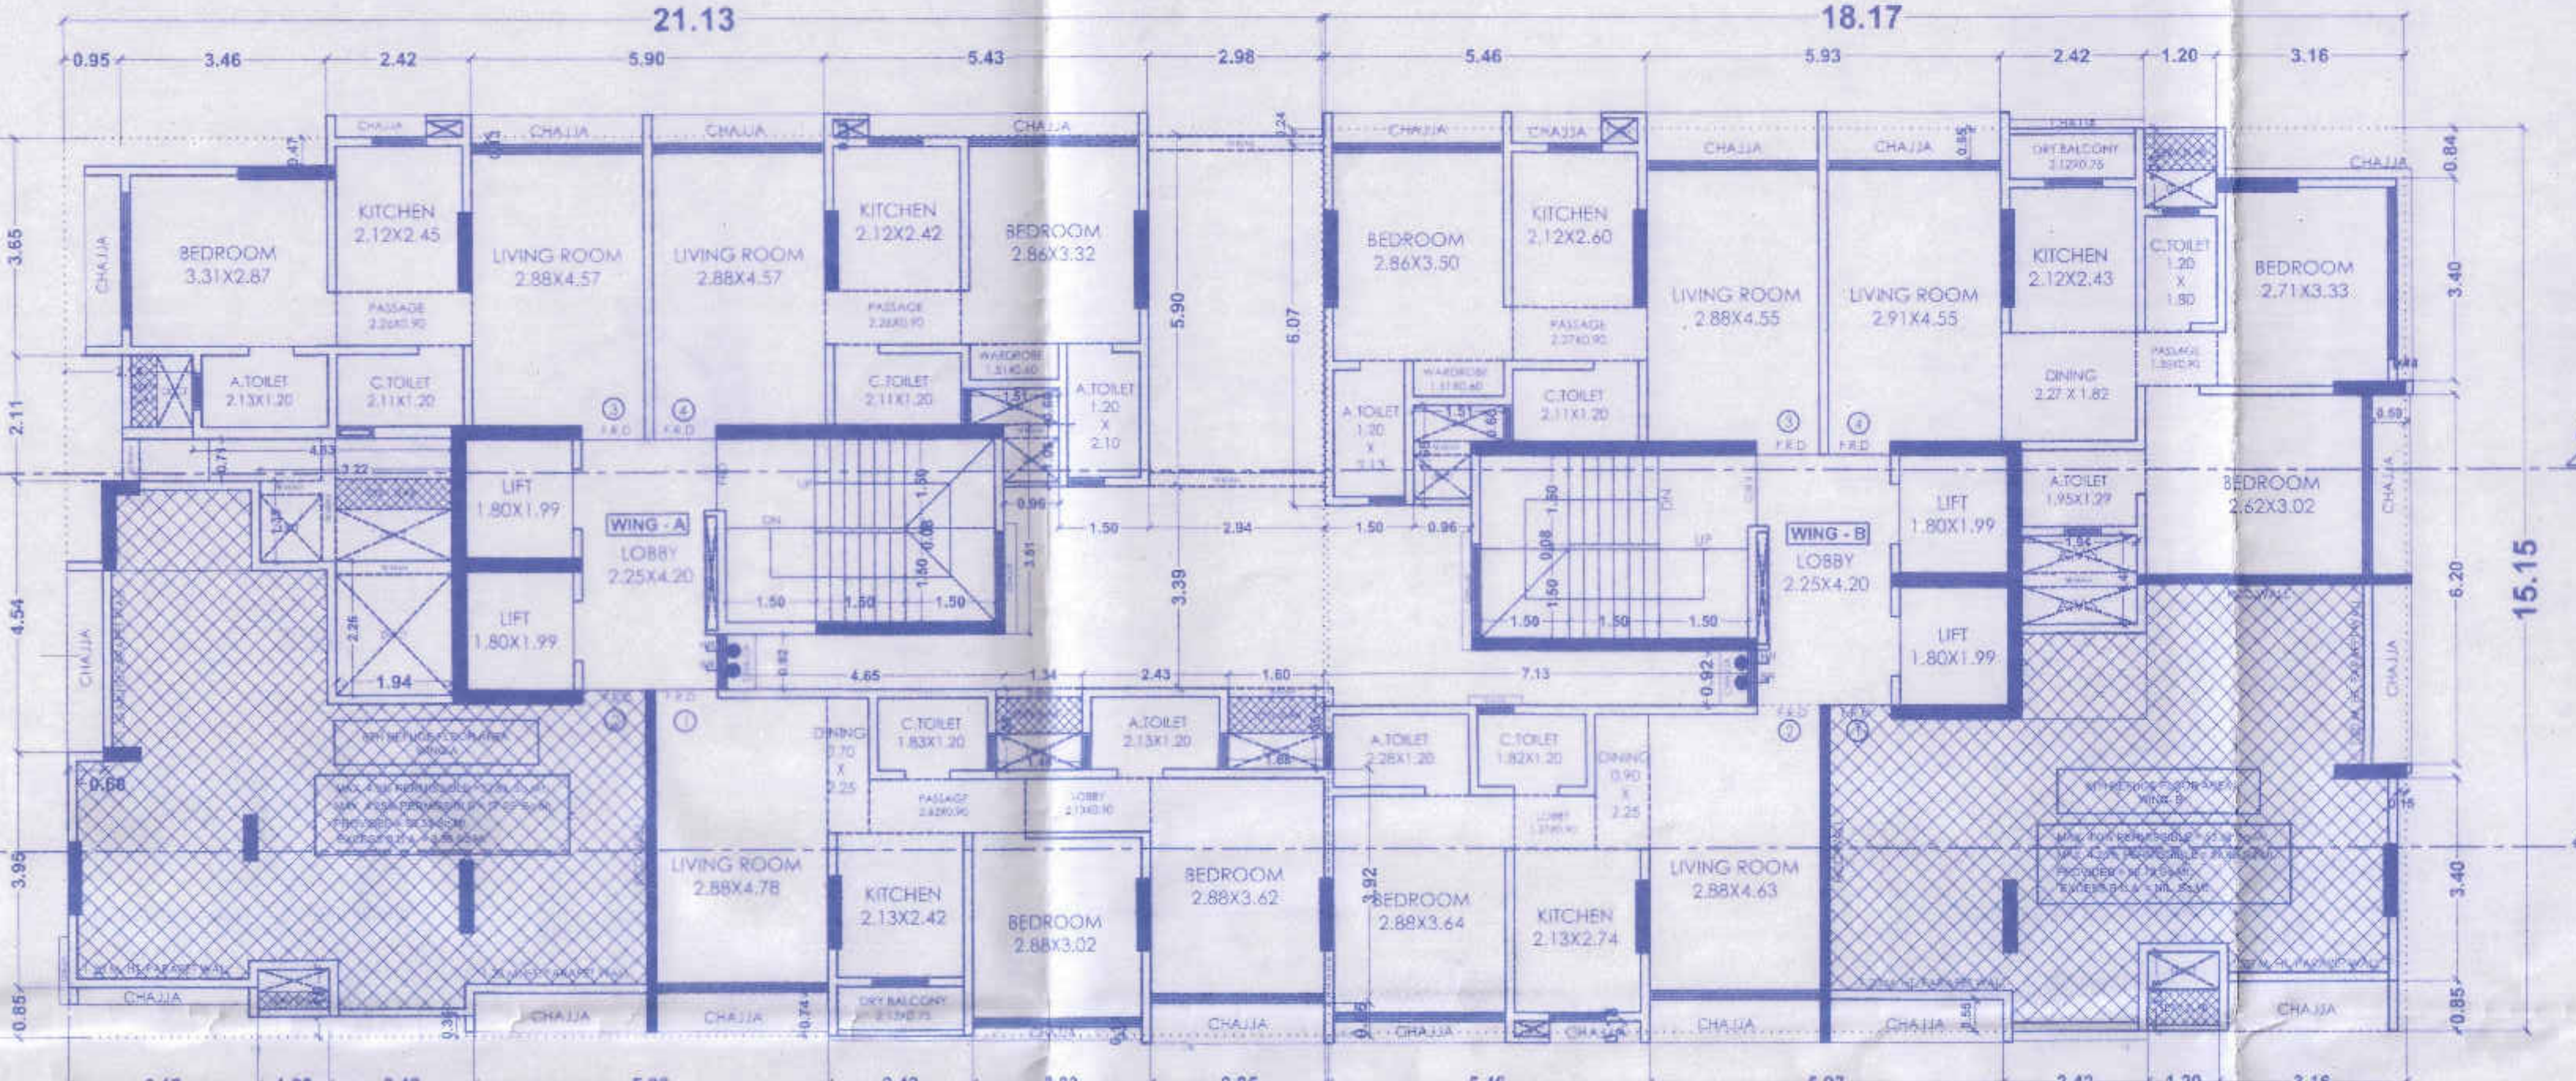


(WING-A & B) 8TH FLOOR PLAN SCALE - 1:100

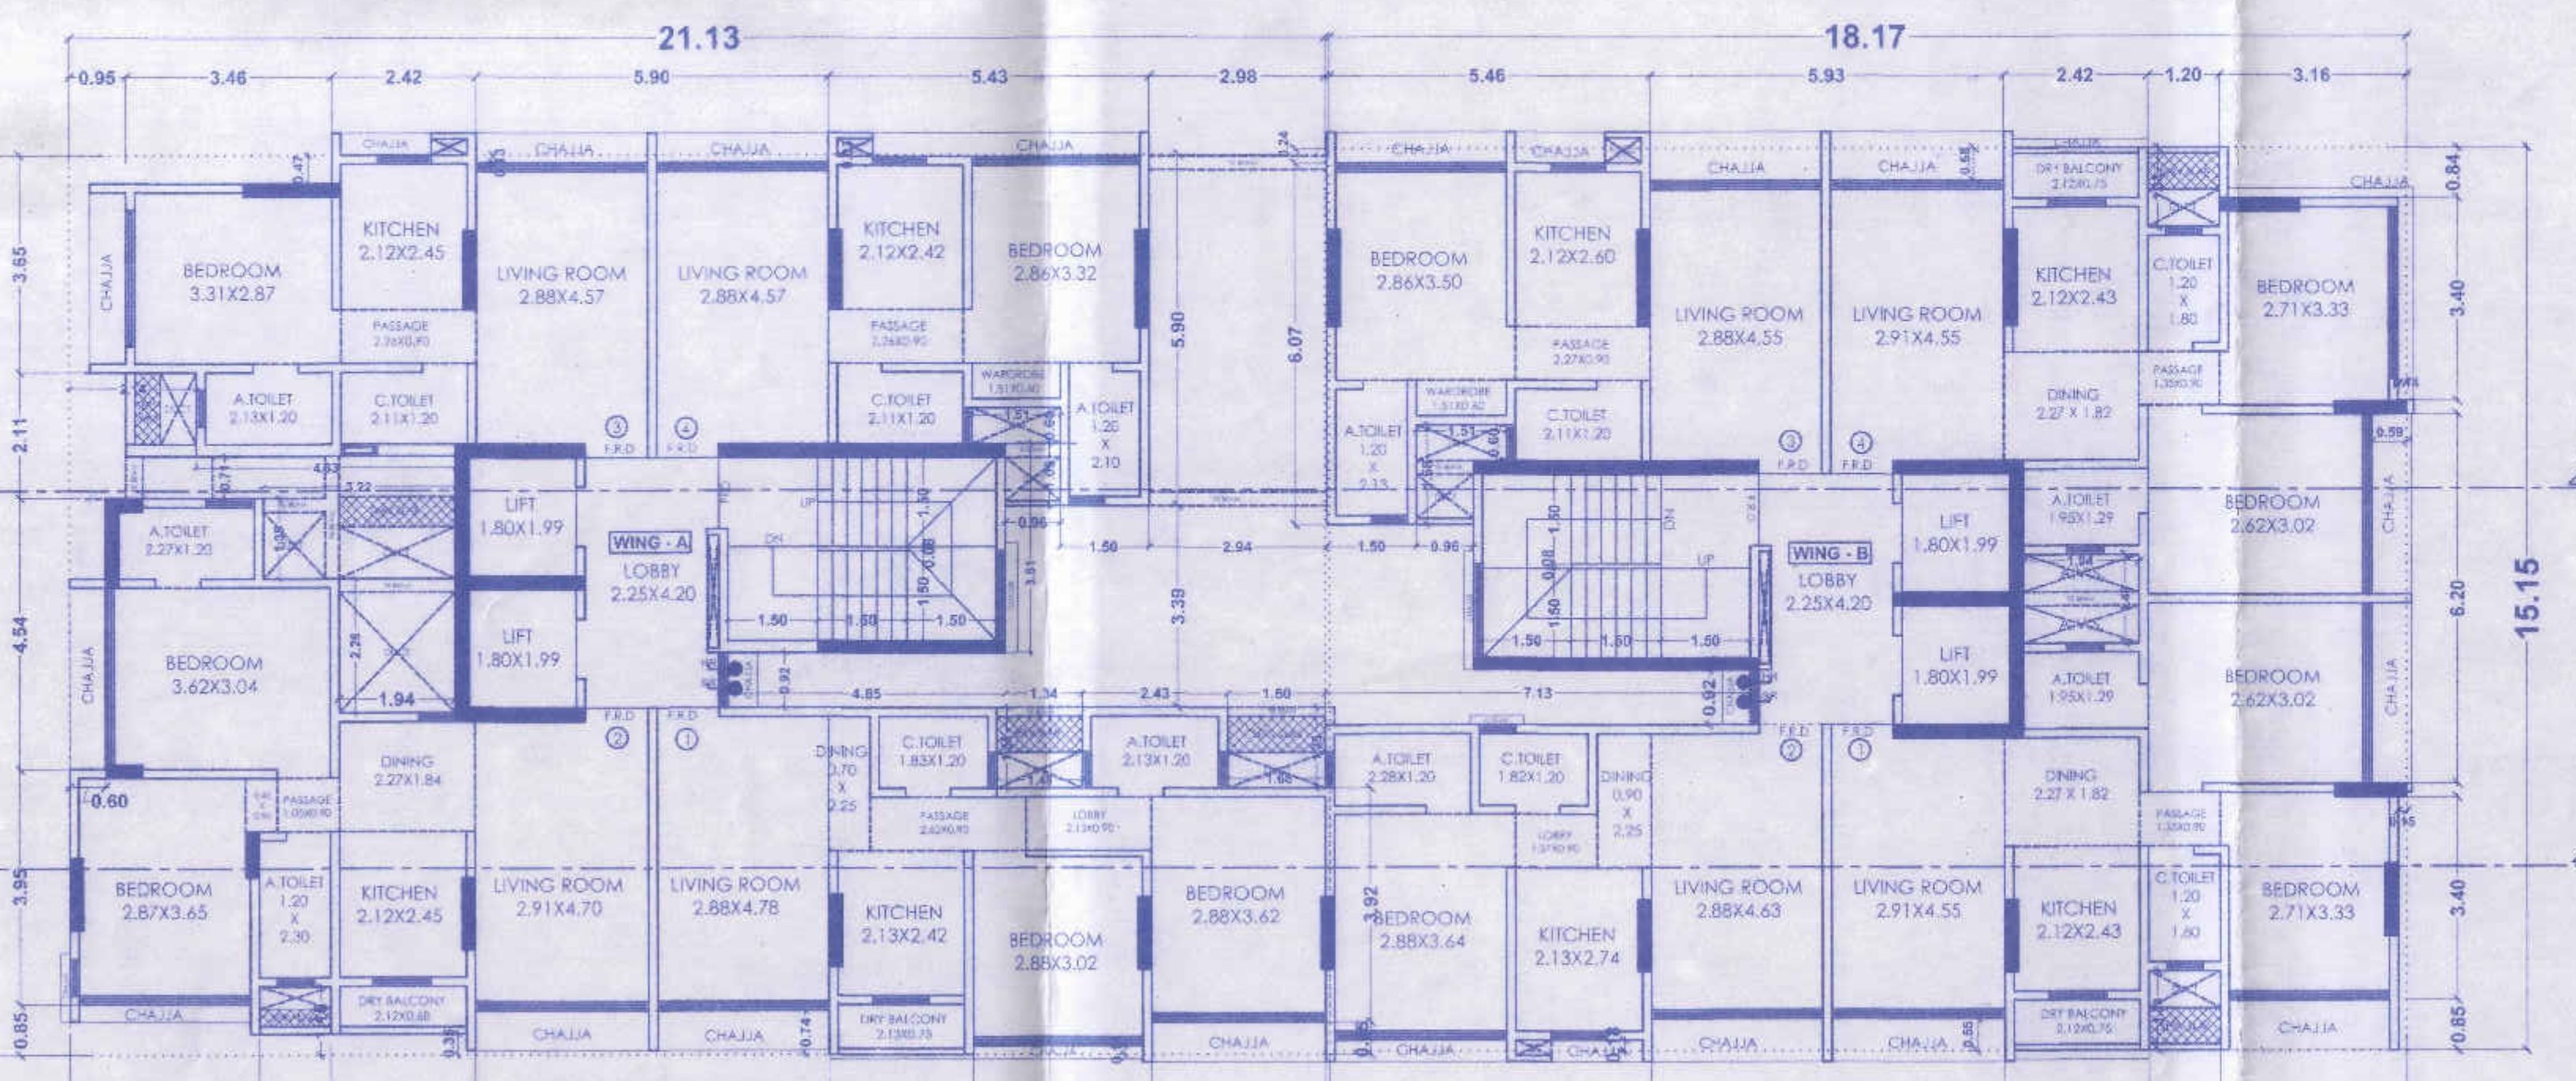


(WING-A & B) 3RD TO 7TH & 9TH TO 14TH & 16TH TO 18TH FLOOR PLAN SCALE - 1:100

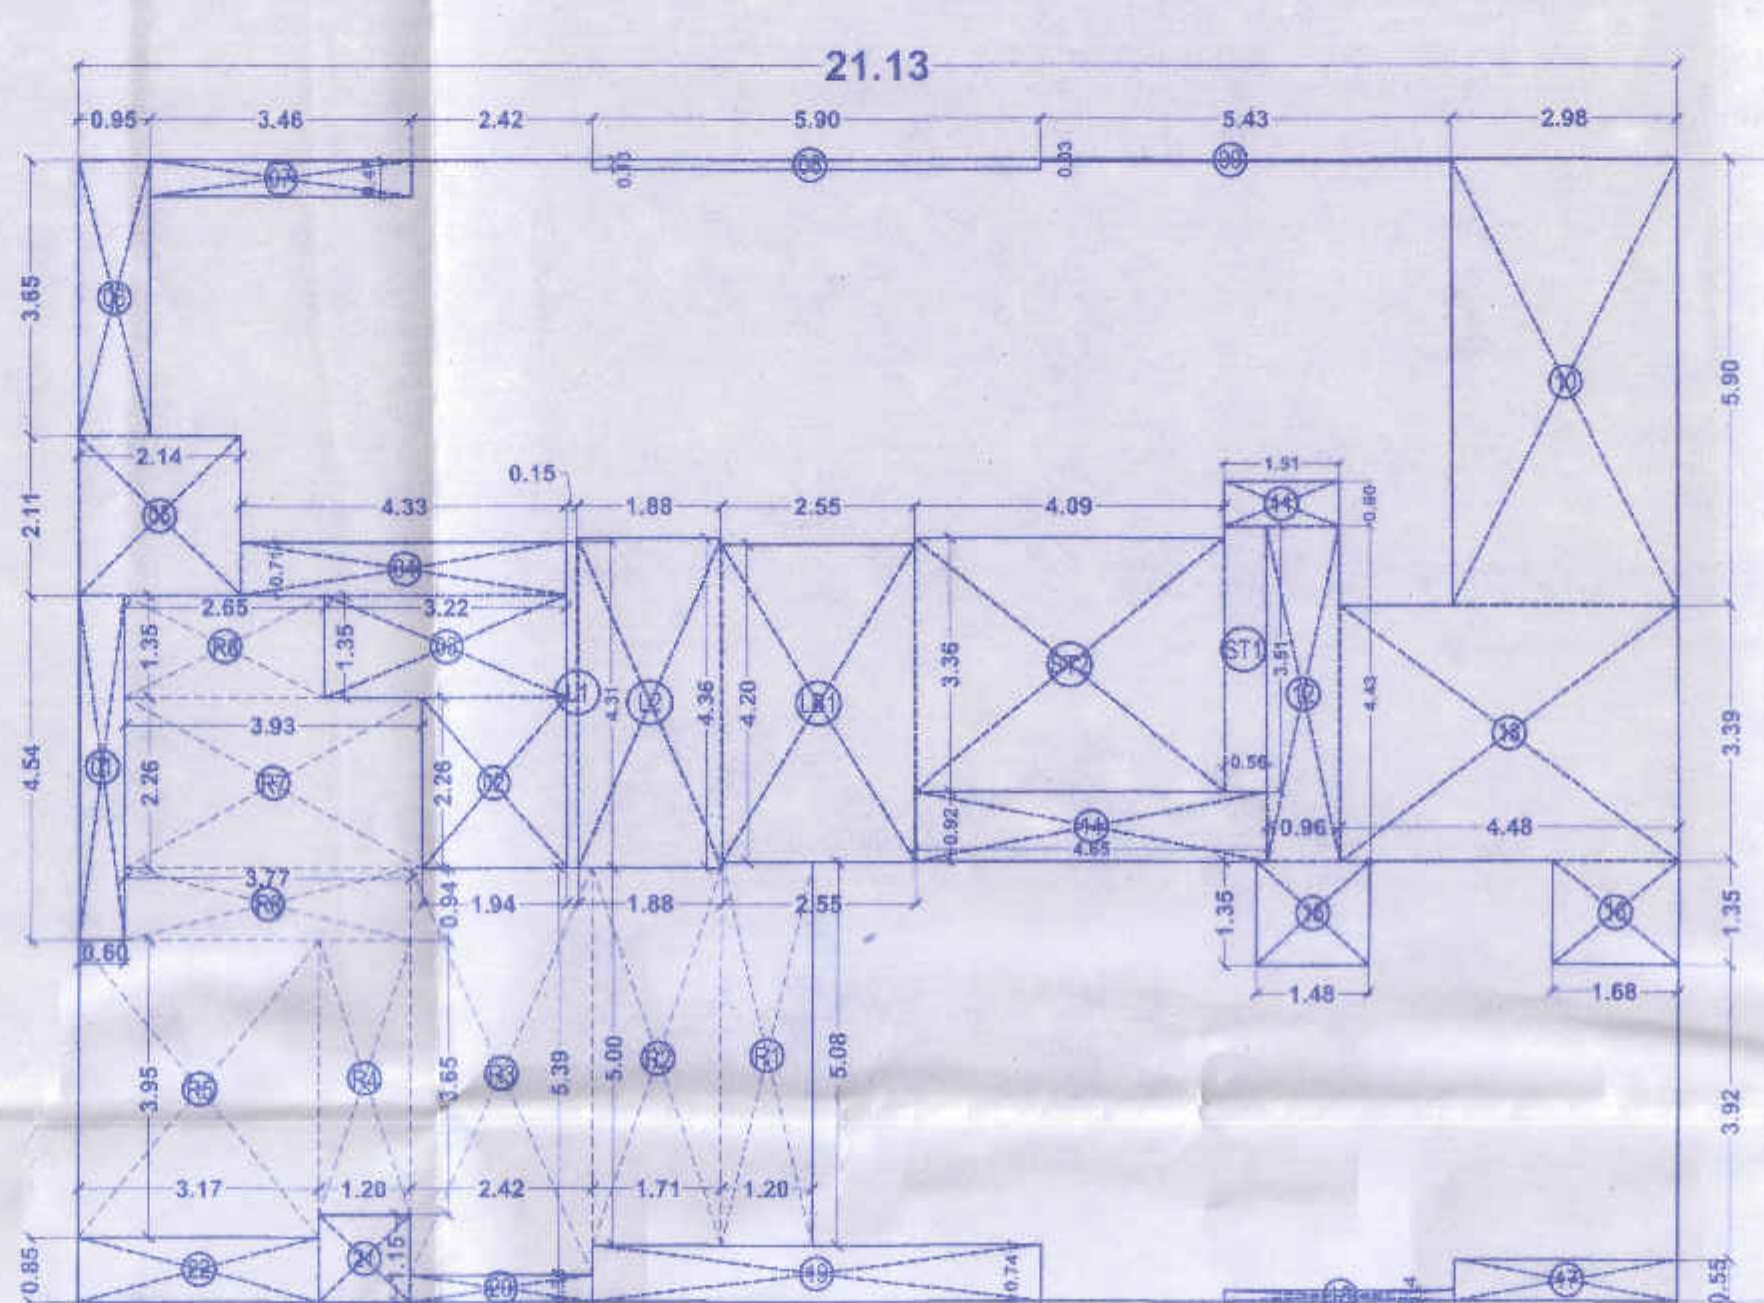

(WING-A) AREA LINE DIAGRAM FOR 8TH FLOOR (REFUGE) SCALE - 1:100

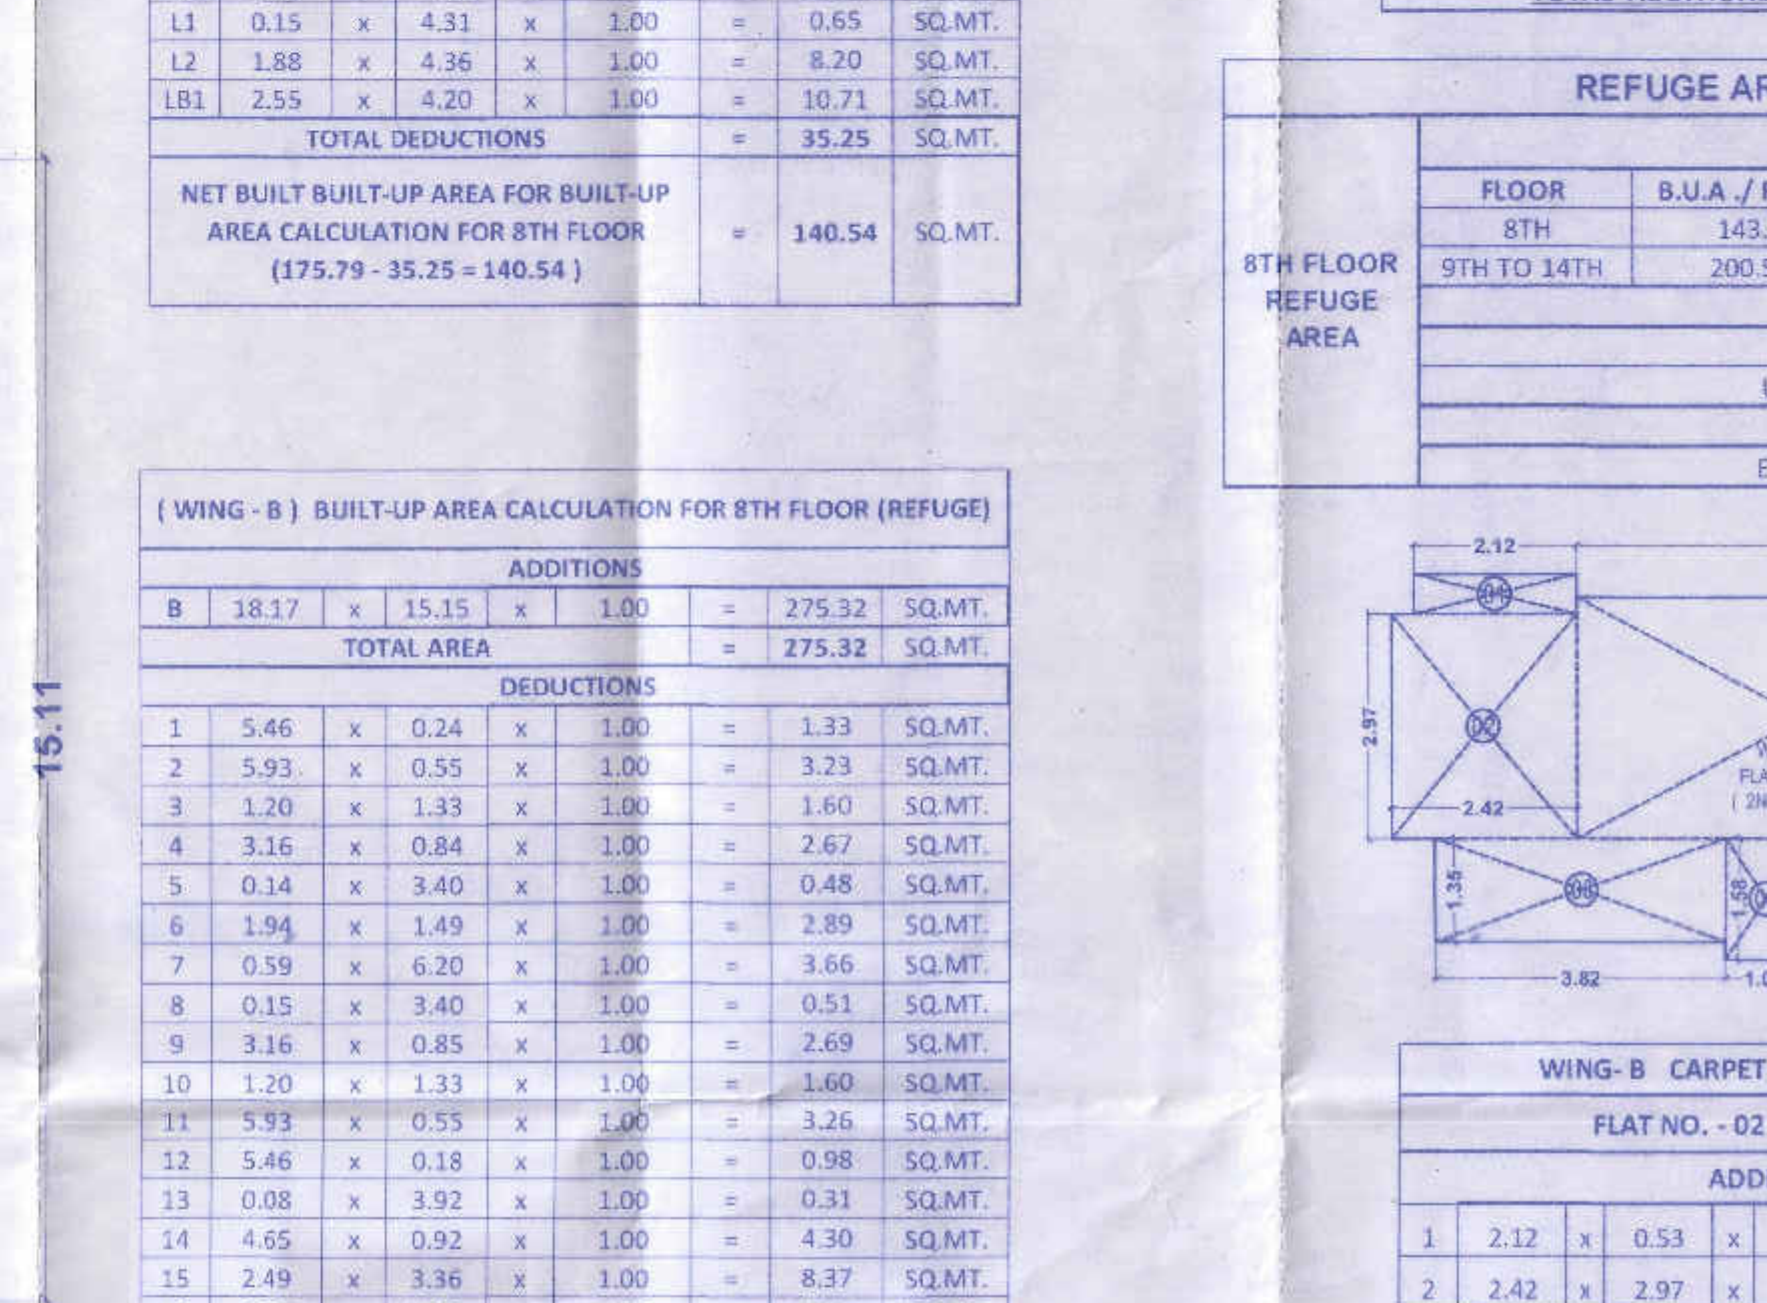

(WING-B) AREA LINE DIAGRAM FOR 8TH FLOOR (REFUGE) SCALE - 1:100

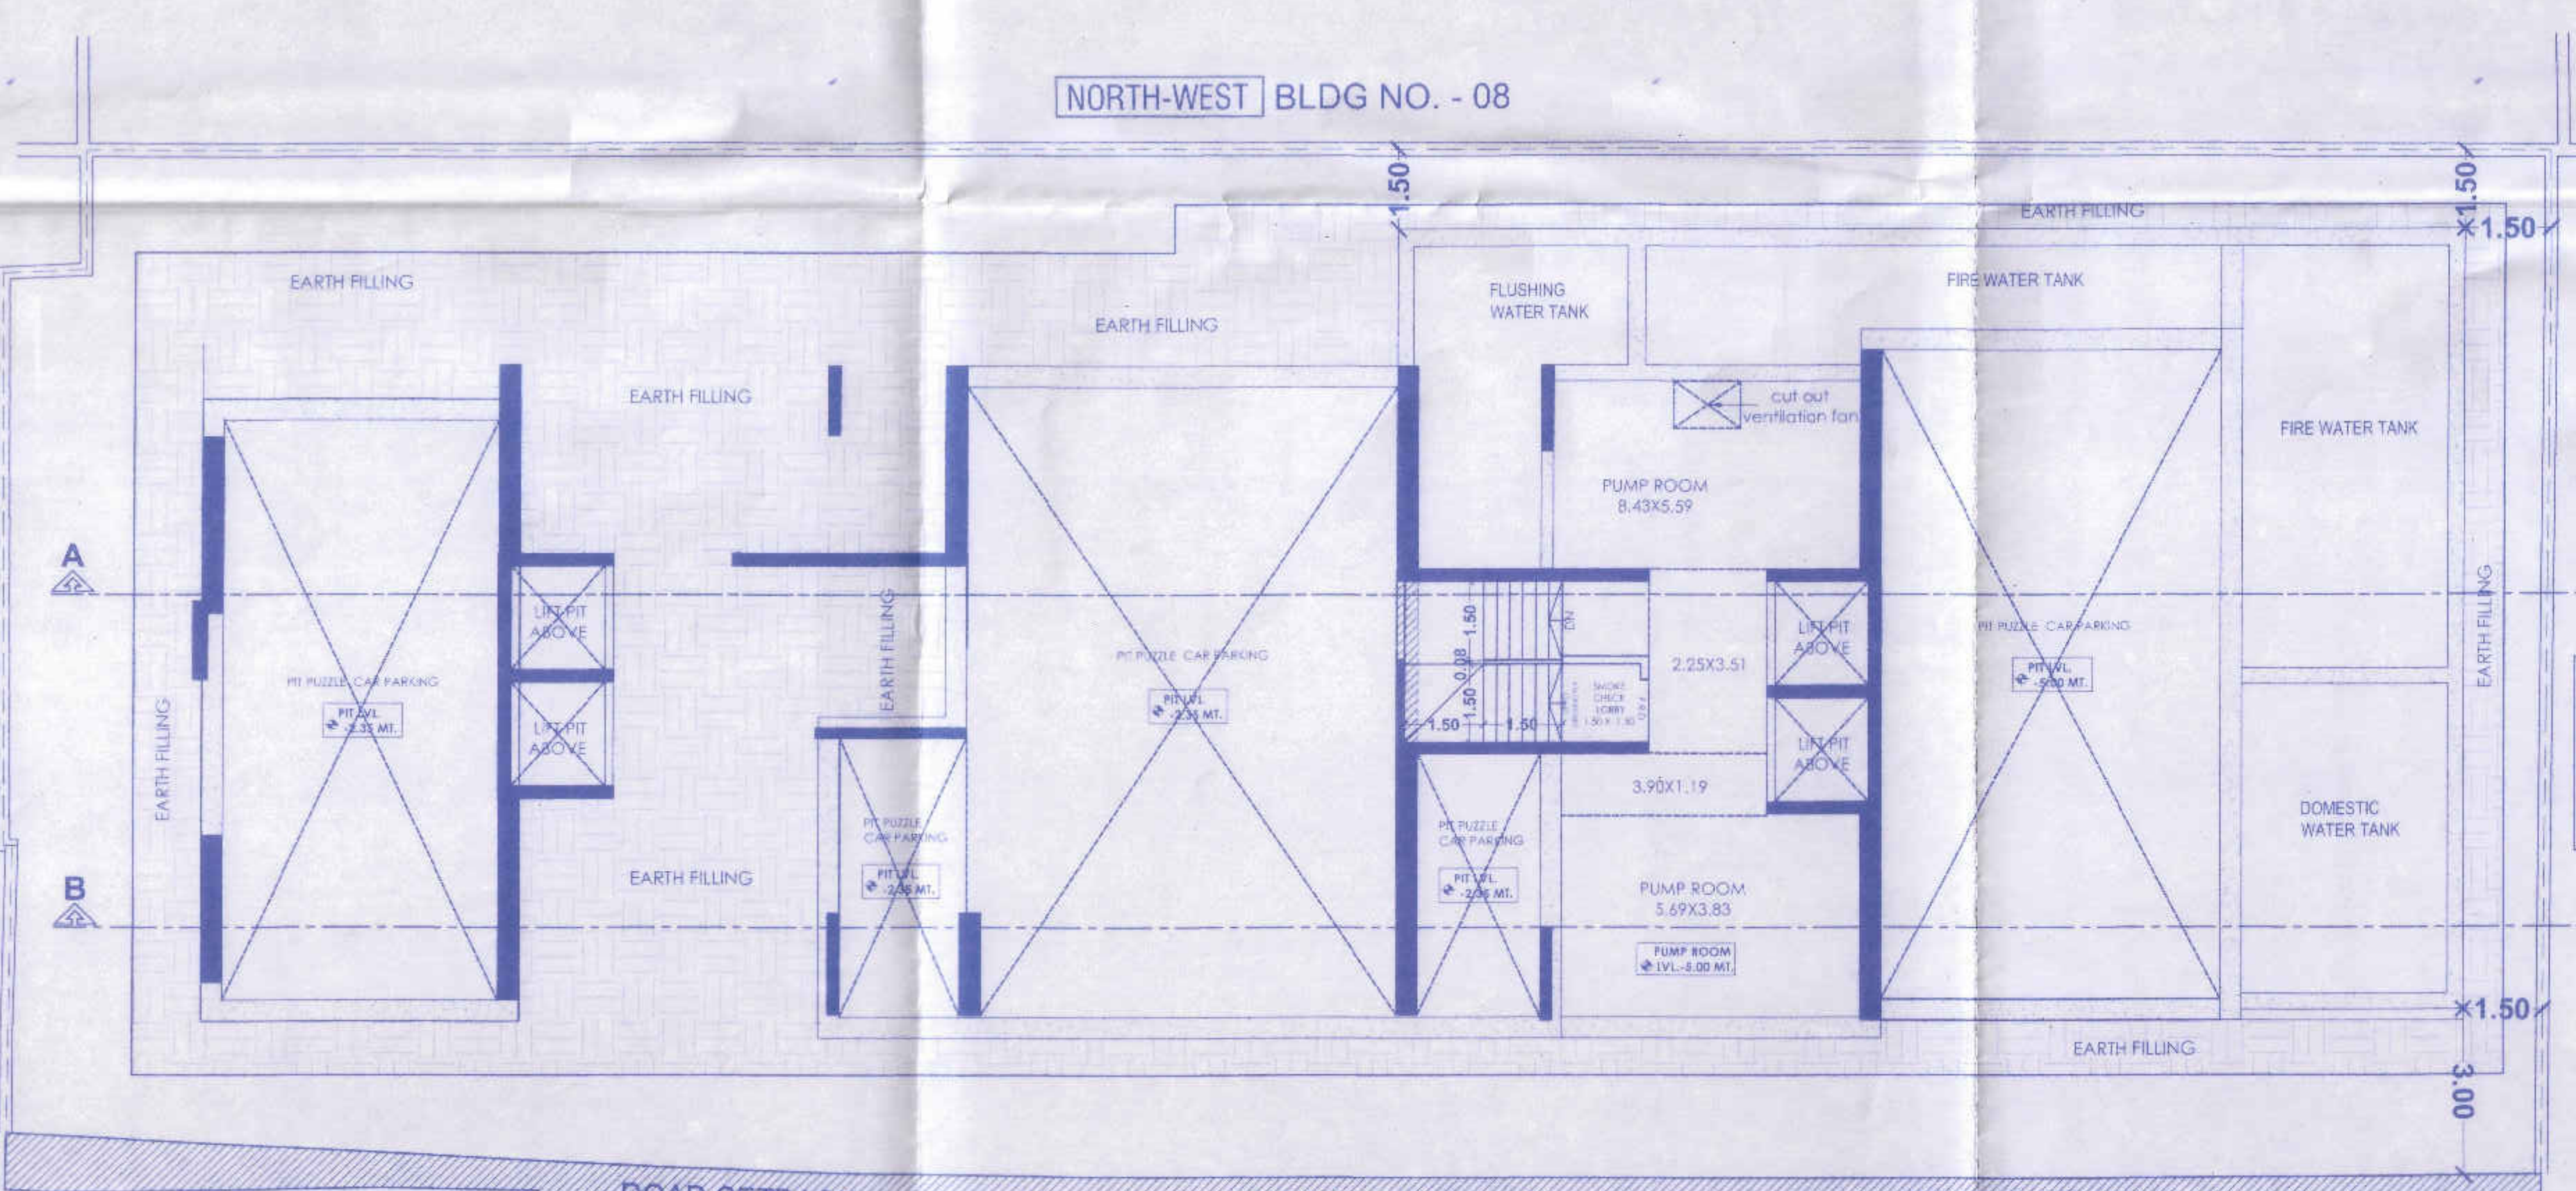

(WING-A & B) U.G. TANK & PUMP ROOM PLAN (BASEMENT FLOOR) SCALE - 1:100

EXISTING 7.0 M.WIDE INTERNAL MHADA LAYOUT ROAD (PROPOSED TO BE 9.15 M.WIDE ROAD)

CONTENTS OF THE SHEET
 U.G. TANK & PUMP ROOM & BASEMENT FLOOR PLAN, TYPICAL FLOOR PLAN, 8TH REFUGE FLOOR PLAN, CARPET AREA 1ST & 2ND FLOOR, REFUGE AREA STATEMENT & AREA DIAGRAM & CALCULATION

PLAN FOR APPROVAL
 I, the undersigned, do hereby certify that the above is a true and correct copy of the original plan as submitted to the Municipal Corporation, Mumbai, for the purpose of the above mentioned project.

SIGNATURE OF ARCHITECT
 [Signature]
 28 NOV 2023

DESCRIPTION OF PROPOSAL & PROPERTY
 PROPOSED REDEVELOPMENT OF EXISTING BUILDING NO. 07 KNOWN AS "DAHISAR MEGA CO-OP. HSQ. SOC. LTD." ON PLOT BEARING CTS NO. 1665 (pt) VILLAGE DAHISAR (EAST), SHAILENDRA NAGAR, DAHISAR (E) MUMBAI - 400065.

SIGNATURE OF OWNER
 [Signature]
 16.08.2023

INGENIOUS ARCHITECTS
 ARCHITECTURE | PLANNING | INTERIORS
 100, Road No. 1, Sector 1, Phase 1, Vasant Vihar, New Delhi - 110014
 Email: info@ingeniousarchitects.com, ingeniousarchitects@gmail.com