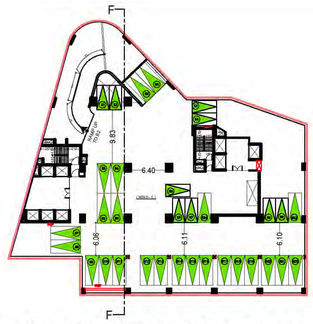

3RD BASEMENT FLOOR PLAN

SCALE 1:500

PARKING WING - C

BIG CAR	=	24 no
SMALL CAR	=	09 no
TOTAL CAR	=	33 no

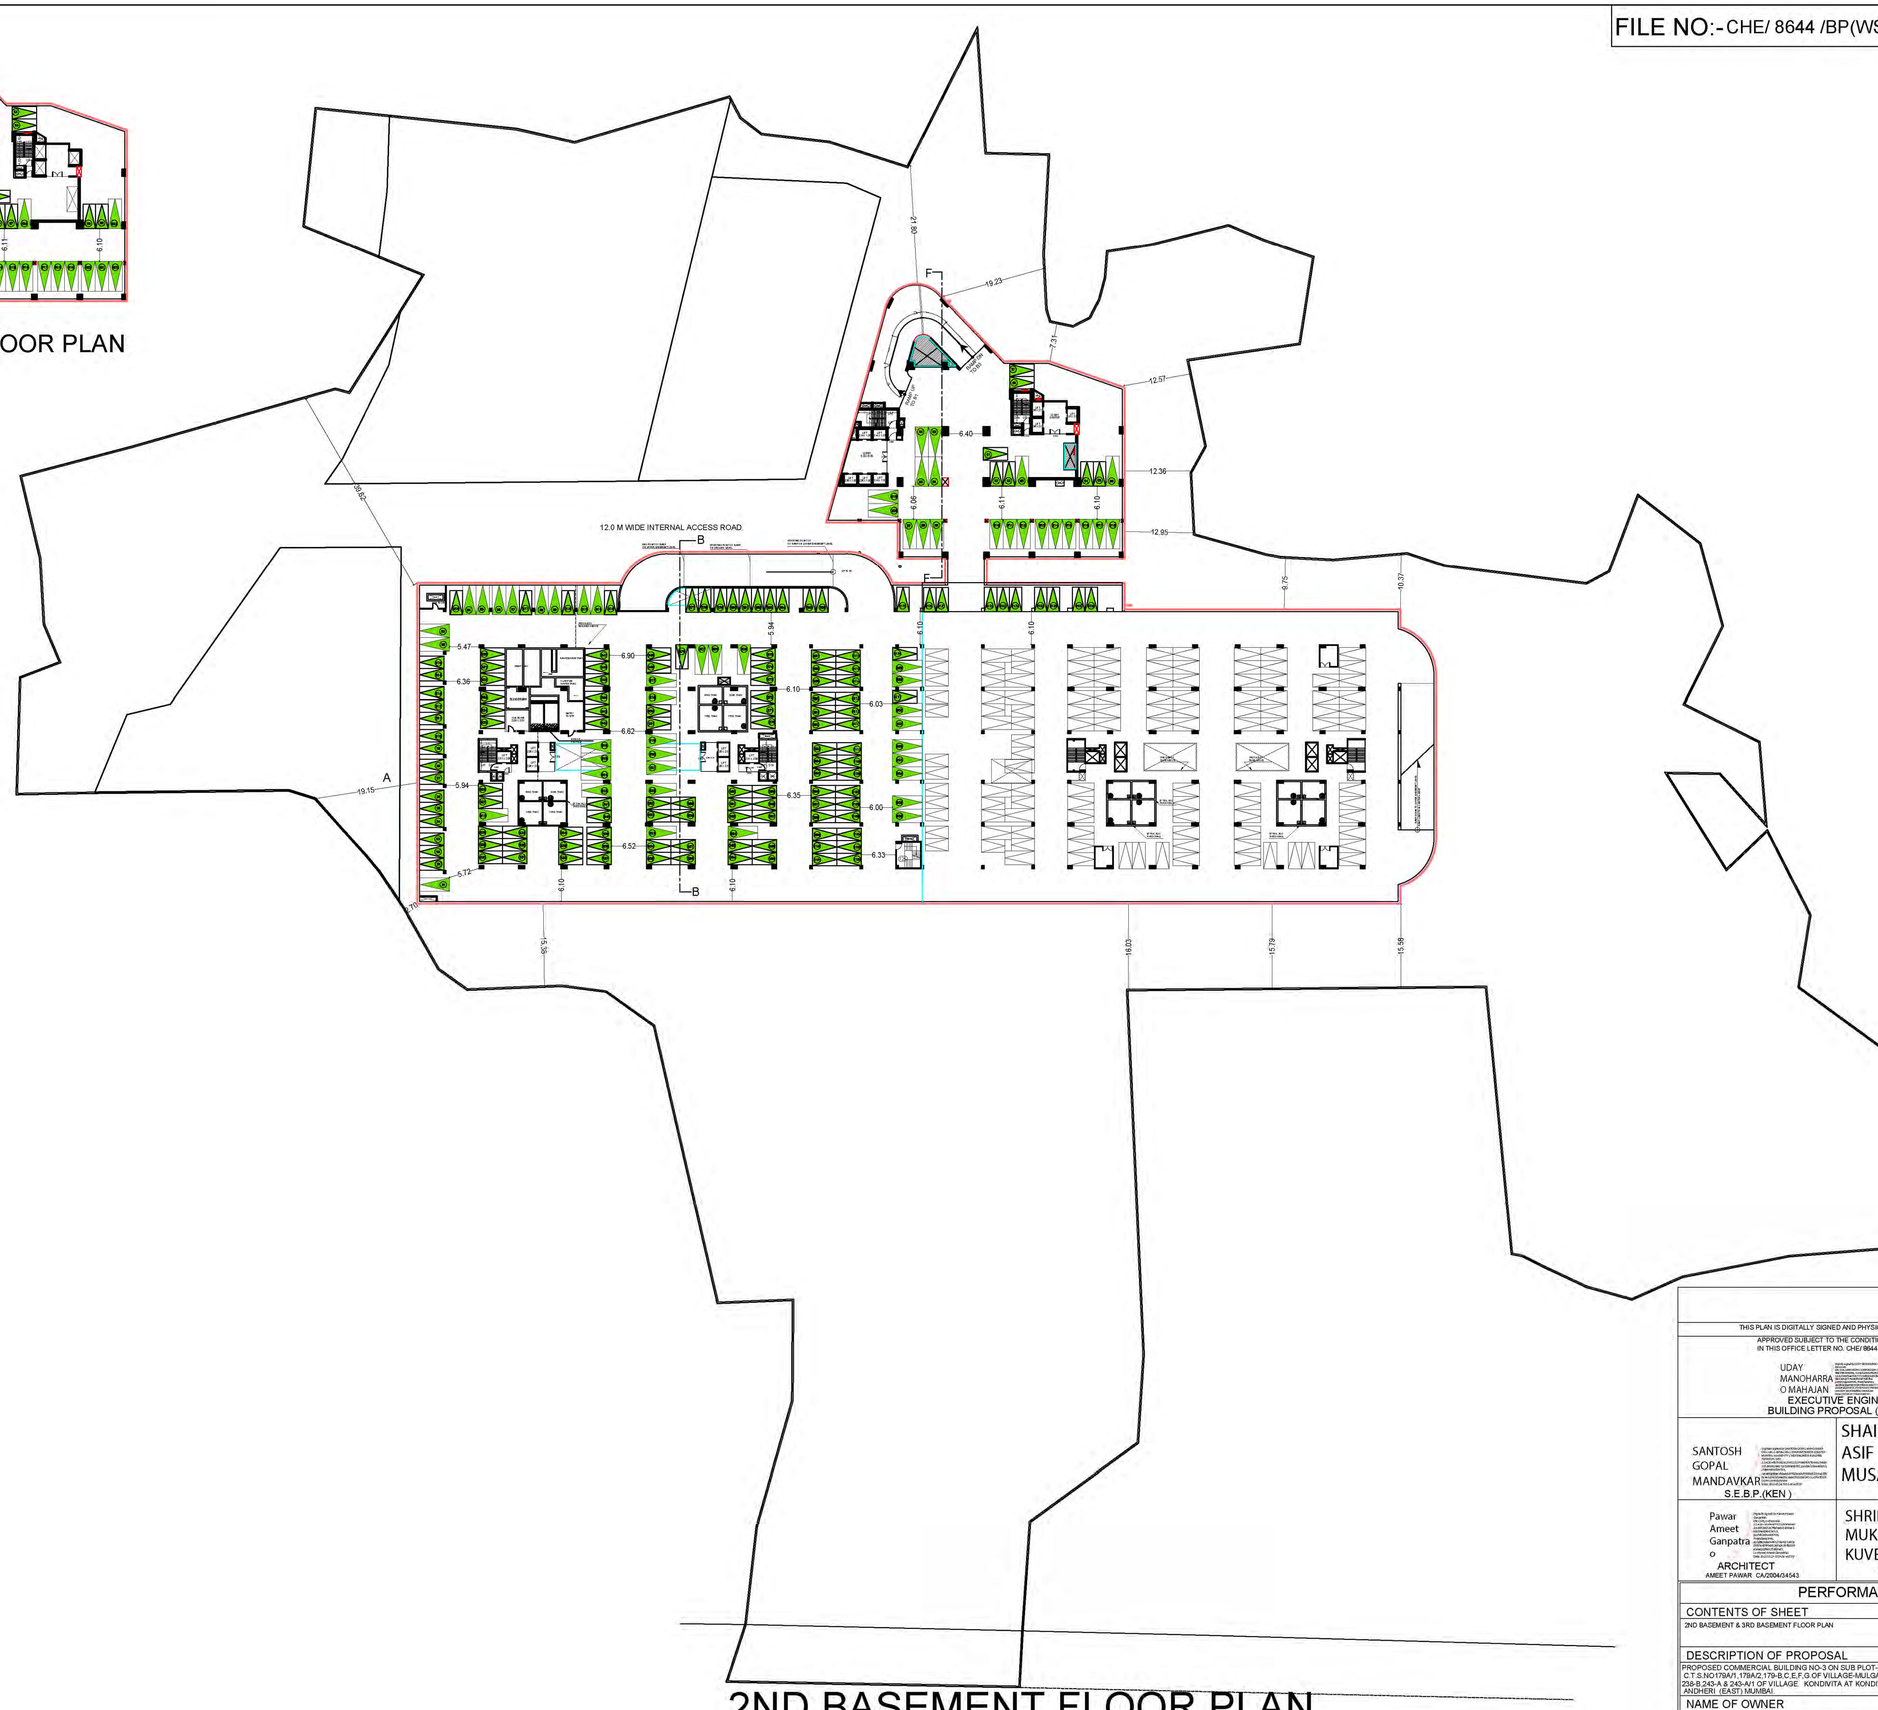

2ND BASEMENT FLOOR PLAN

SCALE 1:500

PARKING WING - A

BIG CAR	=	36 no
SMALL CAR	=	128 no
TOTAL CAR	=	164 no

PARKING WING - C

BIG CAR	=	20 no
SMALL CAR	=	7 no
TOTAL CAR	=	27 no

THIS PLAN IS DIGITALLY SIGNED AND PHYSICAL SIGN NOT REQUIRD.

APPROVED SUBJECT TO THE CONDITION MENTIONED IN THIS OFFICE LETTER NO. CHE/ 8644 /BP(WS)/ AK.

Dated 30.05.2023

UDAY MANOHARRAO MAHAJAN
EXECUTIVE ENGINEER
BUILDING PROPOSAL (K.)WARD

SANTOSH GOPAL MANDAVKAR
S.E.B.P.(KEN)

SHAIKH ASIF MUSA
A.E.B.P. (K/EAST)

Pawar Ameet Ganpatrao
ARCHITECT
AMEET PAWAR CA/2004/34543

SHRIPAD MUKUND KUVELKER
Digitally signed by SHRIPAD MUKUND KUVELKER
Date: 2023.05.17 17:45:31 +05'30'
OWNER/DEVELOPER

PERFORMA 'B'

CONTENTS OF SHEET

2ND BASEMENT & 3RD BASEMENT FLOOR PLAN

DESCRIPTION OF PROPOSAL

PROPOSED COMMERCIAL BUILDING NO-3 ON SUB PLOT-A OF PROPERTY BEARING C.T.S.NO.179/A/1,179A/2,179-B,C,E,F,G OF VILLAGE-MULGAON, C.T.S. NO. 230-A /1A, 1B, 1C, 238-B,243-A & 245-A/1 OF VILLAGE KONDIVITA AT KONDIVITA AT M. V. ROAD, ANDHERI (EAST) MUMBAI.

NAME OF OWNER

SHRI. S.M. KUVELKAR, PARTNER OF TULSAIANI SUMER ASSOCIATES,
1103/04,TULSIANI CHAMBERS, 212,NARIMAN POINT,MUMBAI-400021

NAME, ADDRESS & SIGNATURE OF ARCHITECT

aakar ARCHITECTS PLANNERS
GROUND FLOOR, SATYANARAYAN PRASAD-COMMERCIAL CENTRE, DAYALDAS ROAD, VILE PARLE (E), MUMBAI- 400 057.
Ph:-022-2612 9933/ 44/ 55/ 66.
www.aakararchitect.org

NORTH	DRAWN BY	JOB NO	PATH:-
	ROHAN	1080	y:\ashish\western\jogeshwari bmc\ job no 1080-tulsiani developers\ 02. bmc. drowing\01.b.m.c. proposal + IOD PROPOSAL 8\22