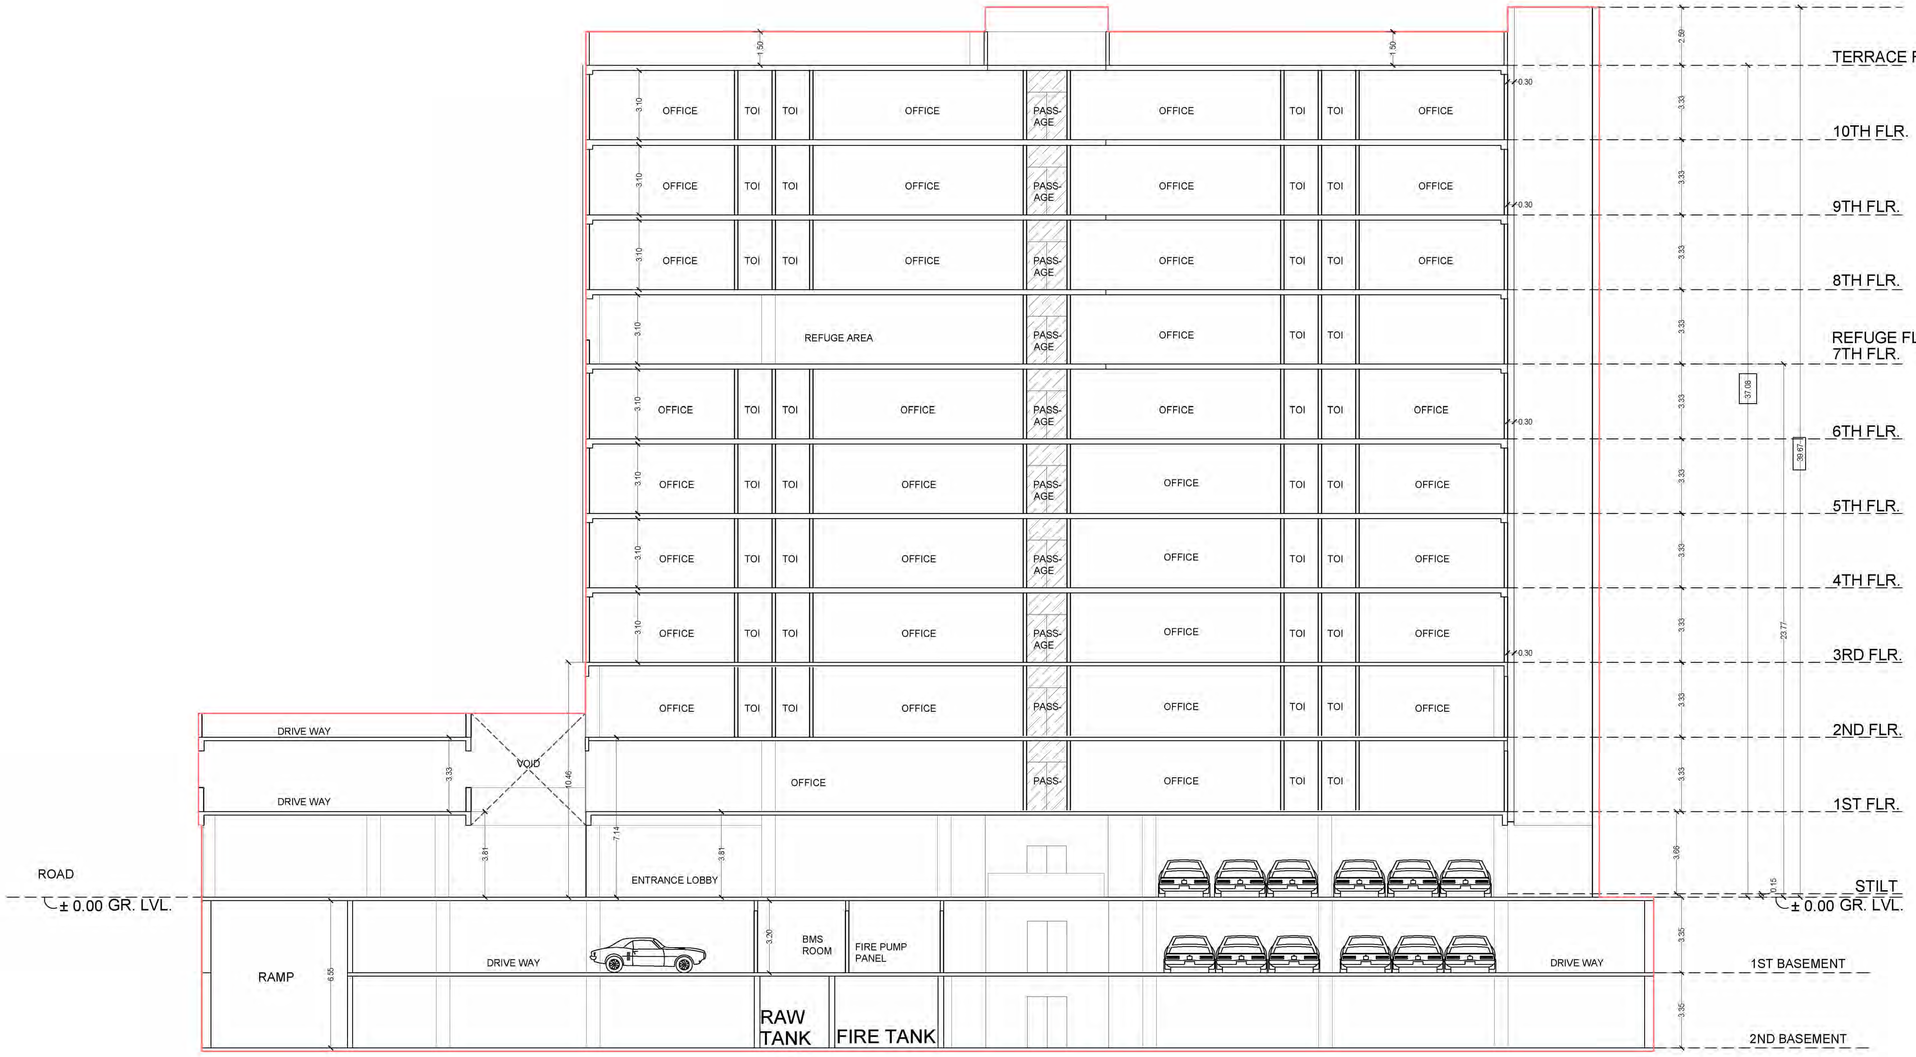

SECTION BB'

SCALE 1:100 WING - A

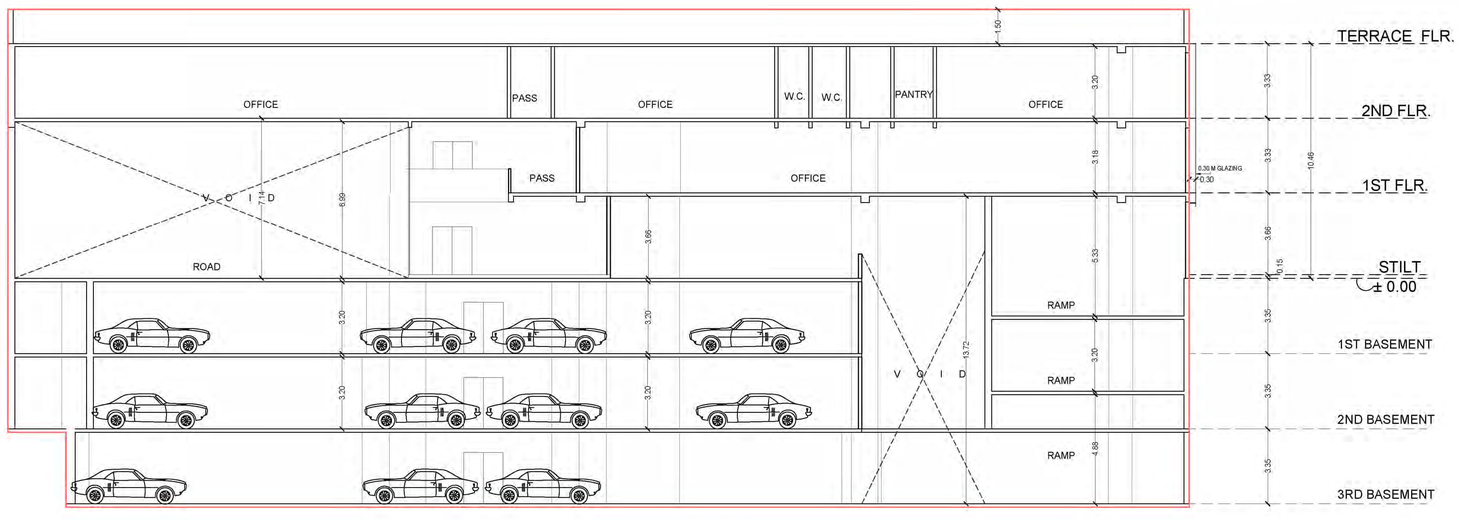

SECTION FF'

SCALE 1:100 WING - C

THIS PLAN IS DIGITALLY SIGNED AND PHYSICAL SIGN NOT REQUIRD

APPROVED SUBJECT TO THE CONDITION MENTIONED IN THIS OFFICE LETTER NO..CHE/ 8644 /BP(WS)/ AK Dated 30.05.2023

UDAY MANOHARRAO MAHAJAN
EXECUTIVE ENGINEER
BUILDING PROPOSAL (K).WARD

SANTOSH GOPAL MANDAVKAR
S.E.B.P.(KEN)

SHAIKH ASIF MUSA
A.E.B.P.(K/EAST)

Pawar Ameet Ganpatra o
ARCHITECT
AMEET PAWAR CA/2004/04543

SHRIPAD MUKUND KUVELKER
Digitally signed by SHRIPAD MUKUND KUVELKER
Date: 2023.05.17 17:46:52 +05'30'
OWNER/DEVELOPER

PERFORMA 'B'

CONTENTS OF SHEET

SECTION BB & FF

DESCRIPTION OF PROPOSAL

PROPOSED COMMERCIAL BUILDING NO-3 ON SUB PLOT-A OF PROPERTY BEARING C.T.S.NO178/A/1,179A/2,179-B,C,E,F,G OF VILLAGE-MULGAON, C.T.S. NO. 230-A /1A,1B, 1C, 228-B,243-A & 243-A/1 OF VILLAGE KONDIVITA AT KONDIVITA AT M. V. ROAD, ANDHERI (EAST) MUMBAI

NAME OF OWNER

SHRI. S.M. KUVELKAR, PARTNER OF TULSAIANI SUMER ASSOCIATES
1103/04,TULSIANI CHAMBERS, 212,NARIMAN POINT,MUMBAI-400021

NAME, ADDRESS & SIGNATURE OF ARCHITECT

aakar ARCHITECTS PVT. LTD.
GROUND FLOOR, SATYANARAYAN PRASAD-COMMERCIAL CENTRE, DAYALDAS ROAD, VILE PARLE (E), MUMBAI- 400 057.
Ph:-022-2612 9933/ 44/ 55/ 66.
www.aakararchitect.org

NORTH	DRAWN BY	JOB NO	PATH.-
	ROHAN	1080	y:\ashish\western\jogeshwari bmc\ job.no.1080 -tulsiani developers\ 02. bmc. drowing\01.b.m.c. proposal 4-1\0D PROPOSAL 8/22