


SHEET NO. 4/4

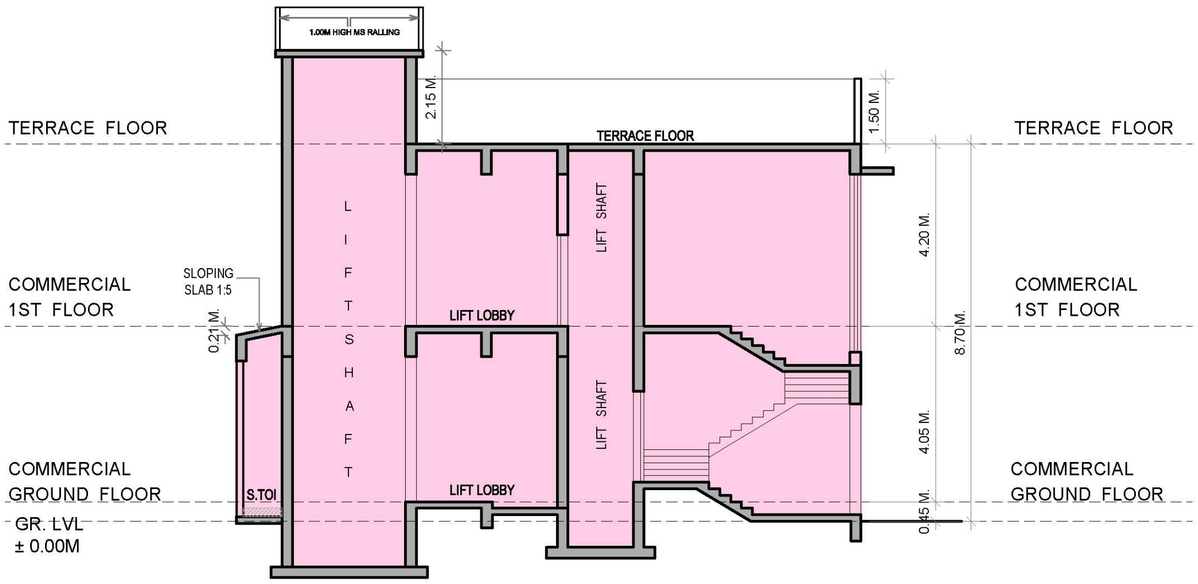


SECTION Z-Z
SCALE = 1 : 100

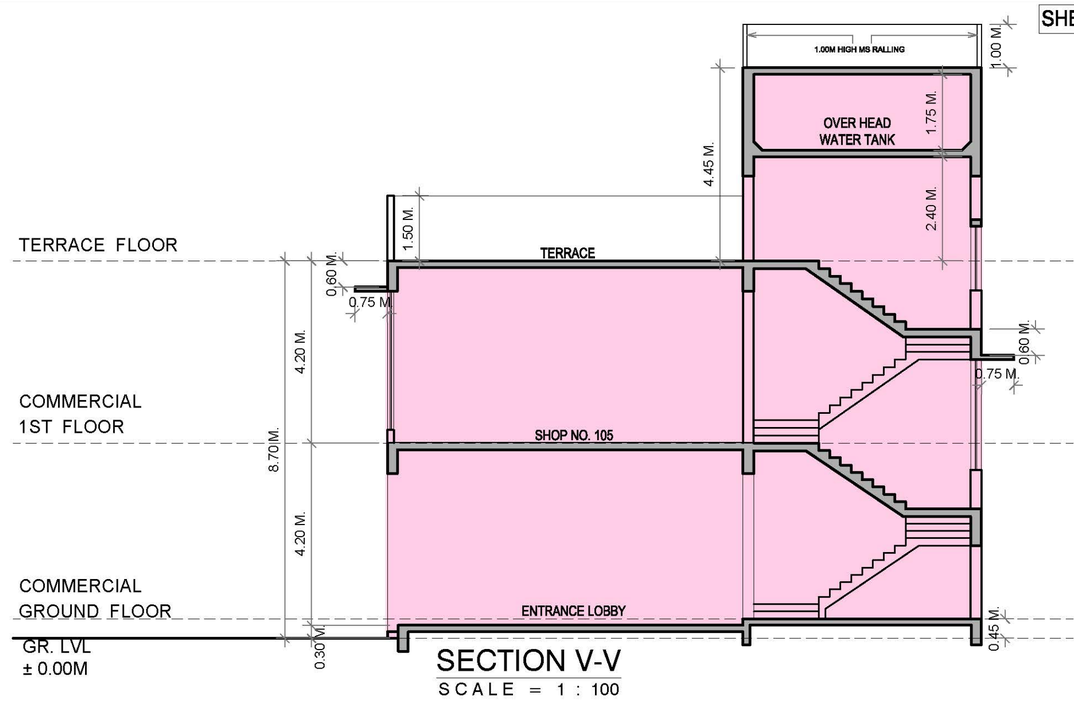


SECTION V-V
SCALE = 1 : 100

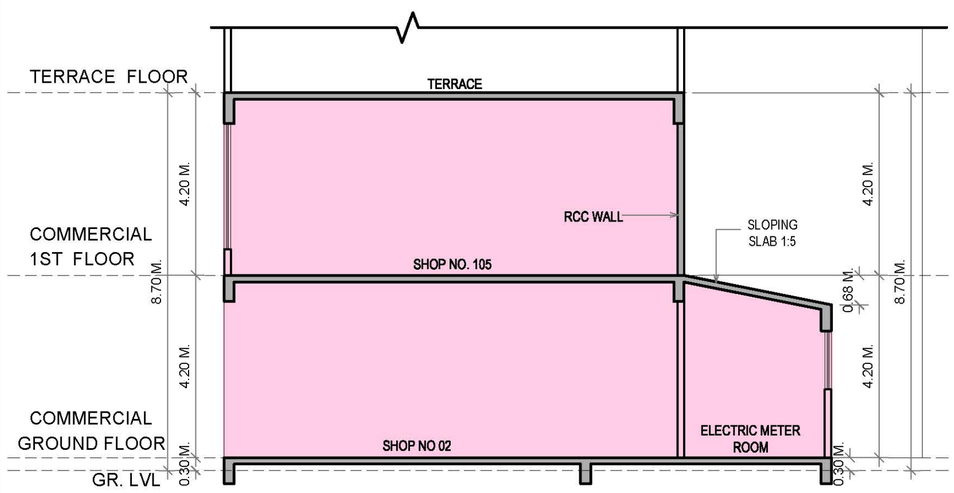


SECTION Q-Q
SCALE = 1 : 100

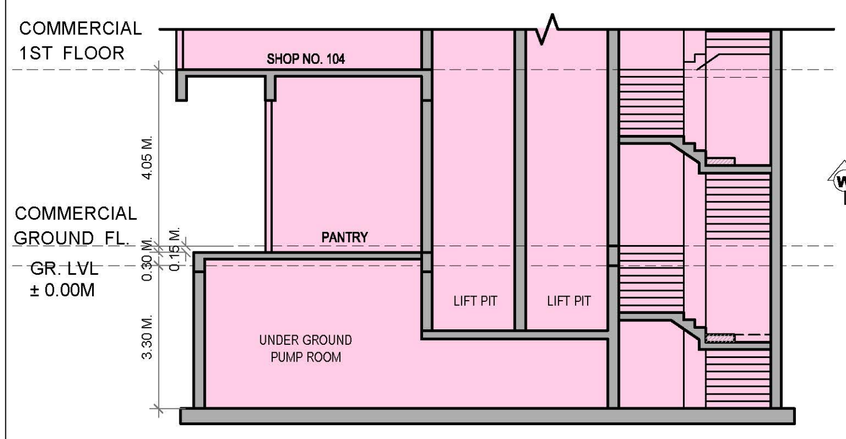

SECTION W-W
SCALE = 1 : 100

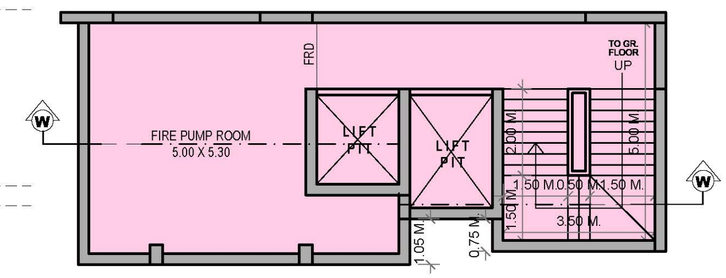

BASEMENT LEVEL PUMP ROOM PLAN
SCALE :- 1:100

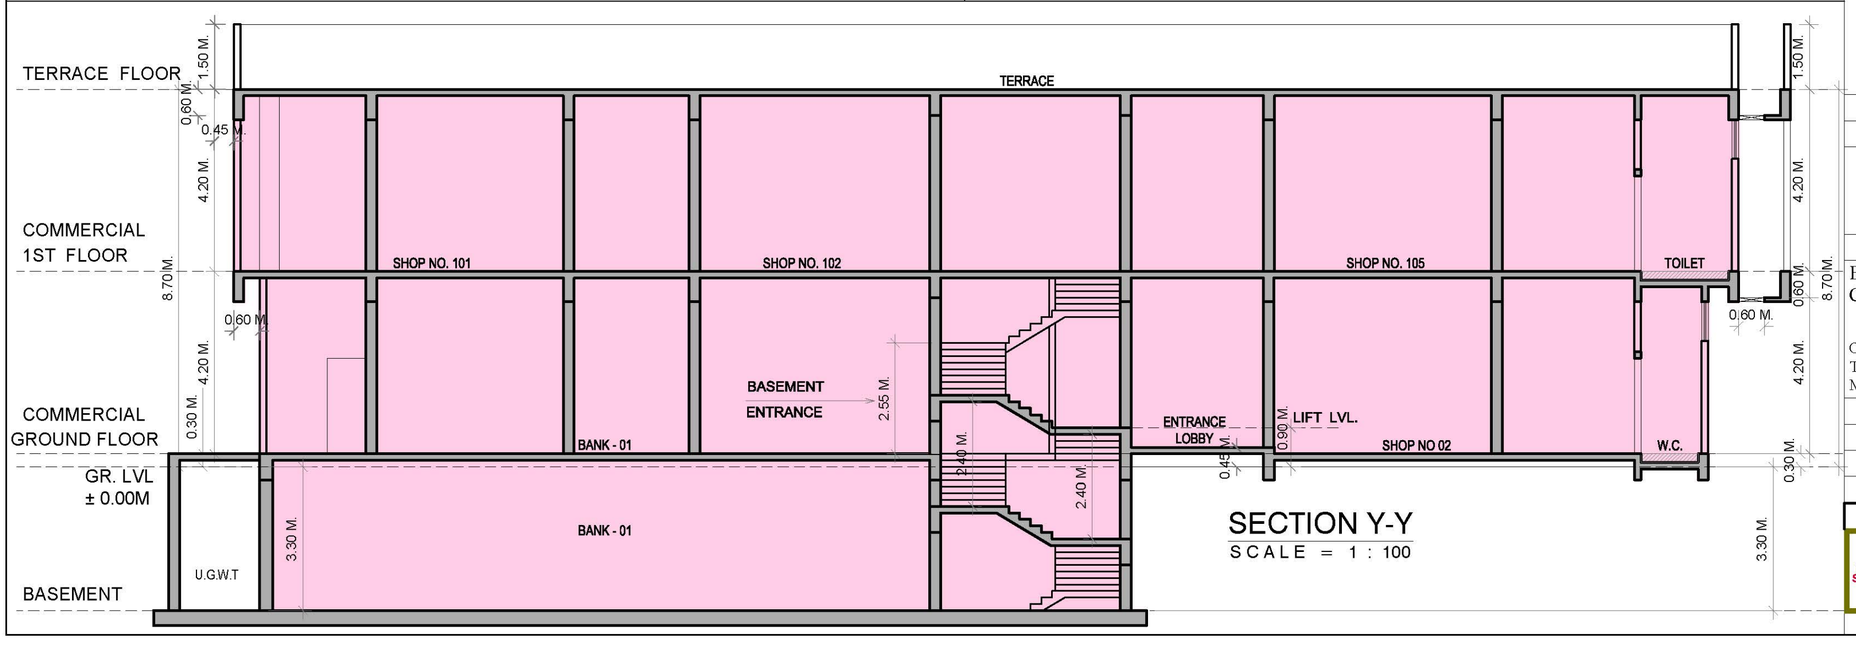

SECTION Y-Y
SCALE = 1 : 100

FORM - II

CONTENTS OF SHEET

SECTION Y-Y, SECTION V - V, SECTION W - W, SECTION Q - Q, SECTION Z - Z, BASEMENT LEVEL PUMP ROOM PLAN

STAMP OF APPROVAL OF PLANS

Ashvini Kishor Sonar	Swapnil Bhagawat Patil	HANUMANT SADASHIVRAO BURE
Digitally signed by Ashvini Kishor Sonar Date: 2022.08.28 07:41:12 +05'30'	2022.09.30 15:48:50 +05'30'	Digitally signed by HANUMANT SADASHIVRAO BURE Date: 2022.10.03 13:25:43 +05'30'
SUB ENG. (R/C)	ASST. ENG. (R)	EXE. ENG. (R)

REVISION NO. 0 — DESCRIPTION :-

NORTH

DESCRIPTION OF PROPOSAL AND PROPERTY

PROPOSED SELF-REDEVELOPMENT OF BUILDING KNOWN AS "BORIVALI KESAR KRIPA CO-OP. HSG. SOC. LTD." ON PLOT BEARING F.P. NO. 17 OF VILLAGE BORIVALI, T.P.S. NO. I, CHANDAVARKAR ROAD, R/C WARD, BORIVALI (WEST), MUMBAI.

NAME, ADDRESS OF OWNER

BORIVALI KESAR KRIPA CO-OP. HSG. SOC. LTD.

CHANDAVARKAR ROAD, T.P.S. NO. 1, BORIVALI (WEST), MUMBAI - 400 092.

KETAN SHASHIKANT SHAH	RAJENDRAKUMAR NARENDRAKUMAR DAMANI
Digitally signed by KETAN SHASHIKANT SHAH	Digitally signed by RAJENDRAKUMAR NARENDRAKUMAR DAMANI
CHAIRMAN	SECRETARY

JOB NO.	DRG. NO.	SCALE	CHECKED BY	DRAWN BY
1	1	1:100	HMM	SAINATH

M.C.G.M. FILE NO. P-9034/2021/(17)/R/C Ward/FP/IOD/1/New

NAME, ADDRESS & SIGNATURE OF LICENSED SURVEYOR

LICENSED SURVEYOR :- M / 325 / LS

HARSHAD MAANOHAAR MORE
Licensed Surveyor ◆ Engineer ◆ Consultant
B. E. CIVIL, M.I.E.
Shop No. 1, Priyadarshanee CHSL, Plot No. 111, RSC - 11, Sector No. 1, Charkop, Kandivali (W), Mumbai - 400 067.
Tel. : +91 22 28671750 / E : info@harshadmore.com

HARSHAD MAANOHAAR MORE

Digitally signed by HARSHAD MAANOHAAR MORE
Date: 2022.08.25 11:05:41 +05'30'