


PAHADI GOREGAON , MUMBAI.

EWS - (S+23)

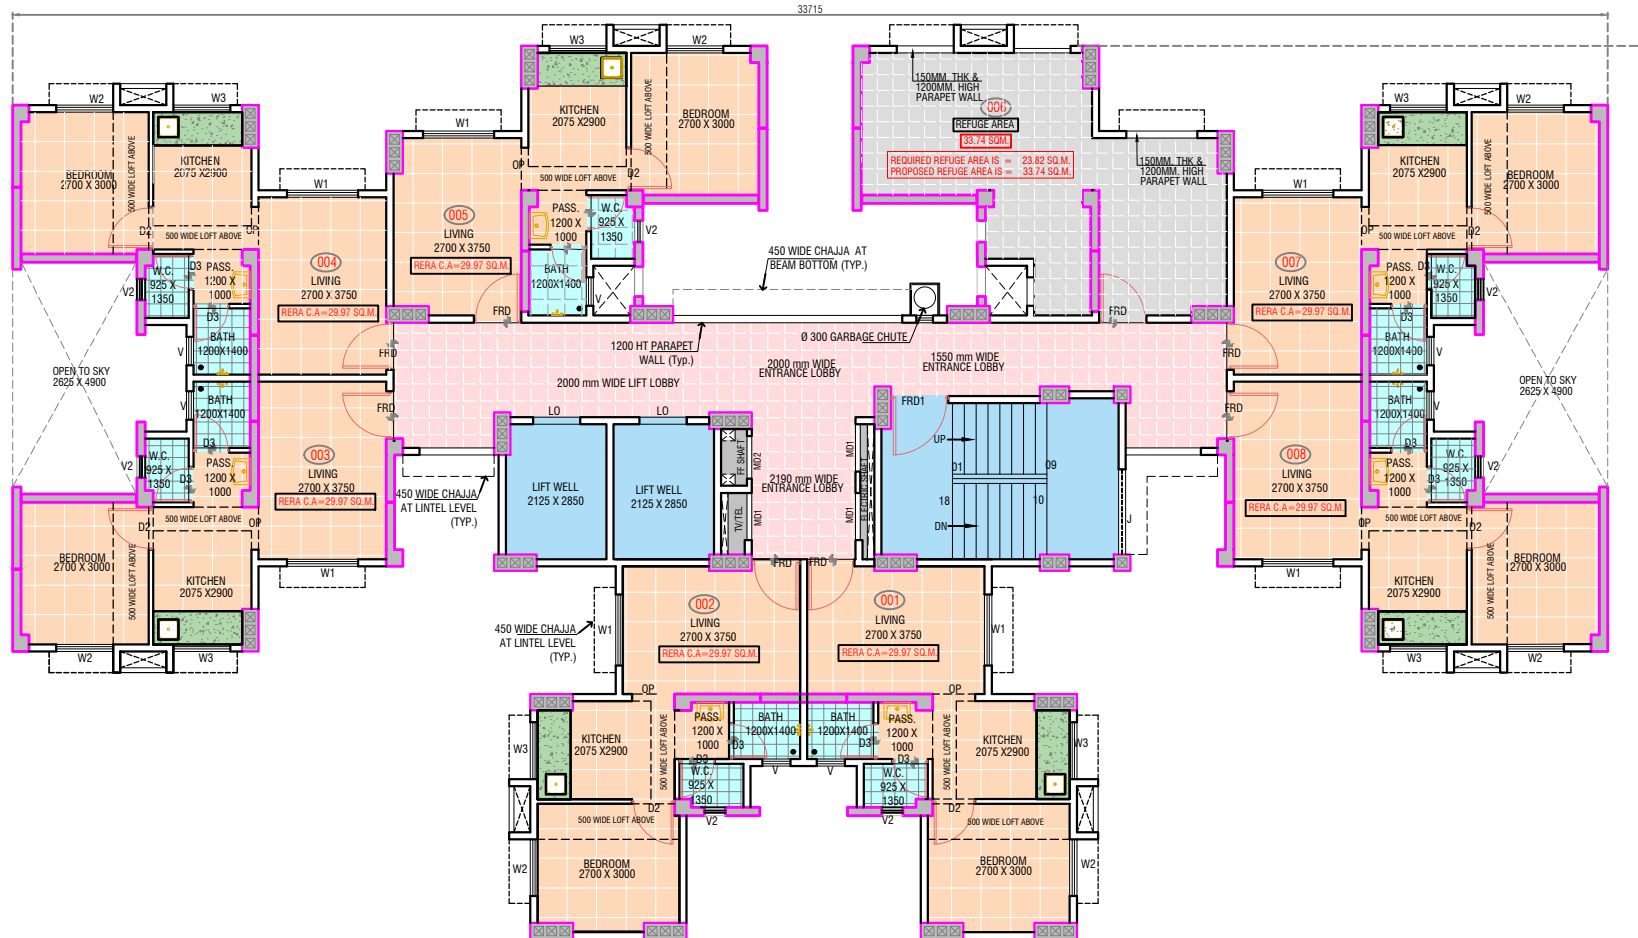

REFUGE FLOOR PLAN
(22th Floor Plan)

BLDG. TYPE = EWS
TENEMENTS = 7 / FLOOR
NO.OF = STILT+23
STORIES
CARPET AREA= 29.97 SQ.M.
AS PER RERA 322.60 SQ.FT.

PROJECT

**PROPOSED CONSTRUCTION OF EWS, LIG, MIG & HIG TYPE
TENEMENTS ON PLOT-A & PLOT-B AT S.NO.-29(P), C.T.S. NO. 50,
AT-PAHADI GOREGAON, GOREGAON (W), MUMBAI.
FOR M. H. & A. D. BOARD.**



OWNER:-

**MAHARASHTRA HOUSING AND
AREA DEVELOPMENT AUTHORITY**