

ANNEXURE N

Sr. No.	Existing Floor	Existing Flat / Shop / Garage No.	Name of Members as per SHARE CERTIFICATE	Existing Carpet Area in Sq. Ft.	Re-imbursment of Hardship Compensation in Rs. Per Sq. Ft. of Existing Carpet Area	Total Hardship Compensation Amount in Rs.	40% Payable upon all members/occupants vacating their respective existing premises in Rs.	30% Payable upon completion of the building in Rs.	30% Payable on obtaining OC in Rs.
1	Ground	1	Mr. Shivji V. Bhanushali	204	1000	2,94,000	1,17,600	88,200	88,200
2	Ground	2	Mr. Firoz K. Shah & Mrs. Paragi F. Shah	217	1000	2,17,000	86,800	65,100	65,100
3	Ground	3	Mr. Kashiben V. Patel	217	1000	2,17,000	86,800	65,100	65,100
4	Ground	4	Mrs. Komal K. Bhanushali	217	1000	2,17,000	86,800	65,100	65,100
5	Ground	5	Mr. Rakesh J. Doshi	217	1000	2,17,000	86,800	65,100	65,100
6	Ground	6	Mr. Mithalal J. Jain	217	1000	2,17,000	86,800	65,100	65,100
7	Ground	7	Mr. Sanjay M. Jain	217	1000	2,17,000	86,800	65,100	65,100
8	First	11	Mr. Saiprasad J. Shetty & Mrs. Sugandha S. Shetty	324	1000	3,24,000	1,29,600	97,200	97,200
9	First	12	Mrs. Shyamkumari D. Dubey & Mr. Ashok D. Dubey	217	1000	2,17,000	86,800	65,100	65,100
10	First	13	Mr. Dharmarath R. Dubey	217	1000	2,17,000	86,800	65,100	65,100
11	First	14	Mr. Gangji K. Shah, Mrs. Prabhaben G. Shah, Mr. Nilesh G. Shah & Mr. Manish G. Shah	217	1000	2,17,000	86,800	65,100	65,100
12	First	15	Mr. Chelabhai K. Patel	217	1000	2,17,000	86,800	65,100	65,100
13	First	16	Mr. Shailesh H. Shah	217	1000	2,17,000	86,800	65,100	65,100
14	First	17	Mr. Ketan J. Doshi	217	1000	2,17,000	86,800	65,100	65,100
15	First	18	Mr. Manoj K. Bhanushali	324	1000	3,24,000	1,29,600	97,200	97,200
16	Second	19	Mr. Hasmukh D. Chamaneri, Mr. Avinash H. Chamaneri & Mrs. Yogita Chamaneri	324	1000	3,24,000	1,29,600	97,200	97,200
17	Second	20	Mr. Motibhai N. Patel	217	1000	2,17,000	86,800	65,100	65,100
18	Second	21	Mr. Jayesh V. Chauhan & Mrs. Aruna J. Chauhan	217	1000	2,17,000	86,800	65,100	65,100
19	Second	22	Mrs. Gomti A. Bhanushali	217	1000	2,17,000	86,800	65,100	65,100
20	Second	23	Mr. Jagdish A. Parikh	217	1000	2,17,000	86,800	65,100	65,100
21	Second	24	Mrs. Latta A. Patel	217	1000	2,17,000	86,800	65,100	65,100
22	Second	25	Mrs. Padmaben R. Patel and Mrs. Bhartiben K. Patel	217	1000	2,17,000	86,800	65,100	65,100
23	Second	26	Mr. Kartik A. Bhanushali	324	1000	3,24,000	1,29,600	97,200	97,200
24	Third	27	Mr. Rajendra H. Shah & Mrs. Chhaya R. Shah	268	1000	2,68,000	1,07,200	80,400	80,400
25	Third	29	Mr. Ashok D. Dubey & Mrs. Archana A. Dubey	829	1000	8,29,000	3,31,600	2,48,700	2,48,700
26	SHOP	8	Mr. Sanjay M. Jain	96	1000	96,000	38,800	28,800	28,800
27	SHOP	9	Mr. Vaktawar C. Mistry	97	1000	97,000	38,800	29,100	29,100
28	SHOP	10	Mrs. Raj Kaur Balvinder Singh Bajwa	114	1000	1,14,000	45,600	34,200	34,200
29	SHOP	28	Mrs. Reena S. Jain	129	1000	1,29,000	51,600	38,700	38,700
30	Garage	1	Mr. Uday J. Doshi	136	1000	1,36,000	54,400	40,800	40,800
31	Garage	2	Mr. Mithalal J. Jain	252	1000	2,52,000	1,00,800	75,600	75,600
			Total	7417		74,17,000	29,66,800	22,25,100	22,25,100



बरल - ६/		
६४६२	१८०	३४०
२०२३		



ANNEXURE O

Sr. No.	Existing Floor	Existing Flat / Shop / Garage No.	Name of Members as per SHARE CERTIFICATE	Existing Carpet Area in Sq. Ft.	Re-impbursement of Displacement Compensation in Rs. Per Sq. Ft. of Existing Carpet Area	Displacement Compensation Amount in Rs. per month	Displacement Compensation Amount in Rs. for period of 12 months (Payable by way 12 Post-dated cheques totaling to)
1	Ground	1	Mr. Shivji V. Bhanushali	294	65	19,110	2,29,320
2	Ground	2	Mr. Firoz K. Shah & Mrs. Paragi F. Shah	217	65	14,105	1,69,260
3	Ground	3	Mr. Kashiben V. Patel	217	65	14,105	1,69,260
4	Ground	4	Mrs. Komal K. Bhanushali	217	65	14,105	1,69,260
5	Ground	5	Mr. Rakesh J. Doshi	217	65	14,105	1,69,260
6	Ground	6	Mr. Mithalal J. Jain	217	65	14,105	1,69,260
7	Ground	7	Mr. Sanjay M. Jain	217	65	14,105	1,69,260
8	First	11	Mr. Saiprasad J. Shetty & Mrs. Sugandha S. Shetty	324	65	21,060	2,52,720
9	First	12	Mrs. Shyamkumari D. Dubey & Mr. Ashok D. Dubey	217	65	14,105	1,69,260
10	First	13	Mr. Dharmarath R. Dubey	217	65	14,105	1,69,260
11	First	14	Mr. Gangji K. Shah, Mrs. Prabhaben G. Shah, Mr. Nilesh G. Shah & Mr. Manish G. Shah	217	65	14,105	1,69,260
12	First	15	Mr. Chelabhai K. Patel	217	65	14,105	1,69,260
13	First	16	Mr. Shailesh H. Shah	217	65	14,105	1,69,260
14	First	17	Mr. Ketan J. Doshi	217	65	14,105	1,69,260
15	First	18	Mr. Manoj K. Bhanushali	324	65	21,060	2,52,720
16	Second	19	Mr. Harimukh D. Champaner, Mr. Avinash H. Champaner & Mrs. Yogita Champaner	324	65	21,060	2,52,720
17	Second	20	Mr. Motibhai N. Patel	217	65	14,105	1,69,260
18	Second	21	Mr. Jayesh V. Chauhan & Mrs. Aruna J. Chauhan	217	65	14,105	1,69,260
19	Second	22	Mrs. Gombi A. Bhanushali	217	65	14,105	1,69,260
20	Second	23	Mr. Jagdish A. Parikh	217	65	14,105	1,69,260
21	Second	24	Mrs. Latta A. Patel	217	65	14,105	1,69,260
22	Second	25	Mrs. Padmaben R. Patel and Mrs. Bhartiben K. Patel	217	65	14,105	1,69,260
23	Second	26	Mr. Kartik A. Bhanushali	324	65	21,060	2,52,720
24	Third	27	Mr. Rajendra H. Shah & Mrs. Chhaya R. Shah	268	65	17,468	2,09,616
25	Third	29	Mr. Ashok D. Dubey & Mrs. Archana A. Dubey	829	65	53,785	6,45,420
26	SHOP	8	Mr. Sanjay M. Jain	96	130	12,480	1,49,760
27	SHOP	9	Mr. Vaktawar C. Mistry	97	130	12,630	1,51,560
28	SHOP	10	Mrs. Raj Kaur Balvinder Singh Bajwa	114	130	14,820	1,77,840
29	SHOP	28	Mrs. Reena S. Jain	129	130	16,770	2,01,240
30	Garage	1	Mr. Uday J. Doshi	136	65	8,840	1,06,080
31	Garage	2	Mr. Mithalal J. Jain	252	65	16,380	1,96,560
			Total	7417		5,10,445	61,25,340
	Shops			436			
	Residential + 2 Garages			6981			



वरान - ६/		
६४६२	१८२	३४०
२०२३		



ANNEXURE P

Sr. No.	Existing Floor	Existing Flat / Shop / Garage No.	Name of Members as per SHARE CERTIFICATE	Existing Carpet Area in Sq. Ft.	Re-Imbursement of Brokerage Charges payable equivalent to 1 month's Displacement Compensation	Brokerage Charges payable equivalent to 1 month's Displacement Compensation (for period 12 months) in Rs.
1	Ground	1	Mr. Shivji V. Bhanushali	294	65	19,110
2	Ground	2	Mr. Firoz K. Shah & Mrs. Paragi F. Shah	217	65	14,105
3	Ground	3	Mr. Kashiben V. Patel	217	65	14,105
4	Ground	4	Mrs. Komal K. Bhanushali	217	65	14,105
5	Ground	5	Mr. Rakesh J. Doshi	217	65	14,105
6	Ground	6	Mr. Mithalal J. Jain	217	65	14,105
7	Ground	7	Mr. Sanjay M. Jain	217	65	14,105
8	First	11	Mr. Saiprasad J. Shetty & Mrs. Sugandha S. Shetty	324	65	21,060
9	First	12	Mrs. Shyamkumari D. Dubey & Mr. Ashok D. Dubey	217	65	14,105
10	First	13	Mr. Dharmanath R. Dubey	217	65	14,105
11	First	14	Mr. Gangli K. Shah, Mrs. Prabhaben G. Shah, Mr. Nilesh G. Shah & Mr. Manish G. Shah	217	65	14,105
12	First	15	Mr. Chelabhai K. Patel	217	65	14,105
13	First	16	Mr. Shailesh H. Shah	217	65	14,105
14	First	17	Mr. Ketan J. Doshi	217	65	14,105
15	First	18	Mr. Manoj K. Bhanushali	324	65	21,060
16	Second	19	Mr. Hasrnukh D. Champneri, Mr. Avinash H. Champneri & Mrs. Yogita Champneri	324	65	21,060
17	Second	20	Mr. Motibhai N. Patel	217	65	14,105
18	Second	21	Mr. Jayesh V. Chauhan & Mrs. Aruna J. Chauhan	217	65	14,105
19	Second	22	Mrs. Gomti A. Bhanushali	217	65	14,105
20	Second	23	Mr. Jagdish A. Parikh	217	65	14,105
21	Second	24	Mrs. Latta A. Patel	217	65	14,105
22	Second	25	Mrs. Padmaben R. Patel and Mrs. Bhartiben K. Patel	217	65	14,105
23	Second	26	Mr. Kartik A. Bhanushali	324	65	14,105
24	Third	27	Mr. Rajendra H. Shah & Mrs. Chhaya R. Shah	268	65	17,420
25	Third	29	Mr. Ashok D. Dubey & Mrs. Archana A. Dubey	829	65	93,685
26	SHOP	8	Mr. Sanjay M. Jain	96	130	12,480
27	SHOP	9	Mr. Vaktawar C. Mistry	97	130	12,610
28	SHOP	10	Mrs. Raj Kaur Balvinder Singh Bajwa	114	130	14,820
29	SHOP	28	Mrs. Reena S. Jain	129	130	16,770
30	Garage	1	Mr. Uday J. Doshi	136	65	8,840
31	Garage	2	Mr. Mithalal J. Jain	252	65	16,380
			Total	7417		5,10,445

बरतल - ६/	१५३	३००
-----------	-----	-----



बरल - ६/		
६४६२१८४	३००	
२०२३		



बरेली - ६/		
६४६८	१८५	३००
२०२३		





ANNEXURE Q

Sr. No.	Existing Floor	Existing Flat / Shop / Garage No.	Name of Members as per SHARE CERTIFICATE	Existing Carpet Area in Sq. Ft.	Re-imbursment of Transportation/Shifting Charges payable one-time (to and fro) in Rs.
1	Ground	1	Mr. Shivji V. Bhanushali	294	15,000
2	Ground	2	Mr. Firoz K. Shah & Mrs. Paragi F. Shah	217	15,000
3	Ground	3	Mr. Kashiben V. Patel	217	15,000
4	Ground	4	Mrs. Komal K. Bhanushali	217	15,000
5	Ground	5	Mr. Rakesh J. Doshi	217	15,000
6	Ground	6	Mr. Mithalal J. Jain	217	15,000
7	Ground	7	Mr. Sanjay M. Jain	217	15,000
8	First	11	Mr. Salgrasad J. Shetty & Mrs. Sugandha S. Shetty	324	15,000
9	First	12	Mrs. Shyamkumari D. Dubey & Mr. Ashok D. Dubey	217	15,000
10	First	13	Mr. Dharmarath R. Dubey	217	15,000
11	First	14	Mr. Gangji K. Shah, Mrs. Prabhabin G. Shah, Mr. Nilesh G. Shah & Mr. Manish G. Shah	217	15,000
12	First	15	Mr. Chelabhai K. Patel	217	15,000
13	First	16	Mr. Shailesh H. Shah	217	15,000
14	First	17	Mr. Ketan J. Doshi	217	15,000
15	First	18	Mr. Manoj K. Bhanushali	324	15,000
16	Second	19	Mr. Hasmukh D. Champaneri, Mr. Avinash H. Champaneri & Mrs. Yogita Champaneri	324	15,000
17	Second	20	Mr. Motibhai N. Patel	217	15,000
18	Second	21	Mr. Jayesh V. Chauhan & Mrs. Aruna J. Chauhan	217	15,000
19	Second	22	Mrs. Gomti A. Bhanushali	217	15,000
20	Second	23	Mr. Jagdish A. Parikh	217	15,000
21	Second	24	Mrs. Latta A. Patel	217	15,000
22	Second	25	Mrs. Padmaben R. Patel and Mrs. Bhartiben K. Patel	217	15,000
23	Second	26	Mr. Kartik A. Bhanushali	324	15,000
24	Third	27	Mr. Rajendra H. Shah & Mrs. Chhaya R. Shah	268	15,000
25	Third	29	Mr. Ashok D. Dubey & Mrs. Archana A. Dubey	829	15,000
26	SHOP	8	Mr. Sanjay M. Jain	96	15,000
27	SHOP	9	Mr. Vaktawar C. Mistry	97	15,000
28	SHOP	10	Mrs. Raj Kaur Bahinder Singh Bajwa	114	15,000
29	SHOP	28	Mrs. Reena S. Jain	129	15,000
30	Garage	1	Mr. Uday J. Doshi	136	15,000
31	Garage	2	Mr. Mithalal J. Jain	252	15,000
			Total	7417	4,65,000

बरात - ६/
६४६२१८६३४०
२०२३



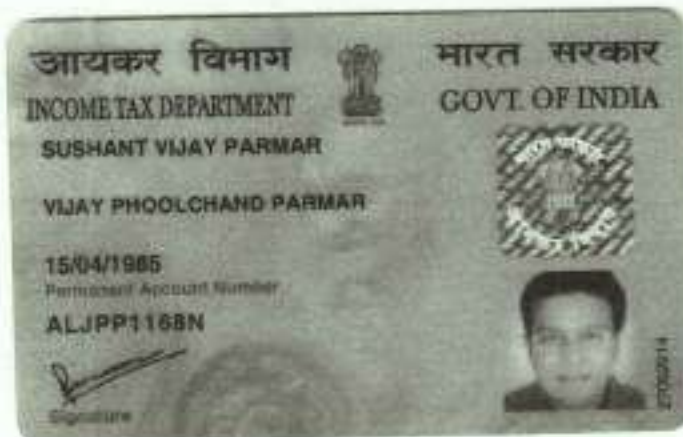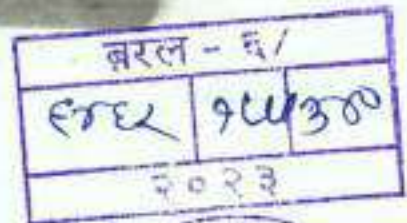

बरत - ६/		
६४६२	१८८	३४०
२०२३		



आयकर विभाग
INCOME TAX DEPARTMENT

भारत सरकार
GOVT. OF INDIA

SUTARIA CO OPERATIVE
HOUSING SOCIETY LIMITED

14/01/1988

Permanent Account Number
AAGAS2883J

Signature

वरतन - ६/

६१६२ १०० ३००

स्थायी लेखा संख्या /PERMANENT ACCOUNT NUMBER
AAHPD4421B

नाम /NAME
ASHOK DHARMANATH DUBEY

पिता का नाम /FATHER'S NAME
DHARMANATH RAMDEV DUBEY

जन्म तिथि /DATE OF BIRTH
01-08-1971

हस्ताक्षर /SIGNATURE

आयकर निदेशक (पद्धति)
DIRECTOR OF INCOME TAX (SYSTEMS)

SEAL OF THE SUB-REGISTRAR BOPPALI NO. 97010
श्री जयपुर पंचायत बोर्डिंग (आर)
जयपुर उपनगर जिला (आर)
JAYPUR SUBURBAN DIST. (RAJASTHAN)



स्थायी लेखा संख्या /PERMANENT ACCOUNT NUMBER
AEQPB0051C

नाम /NAME
KARTIK ARVIND BHANUSHALI

पिता का नाम /FATHER'S NAME
ARVIND KALYANJI BHANUSHALI

जन्म तिथि /DATE OF BIRTH
26-05-1982

हस्ताक्षर /SIGNATURE

आयकर निदेशक (पद्धति)
DIRECTOR OF INCOME TAX (SYSTEMS)

Kartik A. Bhanushali

आयकर विभाग
INCOME TAX DEPARTMENT

भारत सरकार
GOVT. OF INDIA

RAKESHBHAI JASHAVANTLAL DOSHI

JASHAVANTLAL DOSHI

09/01/1972

Permanent Account Number
AAAPD4232H


Signature

18012012

बरत - ६/		
६४६२	१६०	३४०
२०२३		



(155)

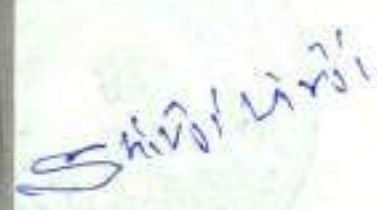

बस - ६/
१९७७



आयकर विभाग
INCOME TAX DEPARTMENT

भारत सरकार
GOVT. OF INDIA

KAMAL K GHANSYAMJI
GANESH RAMCHANDRA DAMA.

10/12/1990

Permanent Account Number
BIAPB2320K

(Signature)

(Portrait Photo)

Signed _____

Ракет

24

वरल - ६/
६४६८ १९२७००
२०२३



FLOT NO. 7

Signature



Shop No 8

Signature



Shop No. 9

चक्रवर्त



Shop No. 10

राज कौर



R5
157

Flat No. 11

आयकर विभाग
INCOME TAX DEPARTMENT
SAIPRASAD JAYARAM SHETTY
JAYARAM CHANDU SHETTY
01/04/1968
Permanent Account Number
DQRP83184B
Signature

भारत सरकार
GOVT. OF INDIA
EX-1903300
6033
Shetty

Flat No. 11

आयकर विभाग
INCOME TAX DEPARTMENT
SUGANDHA SAIPRASAD SHETTY
SHEKHAR MUJIRA SHETTY
05/11/1975
Permanent Account Number
DSDPS3719C
Signature

भारत सरकार
GOVT. OF INDIA
1310311

Flat No. 12



भारत सरकार
PERMANENT ACCOUNT NUMBER
AAHPD4421B
नाम (NAME)
ASHOK DHARMANATH DUBEY
पिता का नाम (FATHER'S NAME)
DHARMANATH RAMDEV DUBEY
जन्म तिथि (DATE OF BIRTH)
01-08-1971
प्रत्यक्ष हस्ताक्षर (Signature)
आयकर निदेशक (प्रमुख)
DIRECTOR OF INCOME TAX (SYSTEM)

Flat No. 12


आयकर विभाग
INCOME TAX DEPARTMENT
SHYAMKUMARI D DUBEY
SHOBHNATH RAMSWAROOP PATHAK
08/03/1945
Permanent Account Number
AHPPD8818M
Signature

भारत सरकार
GOVT. OF INDIA
2011004

Flat No. 13

भारत सरकार
PERMANENT ACCOUNT NUMBER
AEQPD3832H
नाम (NAME)
DHARMANATH RAMDEV DUBEY
पिता का नाम (FATHER'S NAME)
RAMDEV RAJNARAYAN DUBEY
जन्म तिथि (DATE OF BIRTH)
23-01-1939
प्रत्यक्ष हस्ताक्षर (Signature)
आयकर निदेशक (अनुपालन विभाग)
Commissioner of Income Tax (Compliance Operations)

Flat No. 14

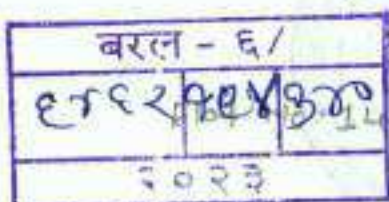

Flat No. 16

Flat No. 17

मेसालादे.जे

२१/०२/२०२३

K.J. Doshi



Flat No. 18

आयकर विभाग
INCOME TAX DEPARTMENT
भारत सरकार
GOVT. OF INDIA

स्थायी लेखा संख्या कार्ड
Permanent Account Number Card

AELPB0673B

नाम / Name
MANOJ KALYANJI BHANUSHALI

पिता का नाम / Father's Name
KALYANJI MEERJI BHANUSHALI

जन्म की तारीख / Date of Birth
15/01/1971

हस्ताक्षर / Signature

15/03/2017

बतल - ६/१९९२
१९९२/१९९३
२०२३



Flat No. 19

आयकर विभाग
INCOME TAX DEPARTMENT
भारत सरकार
GOVT. OF INDIA

स्थायी लेखा संख्या कार्ड
Permanent Account Number Card

ACSPC4803K

नाम / Name
HASMUKH DASHYADHAJ CHAMPANERI

पिता का नाम / Father's Name
DASHYADHAJ SOMRAJ CHAMPANERI

जन्म की तारीख / Date of Birth
27/01/1985

हस्ताक्षर / Signature

Dasrudy

Flat No. 19



आयकर विभाग
INCOME TAX DEPARTMENT
भारत सरकार
GOVT. OF INDIA

AVINASH HASMUKH CHAMPANERI

HASMUKH DASHYADHAJ CHAMPANERI

13/06/1985

Permanent Account Number
ANSPC2256M

हस्ताक्षर / Signature

Yogir

Flat No. 19

आयकर विभाग
INCOME TAX DEPARTMENT
भारत सरकार
GOVT. OF INDIA

YOGITA AVINASH CHAMPANERI

BHAGOJI GOTHAL

06/01/1990

Permanent Account Number
APVPG8751J

हस्ताक्षर / Signature

Yogir

Flat No. 20

आयकर विभाग
INCOME TAX DEPARTMENT
भारत सरकार
GOVT. OF INDIA

MOTIBHAI N PATEL

N B M PATEL

06/10/1974

Permanent Account Number
ALAPD0235G

हस्ताक्षर / Signature

वि. वि. वि. वि. वि.

बोरली - ६/	
६५६२	Flat No. 21 १६६३००
२०२३	



Teherkar

आयकर विभाग INCOME TAX DEPARTMENT	भारत सरकार GOVT. OF INDIA
ARUNA JAYESH CHAUHAN	
LALITBHAI BHAKHABHAI JADAV	
07/05/1978	
Permanent Account Number AJAPC9081C	
<i>A.J. Chauhan</i> Signature	

आयकर विभाग INCOME TAX DEPARTMENT	भारत सरकार GOVT. OF INDIA
JAYESH VIRENDRA CHAUHAN	
VIRENDRA KANTILAL CHAUHAN	
08/03/1975	
Permanent Account Number AFWPC7950A	
<i>J. Chauhan</i> Signature	

Flat No. 22

गीतली अरविंद शानुशली

आयकर विभाग INCOME TAX DEPARTMENT	भारत सरकार GOVT. OF INDIA
आयकर विभाग संख्या कार्ड Permanent Account Number Card	
AEQPB0110C	
नाम / Name GOMTIBEN ARVIND BHANUSHALI	
पिता का नाम / Father's Name SHIVA VELS BHANUSHALI	
जन्म तिथि / Date of Birth 03/07/1964	हस्ताक्षर / Signature



Flat No. 23

J.A. Parikh

आयकर विभाग INCOME TAX DEPARTMENT	भारत सरकार GOVT. OF INDIA
PERMANENT ACCOUNT NUMBER AAJPP6919J	
नाम / NAME JAGDISH ARVINDLAL PARIKH	
पिता का नाम / FATHER'S NAME ARVINDLAL VALLABHDAS PARIKH	
जन्म तिथि / DATE OF BIRTH 25-01-1963	<i>J.A. Parikh</i> Signature
हस्ताक्षर / SIGNATURE <i>J.A. Parikh</i>	आयकर विभाग (सिस्टम) DIRECTOR OF INCOME TAX (SYSTEMS)

Flat No. 24

Teherkar

आयकर विभाग INCOME TAX DEPARTMENT	भारत सरकार GOVT. OF INDIA
PATEL KATTA ARVIND	
LAKHUSHJI LAKHUSHJI PATEL	
01/01/1963	
Permanent Account Number AAJPP6283E	
<i>K. Patel</i> Signature	

Flat No. 25

आयकर विभाग
INCOME TAX DEPARTMENT
भारत सरकार
GOVT. OF INDIA

स्थायी खाता संख्या
Permanent Account Number Card
AQQP0042P

नाम / नाम
SHANTI KAMLESH PATEL

पिता का नाम / Father's Name
UNDESHAI VALLABHSHAI PATEL

जन्म तिथि / Date of Birth
28/01/1943

हस्ताक्षर / Signature

B. K. Patel

Flat No. 25

आयकर विभाग
INCOME TAX DEPARTMENT
भारत सरकार
GOVT. OF INDIA

स्थायी खाता संख्या
Permanent Account Number
AQQP0039A

नाम / नाम
PADMA BEN RAVJISHAI PATEL
DANYASHAI LALLUBHAI PATEL

जन्म तिथि / Date of Birth
14/06/1947

हस्ताक्षर / Signature
P. R. Patel

बरेल - 6/1
28/08/2020
2023

REGISTRAR GENERAL
THE STATE OF GUJARAT
BARDOLLY DIST. (Gujarat)

Patel

Flat No. 26

स्थायी खाता संख्या
PERMANENT ACCOUNT NUMBER
AEQPB0051C

नाम / नाम
KARTIK ARVIND BHANUSHALI

पिता का नाम / FATHER'S NAME
ARVIND KALYANJI BHANUSHALI

जन्म तिथि / DATE OF BIRTH
26-05-1982

हस्ताक्षर / SIGNATURE
Kartik A Bhanushali

आयकर निदेशक (प्रणाली)
DIRECTOR OF INCOME TAX (SYSTEMS)

Kartik A Bhanushali

Flat No. 27

आयकर विभाग
INCOME TAX DEPARTMENT
भारत सरकार
GOVT. OF INDIA

स्थायी खाता संख्या
Permanent Account Number
BFSP001430

नाम / नाम
CHHAYA RAJENORA SHAH
RASIKLAL SHANTILAL SAVISH

जन्म तिथि / Date of Birth
22/03/1975

हस्ताक्षर / Signature
Chhaya

Chhaya

Flat No. 27

स्थायी खाता संख्या
PERMANENT ACCOUNT NUMBER
AAHPS81455

नाम / नाम
RAJENDRA HASMUKHLAL SHAH

पिता का नाम / FATHER'S NAME
HASMUKH KANTILAL SHAH

जन्म तिथि / DATE OF BIRTH
22-04-1970

हस्ताक्षर / SIGNATURE
Rajendra

आयकर निदेशक (प्रणाली)
DIRECTOR OF INCOME TAX (SYSTEMS)

Rajendra

Shop No. 28

वरत नं ६/
६४६२/१९६/३००
६०२३



आयकर विभाग
INCOME TAX DEPARTMENT
REENA SANGAY JAIN
ROSHANLAL RAJENDRA JAIN
14/02/1979
Permanent Account Number
AAHPJ0989L
Reena

आयकर विभाग
INCOME TAX DEPARTMENT
ARCHANA ASHOK DUBEY
SHAMBHINATH LALLAN DUBEY
07/12/1979
Permanent Account Number
AAHPD77340
Archana

Flat No. 29

Dubey

आयकर विभाग / PERMANENT ACCOUNT NUMBER
AAHPD4421B
नाम / NAME
ASHOK DHARMANATH DUBEY
पिता या पिता के नाम / FATHER'S NAME
DHARMANATH RAMDEV DUBEY
जन्म तिथि / DATE OF BIRTH
01-08-1971
आयकर अधिकारी (प्रति) / DIRECTOR OF INCOME TAX SYSTEMS

Garage No. 1

आयकर विभाग / PERMANENT ACCOUNT NUMBER
AAHPD4225E
नाम / NAME
UDAY JAYANTILAL DOSHI
पिता या पिता के नाम / FATHER'S NAME
JAYANTILAL KANDORCHAND DOSHI
जन्म तिथि / DATE OF BIRTH
10-05-1973
आयकर अधिकारी (प्रति) / DIRECTOR OF INCOME TAX SYSTEMS

Garage No 2

मीनलाल जोशी

आयकर विभाग
INCOME TAX DEPARTMENT
MINHALAL JOTMAN JAIN
JOTMAN JAIN
06/02/1942
Permanent Account Number
AAHPJ4910A





MUNICIPAL CORPORATION OF GREATER MUMBAI

NO. Ch.E./DP34202001111262623 D.P. Rev. dt. Refer Inward Number: P/S/2020/111262625 Payment Dated 31/01/2020

बरेल - ६/		
६४६२	१६६	३४०
२०२३		

Office of the Chief Engineer (Development) (Civil)



To,

Mr./Mrs. SUSHANT V. PARMAR
onkar, gen. a. k. vaidya marg, dindoshi, maled east

Sub: Development Plan 2034 remarks in respect to Land Bearing C.T.S. No(s): 638 of PAHADI GOREGAON-W Village situated at P/S Ward - 44 (Mala)

Ref : Application u/no. P/S/2020/111262625 Payment Chalan No. DP34202001111262623 Dated 31/01/2020 certifying payment of charges made under Receipt no. 18200085952 Dated 31/01/2020

Gentlemen/Madam,

With reference to above, Development Plan 2034 remarks sanctioned by GoM in respect of subject land boundaries, shown in blue color boundary on the map/plan, are as follows.

Description	Nomenclature		Remarks
CTS No.	638		
Village	PAHADI GOREGAON-W		
Development Plan 2034 referred to Ward	P/S		
Zone [as shown on plan]	Residential(R)		
Sanctioned Roads affecting the Land [as shown on plan]	Existing Road	Present	
	Proposed Road	NIL	
	Proposed Road Widening	NIL	
Reservation affecting the Land [as shown on plan]	NO		
Reservation abutting the Land [as shown on plan]	NO		
Existing amenities affecting the Land [as shown on plan]	NO		
Existing amenities abutting the Land [as shown on plan]	NO		
Whether a listed Heritage building/ site:	Yes / No		
Whether situated in a Heritage Precinct:	Yes / No		
Whether situated in the buffer zone/Vista of a listed heritage site:	Yes / No		
Whether a listed archaeological site (ASI):	Yes / No		
Whether situated in the buffer zone/Vista of a listed archaeological site (ASI):	Yes / No		
Note:			
The remarks are offered based on the records of CS/CTS boundaries/CS/CTS Nos available with this office. However the boundaries shown in the records of City Survey Office shall supersede those shown on the DP Remarks Plan.			

Demarcation: The Alignment of the proposed road/R.L. and boundaries of reservations and their area are subject to the actual demarcation on site by E.E.T&C./A.E.(Survey) as case may be.

Remarks are offered only from the zoning point of view without reference to ownership and without carrying out actual site inspection and without verification of the status of the structures if any on the land under reference. Status of the existing road, if any, shall be confirmed from the concerned Ward Office. **बरेल - ६/**

The DP Remarks and Plans shall be used with notification no. TPB.4317/629/CR-118/2017/UD-11 dt. 8.11.2017, TPB.4317/778/CR-267/2017/UD-11 dt. 7.2.2018, TPB.4317/629/CR-118/2017/EP/UD-11 dt. 8.5.2018 & TPB.4317/629/CR-118/2017/EP/UD-11 dt. 8.5.2018 before granting any development permission on the land/s. (For the Sanctioned Modification & Excluded Portion the link for notification is as under:-

Notifications:

MCGM Home Page (portal.mcgm.gov.in)> Ward & Departments> Chief Engineer - Development Plan>Docs> Sanctioned DP2034

Plans:

EP Sheets: MCGM Home Page (portal.mcgm.gov.in)> Ward & Departments> Chief Engineer - Development Plan>Docs> Sanctioned DP2034> Development Plan 2034 (Excluded Part) EP Sheets, 8th May 2018 - For Suggestions / objections by Government
SM Sheets: MCGM Home Page (portal.mcgm.gov.in)> Ward & Departments> Chief Engineer - Development Plan>Docs> Sanctioned DP2034> Development Plan 2034 (sanctioned part) SM sheets, 8th May 2018

Additional Information

Water pipeline Remark:

Water pipeline near the plot (Node No. 16308201, 5.11 meters far) has 400 mm pipe diameter.

Sewerline Remark:

Sewer Manhole near the plot (Node No. 16308201, 5.11 meters far) has invert level 32.27 meters with reference to Town Hall Datum (THD).

Ground level:

The plot has minimum 34.20 meters and maximum 35.00 meters ground level with reference to Town Hall Datum (THD)

RL Remark:

REGULAR LINE REMARKS (Traffic):

Regular line remarks for the land under reference are as given below:

Land bearing C.T.S. No.(s) 638 of Village/Division PAHADJI GOREGAON-W in P/S ward of M.C.G.M. as shown bounded blue on accompanying plan is affected by the sanctioned Regular line of 16.30mts. i.e. (50.0' approx.) wide Jawahar Ngr. Rd. No. 2. 20.01.75. marked in red colour on the RL plan submitted by you.

These remarks are issued without site inspection, without prejudice to the ownership, status of structure, plot boundaries and same will supersede earlier remarks issued if any. These remarks are subject to changes/revision of sanctioned Regular line and shall be valid for One year from date of its issue.

This remarks are offered subject to actual joint demarcation with A.E survey on site. This remarks should be verified by corresponding Asst. Engineer (Survey) P/S Ward. You may approach to that office for actual demarcation of sanctioned Regular Line on site.

It may please be noted that this remarks are offered as per the plot boundaries shown by Architect/Owner on plan and the plot boundaries shall be verified and confirmed on site through the competent authority.

This permission shall not be used as a tool for evicting the existing tenants/occupants if any. This permission is granted based on documents submitted by the arch and if any are found fake/fraud the permission issued shall be revoked/cancelled.

Acc: As Plan

Note: The above information is as per the data received from concerned MCGM Departments.



LOCATION PLAN

Scale 1:4000

Medical

Off Remarks have been altered only from Zoning point of view without any reference to the existing and status of the structures on the land under reference. The plan is to be read with other plans.

200	300
-----	-----



This is an electronically generated document. Hence NO signature required. Engineer 1012-25-3030 dated 31/01/2020

Office of the Chief Engineer
5th Floor, Annexe Building,

Municipal Head Office

Maharajika Mang. Fort MUMBAI - 400 001.



BLOCK PLAN


Scale 1:500

Land Bearing C.T.S.No(s) 63B of PAHADI GOREGACN-W Village in P/S Ward

MUNICIPAL CORPORATION OF GREATER MUMBAI
(Development Plan Department)



Development Plan 2034

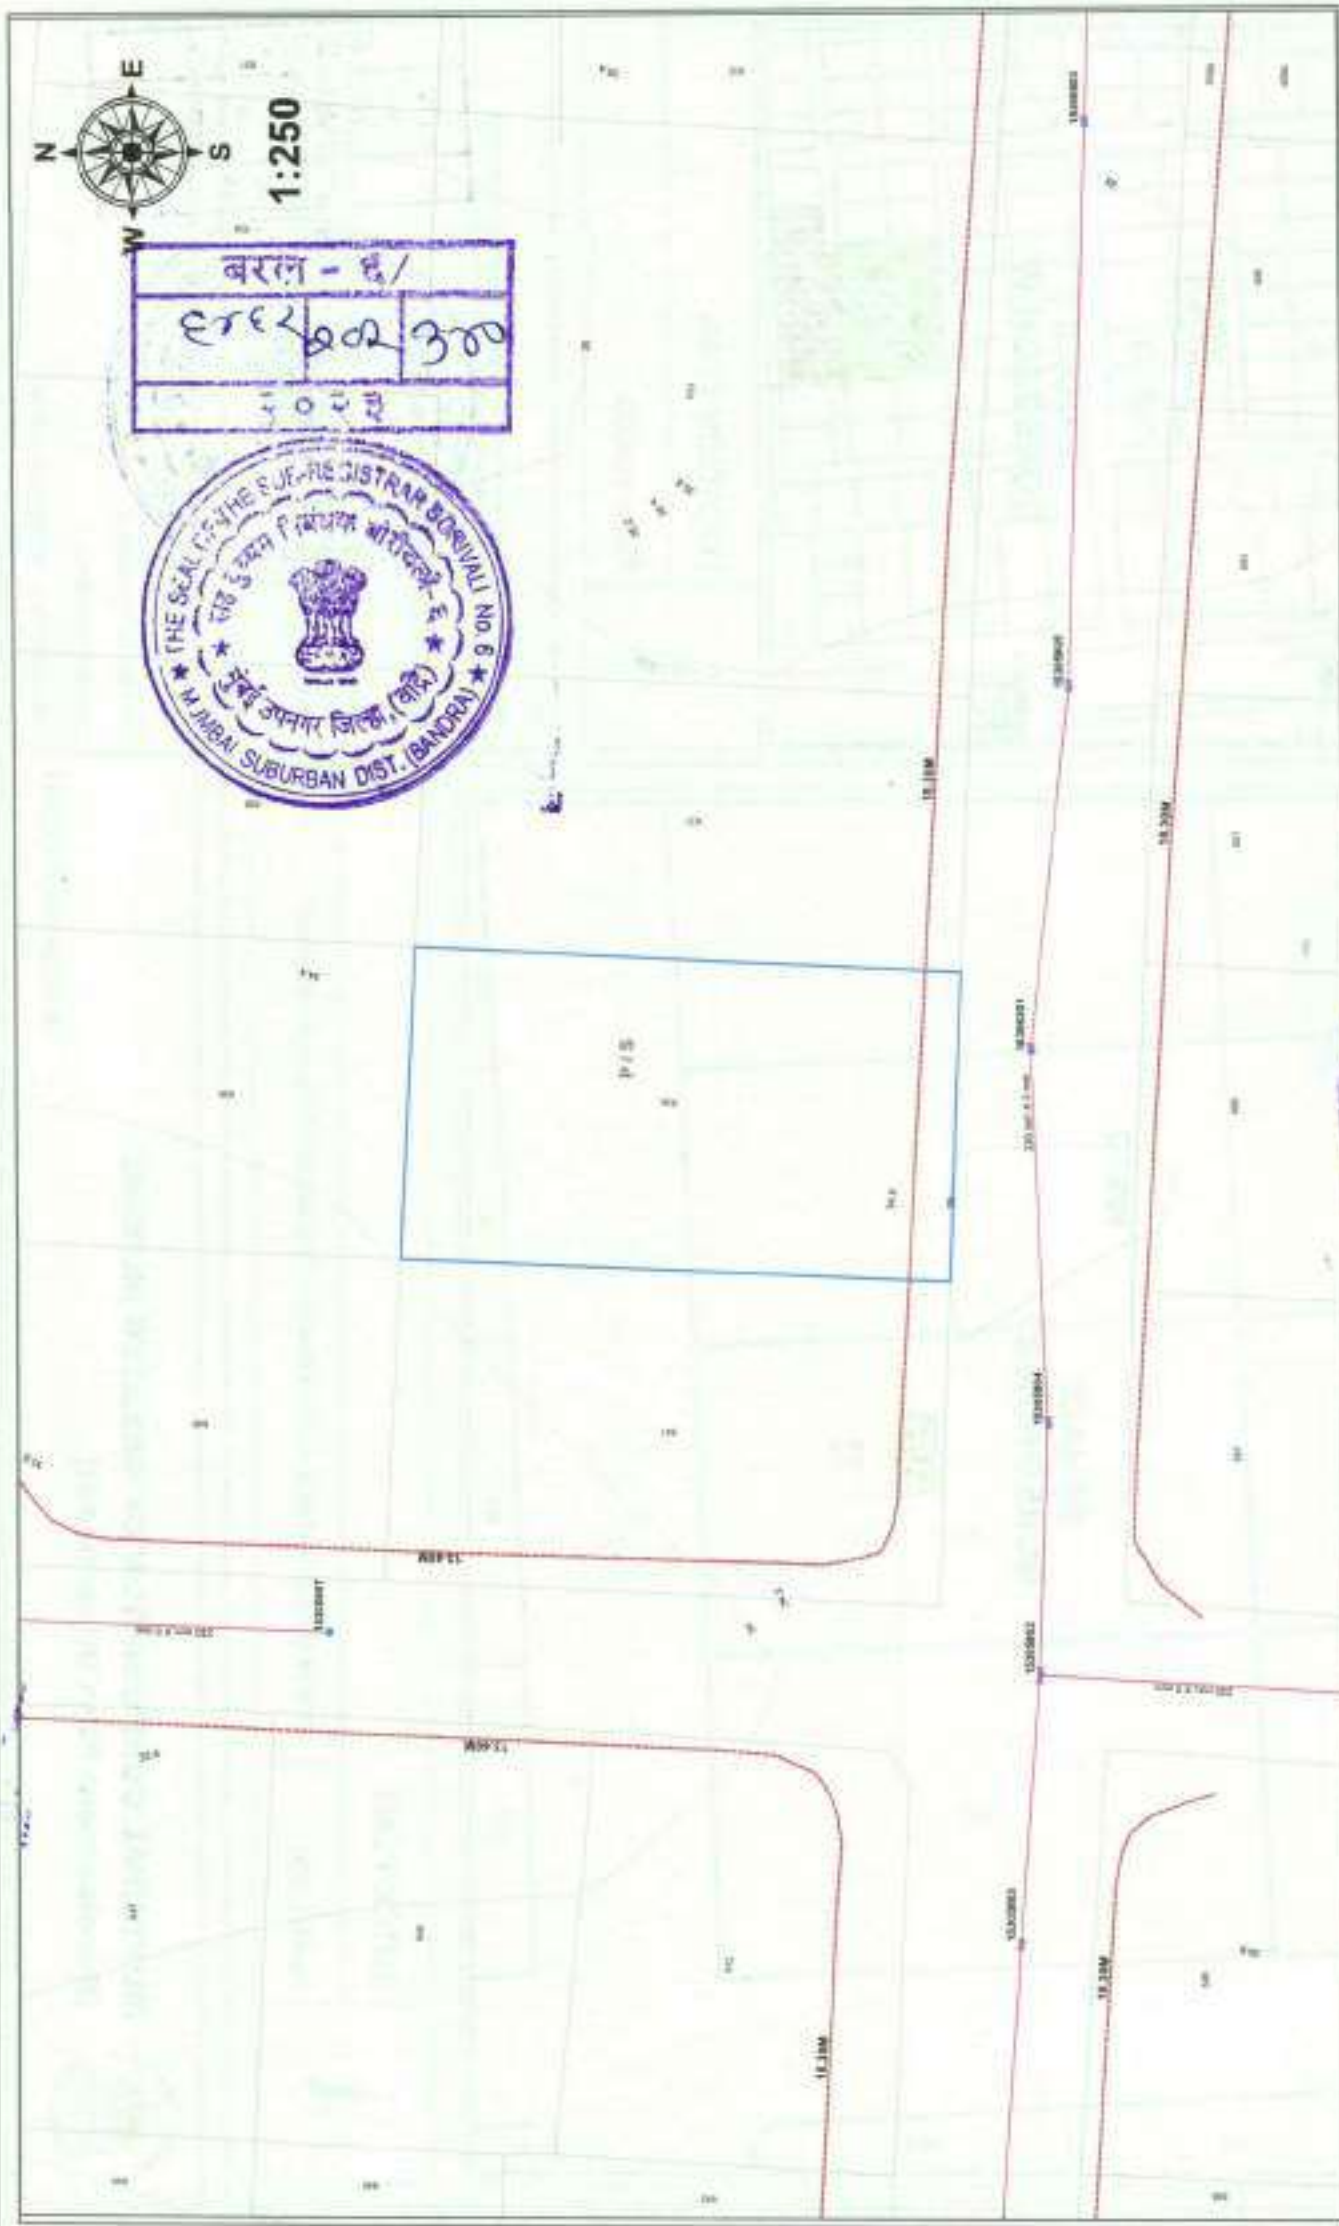

THE SEAL OF THE SUE-REGISTRAR BOMBAY
 मुंबई उपनगर जिल्हा (वार्ड)
 MUMBAI SUBURBAN DIST. (BANDRA) 9/10/19

बराण - ६/
 ६६६६६६ ३००
 ३०००

1:250

Legend

- Sewer Manholes
- Sewer Manholes
- Traffic Road Lines
- Survey Road Lines
- Slum Water Drains
- Contour
- Ward Boundary
- Sewer Lines

Land Bearing CTS No(s) 838 of PAHADU CORPUSCUM VASU in PIS Ward

This plan is to be read with additional information given in letter no CHE/DP/420200111262523/DP/MSS/PIS

MUNICIPAL CORPORATION OF GREATER MUMBAI
 (Development Plan Department)



Generated On: 1/31/2020

THE **SUZANHA** CO-OPERATIVE HOUSING
SOCIETY LIMITED

(Registered under M.C.S. Act 1960) (Registration No. **188/V.P./130(10)/1719/65-66** and Date **14-01-1966**)

No. 1

Authorised Share Capital Rs. **6,500/-** Divided into **130** Shares each of Rs. 50/- only

Member's Register No. 1

THIS IS TO CERTIFY that **Shri / Smt. Jayantilal K. Doshi**

of **Bombay** is the Registered Holder of **1158** Shares from No. **126**
to **130** of Rs. **250/-** **1** **NUMBER TWO HUNDRED FIFTY ONLY**

in THE **SUZANHA** CO-OPERATIVE HOUSING SOCIETY LTD.

CONCESSION, BOMBAY-400 062

subject to the Bye-laws of the said Society and that upon each of
such Shares the sum of Rupees Fifty has been paid.


GIVEN under the Common Seal of the said Society at **BOMBAY** this **19th** day of **JANUARY 1966**



D.F.S. Chairman

Wishnu Hon. Secretary

Asst. Member of the Committee

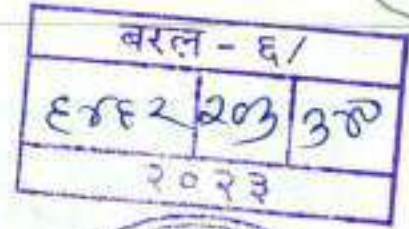

Memorandum of the Transfers of the within mentioned shares

Sr. No. of Transfer	Date of General Body/ Managing Committee Meeting at which transfer was approved	To Whom Transferred	Sr. No. in the Share Register at which the transfer of Shares held by the Transferor are registered.	Sr. No. in the Share Register at which the name of the Transferee is recorded.
1	2	Managing Committee Mr. Uday Kumar J. Joshi Chairman Hon. Secretary	4	5
1	Managing Committee meeting held on 28/3/2011	Mr. Shivji V. Vigi Chairman Hon. Secretary	26	68
2	Managing Committee meeting held on 11/5/2016.	Bhanushali Chairman Hon. Secretary	For Sahana Co-op. Housing Society Ltd. Chairman Treasurer Secretary Committee Member	21/07/21 2021 2016
3	Chairman	Hon. Secretary	Committee Member	Committee Member
Chairman	Hon. Secretary	Committee Member	Committee Member	Committee Member

वरल - ६/
२०२२ २०८ ३००
२०२२



Duplicate

THE Sutaria Co-op. Housing Society Ltd. CO-OPERATIVE HOUSING

SOCIETY LIMITED

(Registered under M.C.S.-Act 1980) (Registration No.) and Date

Bom/W.P/Hsg (CO)/1719/85-86

No. 28

Authorised Share Capital Rs. 2,00,000/- Divided into 4,000/- Shares each of Rs. 50/- only

Member's Register No. 2

THIS IS TO CERTIFY that Shri Mr. K. N. Cholewa
Sutaria Co-op. Housing Society Ltd.

of Mumbai is the Registered Holder of FIVE Shares from No. 1

to 5 of Rs. 250/- 1 Rupees Two hundred Fifty only

in THE Sutaria CO-OPERATIVE HOUSING SOCIETY LTD.

Koregaon (West) Mumbai-62 subject to the Bye-laws of the said Society and that upon each of

such Shares the sum of Rupees Fifty has been paid.

GIVEN under the Common Seal of the said Society at Mumbai this 24th

day of January 1987.



Witnessed

Attested by

Attested by

Chairman

Hon. Secretary

Member of the



बल - ६/		
६४६२	२०५	३००
२०२३		

THE **SUTARIA** CO-OPERATIVE HOUSING

SOCIETY LIMITED

(Registered under M.C.S. Act 1960) (Registration No. **BOM/W.P./HSG(10) 1719/85-86** and Date **14-01-1986**)

No. **3**
Authorised Share Capital Rs. **6,500/-** Divided into **130** Shares each of Rs. 50/- only
Member's Register No. **3**

THIS IS TO CERTIFY that Shri / Smt. **VALJIBHAI G. PATEL**

of **Bombay** is the Registered Holder of **FIVE** Shares from No. **6**
to **10** of Rs. **250/-** **[RUPEES TWO HUNDRED FIFTY ONLY]**

in THE **SUTARIA** CO-OPERATIVE HOUSING SOCIETY LTD.

COERGAON, BOMBAY-400 062 subject to the Bye-laws of the said Society and that upon each of such Shares the sum of Rupees Fifty has been paid.

GIVEN under the Common Seal of the said Society at **BOMBAY** this **14th**



बरेल - ६/		
६४६२	२०६	३००
२०२३		

[Signature] Chairman

[Signature] Hon. Secretary

[Signature] Member of

बरल - ६/
६४६२ २०१३००
२०२३



Memorandum of the Transfer of the within mentioned Shares

Date of General Body/ Meeting Committee Meeting at which transfer was approved	To Whom Transferred	Sr. No. in the Share Register at which the transfer of Shares held by the Transferor are registered.	Sr. No. in the Share Register at which the name of the Transferee is recorded
6/3/2005 Chairman	Mrs. Kashiaben V. Patel Hon. Secretary 6/3/2005	2	60 Committee Member
Chairman	Hon. Secretary		Committee Member
Chairman	Hon. Secretary		Committee Member
Chairman	Hon. Secretary		Committee Member
Chairman	Hon. Secretary		Committee Member