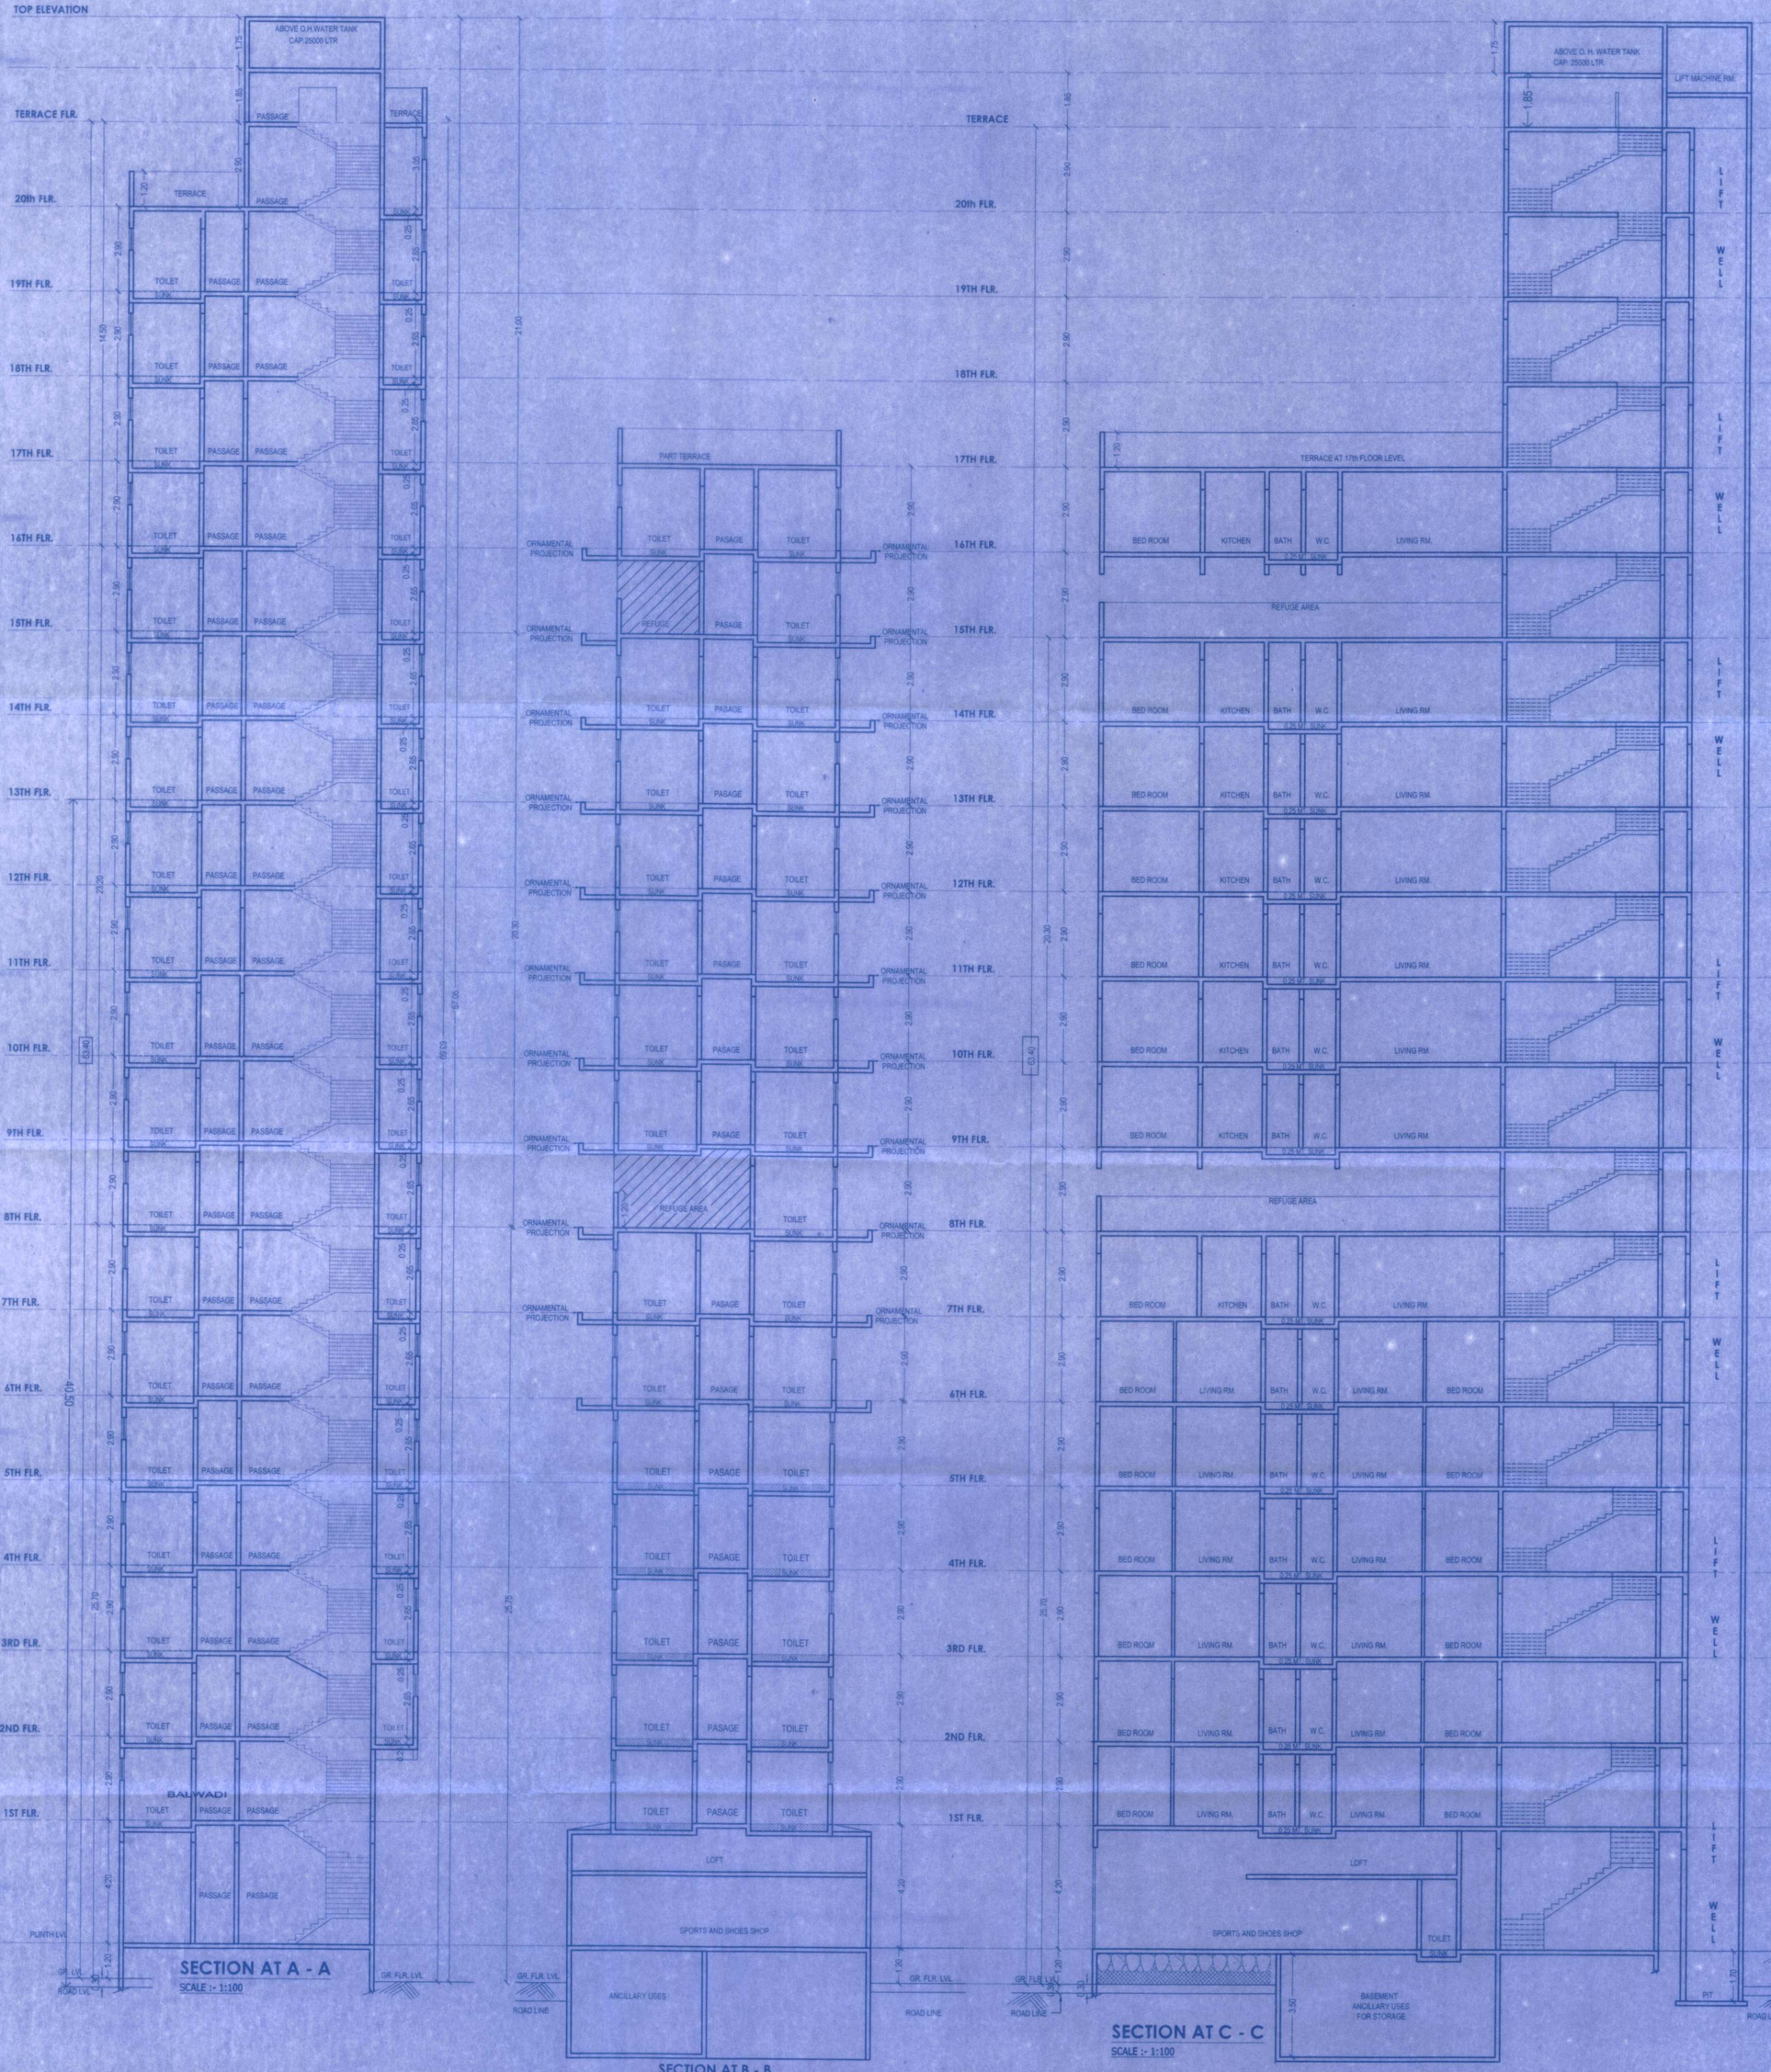


PROFORMA - B	5/5

CONTENT OF SHEET

SECTION AT A TO A' B TO B' & C TO C', SECTION AT Y TO Y'.

STAMP OF DATE OF RECEIPT OF PLANS

STAMP OF APPROVAL OF PLANS

This cancels Approval to the previous Plans Sanctioned under r.o. SRA/ENG/1943/HW/PL/AP 01/07/2010

Approved Subject to the condition Mentioned in this office permisson Letter no. SRA/ENG/1943/HW/PL/AP Dt. - 2 NOV 2020

Executive Engineer Slum Rehabilitation Authority

DESCRIPTION OF PROPOSAL & PROPERTY

C.T.S. NO. F/1533 OF VILLAGE BANDRA F.P. NO. 578 OF T.P.S. III OF BANDRA - (W)

NAME OF OWNERS & DEVELOPERS

SHIV SAI DEVELOPER

SIGN/ NAME & ADDRESS OF ARCHITECT

KEN ASSIST architects
SACHIN JADHAV
36/ 1932, Shree Shraddha C.H.S. LTD.
Near Gandhi nagar,
W.E. Highway, Bandra (East),
MUMBAI - 400 051.

NORTH LINE	REMARKS	JOB NO: -	SCALE: AS SHOWN
		DRG. NO:	DRN. BY: SAGAR
		DATE:	CHK. BY: SACHIN J.