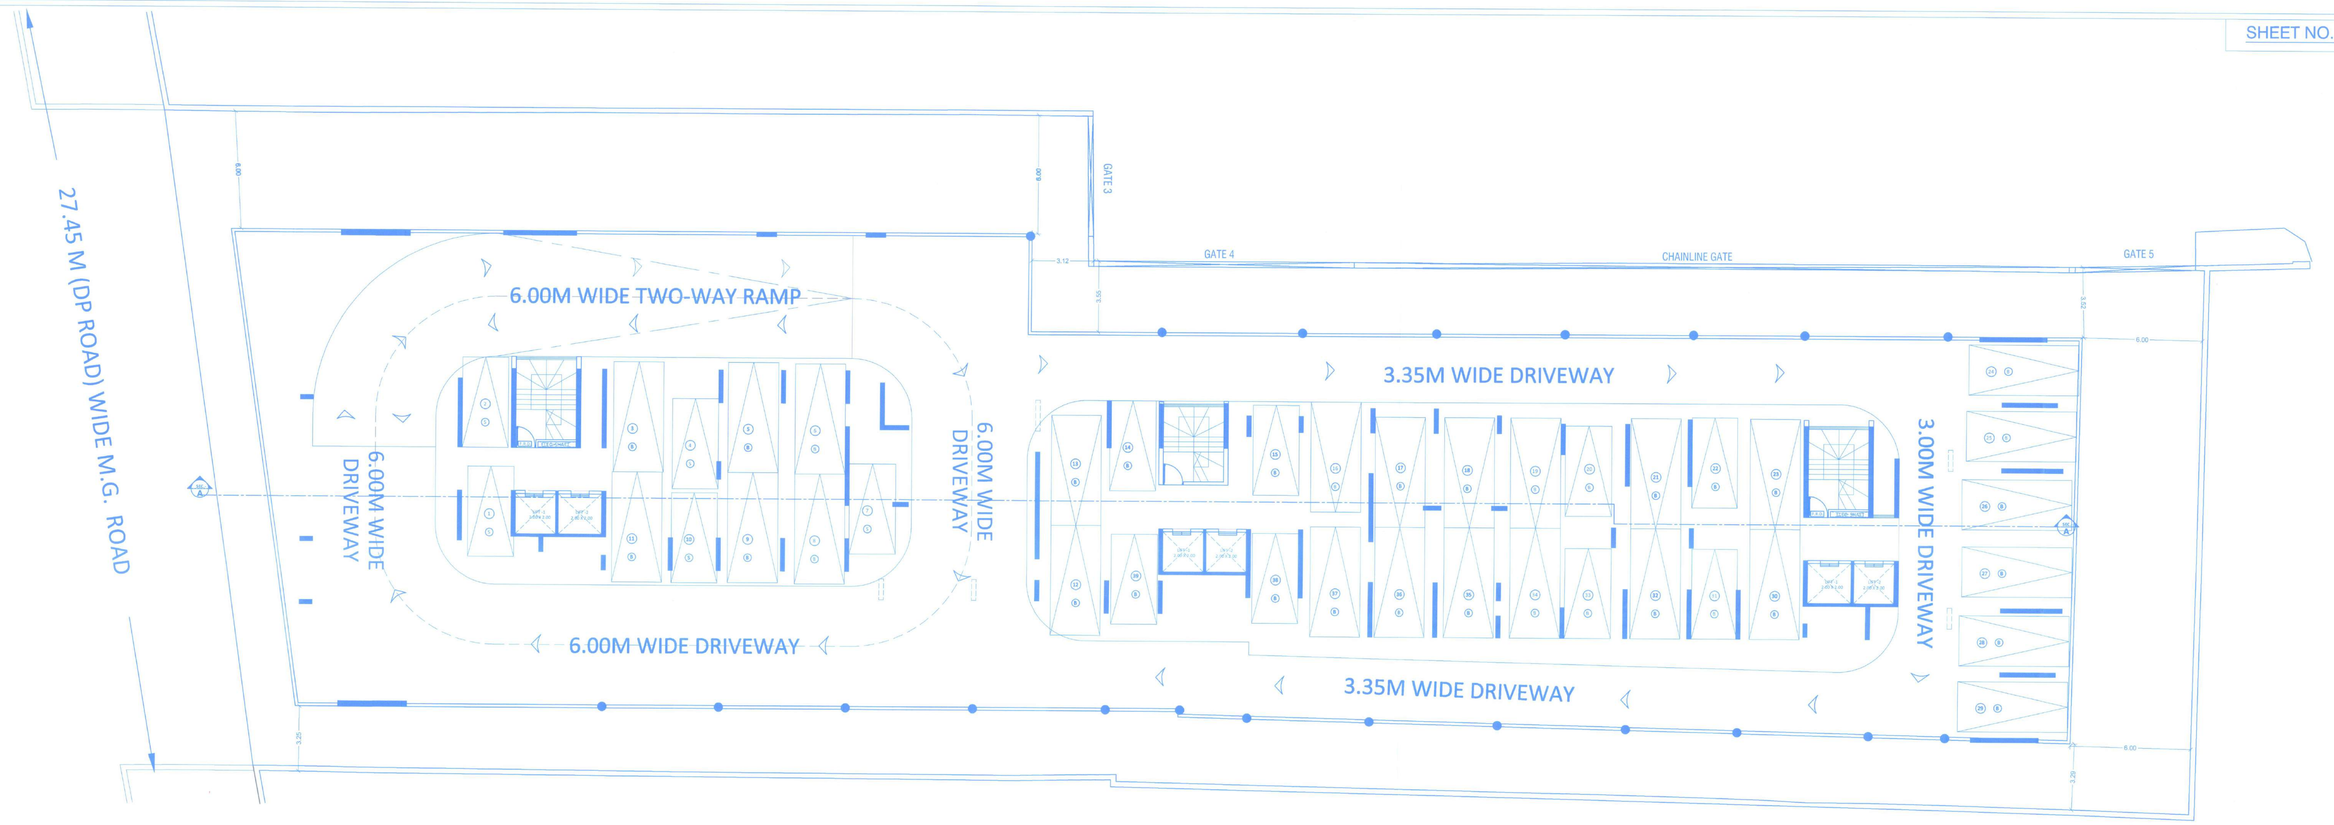

2ND TO 4TH PODIUM FLOOR (WING - A , B & C)
SCALE = 1:100

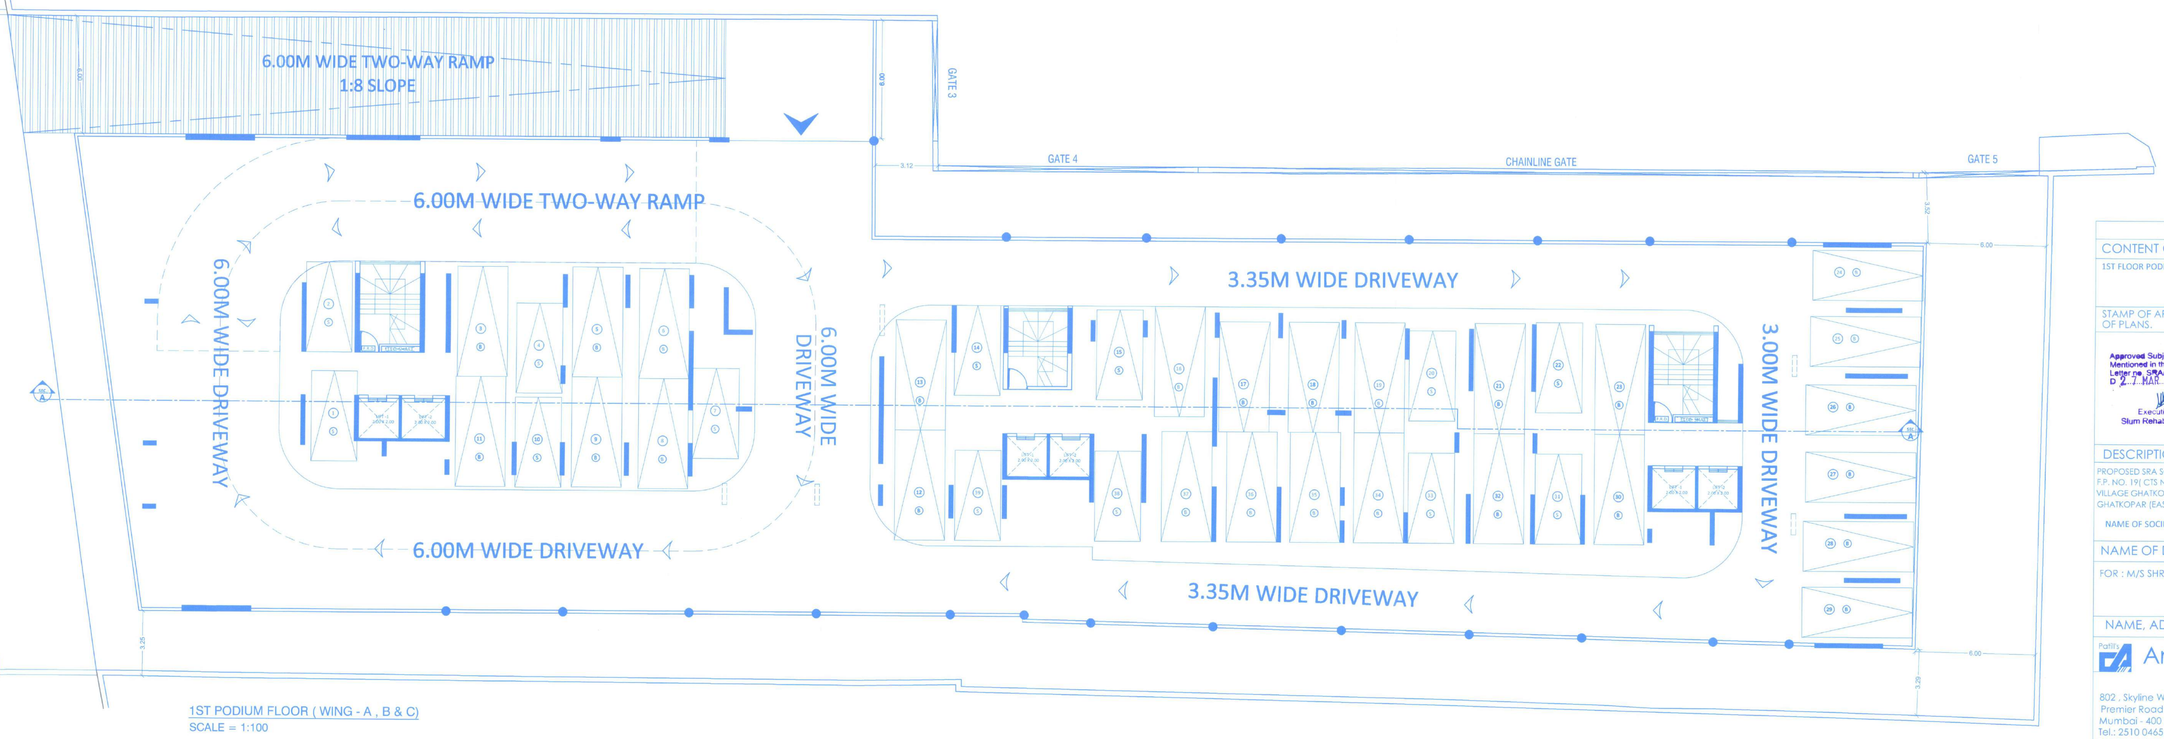

1ST PODIUM FLOOR (WING - A , B & C)
SCALE = 1:100

PROFORMA 'B'

CONTENT OF SHEET

1ST FLOOR PODIUM , 2ND TO 4TH PODIUM

STAMP OF APPROVAL OF PLANS.

Approved Subject to the condition Mentioned in this office permission Letter no. SRA/ENG/2037/1[12]/2021/DK/AP[3]
D 27 MAR 2023
Executive Engineer
Slum Rehabilitation Authority

STAMP OF DATE OF RECEIPT OF PLANS.

DESCRIPTION OF PROPOSAL & PROPERTY

PROPOSED SRA SCHEME UNDER REG. 33(11) ON PLOT BEARING F.P. NO. 19(CTS NO. 5957) &F.P. NO. 20(CTS NO. 5958) TPS III OF VILLAGE GHATKOPAR KIROL , GHATKOPAR (EAST) , MUMBAI. 400077

NAME OF SOCIETY : SHANKAR CHHAYA CHS.LTD.
: KAILASH KIRAN CHS.LTD.

NAME OF DEVELOPER

FOR : M/S SHREE SAI REALTORS.

NAME, ADDRESS & SIGNATURE OF ARCHITECT

Partly
Architectural CONCEPT
802 , Skyline Wealth Space, C -2 , Wing , Premier Road , Vidyavihar (West) , Mumbai - 400 086.
Tel.: 2510 0465 , 2510 3561
Email : archconcept07@yahoo.co.in
R. S. AMBEKAR
LIC. SURVEYOR

NORTH LINE	REMARK	JOB NO.:-	SCALE :- 1:100
		DRG.NO.:- 02	DRN BY :- NILAM
		DATE :-15/03/23	CHKD BY :- KISHOR