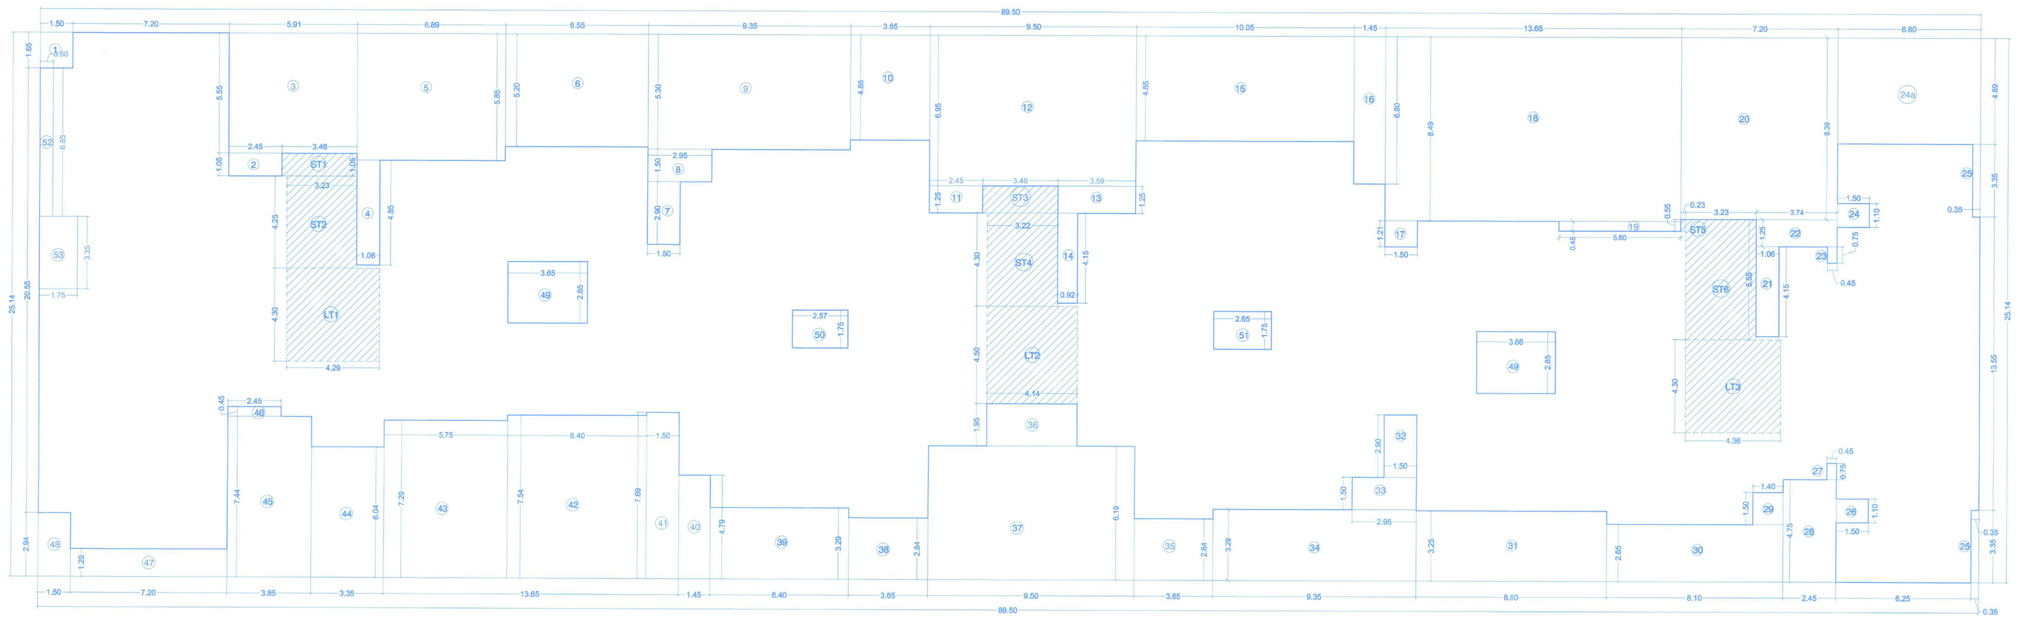

AREA DIAGRAM 8TH FLOOR (WING - A , B & C)
SCALE = 1:100

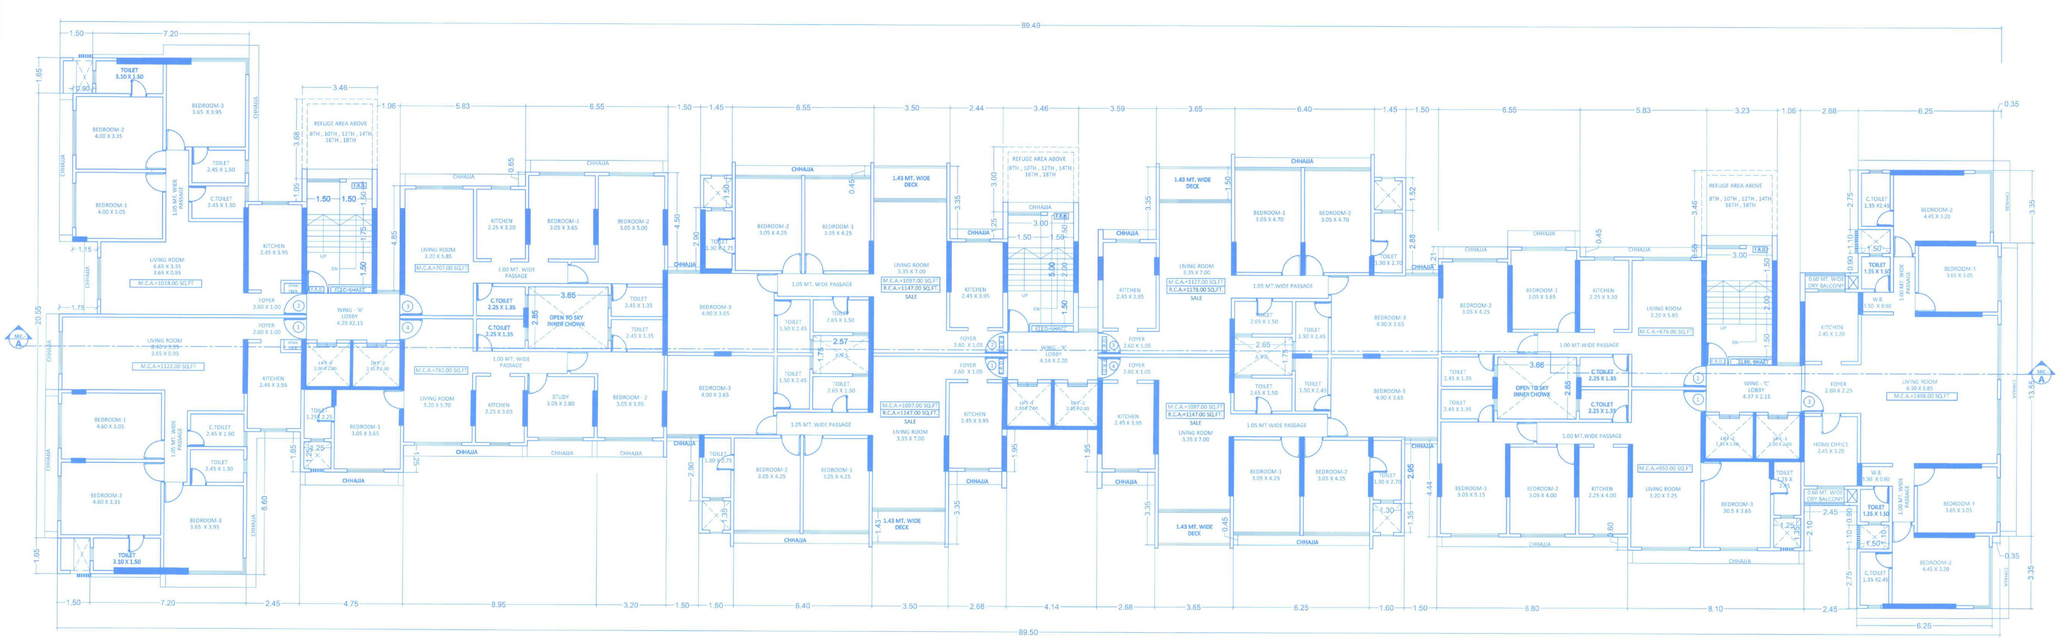

8TH FLOOR PLAN (WING - A , B & C)
SCALE = 1:100

BUILT UP AREA CALCULATION (WING -A, B& C) 8TH FLOOR

ADDITIONS :									
A	89.50	x	25.14	x	1	=	2250.03	Sq.mtr.	
	TOTAL					=	2250.03	Sq.mtr.	A
DEDUCTIONS :									
1	1.50	x	1.65	x	1	=	2.48	Sq.mtr.	
2	2.45	x	1.05	x	1	=	2.57	Sq.mtr.	
3	5.91	x	5.55	x	1	=	32.80	Sq.mtr.	
4	1.06	x	4.85	x	1	=	5.14	Sq.mtr.	
5	6.89	x	5.85	x	1	=	40.31	Sq.mtr.	
6	6.55	x	5.20	x	1	=	34.06	Sq.mtr.	
7	1.50	x	2.90	x	1	=	4.35	Sq.mtr.	
8	2.95	x	1.50	x	1	=	4.43	Sq.mtr.	
9	9.35	x	5.30	x	1	=	49.56	Sq.mtr.	
10	3.65	x	4.85	x	1	=	17.70	Sq.mtr.	
11	2.45	x	1.25	x	1	=	3.06	Sq.mtr.	
12	9.50	x	6.95	x	1	=	66.03	Sq.mtr.	
13	3.59	x	1.25	x	1	=	4.49	Sq.mtr.	
14	0.92	x	4.15	x	1	=	3.82	Sq.mtr.	
15	10.05	x	4.85	x	1	=	48.74	Sq.mtr.	
16	1.45	x	6.80	x	1	=	9.86	Sq.mtr.	
17	1.50	x	1.21	x	1	=	1.82	Sq.mtr.	
18	13.65	x	8.49	x	1	=	115.89	Sq.mtr.	
19	5.60	x	0.45	x	1	=	2.52	Sq.mtr.	
20	7.20	x	8.39	x	1	=	60.41	Sq.mtr.	
20a	3.46	x	8.14	x	1	=	28.16	Sq.mtr.	
21	1.06	x	4.15	x	1	=	4.40	Sq.mtr.	
22	3.74	x	1.25	x	1	=	4.68	Sq.mtr.	
23	0.45	x	0.75	x	1	=	0.34	Sq.mtr.	
24	1.50	x	1.10	x	1	=	1.65	Sq.mtr.	
24a	6.60	x	4.89	x	1	=	32.27	Sq.mtr.	
25	0.35	x	3.35	x	2	=	2.35	Sq.mtr.	
26	1.50	x	1.10	x	1	=	1.65	Sq.mtr.	
27	0.45	x	0.75	x	1	=	0.34	Sq.mtr.	
28	2.45	x	4.75	x	1	=	11.64	Sq.mtr.	
29	1.40	x	1.50	x	1	=	2.10	Sq.mtr.	
30	8.10	x	2.65	x	1	=	21.47	Sq.mtr.	
31	8.80	x	3.25	x	1	=	28.60	Sq.mtr.	
32	1.50	x	2.90	x	1	=	4.35	Sq.mtr.	
33	2.95	x	1.50	x	1	=	4.43	Sq.mtr.	
34	9.35	x	3.29	x	1	=	30.76	Sq.mtr.	
35	3.65	x	2.84	x	1	=	10.37	Sq.mtr.	
36	4.14	x	1.95	x	1	=	8.07	Sq.mtr.	
37	9.50	x	6.19	x	1	=	58.81	Sq.mtr.	
38	3.65	x	2.84	x	1	=	10.37	Sq.mtr.	
39	6.40	x	3.29	x	1	=	21.06	Sq.mtr.	
40	1.45	x	4.79	x	1	=	6.95	Sq.mtr.	
41	1.50	x	7.69	x	1	=	11.54	Sq.mtr.	
42	6.40	x	7.54	x	1	=	48.26	Sq.mtr.	
43	5.75	x	7.29	x	1	=	41.92	Sq.mtr.	
44	3.35	x	6.04	x	1	=	20.23	Sq.mtr.	
45	3.85	x	7.44	x	1	=	28.64	Sq.mtr.	
46	2.45	x	0.45	x	1	=	1.10	Sq.mtr.	
47	7.20	x	1.29	x	1	=	9.29	Sq.mtr.	
48	1.50	x	2.94	x	1	=	4.41	Sq.mtr.	
49	3.65	x	2.85	x	2	=	20.81	Sq.mtr.	
50	2.57	x	1.75	x	1	=	4.50	Sq.mtr.	
51	2.65	x	1.75	x	1	=	4.64	Sq.mtr.	
52	0.60	x	6.85	x	1	=	4.11	Sq.mtr.	
53	1.75	x	3.35	x	1	=	5.86	Sq.mtr.	
	TOTAL					=	**1010.12**	Sq.mtr.	B
TOTAL CONSTRUCTED AREA :									
A		-		B		=	**1239.91**	Sq.mtr.	C
STAIRCASE, STAIRCASE LOBBY,LIFT, LIFT LOOBY AREA :									
ST1	3.46	x	1.05	x	1	=	3.63	Sq.mtr.	
ST2	3.23	x	4.25	x	1	=	13.73	Sq.mtr.	
ST3	3.46	x	1.25	x	1	=	4.33	Sq.mtr.	
ST4	3.22	x	4.30	x	1	=	13.85	Sq.mtr.	
ST5	0.23	x	0.55	x	1	=	0.13	Sq.mtr.	
ST6	3.23	x	5.55	x	1	=	17.93	Sq.mtr.	
LT1	4.29	x	4.30	x	1	=	18.45	Sq.mtr.	
LT2	4.14	x	4.50	x	1	=	18.63	Sq.mtr.	
LT3	4.36	x	4.30	x	1	=	18.75	Sq.mtr.	
	TOTAL					=	**109.41**	Sq.mtr.	D
TOTALBUILT UP AREA:									
C		-		D					
1239.91		-	109.41	=	**1130.50**	Sq.mtr.			

PROFORMA 'B'

CONTENT OF SHEET

8TH FLOOR PLAN , AREA DIAGRAM & CALCULATION STATEMENT.

STAMP OF APPROVAL OF PLANS.

STAMP OF DATE OF RECEIPT OF PLANS.

Approved Subject to the condition Mentioned in this office permission Letter no. SRA/ENG/[illegible] D.
27 MAR 2023
Executive Engineer
Slum Rehabilitation Authority

DESCRIPTION OF PROPOSAL & PROPERTY

PROPOSED SRA SCHEME UNDER REG. 33(11) ON PLOT BEARING F.P. NO. 19(CTS NO. 5957) &F.P. NO. 20(CTS NO. 5958) TPS III OF VILLAGE GHATKOPAR KIROL , GHATKOPAR (EAST) , MUMBAI. 400077

NAME OF SOCIETY : SHANKAR CHHAYA CHS.LTD.
: KAILASH KIRAN CHS.LTD.

NAME OF DEVELOPER

FOR : M/S SHREE SAI REALTORS.

NAME, ADDRESS & SIGNATURE OF ARCHITECT

Pathik's
Architectural CONCEPT
802 , Skyline Wealth Space, C -2 , Wing , Premier Road , Vidyavihar (West) , Mumbai - 400 086.
Tel.: 2510 0465 , 2510 3561
Email : archiconcept07@yahoo.co.in

ROHIT PATIL
LIC. SURVEYOR

NORTH LINE	REMARK	JOB NO. :-	SCALE :- 1:100
		DRG.NO.:- 06	DRN BY :- NILAM
		DATE :- 15/03/23	CHKD BY :- KISHOR