SHEET NO.9 /11

Approved Subject to the condition
Mentioned in this office permission
Letter no. SRA/ENG/(IDT/HD/2022)04/APLS
D 27 MAR 2023

Executive Engineer
Slum Rehabilitation Authority

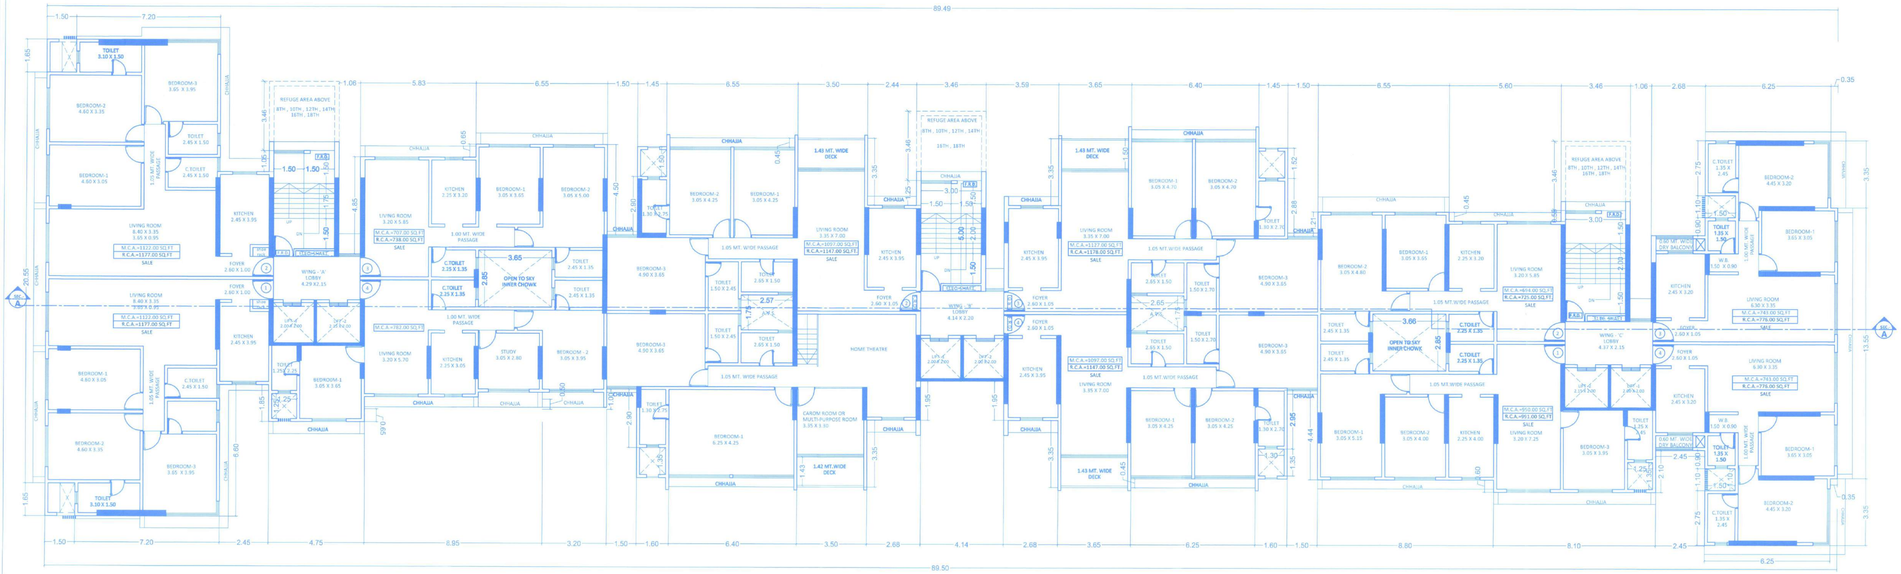

14TH FLOOR (WING - A , B & C)
SCALE = 1:100

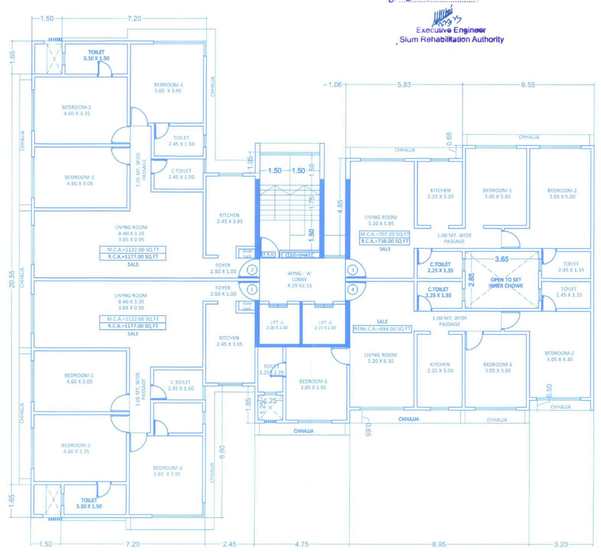

19TH FLOOR (WING - A)
SCALE = 1:100

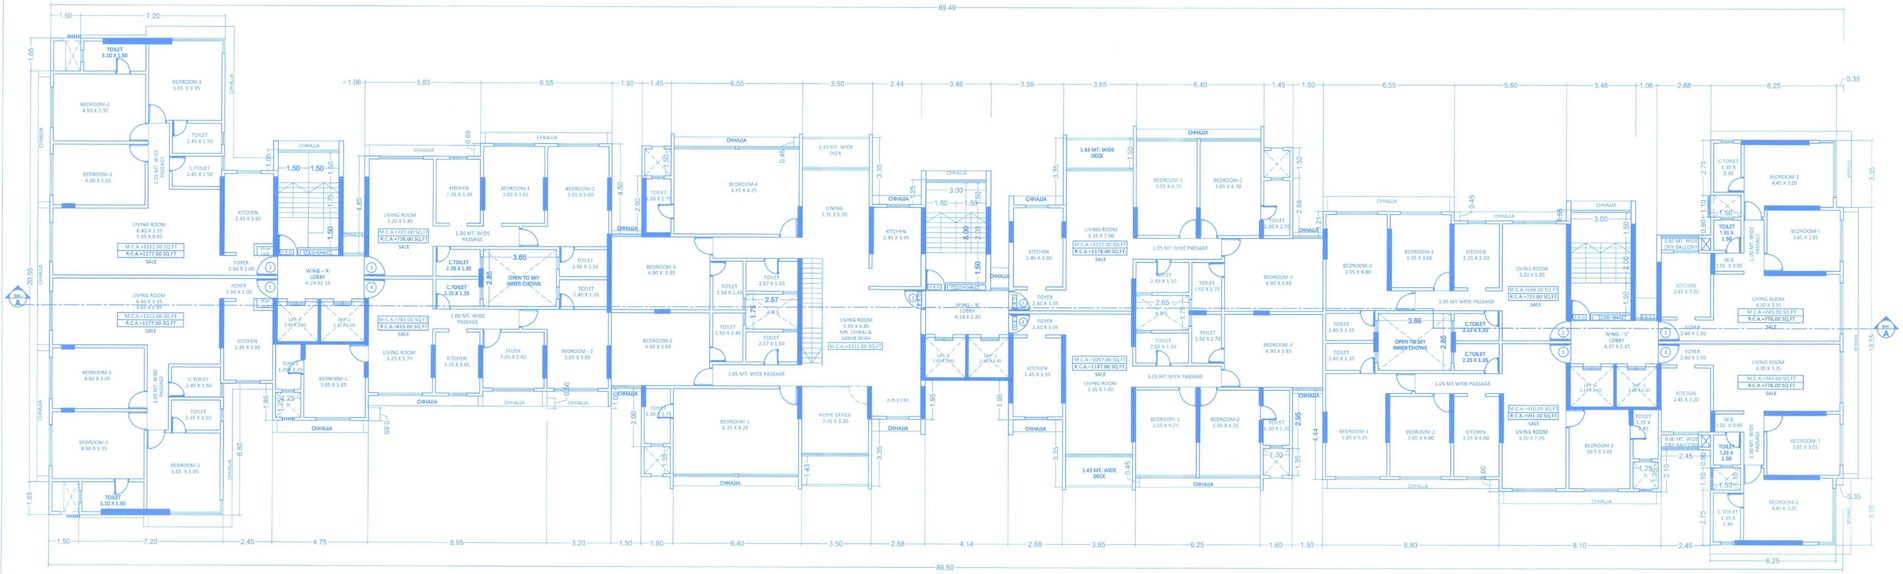

13TH FLOOR (WING - A , B & C)
SCALE = 1:100

PROFORMA 'B'

CONTENT OF SHEET

13TH & 14TH FLOOR PLAN

STAMP OF APPROVAL OF PLANS.	STAMP OF DATE OF RECEIPT OF PLANS.

DESCRIPTION OF PROPOSAL & PROPERTY

PROPOSED SRA SCHEME UNDER REG. 33(11) ON PLOT BEARING F.P. NO. 19(CTS NO. 5957) & F.P. NO. 20(CTS NO. 5958) TPS III OF VILLAGE GHATKOPAR KIROL , GHATKOPAR (EAST) , MUMBAI, 400077

NAME OF SOCIETY : SHANKAR CHHAYA CHS.LTD.
: KAILASH KIRAN CHS.LTD.

NAME OF DEVELOPER

FOR : M/S SHREE SAI REALTORS.

NAME, ADDRESS & SIGNATURE OF ARCHITECT

Patil's Architectural CONCEPT
802 , Skyline Wealth Space, C -2 , Wing ,
Premier Road , Vidyavihar (West) ,
Mumbai - 400 086.
Tel.: 2510 0465 , 2510 3561
Email : archconcept07@yahoo.co.in

ROHIT PATIL
LIC. SURVEYOR

NORTH LINE	REMARK	JOB NO.:-	SCALE :- 1:100
		DRG.NO.:- 09	DRN BY :- NILAM
		DATE :- 15/03/23	CHKD BY :- KISHOR