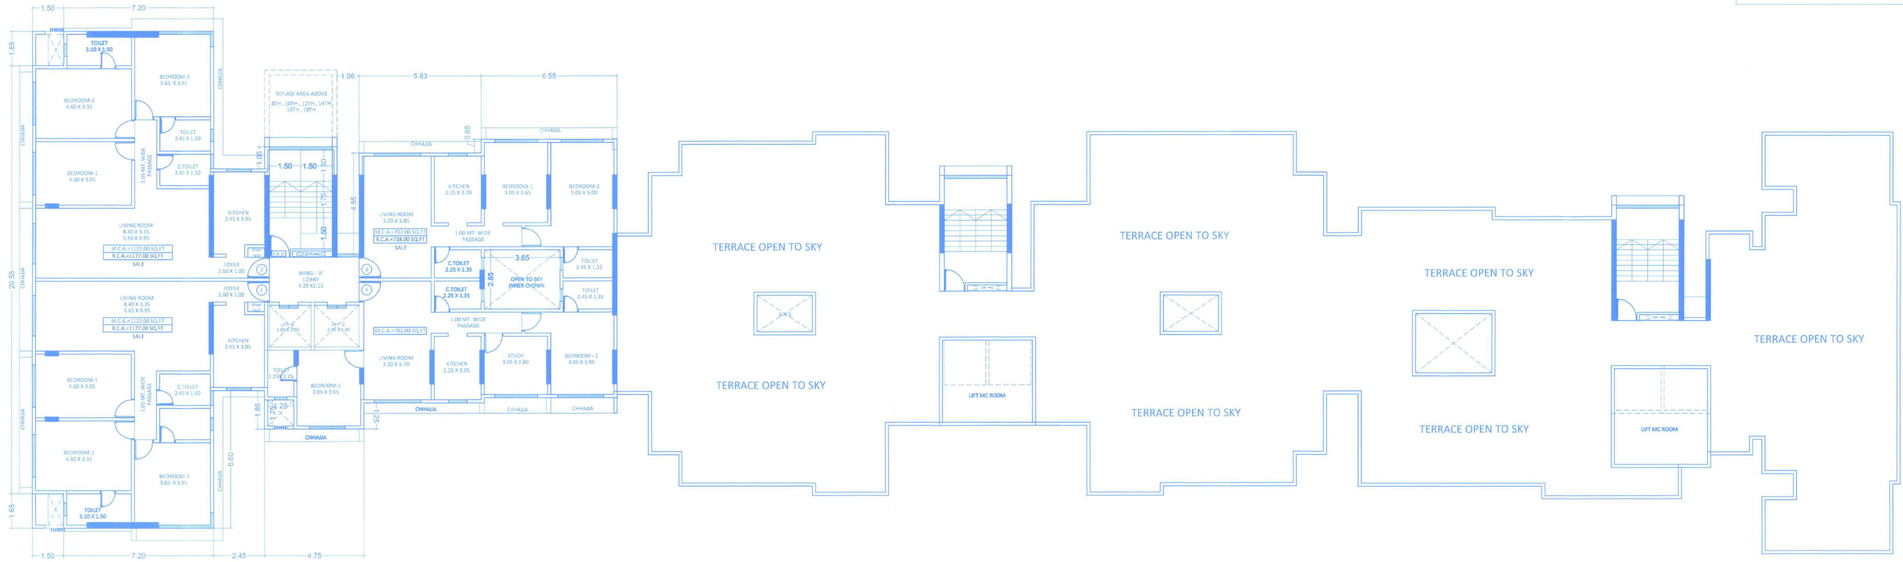

15TH FLOOR PLAN (WING - A)
SCALE = 1:100

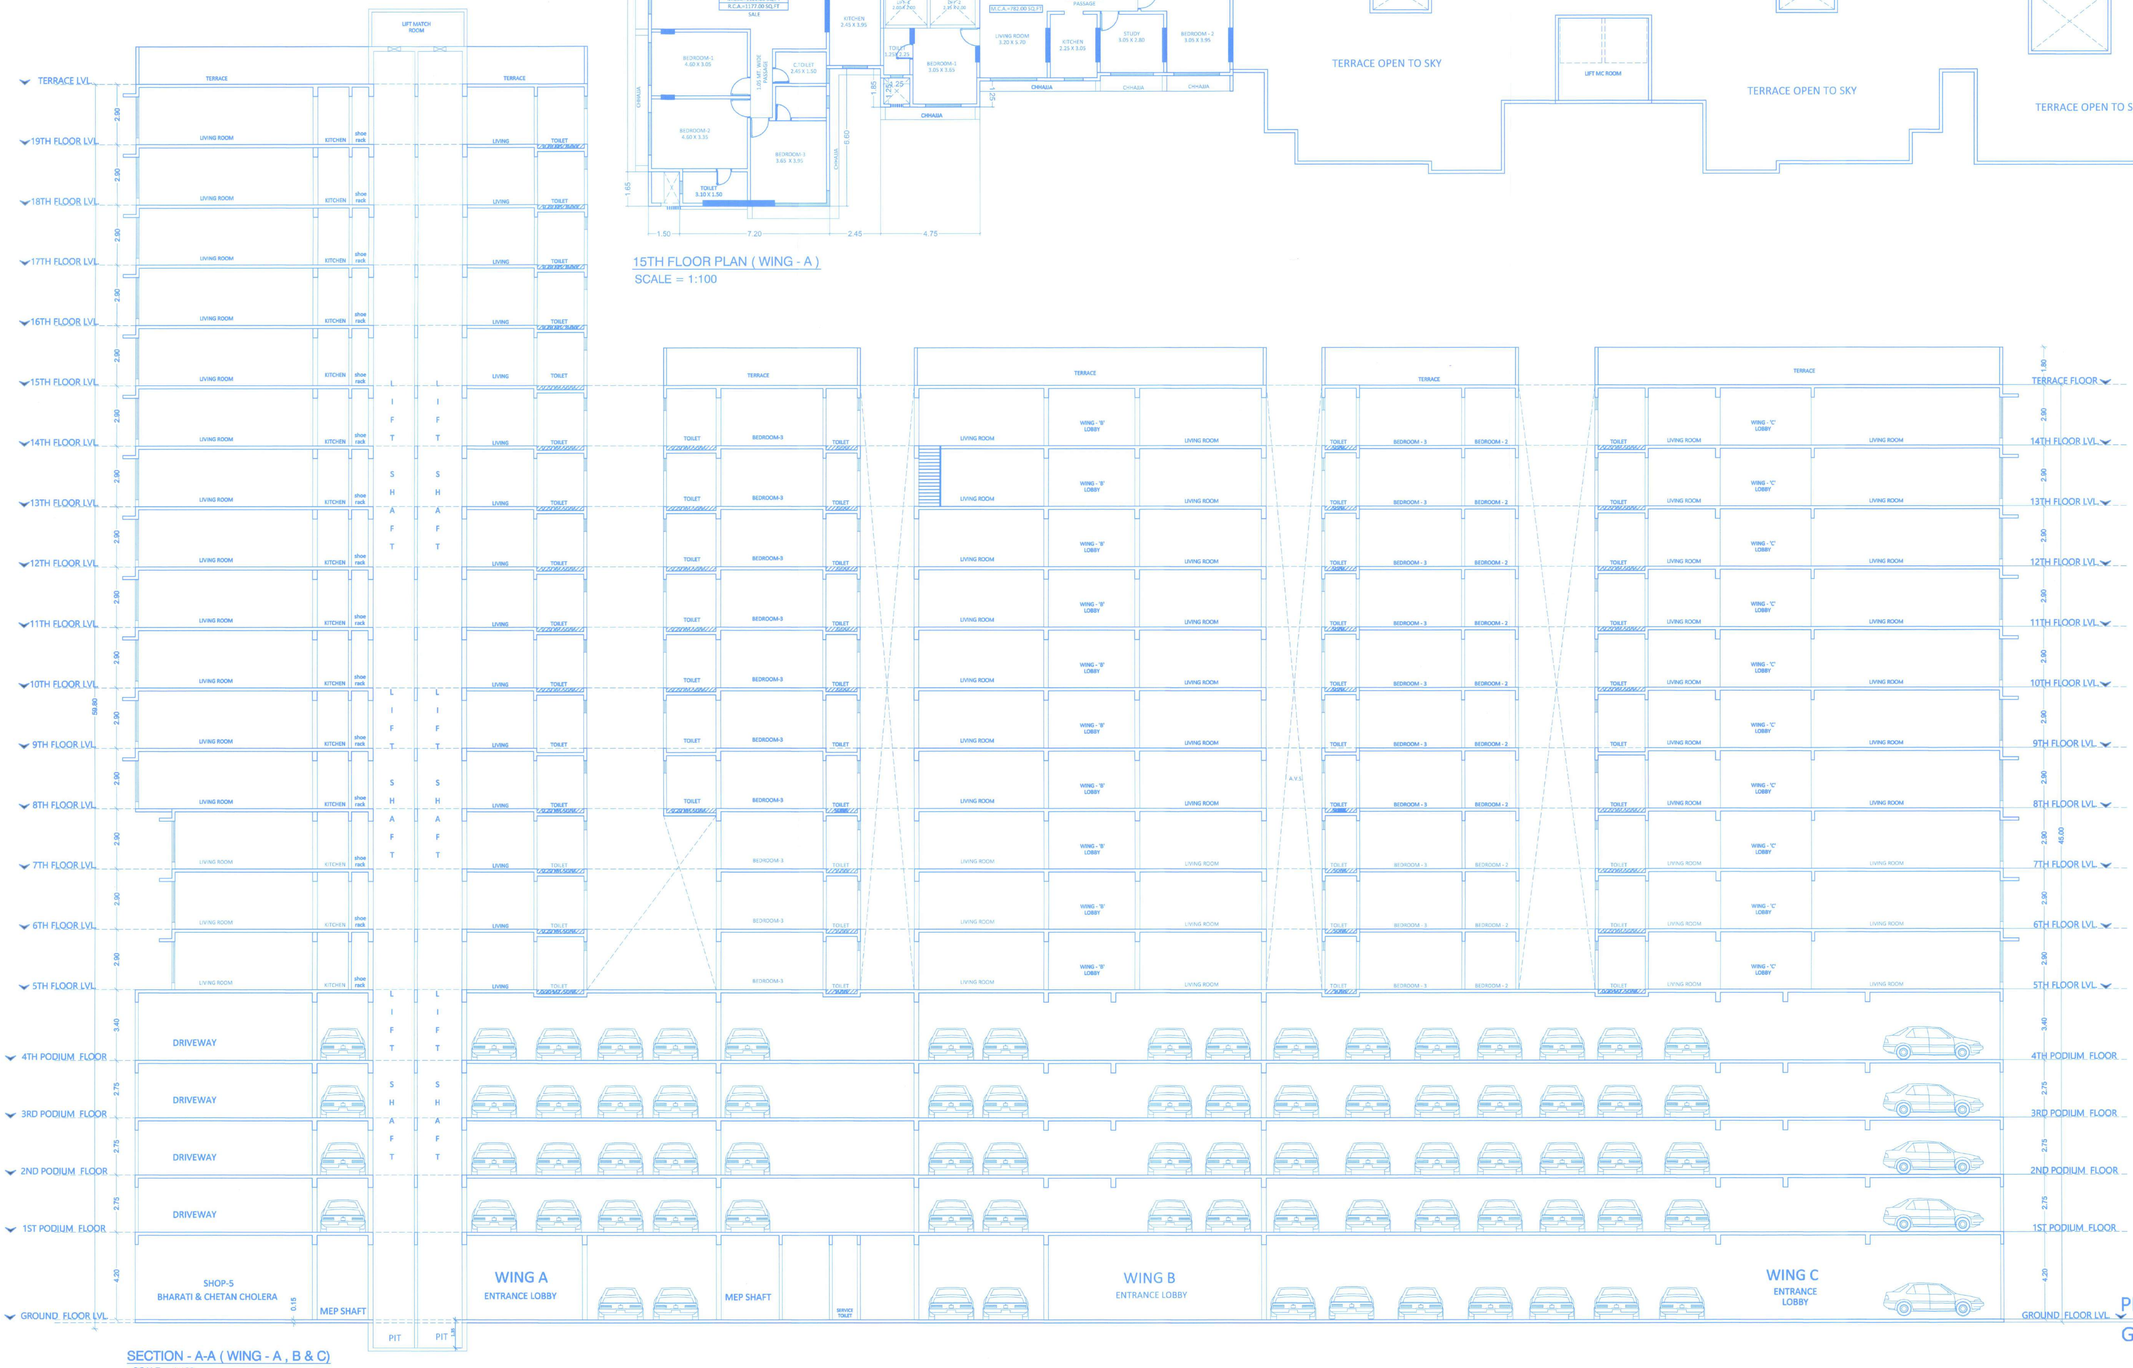

SECTION - A-A (WING - A , B & C)
SCALE = 1:100

TERRACE FLOOR (WING - A)
SCALE = 1:200

PROFORMA 'B'

CONTENT OF SHEET

TERRACE FLOOR PLAN

STAMP OF APPROVAL OF PLANS.

STAMP OF DATE OF RECEIPT OF PLANS.

Approved Subject to the condition Mentioned in this office permission Letter no. SRA/ENG/[illegible]/N/GA/20211104/A P/S
Dt. 7 MAR 2022
Executive Engineer
Slum Rehabilitation Authority

DESCRIPTION OF PROPOSAL & PROPERTY

PROPOSED SRA SCHEME UNDER REG. 33(11) ON PLOT BEARING F.P. NO. 19(CTS NO. 9957) &F.P. NO. 20(CTS NO. 9958) TPS III OF VILLAGE GHATKOPAR KIROL , GHATKOPAR (EAST) , MUMBAI. 400077

NAME OF SOCIETY : SHANKAR CHHAYA CHS.LTD.
: KAILASH KIRAN CHS.LTD.

NAME OF DEVELOPER

FOR : M/S SHREE SAI REALTORS.

NAME, ADDRESS & SIGNATURE OF ARCHITECT

Prafull's
Architectural CONCEPT
802 , Skyline Wealth Space, C -2 , Wing , Premier Road , Vidyavihar (West) , Mumbai - 400 086.
Tel.: 2510 0465 , 2510 3561
Email : archconcept07@yahoo.co.in
LIC. SURVEYOR

NORTH LINE	REMARK	JOB NO.:-	SCALE :- 1:100
		DRG.NO.:- 12	DRN BY :- NILAM
		DATE :- 15/03/23	CHKD BY :- KISHOR