SHEET NO.1/16

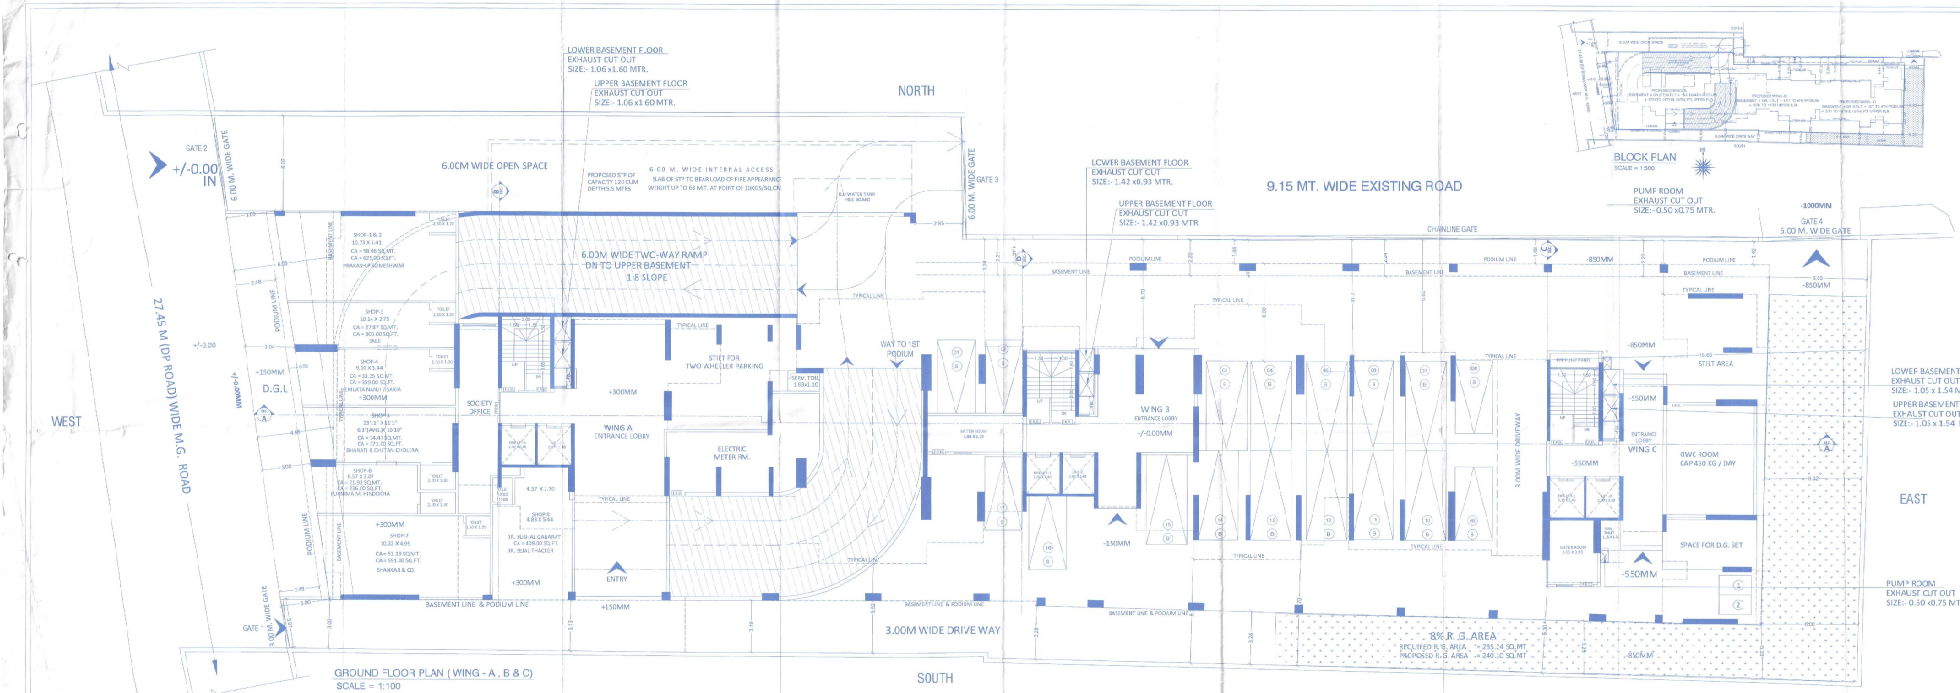

BLOCK PLAN
SCALE = 1:500

GROUND FLOOR PLAN (WING - A, B & C)
SCALE = 1:100

| SHANKAR CHAYA & KAILASH KRAVI 08.11.2013 | | |