SHEET NO. 10 /16

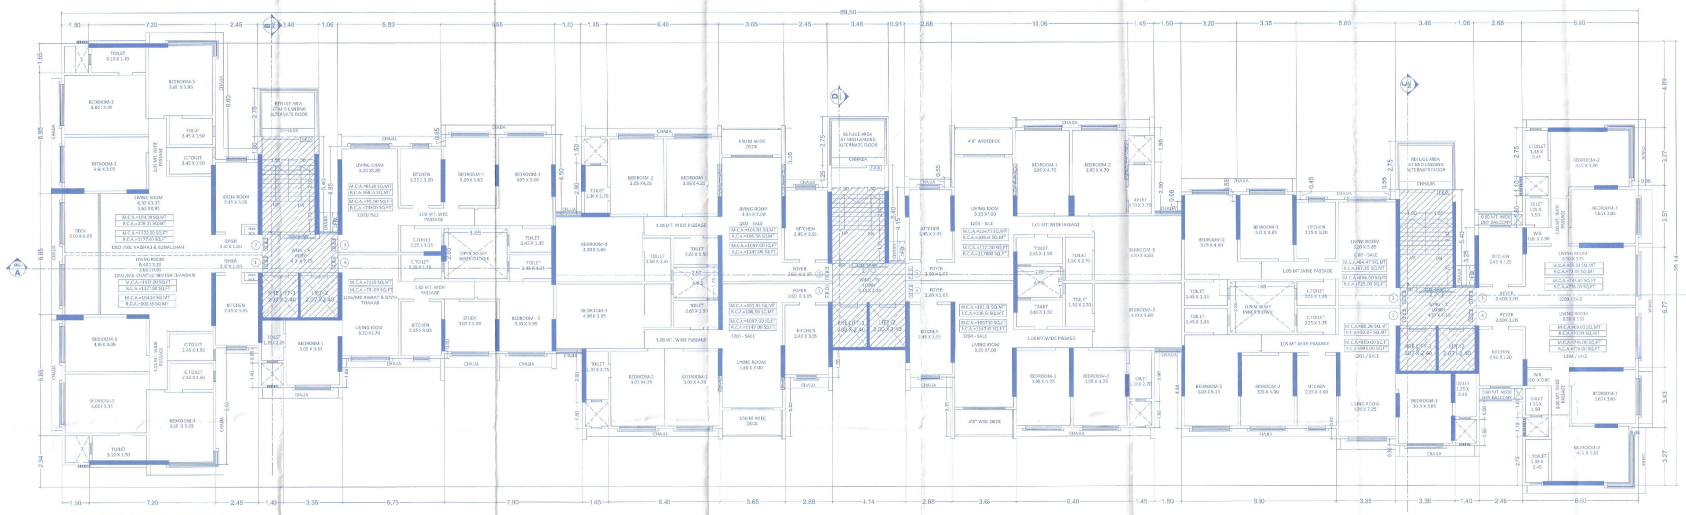

12TH FLOOR (WING - A , B & C)
SCALE = 1:100



REFUGR AREA DIAGRAM (WING - A , B & C)
SCALE = 1:100

1. 3.46 X 3.00 X 1 = 10.38 SQ.MT.

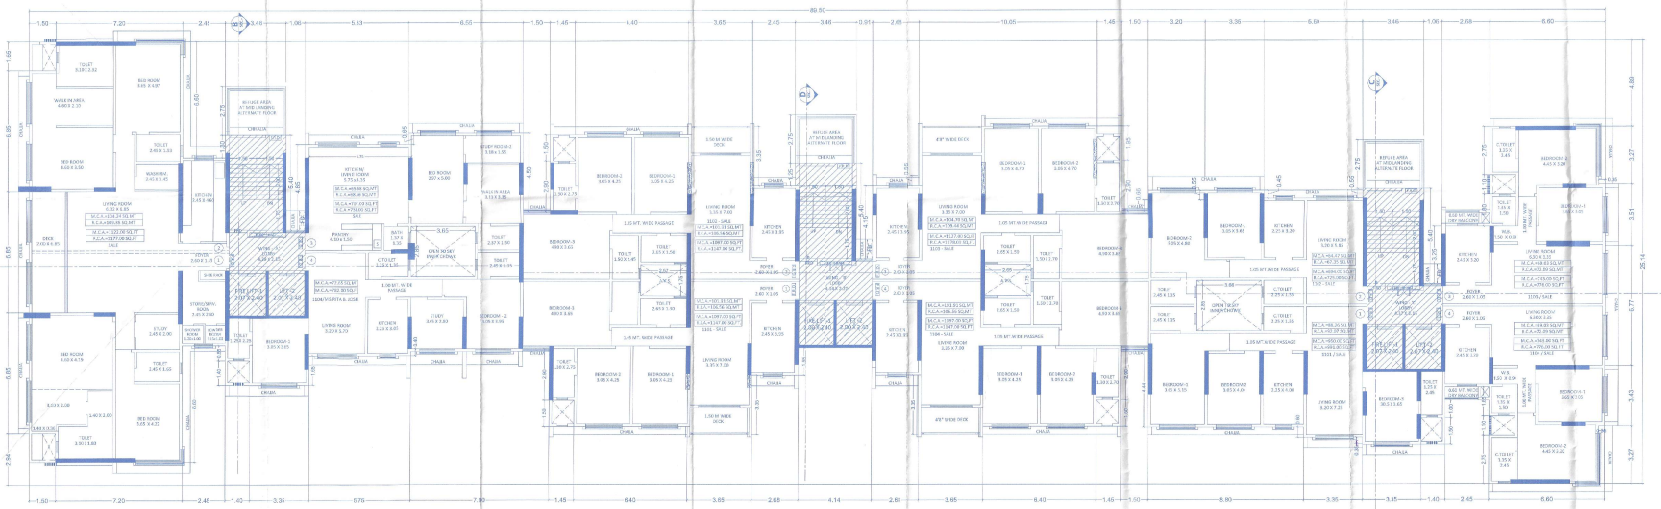

11TH FLOOR (WING - A, B & C)
SCALE = 1:100

PROFORMA 'B'

CONTENT OF SHEET

11TH & 12TH FLOOR PLAN

DESCRIPTION OF PROPOSAL & PROPERTY

PROPOSED REDEVELOPMENT UNDER SR. SCHEME UNDER REG. 33(11) OF DCPR 2034 ON PLOT BEARING F.P. NO. 19 (CTS. NO. 5958) F.P. NO. 20 (CTS NO. 5958) TPS. II OF VILLAGE GHATKOPAR(ROL), GHATKOPAR (EAST), MUMBAI 400077 (SCHEME NO. 2) [CLUBBED WITH SCHEME NO. 1 IN M/W WARD]

NAME OF SOCIETY : SHANKAR CHHAYA CHS.LTD.
: KAILASH KIRANCHS.LTD.

NAME OF DEVELOPER

FOR : M/S SHREE SAI REALTORS.
201,SAI PLAZA, JAWAHAR ROAD, OPP.GHATKOPAR RAILWAY STATION GHATKOPAR (E), MUMBAI-400077

STAMP OF APPROVAL OF PLANS.

ISSUED

SIGN.

This cancels Approval to the previous Plans Sanctioned under no.
Approved Subject to the condition Mentioned in the also permission Letter No. SRA/ENG/MHTM/Sub/Sanctioned
Dt 8 MAR 2028
17.03.2026
Executive Engineer
Slum Rehabilitation Authority
Brihanmumbai

B.E.(S.R.A.) Brihanmumbai
A.E.(S.R.A.) Brihanmumbai

NAME, ADDRESS & SIGNATURE OF ARCHITECT

Pvt Ltd
Architectural CONCEPT
802 , Skyline Wealth Space, C -1 , Wing ,
Premier Road , Vidyavihar (West) ,
Mumbai - 400 086.
Tel.: 2510 0465 , 2510 3561
Email : archconcept07@yahoo.co.in

ROHIT PATIL
LIC. SURVEYOR

NORTH LINE	REMARK	JOB NO. :-	SCALE - 1:100
		DRG NO. :- 10	DRN BY - CHAKAR
		DATE :- 09-03-2026	CHKD BY - KISHOR