
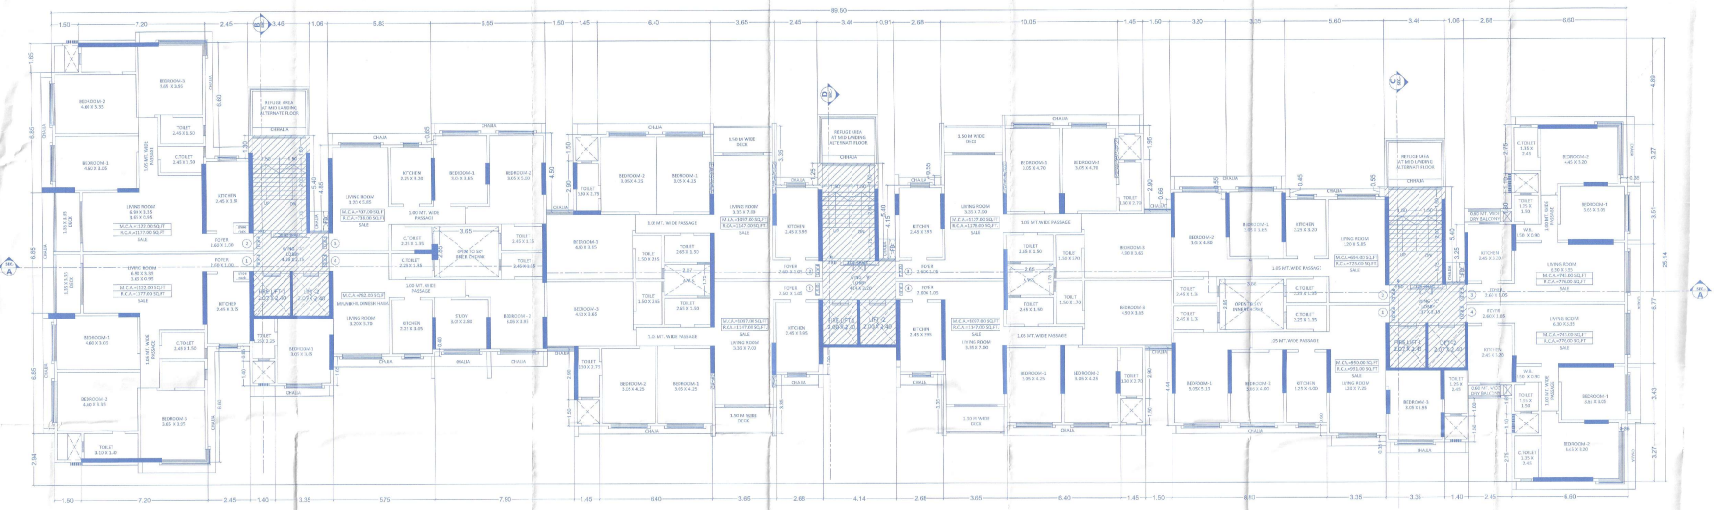


15TH FLOOR PLAN (WING - A , B &C)
SCALE = 1:100

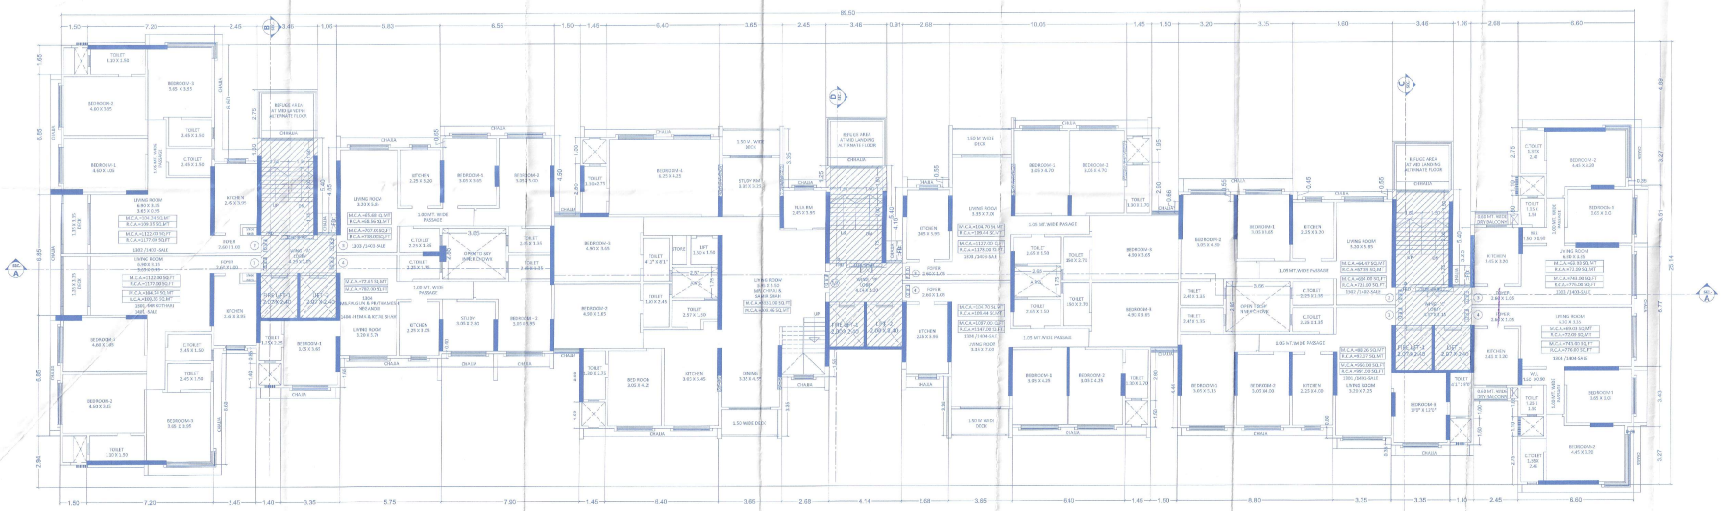

13TH & 14TH FLOOR PLAN (WING - A , B & C)
SCALE = 1:100

PROFORMA 'B'

CONTENT OF SHEET

13TH, 14TH & 15TH FLOOR PLAN

DESCRIPTION OF PROPOSAL & PROPERTY

PROPOSED REDEVELOPMENT UNDER I.R. SCHEME UNDER REG. 33(11) OF DCPR 2034 ON PLOT BEARING F.P NO. 19 (CTS. NO. 5927) F.P. NO. 20 [CTS NO. 5958] TPS. II OF VILLAGE GHATKOPAR KIROL , GHATKOPAR (EAST) , MUMBAI. 400077 (SCHEME NO. 2) [CLUBBED WITHSCHEME NO. 1 IN M/W WARD]

NAME OF SOCIETY : SHANKAR CHHAYA CHS.LTD.
: EAILASH KIRANCHS.LTD.

NAME OF DEVELOPER

FOR : M/S SHREE SAI REALTORS.

201, SAI PLAZA, K.W.VAHAR ROAD, OPPGHATKOPAR RAILWAY STATION GHATKOPAR (E ,MUMBAI- 400077

STAMP OF APPROVAL OF PLANS.

ISSUED

This cancels Approval to the previous Plans Sanctioned vide no. CH/W1/HQ/0244/0615 dated 04.10.2023

Approved Subject to the condition mentioned in this office permission Letter No. BMC/CH/W1/HQ/0244/0615/NEW/ DT. 18 MAR 2024

S.E. (B.R.A) Brihanmumbai

A.E. (B.R.A.) Brihanmumbai

Executive Engineer
State Rehabilitation Authority

NAME, ADDRESS & SIGNATURE OF ARCHITECT

Architectural CONCEPT

802 , Skyline Wealth Space, C -2 , Wing , Premier Road , Vidyavihar (West) , Mumbai - 400 086. Tel.: 2510 0465 / 25 0 3561 Email : archconcept07@yahoo.co.in

ROHIT PATIL
LIC. SURVEYOR

NORTH LINE	REMARKS	JOB NO. :-	SCALE :- 1:100
		DRG NO. :- 11	DRN BY :- OMKAR
		DATE :- 09-12-2023	CHKD BY :- ROHIT