
CONTENTS OF THE SHEET	BLDG. NO. 3 WING - A4 SHEET NO. 05/05
* SECTION A-A & B-B (WING - A4)	


This cancels Approval to the previous Plans Sanctioned under no. MHADA/0106/20290718/AM/0218 dated 20/11/2023

Approved Subject to the condition Mentioned in this office permission Letter No. MHADA/CHE/Tech/ 22-0718 / AM/82 Dt. 04 SEP 2024


Executive Engineer
Slum Rehabilitation Authority
Brihanmumbai

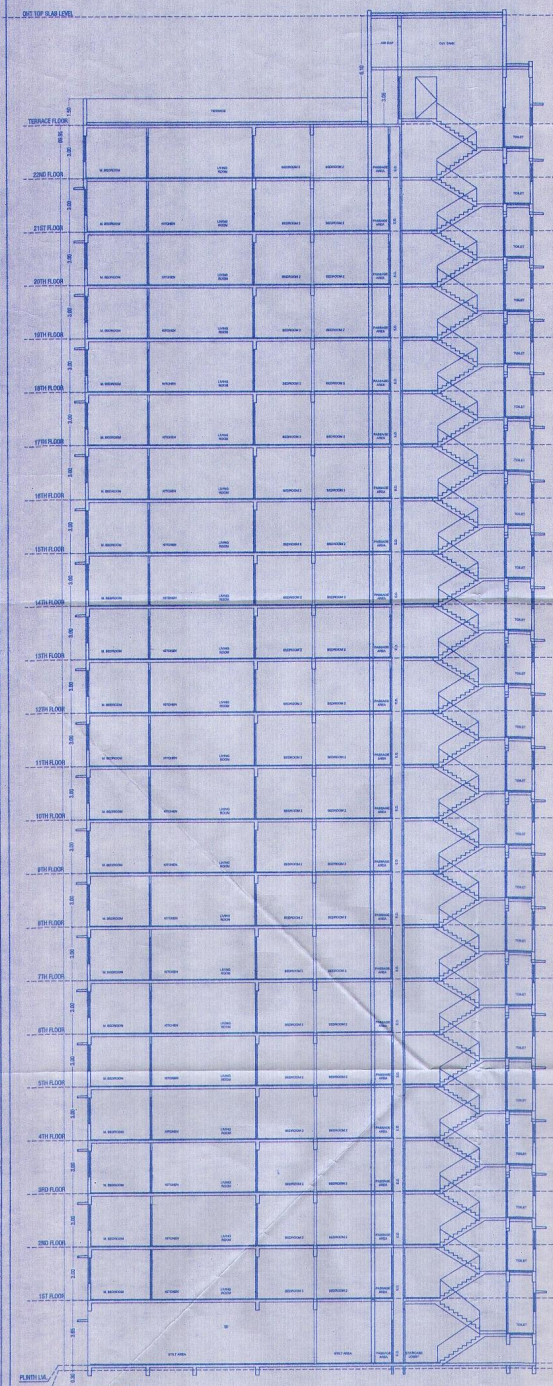


SECTION A-A
SCALE - 1:100

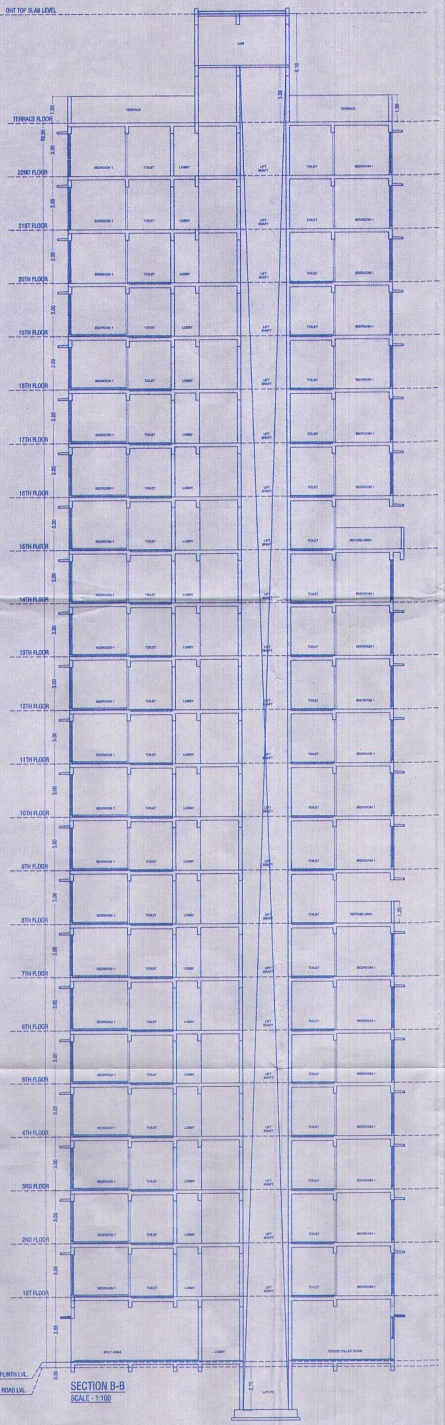

SECTION B-B
SCALE - 1:100

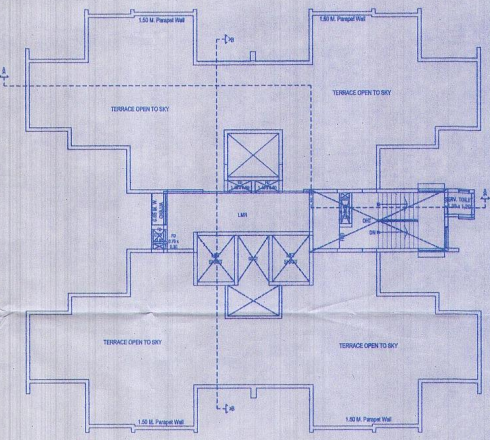

TERRACE PLAN
SCALE - 1:100

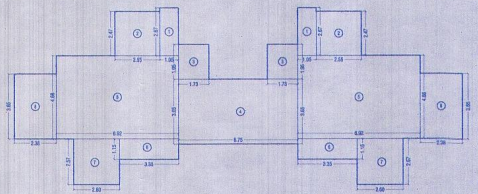

(JODI FLAT NO 01 & 02) RERA CARPET AREA OF 9TH, 20TH, & 22ND FLOOR
SCALE - 1:100

CARPET AREA FOR PARKING PURPOSE (UNFINISHED DIMENSIONS)							
RERA CARPET AREA CALCULATION FOR (FLAT NO 01 & 02) (9TH, 20TH, & 22ND FLOOR)							
1	1.05	X	2.68	X	2 NOS	=	5.62 SQ.MT.
2	2.55	X	2.48	X	2 NOS	=	12.64 SQ.MT.
3	1.73	X	1.85	X	2 NOS	=	6.74 SQ.MT.
4	6.75	X	3.85	X	1 NO	=	26.64 SQ.MT.
5	6.93	X	4.68	X	2 NOS	=	64.86 SQ.MT.
6	3.35	X	1.15	X	2 NOS	=	7.70 SQ.MT.
7	2.60	X	2.57	X	2 NOS	=	13.36 SQ.MT.
8	2.30	X	3.85	X	2 NOS	=	17.38 SQ.MT.
					TOTAL ADDITION	=	152.94 SQ.MT.
					TOTAL NUMBER OF FLAT = 1 X 3 FLOORS	=	3.00 Nos.

Note: All dimensions/levels/depths stated are clear dimensions (i.e. unfinished dimensions) in meters.

DESCRIPTION OF PROPOSAL & PROPERTY

PROPOSED DEVELOPMENT ON PLOT BEARING C.T.S. NO. 87(PT.), 87/1, 87/1 TO 5, & 87/8 TO 18, 87/19(pt), 87/20(pt), 87/21(pt), 87/22 TO 25, 87/26, 87/27, 87/28, 87/29 TO 30 87/40(pt), 87/41 87/42(pt), 87/43(pt), 87/46(pt) & 87/47 OF VILLAGE - VIKHROLI, L. B. S. ROAD, VIKHROLI (W), MUMBAI.

NAME & ADDRESS OF DEVELOPER	SIGNATURE
Lodha Developers Limited (Formerly known as Macrotech Developers Limited) One Lodha Place, Senapati Bapat Marg, Lower Parel, Mumbai - 400013.	

NAME & ADDRESS OF LICENSED SURVEYOR	SIGNATURE
SPACEAGE CONSULTANTS B-106, Natraj Building, Mulund Goregaon Link Road Mulund (w), Mumbai : 4000 080	