

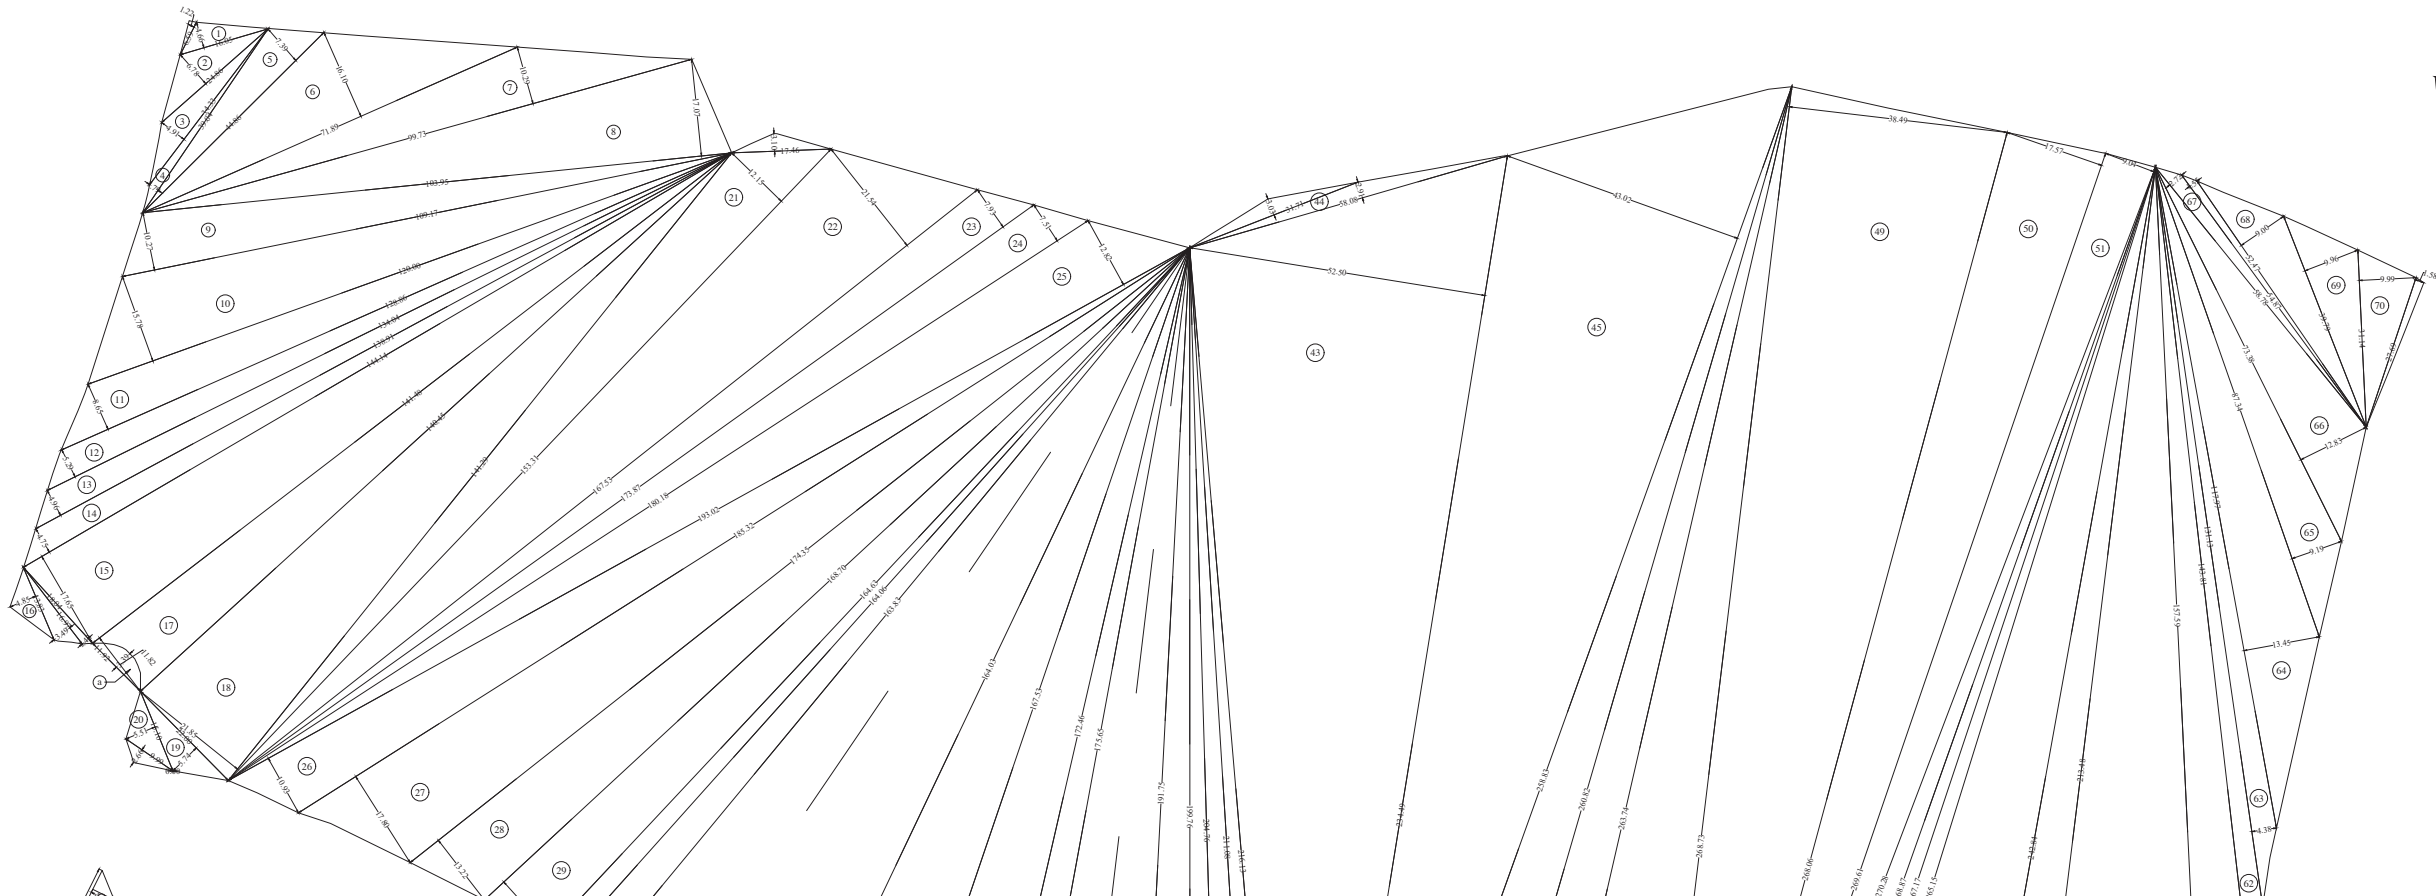


PLOT AREA DIAGRAM
SCALE = 1: 500

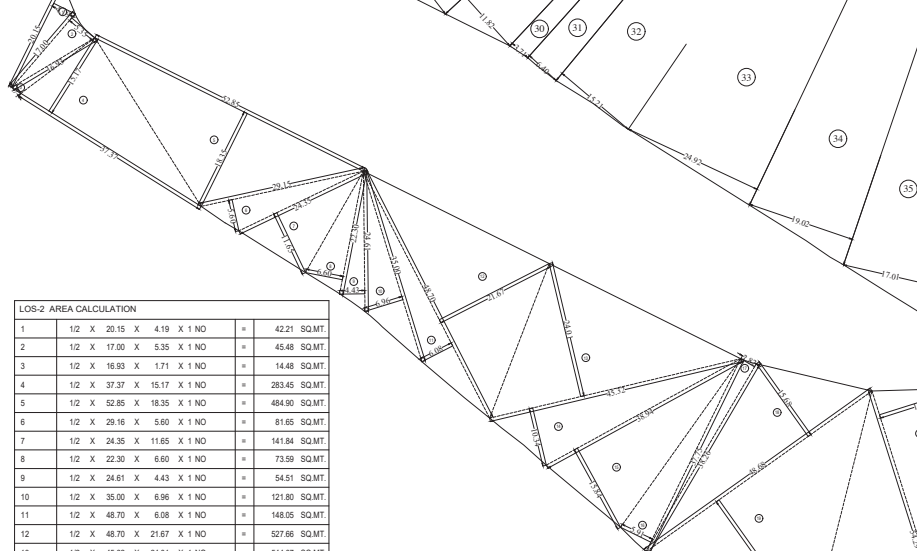


LOS (2) AREA DIAGRAM
SCALE = 1: 500

LOS-2 AREA CALCULATION									
1	1/2	X	20.15	X	4.19	X 1 NO	=	42.21	SQ.MT.
2	1/2	X	17.00	X	5.35	X 1 NO	=	45.48	SQ.MT.
3	1/2	X	16.93	X	1.71	X 1 NO	=	14.48	SQ.MT.
4	1/2	X	37.37	X	15.17	X 1 NO	=	283.45	SQ.MT.
5	1/2	X	52.85	X	18.35	X 1 NO	=	484.90	SQ.MT.
6	1/2	X	29.16	X	5.60	X 1 NO	=	81.65	SQ.MT.
7	1/2	X	24.35	X	11.65	X 1 NO	=	141.84	SQ.MT.
8	1/2	X	22.30	X	6.60	X 1 NO	=	73.59	SQ.MT.
9	1/2	X	24.61	X	4.43	X 1 NO	=	54.51	SQ.MT.
10	1/2	X	35.00	X	6.96	X 1 NO	=	121.80	SQ.MT.
11	1/2	X	48.70	X	6.08	X 1 NO	=	148.05	SQ.MT.
12	1/2	X	48.70	X	21.67	X 1 NO	=	527.66	SQ.MT.
13	1/2	X	45.32	X	24.01	X 1 NO	=	544.07	SQ.MT.
14	1/2	X	45.32	X	10.34	X 1 NO	=	234.30	SQ.MT.
15	1/2	X	39.02	X	15.84	X 1 NO	=	309.04	SQ.MT.
16	1/2	X	37.75	X	5.91	X 1 NO	=	111.55	SQ.MT.
17	1/2	X	38.35	X	2.82	X 1 NO	=	54.07	SQ.MT.
18	1/2	X	48.68	X	15.68	X 1 NO	=	381.65	SQ.MT.
19	1/2	X	48.68	X	28.19	X 1 NO	=	686.14	SQ.MT.
20	1/2	X	54.29	X	22.73	X 1 NO	=	617.01	SQ.MT.
21	1/2	X	54.29	X	15.43	X 1 NO	=	418.85	SQ.MT.
						TOTAL ADDITION	=	5376.30	SQ.MT. X

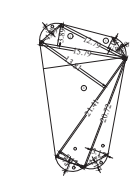


LOS (4) AREA DIAGRAM
SCALE = 1: 500

LOS-4 AREA CALCULATION									
TYPICAL FLOOR									
1	1/2	X	12.79	X	2.06	X 1 NO	=	13.17	SQ.MT.
2	1/2	X	15.79	X	3.89	X 1 NO	=	30.71	SQ.MT.
3	1/2	X	21.41	X	13.81	X 1 NO	=	147.84	SQ.MT.
4	1/2	X	21.41	X	5.11	X 1 NO	=	54.70	SQ.MT.
5	1/2	X	20.72	X	3.17	X 1 NO	=	32.84	SQ.MT.
6	2/3	X	4.08	X	0.80	X 1 NO	=	2.18	SQ.MT.
7	2/3	X	4.99	X	1.33	X 1 NO	=	4.42	SQ.MT.
8	2/3	X	5.27	X	1.56	X 1 NO	=	5.48	SQ.MT.
10	2/3	X	4.75	X	1.17	X 1 NO	=	3.71	SQ.MT.
						TOTAL ADDITION	=	295.05	SQ.MT. X

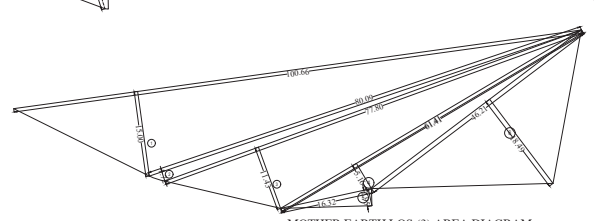


MOTHER EARTH LOS (3) AREA DIAGRAM
SCALE = 1: 500

LOS-3 AREA CALCULATION									
1	1/2	X	100.66	X	15.00	X 1 NO	=	754.95	SQ.MT.
2	1/2	X	80.09	X	1.72	X 1 NO	=	68.88	SQ.MT.
3	1/2	X	77.80	X	11.43	X 1 NO	=	444.63	SQ.MT.
4	1/2	X	61.41	X	5.16	X 1 NO	=	158.44	SQ.MT.
5	1/2	X	16.32	X	2.95	X 1 NO	=	24.07	SQ.MT.
6	1/2	X	46.21	X	18.49	X 1 NO	=	427.21	SQ.MT.
						TOTAL ADDITION	=	1878.18	SQ.MT.

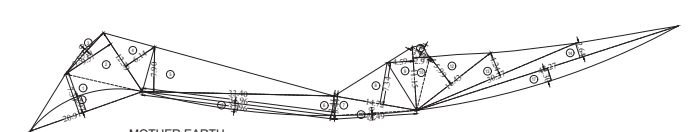


MOTHER EARTH LOS (5) AREA DIAGRAM
SCALE = 1: 500

MOTHER EARTH LOS-5 AREA CALCULATION									
TYPICAL FLOOR									
1	1/2	X	20.91	X	7.39	X 1 NO	=	77.26	SQ.MT.
2	1/2	X	12.39	X	9.57	X 1 NO	=	59.29	SQ.MT.
3	1/2	X	9.84	X	0.52	X 1 NO	=	2.56	SQ.MT.
4	1/2	X	12.39	X	6.14	X 1 NO	=	38.04	SQ.MT.
5	1/2	X	33.40	X	7.90	X 1 NO	=	131.93	SQ.MT.
6	1/2	X	33.96	X	3.44	X 1 NO	=	58.41	SQ.MT.
7	1/2	X	14.72	X	3.41	X 1 NO	=	25.10	SQ.MT.
8	1/2	X	14.72	X	7.34	X 1 NO	=	54.02	SQ.MT.
9	1/2	X	11.15	X	4.59	X 1 NO	=	25.59	SQ.MT.
10	1/2	X	11.15	X	2.97	X 1 NO	=	16.56	SQ.MT.
11	1/2	X	3.55	X	1.11	X 1 NO	=	1.97	SQ.MT.
12	1/2	X	16.43	X	5.99	X 1 NO	=	49.21	SQ.MT.
13	1/2	X	30.27	X	4.24	X 1 NO	=	64.17	SQ.MT.
14	1/2	X	48.27	X	2.64	X 1 NO	=	63.72	SQ.MT.
15	2/3	X	33.96	X	1.13	X 1 NO	=	25.58	SQ.MT.
16	2/3	X	14.50	X	0.21	X 1 NO	=	2.03	SQ.MT.
17	2/3	X	48.27	X	2.30	X 1 NO	=	74.01	SQ.MT.
						TOTAL ADDITION	=	769.45	SQ.MT. X
DEDUCTIONS									
A	2/3	X	20.91	X	2.97	X 1 NO	=	41.40	SQ.MT.
						TOTAL DEDUCTION	=	41.40	SQ.MT. Y1
TOTAL BUILT UP AREA [X - Y1]							=	728.02	SQ.MT. X1

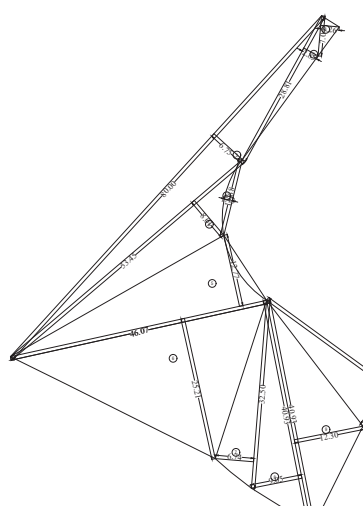

LOS (1) AREA DIAGRAM
SCALE = 1: 500


LOS-1 AREA CALCULATION									
1	1/2	X	7.04	X	3.26	X 1 NO	=	11.48	SQ.MT.
2	1/2	X	28.81	X	2.85	X 1 NO	=	41.05	SQ.MT.
3	1/2	X	80.00	X	6.75	X 1 NO	=	270.00	SQ.MT.
4	1/2	X	53.45	X	8.01	X 1 NO	=	214.07	SQ.MT.
5	1/2	X	46.07	X	12.77	X 1 NO	=	294.16	SQ.MT.
6	1/2	X	46.07	X	25.15	X 1 NO	=	579.33	SQ.MT.
7	1/2	X	32.50	X	6.74	X 1 NO	=	109.53	SQ.MT.
8	1/2	X	40.93	X	9.05	X 1 NO	=	185.21	SQ.MT.
9	1/2	X	40.93	X	12.30	X 1 NO	=	251.72	SQ.MT.
10	1/2	X	107.00	X	7.90	X 1 NO	=	422.65	SQ.MT.
11	1/2	X	81.50	X	3.36	X 1 NO	=	136.92	SQ.MT.
12	1/2	X	77.00	X	2.09	X 1 NO	=	80.47	SQ.MT.
13	2/3	X	5.43	X	0.59	X 1 NO	=	2.14	SQ.MT.
						TOTAL ADDITION	=	2598.73	SQ.MT. X
DEDUCTIONS									
B	2/3	X	13.68	X	1.43	X 1 NO	=	13.04	SQ.MT.
						TOTAL DEDUCTION	=	13.04	SQ.MT. Y1
TOTAL BUILT UP AREA [X - Y1]							=	2585.69	SQ.MT. X1

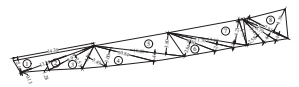


NOT IN POSSESSION AREA DIAGRAM
SCALE = 1: 500

NOT IN POSSESSION AREA CALCULATION								
ADDITION (X)								
1	14.38	X	2.19	X	0.50	=	15.78	sq.m
"	13.55	X	0.13	X	0.50	=	0.91	sq.m
2	13.55	X	1.28	X	0.50	=	8.70	sq.m
3	8.95	X	2.53	X	0.50	=	11.32	sq.m
"	4.49	X	3.49	X	0.50	=	7.84	sq.m
4	10.84	X	3	X	0.50	=	16.26	sq.m
"	16.00	X	1.46	X	0.50	=	11.71	sq.m
5	16.00	X	3.80	X	0.50	=	30.4	sq.m
6	8.80	X	2.84	X	0.50	=	12.51	sq.m
"	11.70	X	1.28	X	0.50	=	7.49	sq.m
"	13.99	X	0.79	X	0.50	=	5.55	sq.m
7	13.99	X	4.21	X	0.50	=	29.47	sq.m
"	4.71	X	0.77	X	0.50	=	1.82	sq.m
"	5.41	X	2.58	X	0.50	=	6.99	sq.m
"	6.794	X	1.41	X	0.50	=	4.8	sq.m
"	8.524	X	1.14	X	0.50	=	4.86	sq.m
"	7.814	X	0.56	X	0.50	=	2.19	sq.m
8	7.81	X	4.39	X	0.50	=	17.14	sq.m
TOTAL							195.74	sq.m


PLOT AREA CALCULATION								
ADDITION (X)								
1	16.05	X	4.66	X	0.50	=	37.40	sq.m
"	6.59	X	1.22	X	0.50	=	4.02	sq.m
2	24.86	X	6.78	X	0.50	=	84.28	sq.m
3	34.54	X	4.91	X	0.50	=	84.80	sq.m
4	39.04	X	1.79	X	0.50	=	34.84	sq.m
5	44.86	X	7.385	X	0.50	=	165.63	sq.m
6	71.89	X	16.10	X	0.50	=	578.67	sq.m
7	99.73	X	10.29	X	0.50	=	513.09	sq.m
8	103.95	X	17.07	X	0.50	=	887.16	sq.m
9	109.17	X	10.27	X	0.50	=	560.75	sq.m
10	120.00	X	15.78	X	0.50	=	946.50	sq.m
11	128.86	X	8.65	X	0.50	=	557.18	sq.m
12	134.04	X	5.29	X	0.50	=	354.37	sq.m
13	138.91	X	4.96	X	0.50	=	344.21	sq.m
14	144.14	X	4.75	X	0.50	=	342.02	sq.m
15	144.14	X	17.65	X	0.50	=	1271.79	sq.m
"	18.04	X	1.42	X	0.50	=	12.84	sq.m
"	16.97	X	3.51	X	0.50	=	29.74	sq.m
16	13.83	X	4.85	X	0.50	=	33.51	sq.m
17	141.48	X	11.82	X	0.50	=	836.15	sq.m
18	141.29	X	21.85	X	0.50	=	1543.58	sq.m
19	22.00	X	5.74	X	0.50	=	63.16	sq.m
20	15.10	X	5.51	X	0.50	=	41.62	sq.m
"	9.99	X	2.66	X	0.50	=	13.29	sq.m
21	153.31	X	12.15	X	0.50	=	931.53	sq.m
"	17.98	X	3.10	X	0.50	=	27.87	sq.m
22	167.53	X	21.54	X	0.50	=	1804.63	sq.m
23	173.87	X	7.93	X	0.50	=	688.96	sq.m
24	180.18	X	7.51	X	0.50	=	676.15	sq.m
25	193.02	X	12.82	X	0.50	=	1237.68	sq.m
26	193.02	X	10.93	X	0.50	=	1055.27	sq.m
27	185.32	X	17.80	X	0.50	=	1649.46	sq.m
28	174.35	X	13.22	X	0.50	=	1152.8	sq.m
29	168.7	X	11.82	X	0.50	=	996.73	sq.m
30	164.63	X	3.71	X	0.50	=	305.06	sq.m
31	164.06	X	6.40	X	0.50	=	524.99	sq.m
32	163.83	X	15.19	X	0.50	=	1244.60	sq.m
33	164.03	X	24.92	X	0.50	=	2043.65	sq.m
34	167.53	X	19.02	X	0.50	=	1593.21	sq.m
35	172.46	X	17.02	X	0.50	=	1467.38	sq.m
36	175.65	X	7.61	X	0.50	=	668.35	sq.m
37	182.89	X	10.98	X	0.50	=	1004.34	sq.m
38	191.75	X	12.391	X	0.50	=	1187.99	sq.m
39	199.7	X	9.935	X	0.50	=	992.01	sq.m
40	204.76	X	5.79	X	0.50	=	593.24	sq.m
41	211.08	X	6.73	X	0.50	=	710.2	sq.m
42	216.13	X	4.87	X	0.50	=	526.72	sq.m
43	234.492	X	52.50	X	0.50	=	6155.53	sq.m
44	58.08	X	2.91	X	0.50	=	84.58	sq.m
"	31.714	X	3.03	X	0.50	=	48.00	sq.m
45	258.83	X	43.02	X	0.50	=	5567.03	sq.m
46	260.82	X	15.79	X	0.50	=	2059.57	sq.m
47	263.74	X	14.95	X	0.50	=	1971.46	sq.m
48	268.73	X	27.86	X	0.50	=	3743.02	sq.m
49	268.73	X	38.49	X	0.50	=	5171.56	sq.m
50	269.61	X	17.56	X	0.50	=	2367.83	sq.m
51	270.28	X	9.04	X	0.50	=	1221.26	sq.m
52	270.28	X	6.33	X	0.50	=	854.76	sq.m
53	268.87	X	4.77	X	0.50	=	640.74	sq.m
54	267.17	X	5.483	X	0.50	=	732.45	sq.m
55	265.15	X	29.771	X	0.50	=	3946.89	sq.m
56	38.33	X	7.735	X	0.50	=	148.24	sq.m
57	32.07	X	7.50	X	0.50	=	120.35	sq.m
58	15.225	X	11.37	X	0.50	=	86.55	sq.m
59	242.84	X	11.93	X	0.50	=	1449.05	sq.m
60	213.48	X	26.783	X	0.50	=	2858.82	sq.m
61	157.59	X	9.65	X	0.50	=	760.37	sq.m
62	143.814	X	3.75	X	0.50	=	269.77	sq.m
63	131.13	X	4.35	X	0.50	=	285.31	sq.m
64	117.97	X	13.454	X	0.50	=	793.58	sq.m
65	87.34	X	9.19	X	0.50	=	401.26	sq.m
66	73.38	X	12.83	X	0.50	=	470.57	sq.m
67	58.78	X	2.717	X	0.50	=	79.85	sq.m
"	54.87	X	1.55	X	0.50	=	42.52	sq.m
68	52.47	X	9.00	X	0.50	=	236.09	sq.m
69	39.79	X	9.96	X	0.50	=	198.15	sq.m
70	31.14	X	9.99	X	0.50	=	155.5	sq.m
"	27.69	X	1.58	X	0.50	=	21.88	sq.m
TOTAL							75365.76	sq.m
DEDUCTION (Y)								
a	11.92	X	3.39	X	(2/3)	=	26.94	sq.m
b	10.52	X	1.53	X	(2/3)	=	10.73	sq.m
TOTAL							37.67	sq.m
TOTAL PLOT AREA (X - Y)							75328.09	sq.m

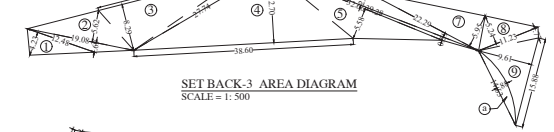

SET BACK-3 AREA DIAGRAM
SCALE = 1: 500

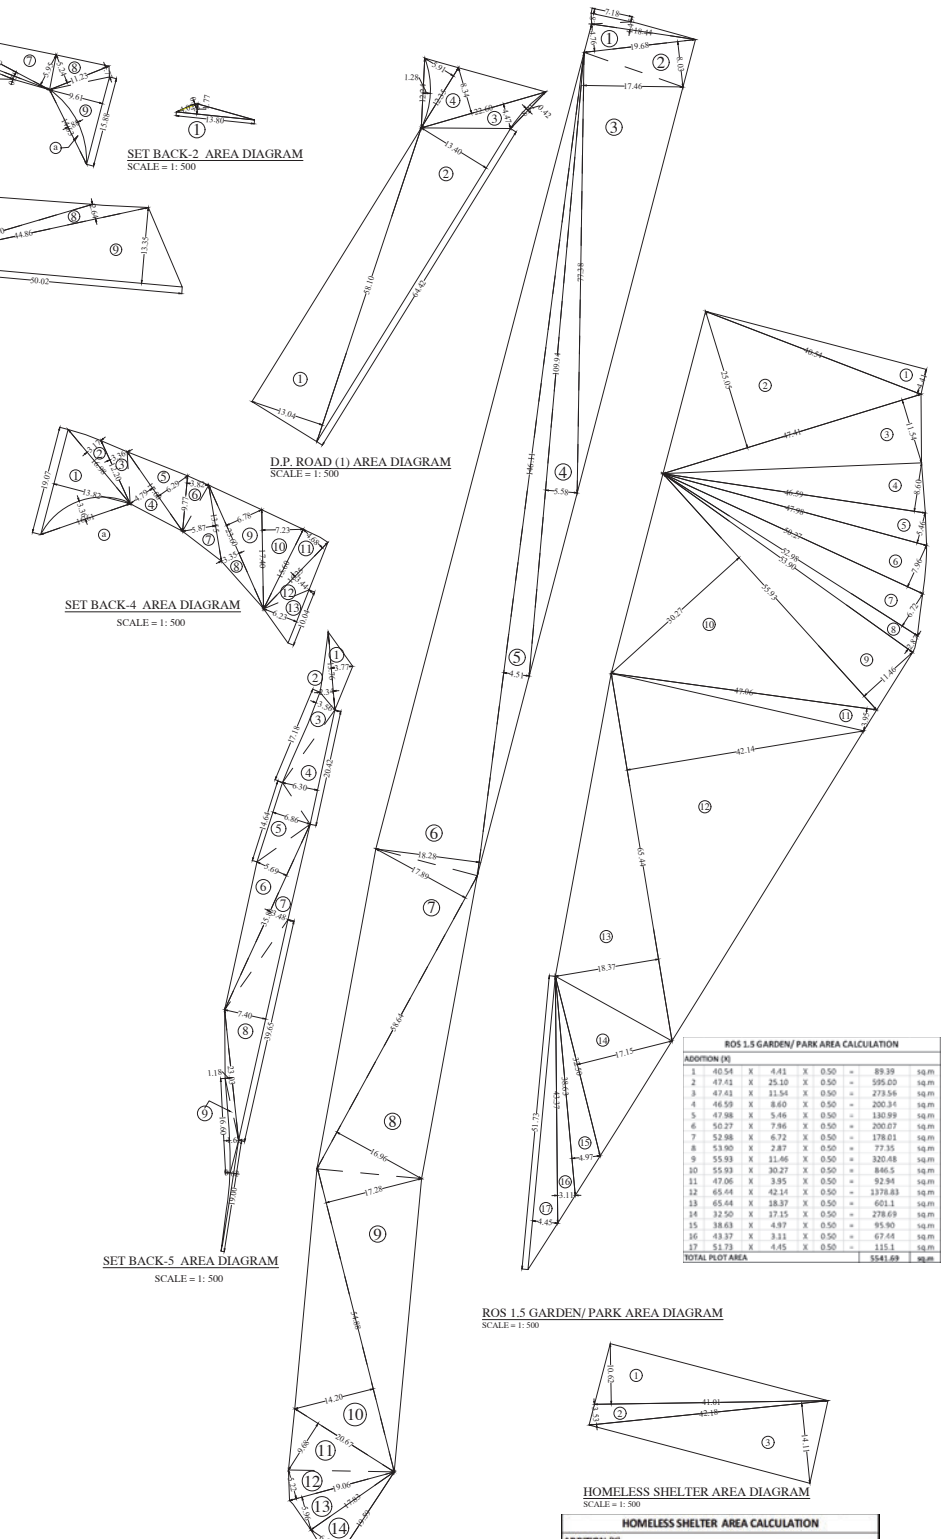

SET BACK-2 AREA DIAGRAM
SCALE = 1: 500

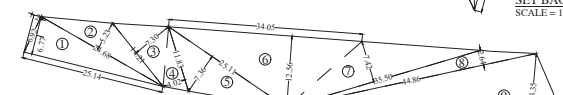

SET BACK-1 AREA DIAGRAM
SCALE = 1: 500

SET BACK AREA CALCULATION								
SET BACK -1								
1	24.68	X	6.77	X	0.50	=	83.60	sq.m
"	6.92	X	1.28	X	0.50	=	4.45	sq.m
2	24.68	X	5.23	X	0.50	=	64.60	sq.m
3	14.21	X	7.30	X	0.50	=	51.87	sq.m
4	11.83	X	4.02	X	0.50	=	23.8	sq.m
5	25.11	X	7.364	X	0.50	=	92.46	sq.m
6	34.05	X	12.56	X	0.50	=	213.87	sq.m
7	35.50	X	7.42	X	0.50	=	131.71	sq.m
8	44.86	X	2.64	X	0.50	=	59.22	sq.m
9	50.02	X	13.35	X	0.50	=	333.88	sq.m
TOTAL (1)							1059.46	sq.m
SET BACK -2								
1	13.80	X	1.77	X	0.50	=	12.21	sq.m
"	4.02	X	0.22	X	0.50	=	0.45	sq.m
TOTAL (2)							12.66	sq.m
SET BACK -3								
1	12.48	X	4.23	X	0.50	=	26.40	sq.m
"	19.08	X	1.69	X	0.50	=	16.12	sq.m
2	19.08	X	5.62	X	0.50	=	53.61	sq.m
3	26.72	X	8.29	X	0.50	=	110.77	sq.m
"	27.74	X	1.69	X	0.50	=	23.44	sq.m
4	38.60	X	12.70	X	0.50	=	245.11	sq.m
5	32.66	X	5.58	X	0.50	=	91.12	sq.m
"	39.28	X	0.59	X	0.50	=	11.59	sq.m
6	39.28	X	2.63	X	0.50	=	51.65	sq.m
7	22.29	X	5.95	X	0.50	=	66.31	sq.m
8	11.23	X	5.24	X	0.50	=	29.42	sq.m
	11.23	X	1.77	X	0.50	=	9.94	sq.m
9	15.88	X	9.61	X	0.50	=	76.30	sq.m
TOTAL							811.78	sq.m
DEDUCTION								
a	14.63	X	1.88	X	(2/3)	=	18.34	sq.m
TOTAL							18.34	sq.m
TOTAL(3)							793.44	sq.m
SET BACK - I/1								
1	13.76	X	3.77	X	0.50	=	25.94	sq.m
2	13.76	X	2.34	X	0.50	=	16.1	sq.m
3	17.18	X	3.56	X	0.50	=	30.58	sq.m
4	20.42	X	6.30	X	0.50	=	64.32	sq.m
5	14.64	X	6.86	X	0.50	=	50.22	sq.m
6	35.80	X	5.69	X	0.50	=	101.85	sq.m
7	35.80	X	3.48	X	0.50	=	62.26	sq.m
8	39.65	X	7.40	X	0.50	=	146.71	sq.m
"	23.03	X	1.18	X	0.50	=	13.53	sq.m
9	16.60	X	1.61	X	0.50	=	13.36	sq.m
"	19.00	X	0.62	X	0.50	=	5.89	sq.m
TOTAL (4)							530.76	sq.m
SET BACK - 5								
1	19.07	X	13.82	X	0.50	=	131.77	sq.m
2	16.98	X	3.17	X	0.50	=	26.91	sq.m
3	12.20	X	3.36	X	0.50	=	20.50	sq.m
4	17.00	X	4.79	X	0.50	=	40.72	sq.m
5	17.00	X	6.29	X	0.50	=	53.47	sq.m
6	9.77	X	3.82	X	0.50	=	18.66	sq.m
7	13.55	X	5.87	X	0.50	=	39.77	sq.m
8	23.60	X	3.35	X	0.50	=	39.53	sq.m
9	23.60	X	6.78	X	0.50	=	80	sq.m
10	17.40	X	7.23	X	0.50	=	62.9	sq.m
11	16.25	X	4.68	X	0.50	=	38.03	sq.m
12	16.25	X	3.44	X	0.50	=	27.95	sq.m
13	10.04	X	6.23	X	0.50	=	31.27	sq.m
TOTAL							611.48	sq.m
DEDUCTION								
a	16.61	X	3.36	X	(2/3)	=	37.21	sq.m
TOTAL							37.21	sq.m
TOTAL(5)							574.27	sq.m
TOTAL SET BACK AREA (1+2+3+4)							2970.60	sq.m

D.P. ROAD AREA CALCULATION								
D.P. ROAD -1								
1	58.10	X	13.04	X	0.50	=	378.81	sq.m
2	64.42	X	13.40	X	0.50	=	431.68	sq.m
3	22.60	X	4.47	X	0.50	=	50.51	sq.m
4	22.60	X	8.34	X	0.50	=	94.26	sq.m
"	12.35	X	5.90	X	0.50	=	36.47	sq.m
TOTAL						=	991.73	sq.m
DEDUCTION								
a	8.91	X	0.42	X	(2/3)	=	2.47	sq.m
b	12.24	X	1.28	X	(2/3)	=	10.44	sq.m
TOTAL						=	12.91	sq.m
TOTAL (1)						=	981.29	sq.m
D.P. ROAD -2								
1	19.68	X	4.76	X	0.50	=	46.84	sq.m
"	18.44	X	1.45	X	0.50	=	13.37	sq.m
"	7.18	X	1.81	X	0.50	=	6.50	sq.m
2	19.68	X	8.03	X	0.50	=	79.02	sq.m
3	77.38	X	17.46	X	0.50	=	675.53	sq.m
4	109.94	X	5.58	X	0.50	=	306.73	sq.m
5	146.11	X	4.51	X	0.50	=	329.48	sq.m
6	146.11	X	18.28	X	0.50	=	1335.45	sq.m
7	58.64	X	17.89	X	0.50	=	524.53	sq.m
8	58.64	X	16.96	X	0.50	=	497.27	sq.m
9	54.88	X	17.28	X	0.50	=	474.18	sq.m
10	54.88	X	14.20	X	0.50	=	389.66	sq.m
11	20.67	X	9.68	X	0.50	=	100.05	sq.m
12	19.06	X	5.22	X	0.50	=	49.75	sq.m
13	19.06	X	5.96	X	0.50	=	56.8	sq.m
14	19.59	X	6.62	X	0.50	=	64.85	sq.m
TOTAL (2)							4950.01	sq.m
TOTAL D.P. ROAD AREA (1+2)							5931.30	sq.m

SET BACK-4 AREA DIAGRAM
SCALE = 1: 500

D.P. ROAD (1) AREA DIAGRAM
SCALE = 1: 500

SET BACK-5 AREA DIAGRAM
SCALE = 1: 500


D.P. ROAD (2) AREA DIAGRAM
SCALE = 1: 500

ROS 1.5 GARDEN/ PARK AREA DIAGRAM
SCALE = 1: 500

ROS 1.5 GARDEN/ PARK AREA CALCULATION								
ADDITION (X)								
1	40.54	X	4.41	X	0.50	=	89.39	sq.m
2	47.41	X	25.10	X	0.50	=	595.00	sq.m
3	47.41	X	11.54	X	0.50	=	273.56	sq.m
4	46.59	X	8.60	X	0.50	=	200.34	sq.m
5	47.98	X	5.46	X	0.50	=	130.99	sq.m
6	50.27	X	7.96	X	0.50	=	200.07	sq.m
7	52.98	X	6.72	X	0.50	=	178.01	sq.m
8	53.90	X	2.87	X	0.50	=	77.35	sq.m
9	55.93	X	11.46	X	0.50	=	320.48	sq.m
10	55.93	X	30.27	X	0.50	=	846.5	sq.m
11	47.06	X	3.95	X	0.50	=	92.94	sq.m
12	65.44	X	42.14	X	0.50	=	1378.83	sq.m
13	65.44	X	18.37	X	0.50	=	601.1	sq.m
14	32.50	X	17.15	X	0.50	=	278.69	sq.m
15	38.63	X	4.97	X	0.50	=	95.90	sq.m
16	43.37	X	3.11	X	0.50	=	67.44	sq.m
17	51.73	X	4.45	X	0.50	=	115.1	sq.m
TOTAL PLOT AREA							5541.69	sq.m


HOMELESS SHELTER AREA DIAGRAM
SCALE = 1: 500

HOMELESS SHELTER AREA CALCULATION								
ADDITION (X)								
1	41.01	X	10.62	X	0.50	=	217.76	sq.m
2	42.18	X	3.53	X	0.50	=	74.45	sq.m
3	42.18	X	14.11	X	0.50	=	297.58	sq.m
TOTAL PLOT AREA							589.79	sq.m

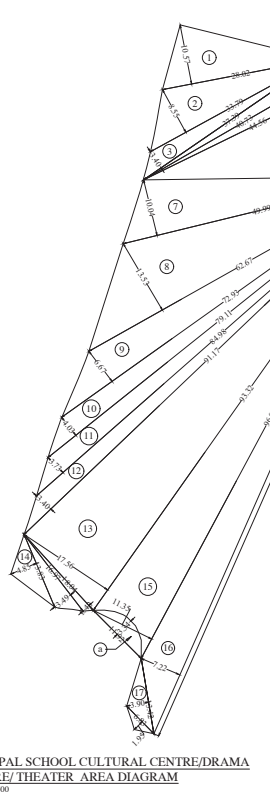


MUNICIPAL SCHOOL CULTURAL CENTRE/DRAMA THEATRE/ THEATER AREA DIAGRAM
SCALE = 1: 500

MUNICIPAL SCHOOL AND CULTURAL CENTRE/ DRAMA THEATRE/ THEATRE DRAMA CENTER AREA CALCULATION								
ADDITION (X)								
1	28.02	X	10.57	X	0.50	=	148.09	sq.m
2	33.79	X	8.55	X	0.50	=	144.45	sq.m
3	37.39	X	3.40	X	0.50	=	63.56	sq.m
4	40.73	X	2.94	X	0.50	=	59.87	sq.m
5	44.56	X	2.80	X	0.50	=	62.38	sq.m
6	44.56	X	19.20	X	0.50	=	427.78	sq.m
7	49.99	X	10.04	X	0.50	=	250.95	sq.m
8	62.67	X	13.53	X	0.50	=	423.96	sq.m
9	72.93	X	6.67	X	0.50	=	243.22	sq.m
10	79.11	X	4.03	X	0.50	=	159.41	sq.m
11	84.98	X	3.73	X	0.50	=	158.49	sq.m
12	91.17	X	3.40	X	0.50	=	154.99	sq.m
13	93.32	X	17.56	X	0.50	=	819.35	sq.m
"	18.04	X	1.42	X	0.50	=	12.84	sq.m
"	16.97	X	3.49	X	0.50	=	29.61	sq.m
14	13.83	X	4.85	X	0.50	=	33.54	sq.m
15	96.09	X	11.35	X	0.50	=	545.31	sq.m
16	110.09	X	7.22	X	0.50	=	397.42	sq.m
17	13.42	X	3.90	X	0.50	=	26.17	sq.m
"	6.83	X	1.95	X	0.50	=	6.66	sq.m
TOTAL							4168.05	sq.m
DECUCTION (Y)								
a	11.92	X	3.34	X	(2/3)	=	26.54	sq.m
TOTAL							26.54	sq.m
TOTAL PLOT AREA (X - Y)							4141.51	sq.m

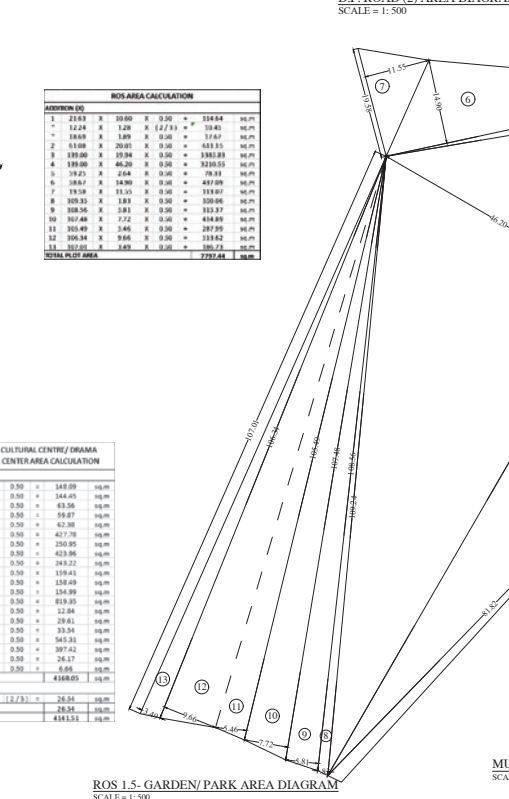


ROS 1.5- GARDEN/ PARK AREA DIAGRAM
SCALE = 1: 500

ROS AREA CALCULATION								
ADDITION (X)								
1	21.63	X	10.60	X	0.50	=	114.64	sq.m
"	12.24	X	1.28	X	(2/3)	=	10.45	sq.m
"	18.69	X	1.89	X	0.50	=	17.67	sq.m
2	61.08	X	20.01	X	0.50	=	611.15	sq.m
3	139.00	X	19.94	X	0.50	=	1385.83	sq.m
4	139.00	X	46.20	X	0.50	=	3210.55	sq.m
5	59.25	X	2.64	X	0.50	=	78.33	sq.m
6	58.67	X	14.90	X	0.50	=	437.09	sq.m
7	19.58	X	11.35	X	0.50	=	111.07	sq.m
8	109.35	X	1.83	X	0.50	=	100.06	sq.m
9	108.56	X	5.81	X	0.50	=	315.37	sq.m
10	107.48	X	7.72	X	0.50	=	414.89	sq.m
11	105.49	X	5.46	X	0.50	=	287.99	sq.m
12	106.34	X	9.66	X	0.50	=	513.62	sq.m
13	107.01	X	3.49	X	0.50	=	186.73	sq.m
TOTAL PLOT AREA							7797.44	sq.m

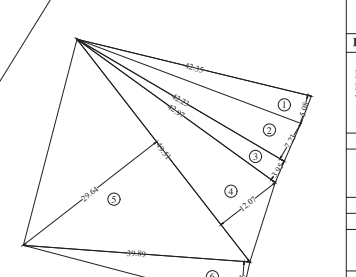

MULTIPURPOSE COMMUNITY CENTER AREA DIAGRAM
SCALE = 1: 500

MULTIPURPOSE COMMUNITY CENTER AREA CALCULATION								
ADDITION (X)								
1	42.35	X	5.09	X	0.50	=	107.84	sq.m
2	42.23	X	7.23	X	0.50	=	152.68	sq.m
3	42.87	X	3.95	X	0.50	=	84.67	sq.m
4	49.51	X	12.07	X	0.50	=	298.82	sq.m
5	49.51	X	29.64	X	0.50	=	733.8	sq.m
6	39.89	X	7.25	X	0.50	=	144.62	sq.m
TOTAL PLOT AREA							1522.43	sq.m

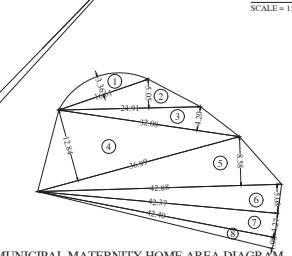

MUNICIPAL MATERNITY HOME AREA DIAGRAM
SCALE = 1: 500

MUNICIPAL MATERNITY HOME AREA CALCULATION								
ADDITION (X)								
1	16.61	X	3.36	X	(2/3)	=	37.21	sq.m
2	24.91	X	5.05	X	0.50	=	62.90	sq.m
3	32.08	X	4.20	X	0.50	=	67.37	sq.m
4	36.99	X	12.84	X	0.50	=	237.50	sq.m
5	42.88	X	8.58	X	0.50	=	183.96	sq.m
6	42.88	X	5.08	X	0.50	=	108.92	sq.m
7	42.37	X	4.27	X	0.50	=	90.46	sq.m
8	42.40	X	1.98	X	0.50	=	41.98	sq.m
TOTAL PLOT AREA							830.30	sq.m

PROFORMA -B	2 / 26

CONTENTS OF SHEET

PLOT AREA DIAGRAM, R.G. AREA CALCULATION, ROAD AREA CALCULATION.

STAMP AND DATE OF APPROVAL OF PLAN

STAMP AND DATE OF RECEIPT OF PLAN

FILE NO.
P-17708/2023/(124 AND OTHER)/R/S WARD/AKURLI-R/S

NOTE:-
1) THIS DRAWING SHALL BE READ IN CONJUNCTION WITH INTIMATION OF DISAPPROVAL ISSUED UNDER SECTION 346 OF MMC ACT 1888 UNDER NO.P-17708/2023/(124 AND OTHER)/R/S WARD/AKURLI-R/S NEW SIGNED ON EVEN DATE.
2) THIS IS DIGITALLY SIGNED & ISSUED.

PLAN FOR APPROVAL

ROHIT SURESHCHANDRA SONAR	Shivshant Sudhakarrao Doke — Digitally signed by Shivshant Sudhakarrao Doke Date: 2024.01.17 22:25:32 +05'30'	HANUMANT SADASHIVRAO BURE — Digitally signed by HANUMANT SADASHIVRAO BURE Date: 2024.01.18 11:51:27 +05'30'
S.E.B.P(R-2)	A.E.B.P(R/S)	E.E.(B.P)WS-II 'R'-1

DESCRIPTION OF PROPOSAL & PROPERTY

PROPOSED DEVELOPMENT ON PROPERTY BEARING CTS NO. 124, 125,126,127, 127/1, 128, 146, 146/1, 146/2, 146/3, 146/4, 146/5,146/6, 146/7 OF VILLAGE AKURLI , R/S WARD, MUMBAI-400101.

NORTH	JOB. NO.	DRG. NO.	DRAWN BY
N	573	2 / 26	Prachi
	SCALE	DATE	CHECKED BY
	1:500	-	Ninad
REVISIONS	DESCRIPTION :		
R-0			

NAME AND ADDRESS OF DESIGN ARCHITECT

KAPADIA ASSOCIATES
DESIGN LLP, PAREL(E),
MUMBAI - 400012.

NAME OF THE OWNER	SIGNATURE
M/S. GODREJ PROPERTIES LIMITED	Avaneesh Arya

NAME AND ADDRESS OF LICENSED SURVEYOR (L.S)	SIGNATURE
SPACEAGE CONSULTANTS, B-106, Natraj Building, Mulund Goregaon Link Road Mulund (w), Mumbai : 4000 080	Shashikant Laxman Jadhav