Godrej Properties Ltd.
Regd. Office : Godrej One,
5th Floor, Pirojshanagar,
Eastern Express Highway,
Vikhroli (E), Mumbai - 400 079. India
Tel. : +91-22-6169 8500
Fax : +91-22-6169 8888
Website : www.godrejproperties.com
CIN : L74120MH1985PLC035308

Date- 23/01/2024

Declaration

To,
MahaRera
6th Floor, Housefin Bhavan,
Plot No – C-21, E Block, BKC,
Bandra East, Mumbai-400051

Date: 23/01/2024

Sub: Declaration regarding clarification on the Plot Area for the Project "Godrej Reserve Wing 5".

This is to inform you that the project named "**Godrej Reserve Wing 5"** on property bearing CTS Nos. 126(part) and 146(part) admeasuring **1522.84 Sq. mtrs**. or thereabout to aggregate forming part of Layout land admeasuring 45,811.67 sq. mtrs or thereabouts consisting of CTS No.146/1(part), 146/2(part), 146/3(part), 146/4(part) 146/4, 146(part), 146/7(part), 125(part), 126(part), 127(part) which further forms part of larger property admeasuring 75,328.10 sq. mtrs, or thereabout comprising of CTS Nos. 124, 125, 126, 127, 127/1, 128, 146, 146/1, 146/2, 146/3, 146/4, 146/5, 146/6 and 146/7 situate lying and being at Village Akurli, Taluka Goregaon (as per Property Register Cards) and Taluka Borivali (as per 7/12 extracts), Mumbai Suburban District- 400101

The plot area i.e. 1522.84 sq. mtrs. mentioned in the registration application for Wing 5 is calculated on the plinth area of the Wing, for supporting the same we have annexed the foot print drawing and same has been highlighted in the approved layout.

We request you kindly consider the same.

Thanks & Regards,

M/s. Godrej Properties Limited


GODREJ PROPERTIES LIMITED * MUMBAI

Authorized Signatory


Date- **23/01/2024**

Place- **Mumbai**

Godrej

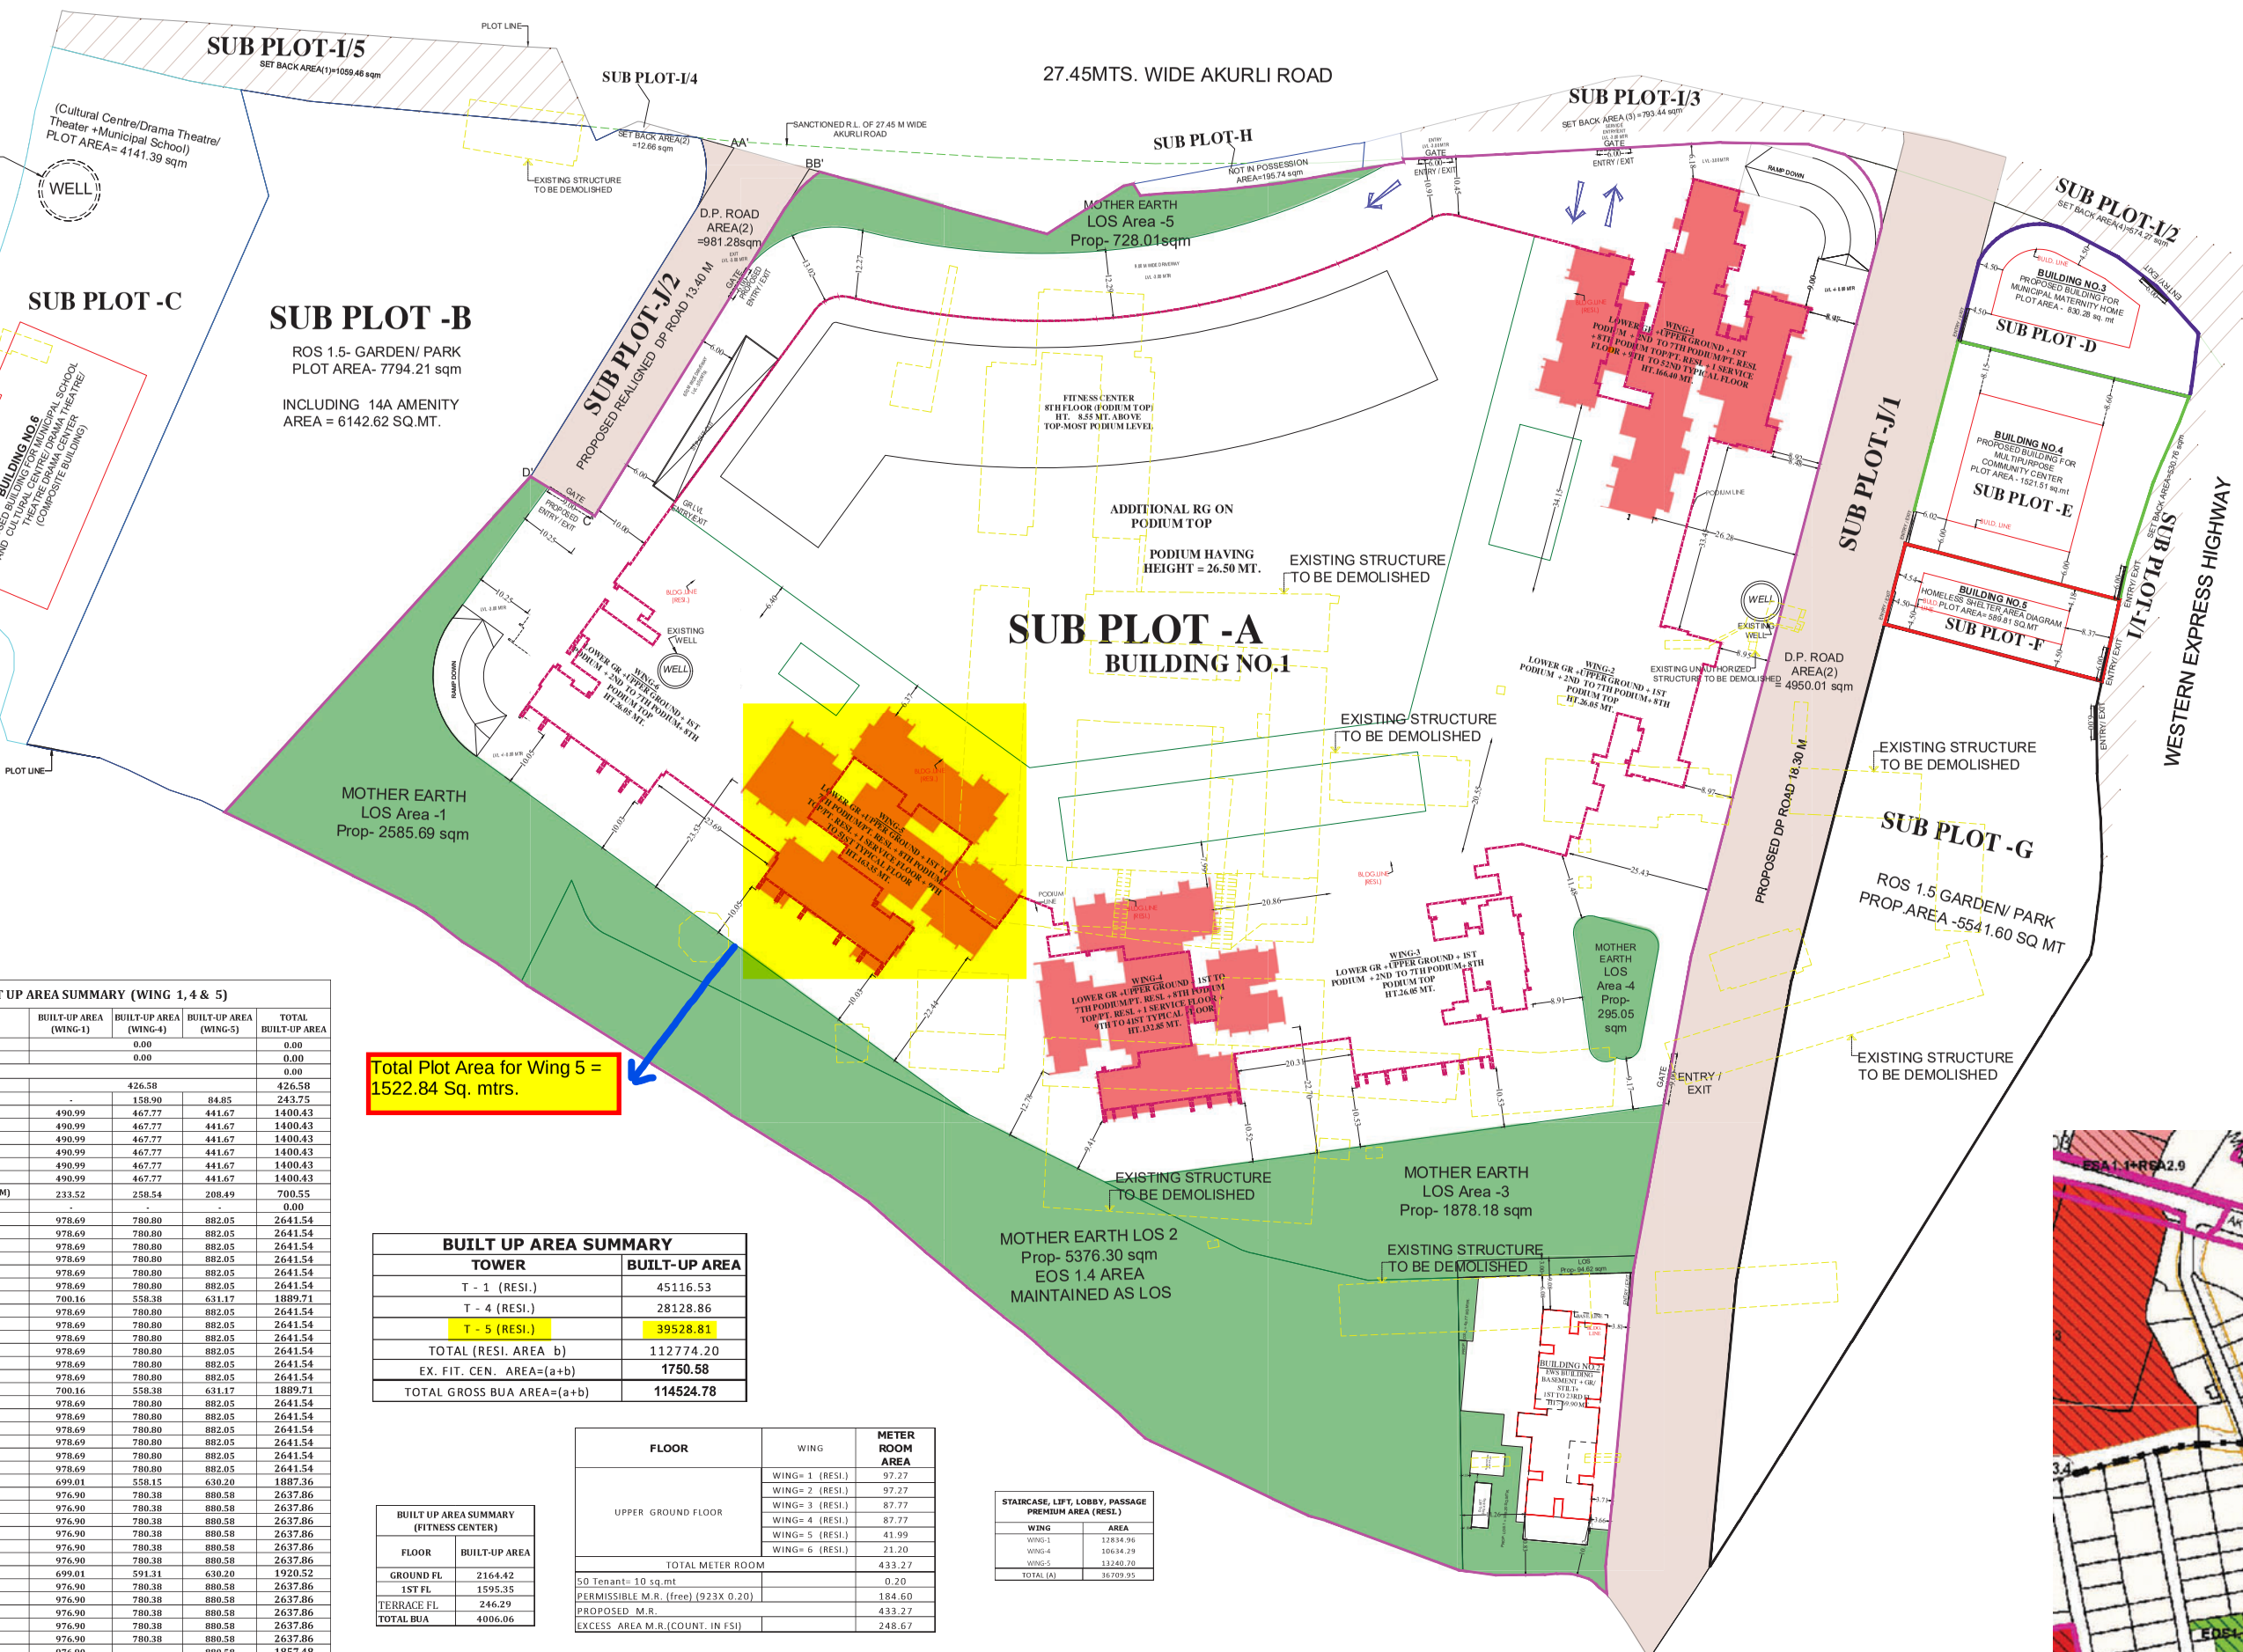

BLOCK PLAN
SCALE:- 1:500

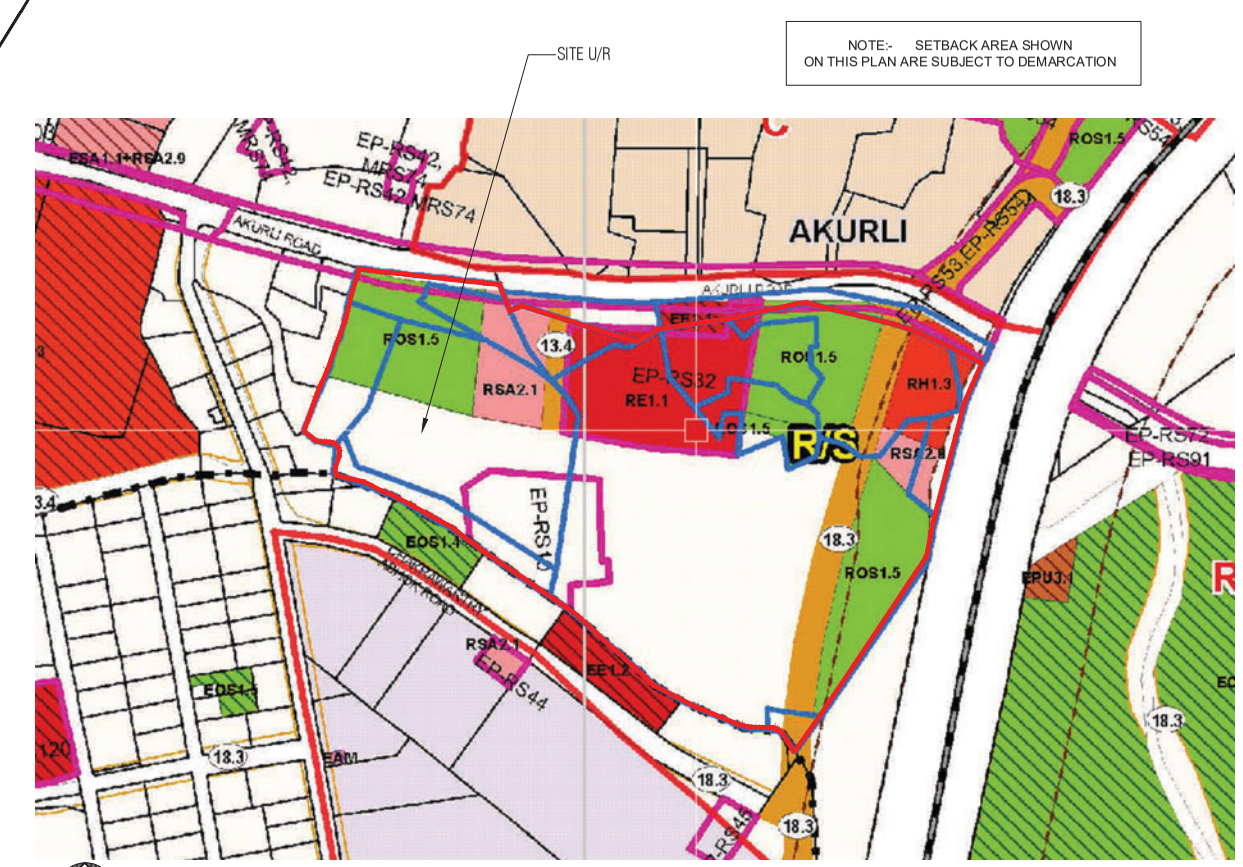

LOCATION PLAN
SCALE:- 1:4000

BUILT UP AREA SUMMARY (WING 1, 4 & 5)

FLOOR	BUILT-UP AREA (WING-1)	BUILT-UP AREA (WING-4)	BUILT-UP AREA (WING-5)	TOTAL BUILT-UP AREA
LOWER GROUND	0.00			0.00
1st FLOOR (RETAIL)	0.00			0.00
TOTAL COMMERCIAL BUA				0.00
UPPER GROUND	426.58			426.58
1st FLOOR (PODIUM)	-	158.90	84.85	243.75
2nd FLOOR (PODIUM)	490.99	467.77	441.67	1400.43
3rd FLOOR (PODIUM)	490.99	467.77	441.67	1400.43
4th FLOOR (PODIUM)	490.99	467.77	441.67	1400.43
5th FLOOR (PODIUM)	490.99	467.77	441.67	1400.43
6th FLOOR (PODIUM)	490.99	467.77	441.67	1400.43
7th FLOOR (PODIUM)	490.99	467.77	441.67	1400.43
8th FLOOR (REFUGE/PODIUM)	233.52	258.54	208.49	700.55
1ST SERVICE FL	-	-	-	0.00
9th FLOOR	978.69	780.80	882.05	2641.54
10th FLOOR	978.69	780.80	882.05	2641.54
11th FLOOR	978.69	780.80	882.05	2641.54
12th FLOOR	978.69	780.80	882.05	2641.54
13th FLOOR	978.69	780.80	882.05	2641.54
14th FLOOR	978.69	780.80	882.05	2641.54
15th REFUGE FLOOR	700.16	558.38	631.17	1889.71
16th FLOOR	978.69	780.80	882.05	2641.54
17th FLOOR	978.69	780.80	882.05	2641.54
18th FLOOR	978.69	780.80	882.05	2641.54
19th FLOOR	978.69	780.80	882.05	2641.54
20th FLOOR	978.69	780.80	882.05	2641.54
21st FLOOR	978.69	780.80	882.05	2641.54
22ND REFUGE FLOOR	700.16	558.38	631.17	1889.71
23RD FLOOR	978.69	780.80	882.05	2641.54
24TH FLOOR	978.69	780.80	882.05	2641.54
25th FLOOR	978.69	780.80	882.05	2641.54
26th FLOOR	978.69	780.80	882.05	2641.54
27th FLOOR	978.69	780.80	882.05	2641.54
28th FLOOR	978.69	780.80	882.05	2641.54
29th REFUGE FLOOR	699.01	558.15	630.20	1887.36
30th FLOOR	976.90	780.38	880.58	2637.86
31st FLOOR	976.90	780.38	880.58	2637.86
32nd FLOOR	976.90	780.38	880.58	2637.86
33rd FLOOR	976.90	780.38	880.58	2637.86
34th FLOOR	976.90	780.38	880.58	2637.86
35th FLOOR	976.90	780.38	880.58	2637.86
36th REFUGE FLOOR	699.01	591.31	630.20	1920.52
37th FLOOR	976.90	780.38	880.58	2637.86
38th FLOOR	976.90	780.38	880.58	2637.86
39th FLOOR	976.90	780.38	880.58	2637.86
40th FLOOR	976.90	780.38	880.58	2637.86
41st FLOOR	976.90	780.38	880.58	2637.86
42nd FLOOR	976.90		880.58	1857.48
43RD REFUGE FLOOR	699.01		630.20	1329.21
44TH FLOOR	976.90		880.58	1857.48
45th FLOOR	976.90		880.58	1857.48
46th FLOOR	976.90		880.58	1857.48
47th FLOOR	976.90		880.58	1857.48
48th FLOOR	976.90		880.58	1857.48
49th FLOOR	976.90		880.58	1857.48
50th REFUGE FLOOR	858.72		824.59	1683.31
51ST FLOOR	976.90		880.58	1857.48
52nd FLOOR	976.90			976.90
TOTAL RESIDENTIAL BUA	44689.95	28128.86	39528.81	112774.20
EXCESS FITNESS CENTER AREA COUNT IN FSI				1750.58
TOTAL BUILT UP AREA				114524.78

BUILT UP AREA SUMMARY

TOWER	BUILT-UP AREA
T - 1 (RESI.)	45116.53
T - 4 (RESI.)	28128.86
T - 5 (RESI.)	39528.81
TOTAL (RESI. AREA b)	112774.20
EX. FIT. CEN. AREA=(a+b)	1750.58
TOTAL GROSS BUA AREA=(a+b)	114524.78

BUILT UP AREA SUMMARY (FITNESS CENTER)

FLOOR	BUILT-UP AREA
GROUND FL	2164.42
1ST FL	1595.35
TERRACE FL	246.29
TOTAL BUA	4006.06

FLOOR	WING	METER ROOM AREA
UPPER GROUND FLOOR	WING= 1 (RESI.)	97.27
	WING= 2 (RESI.)	97.27
	WING= 3 (RESI.)	87.77
	WING= 4 (RESI.)	87.77
	WING= 5 (RESI.)	41.99
	WING= 6 (RESI.)	21.20
TOTAL METER ROOM		433.27
50 Tenant= 10 sq.mt		0.20
PERMISSIBLE M.R. (free) (923X 0.20)		184.60
PROPOSED M.R.		433.27
EXCESS AREA M.R.(COUNT. IN FSI)		248.67

STAIRCASE, LIFT, LOBBY, PASSAGE PREMIUM AREA (RESI.)

WING	AREA
WING-1	12834.96
WING-4	10634.29
WING-5	13240.70
TOTAL (A)	36709.95

FITNESS CENTER AREA STATEMENT

PERMISSIBLE FITNESS CENTER 2% OF PROPOSED (X)(112774.20*2%)	2255.48
PROPOSED FITNESS CENTER (Y) 8TH TOP PODIUM	4006.06
EXCESS FITNESS CENTER AREA COUNT IN FSI	1750.58

FLOOR	WING	FIRE CONTROL ROOM AREA
UPPER GROUND FLOOR	WING= 1 (RESI.)	34.81
	WING= 2 (RESI.)	34.81
	WING= 3 (RESI.)	19.63
	WING= 4 (RESI.)	19.63
	WING= 5 (RESI.)	23.56
	WING= 6 (RESI.)	45.47
TOTAL FIRE CONTROL ROOM		177.91

CONSTRUCTION AREA FOR MOEF PURPOSE AS PER CONCESSION APPROVAL

	AREA	sqm
(i)	BUILT UP AREA (FSI)	251964.42
(ii)	Non FSI Area	264684.42
	Total Construction Area [(i) + (ii)]	516648.84

CONSTRUCTION AREA FOR MOEF PURPOSE AS PER IOD APPROVAL

	AREA	sqm
(i)	BUILT UP AREA (FSI)	114524.78
(ii)	Non FSI Area	210381.72
	Total Construction Area [(i) + (ii)]	324906.50

LOS REQUIREMENT

PARTICULARS	SQ.MT.
TOTAL LOS REQUIRED (25% OF 42728.87 SQ.MT.)	10682.22
TOTAL LOS PROVIDED	10863.24

PROPOSED LOS AREA STATEMENT

42728.87	25% PHYSICAL LOS AREA		
25% LOS AREA REQUIRED	=	10682.22	SQ.MT
LOS ON GROUND / MOTHER EARTH			
LOS-1	=	2585.69	SQ.MT
LOS-2	=	5376.30	SQ.MT
LOS-3	=	1878.18	SQ.MT
LOS-4	=	295.05	SQ.MT
LOS-5	=	728.02	SQ.MT
TOTAL LOS	=	10863.24	SQ.MT

PARKING AREA STATEMENT (RESI.) (WING- 1 & 4,5)

FLOOR	PARK REQUIRED	NO.OF FLATS	PERMI. PARKING
BELOW 45.00 SQ.MT	1 FOR 4 FLATS	0	0
45.00 TO 60.00 SQ.MT	1 FOR 2 FLATS	0	0
60.00 TO 90.00SQ.MT	1 FOR 1 FLATS	341	341
ABOVE 90.00 SQ.MT	2 FOR 1 FLATS	582	1164
TOTAL		923	1505
10% FOR VISITORS PARKING		151	
RESIDENTIAL PARKING REQUIRED (A)			1656
COMMERCIAL PARKING REQ. (B)			0
TOTAL PARKING REQ. (A+B)			1656
TOTAL PARKING PROPOSED			4867

PROPOSED PARKING

FLOOR	BIG CAR	SMALL CAR	TOTAL	T.V.
LOWER GR. FLOOR	63	100	163	0
UPPER GR. FLOOR	335	214	549	31
1st PODIUM	329	232	561	18
2nd PODIUM	339	244	583	62
3rd PODIUM	343	249	592	65
4th PODIUM	343	249	592	65
5th PODIUM	343	249	592	65
6th PODIUM	343	249	592	65
7th PODIUM	346	234	580	65
8th PODIUM	36	27	63	0
TOTAL	2820	2047	4867	436

FLAT SUMMARY (WING 1, 4 &5)

WINGS	45- 60	60 - 90	ABOVE-90	TOTAL FLAT NOS.
WING -1	0	0	272	272
WING -4	0	155	136	291
WING -5	0	186	174	360
TOTAL FLAT	0	341	582	923

PROFORMA -A

Reservation- To be developed under AR: RSA 2.9 to RSA 3.3

S. No.	Particulars		Residential Zone Plot (Sqm)	RSA 2.9 (Homeless Shelter) (Sqm)	RSA2.1 (Multipurpose Community Centre) (Sqm)	ROS1.5 (Garden/ Park) (Sqm)	RH1.3 (Municipal Maternity Home) (Sqm)	EE 1.1 deemed to be RE 1.1 (Municipal School) (Sqm)	(RE 1.1) Municipal School (Sqm)	RSA 3.3 (Cultural Centre/Drama Theatre/ Theater) (Sqm)	Total (Sqm)
1	Plot Area		44,328.38	1,179.62	3,043.02	16,418.60	2,075.71	273.65	6,056.44	1,952.68	75,328.10
2	Deduction For										
	a) Road Setback		8,901.90								8,901.90
	b) Existing Amenity		-								-
	c) Area not in possession		195.74					0	0	0	195.74
	d) Amenity as per 14(A) adjusted against Reservation		-	-		6,142.62		-			6,142.62
3	Total of (a+b+c+d)		9,097.64	-	-	6,142.62	-	-	-	-	15,240.26
4	Balance area of plot/ Area of Plot to be considered for AR		35,230.74	1,179.62	3,043.02	10,275.98	2,075.71	273.65	6,056.44	1,952.68	60,087.84
	% Area to be handed over under AR		-	50%	50%	70%	40%	50%	50%	50%	
	Area of plot to be handed over in sqm under AR		-	589.81	1,521.51	7,193.19	830.28	136.83	3,028.22	976.34	14,276.18
	% of Zonal Basic FSI to be developed as amenity		-	50%	50%	0%	50%	50%	50%	50%	
	BUA to be developed as amenity		-	589.81	1,521.51	-	1,037.86	136.83	3,028.22	976.34	7,290.56
5	Deduct amenity space										
	Amenity Space as per DCR 14(A)		-	-	-	-	-	-	-	-	0.00
	Net Plot area		35,230.74	589.81	1,521.51	3,082.79	1,245.43	136.83	3,028.22	976.34	45,811.67
6	Deduct R.G %	0%	-								
	Plot Area for Development/ Planning		35,230.74	589.81	1,521.51	3,082.79	1,245.43	136.83	3,028.22	976.34	45,811.67
7	Area of the plot for FSI calculation		35,230.74	589.81	1,521.51	3,082.79	1,245.43	136.83	3,028.22	976.34	45,811.67
8	Basic / Zonal FSI @ 1.00	1.00	35,230.74	589.81	1,521.51	3,082.79	1,245.43	136.83	3,028.22	976.34	45,811.67
9	Additional Premium FSI as per Reg. 30	0.50	17,615.37	294.91	760.76	1,541.40	622.71	68.41	1,514.11	488.17	22,905.83
10	Permissible TDR (based on road width)	0	-	-	-	-	-	-	-	-	0.00
11	Add FSI for Road Setback	2	17,803.80	-	-	-	-	-	-	-	17,803.80
11a	Add FSI for AR plot Handed over	0	-	-	-	-	-	-	-	-	0.00
11b	Over and above Add FSI in lieu of Inclusive Housing (IH)		-								0.00
11c	Less: Existing BUA to be retained										0.00
12	**Total Permissible BUA (excluding fungible)**		70,649.91	884.72	2,282.27	4,624.19	1,868.14	205.24	4,542.33	1,464.51	86,521.30
13	**Total Permissible FSI (excluding fungible)**		2.01	1.50	1.50	1.50	1.50	1.50	1.50	1.50	1.89
14	Add Fungible FSI (permissible)	35%	24,727.47	309.65	798.79	1,618.47	653.85	71.83	1,589.82	512.58	30,282.45
15	**Total Permissible FSI (including fungible)**		95,377.38	1,194.37	3,081.06	6,242.66	2,521.99	277.07	6,132.15	1,977.09	1,16,803.75
16	**Proposed BUA**										
17	Residential BUA										84,833.17
18	Commercial BUA										0.00
19	**Add Fungible FSI (Proposed)**										
20	a) Fungible FSI - Resi.	35%									29,691.61
21	b) Fungible FSI - Comm.	0%									0.00
22	**Total Proposed BUA including fungible FSI- Resi**										1,14,524.78
23	**Total Proposed BUA including fungible FSI- Comm**										0.00
24	**Grand Total of Proposed BUA Including fungible (Resi + Comm)**										1,14,524.78
25	**Tenement Statement**										
i)	**Proposed Area**										1,14,524.78
ii)	**less deduction for Non Resi. Area**										0.00
iii)	**Area available for tenement (i-ii)**										
iv)	**Tenement Permissible**										2,061.52
v)	**Tenement Proposed**										923.00
26	**Parking Statement**										
	Min. PARK. REQD. BY RULE (Considering 10% Visitor)										1,656
	COVERED GARAGES PERMISSIBLE										
	COVERED GARAGES PROPOSED										
	TOTAL PARK. PROVIDED										4,867

PROFORMA -B

CONTENTS OF SHEET
BLOCK PLAN, LOCATION PLAN, R.G. AREA STATEMENT

STAMP AND DATE OF RECEIPT OF PLAN

FILE NO.
P-17708/2023/(124 AND OTHER)/R/S WARD/AKURLI-R/S

NOTE:-
1) THIS DRAWING SHALL BE READ IN CONJUNCTION WITH INTIMATION OF DISAPPROVAL ISSUED UNDER SECTION 346 OF MMC ACT 1888 UNDER NO.P-17708/2023/(124 AND OTHER)/R/S WARD/AKURLI-R/S NEW SIGNED ON EVEN DATE.
2) THIS IS DIGITALLY SIGNED & ISSUED.

PLAN FOR APPROVAL

ROHIT SURESHCHANDRA SONAR	Shivshant Sudhakarrao Dole	HANUMANT SADASHIVRAO BURE
S.E.B.P(R-2)	A.E.B.P(R/S)	E.E.(B.P)WS-II 'R'-1

DESCRIPTION OF PROPOSAL & PROPERTY
PROPOSED DEVELOPMENT ON PROPERTY BEARING CTS NO. 124, 125,126,127, 127/1, 128, 146, 146/1, 146/2, 146/3, 146/4, 146/5,146/6, 146/7 OF VILLAGE AKURLI , R/S WARD, MUMBAI-400101.

NORTH	JOB. NO.	DRG. NO.	DRAWN BY
	573	1 / 26	Prachi
	SCALE	DATE	CHECKED BY
	1:500	-	Ninad
REVISIONS	DESCRIPTION :		
R-0			

NAME AND ADDRESS OF DESIGN ARCHITECT
KAPADIA ASSOCIATES
DESIGN LLP, PAREL(E),
MUMBAI - 400012.

NAME OF THE OWNER — **SIGNATURE**
M/S. GODREJ PROPERTIES LIMITED — Avaneesh Arya

NAME AND ADDRESS OF LICENSED SURVEYOR (L.S) — **SIGNATURE**
SPACEAGE CONSULTANTS
B-106, Natraj Building,
Mulund Goregaon Link Road
Mulund (w), Mumbai : 4000 080
Shashikant Laxman Jadhav