



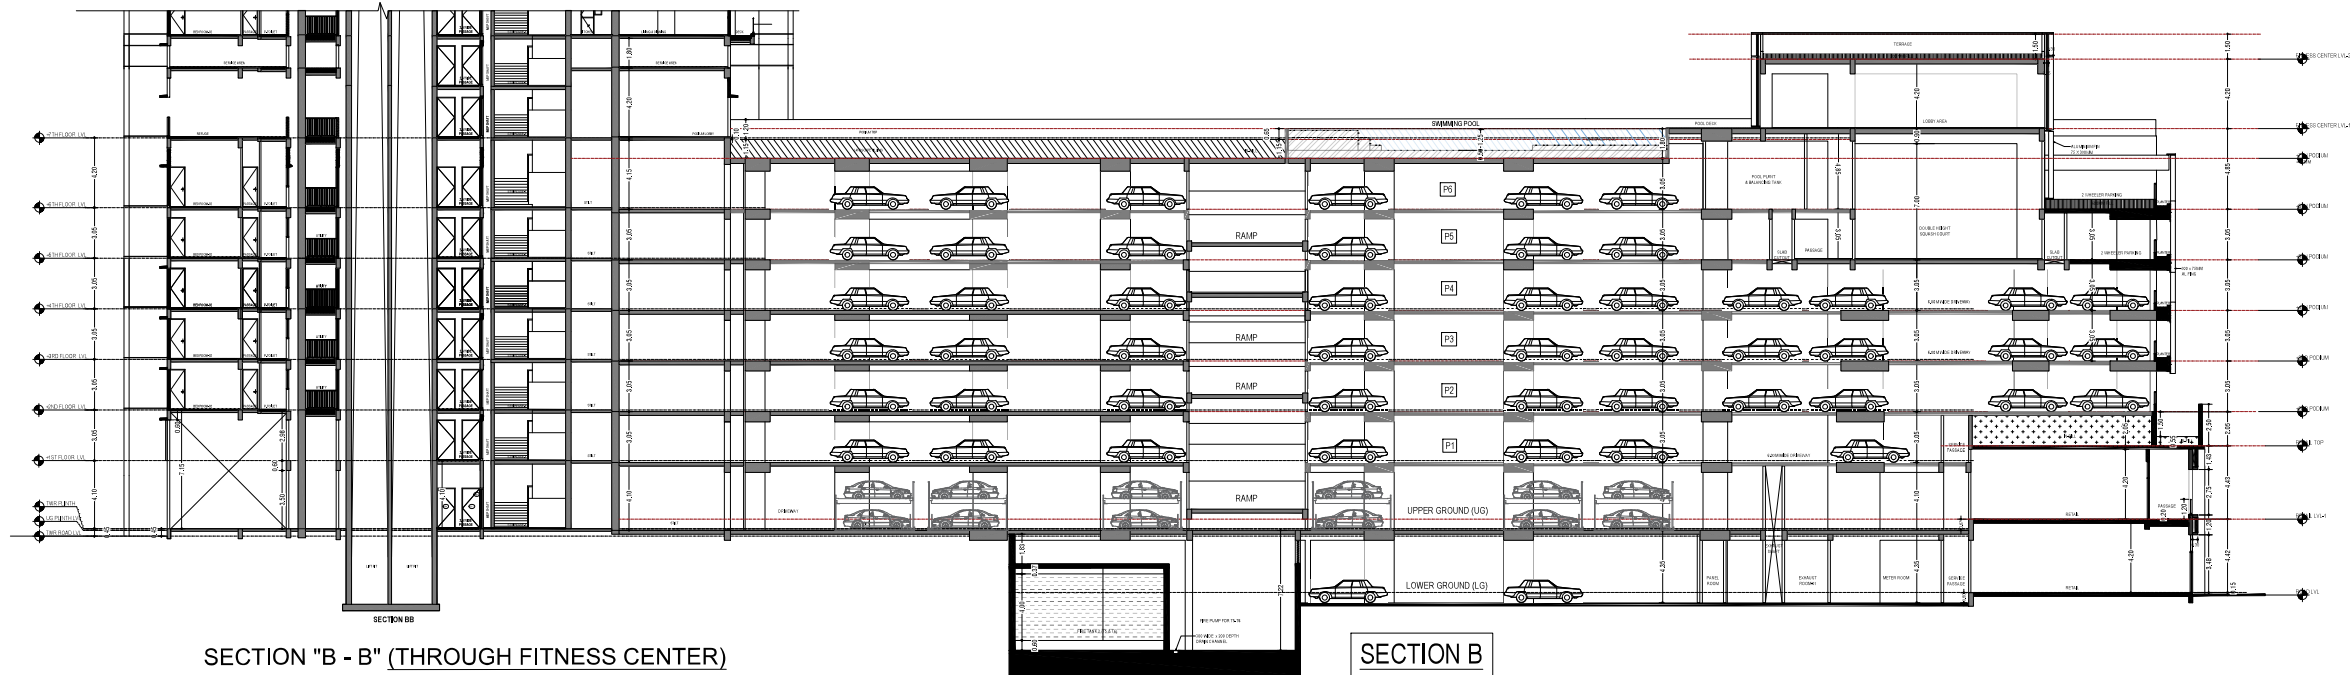

SECTION "B - B" (THROUGH FITNESS CENTER)

SECTION B

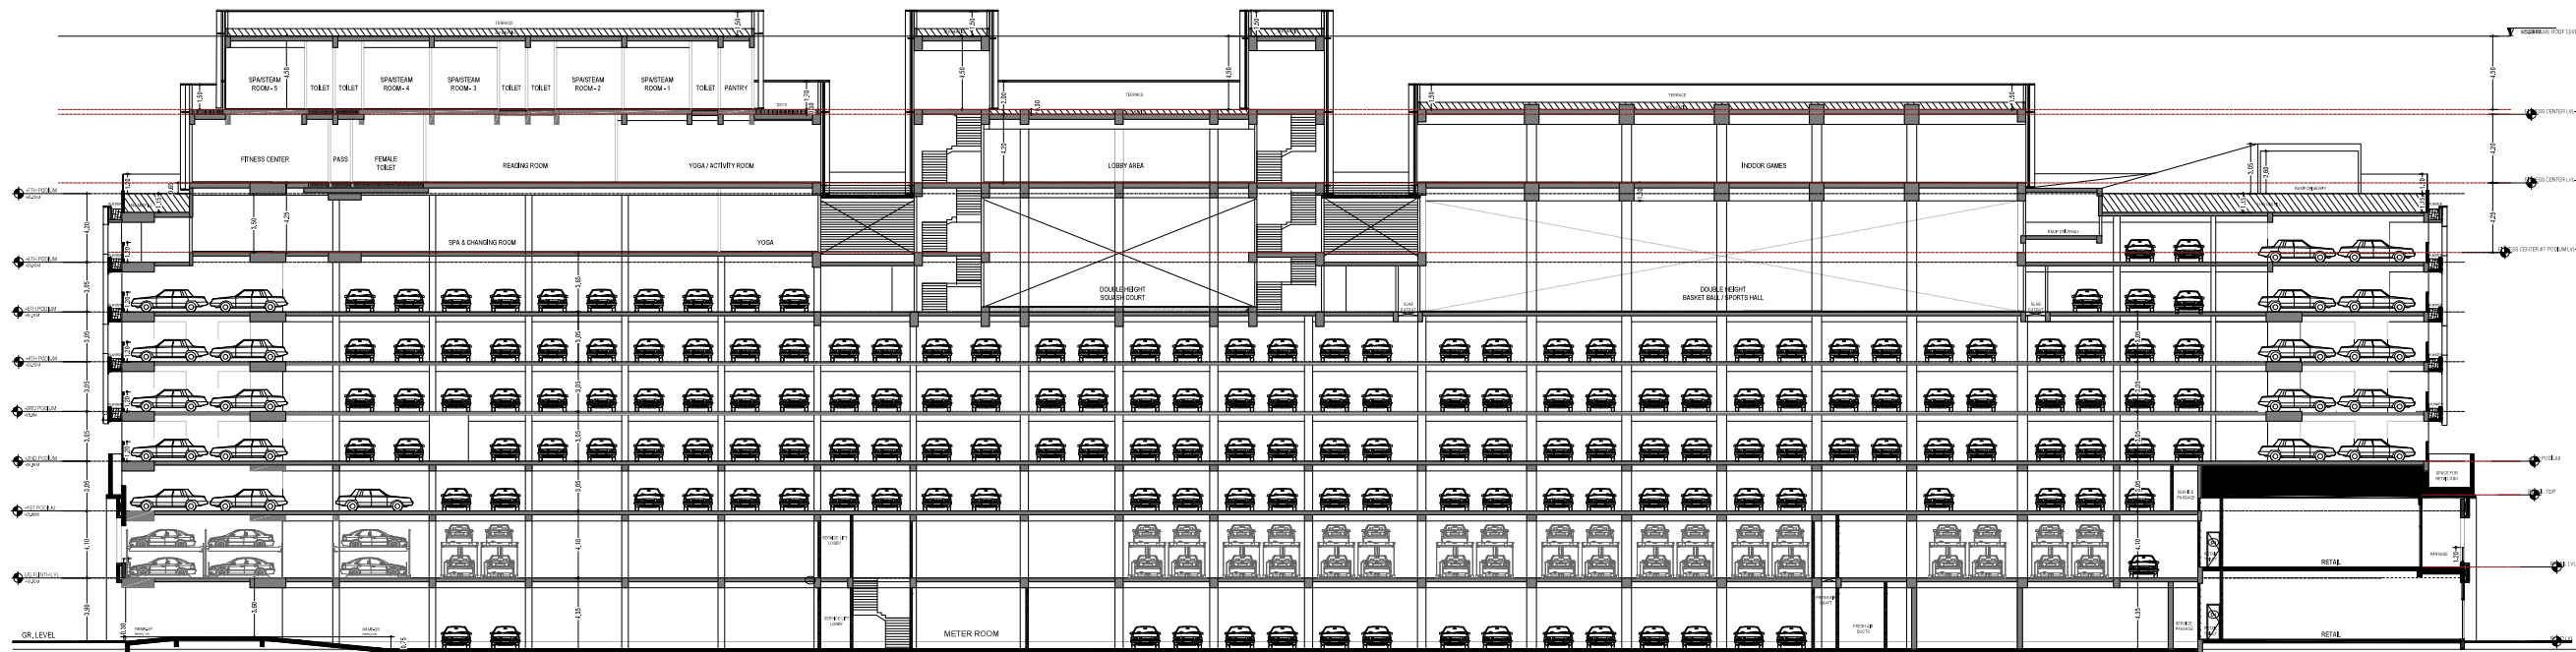

SECTION "E - E" (THROUGH FITNESS CENTER)

SECTION E

PROFORMA -B		13/35	
CONTENTS OF SHEET			
SECTION - "B-B" AND "E-E" SECTION THROUGH FITNESS CENTER			
STAMP AND DATE OF RECEIPT OF PLAN			
FILE NO.			
P-17708 2023 (124 AND OTHER) R/S WARD/AKURLI-R/S			
NOTE:-			
1) ALL DIMENSIONS ARE IN METERS.			
2) THIS PLAN IS DIGITALLY SIGNED AND PHYSICAL SIGN NOT REQUIRED			
3) THIS CANCELS THE EARLIER APPROVAL ONLINE ISSUED UNDER NO P-17708/2023/124 AND OTHER R/S WARD/AKURLI-R/S DATED-24.02.2023			
4) THIS DRAWING SHALL BE READ IN CONJUNCTION WITH LETTER ISSUED UNDER NO P-17708/2023/124 AND OTHER R/S WARD/AKURLI-R/S, ON EVEN DATED			
PLAN FOR APPROVAL			
ROHIT SURESHCHANDRA NDRA SONAR Digitally signed by ROHIT SURESHCHANDRA SONAR Date: 2023.08.14 17:41:09 +05'30'		PANKAJ KUMAR R LILACHAND JADHAV Digitally signed by PANKAJ KUMAR R LILACHAND JADHAV Date: 2023.08.16 14:11:04 +05'30'	SANTOSH UTTAMRAO RAUT Digitally signed by SANTOSH UTTAMRAO RAUT Date: 2023.08.16 16:27:10 +05'30'
S.E.(B.P)R-2	A.E.(B.P)R-S	E.E.(B.P)WS-II "R-I"	
DESCRIPTION OF PROPOSAL & PROPERTY			
PROPOSED DEVELOPMENT ON PROPERTY BEARING CTS NO. 124, 125, 126, 127, 127/1, 128, 146, 146/1, 146/2, 146/3, 146/4, 146/5, 146/6, 146/7 OF VILLAGE AKURLI, R/S WARD, MUMBAI-400101.			
NORTH 	JOB. NO. 573	DRG. NO. 13/35	DRAWN BY Prachi
SCALE 1:200	DATE	CHECKED BY Ninad	
REVISIONS	DESCRIPTION :		
R-0			
NAME AND ADDRESS OF DESIGN ARCHITECT			
KAPADIA ASSOCIATES DESIGN LLP, PAREL(E), MUMBAI - 400012.			
NAME OF THE OWNER		SIGNATURE	
M/S. GODREJ PROPERTIES LIMITED		Naveen Kumar Poddar	
NAME AND ADDRESS OF LICENSED SURVEYOR (L.S)		SIGNATURE	
B-106, Natraj Building, Mulund Goregaon Link Road Mulund (w), Mumbai : 4000 080		Shashikanth Laxman Jadhav	