

WING-5

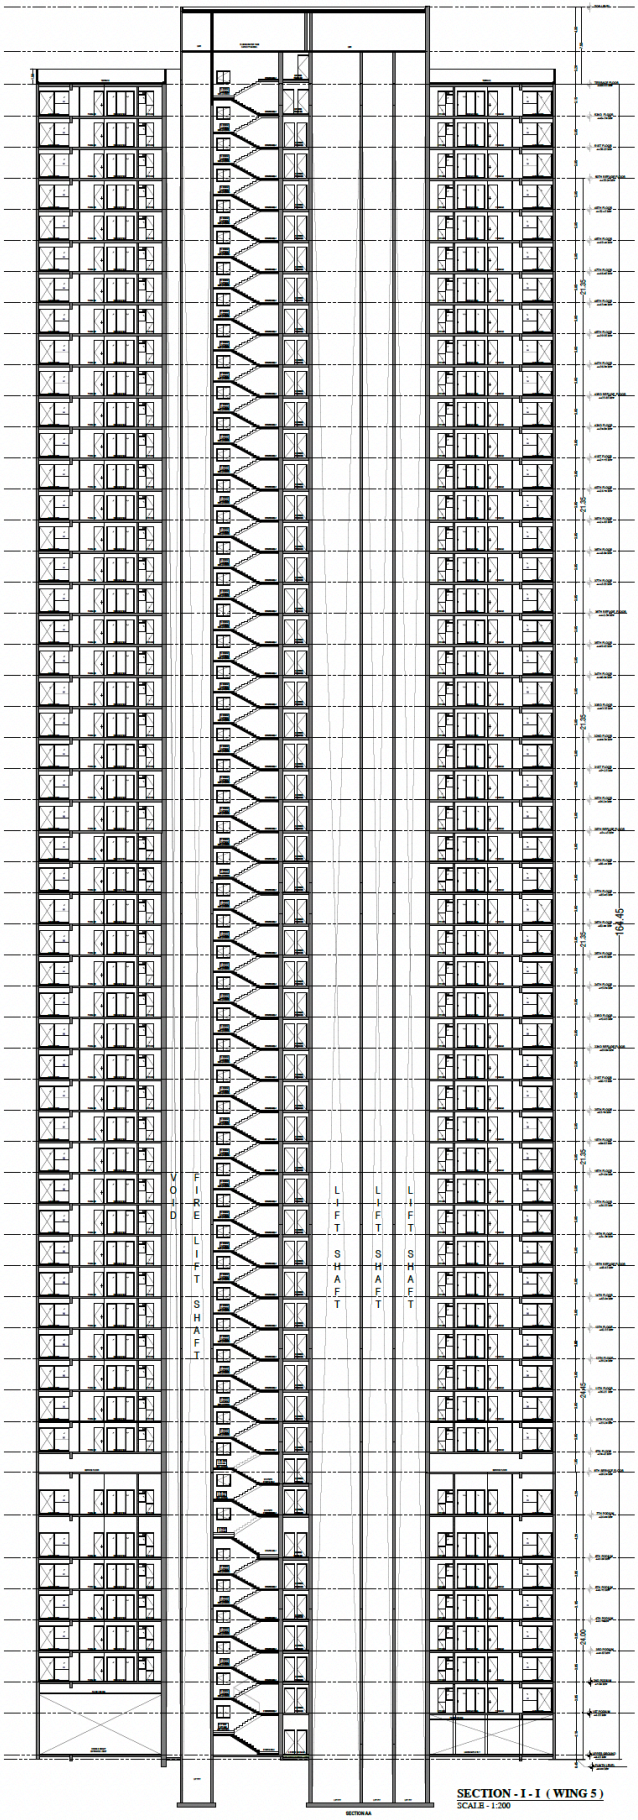

SECTION - I - I (WING 5)
SCALE - 1:200

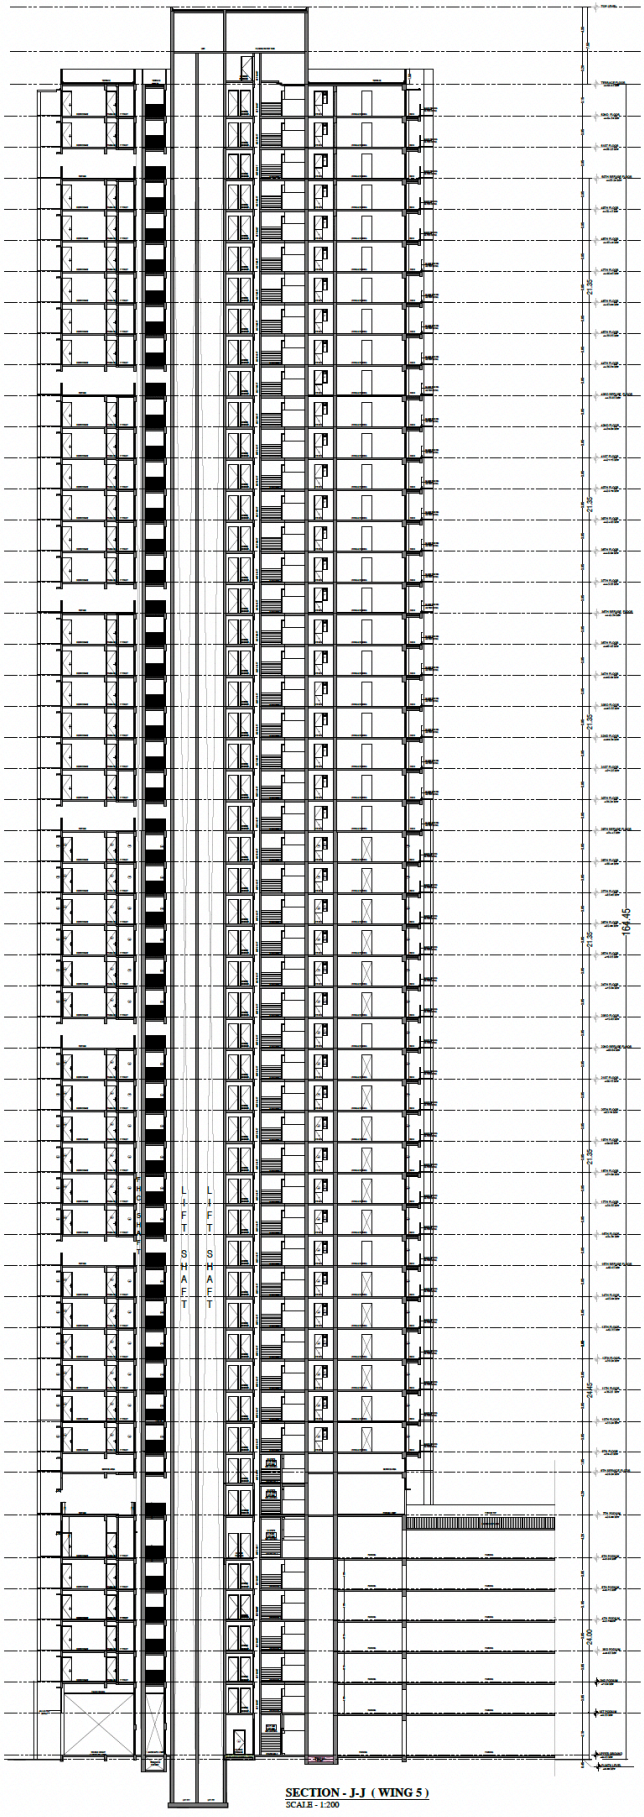

SECTION - J-J (WING 5)
SCALE - 1:200

PROFORMA -B 35/35

CONTENTS OF SHEET

WING-5
SECTION - I & J

STAMP AND DATE OF APPROVAL OF PLAN

STAMP AND DATE OF RECEIPT OF PLAN

FILE NO.
P-17788/2023(124 AND OTHER)/R/S WARD/AKURLI-R/S

NOTE:-

PLAN FOR APPROVAL

ROHIT SURESHCHAN DRA SONAR	PANKAJKU MAR LILACHAND JADHAV	SANTOSH UTTAMR AO RAUT
S.E.(B.P.)E-2	A.E.(B.P.) E- 2	E.E.(B.P.)WS-II 'E-1'

DESCRIPTION OF PROPOSAL & PROPERTY

PROPOSED DEVELOPMENT ON PROPERTY BEARING CTS NO. 124, 125,126,127, 127/1, 128, 146, 146/1, 146/2, 146/3, 146/4, 146/5,146/6, 146/7 OF VILLAGE AKURLI , R/S WARD, MUMBAI 400101.

NORTH	JOB. NO. 572	DRG. NO. 3626	DRAWN BY Prachi
	SCALE 1:200	DATE	CHECKED BY Nirad

REVISIONS	DESCRIPTION :
R-0	

NAME AND ADDRESS OF DESIGN ARCHITECT

KAPADIA ASSOCIATES
DESIGN LLP, PAREL(E),
MUMBAI - 400012.

NAME OF THE OWNER	SIGNATURE
M/S. GODREJ PROPERTIES LIMITED	

NAME AND ADDRESS OF LICENSED SURVEYOR (L.S)

B-106, Natraj Building,
Mulund Goregaon Link Road
Mulund (w), Mumbai - 4000 080

SIGNATURE