



NOTE :- ALL DIMENSIONS ARE IN METER
(1) ALL OUTER WALLS ARE (0.15 MT.) 6" THICK R.C.C. WALLS
(2) ALL INTRNL WALLS ARE (0.10 MT.) 4" THICK R.C.C. WALLS


AMEND - 2 PLAN
SHEET NO. - 3/3
FILE NO. : P- 8931 / 2021 / (681) / R/C Ward / FP

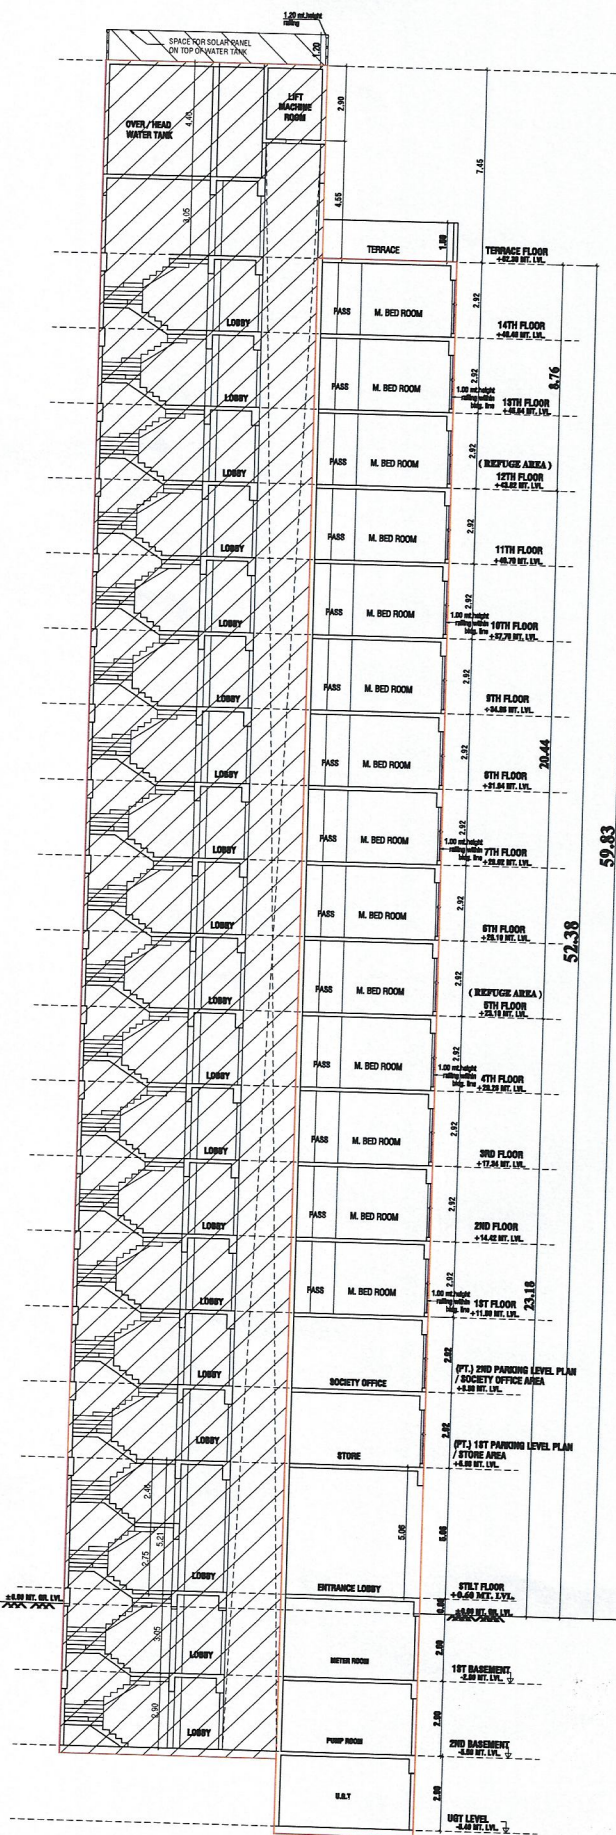


SECTION- A - A
SCALE - 1:100

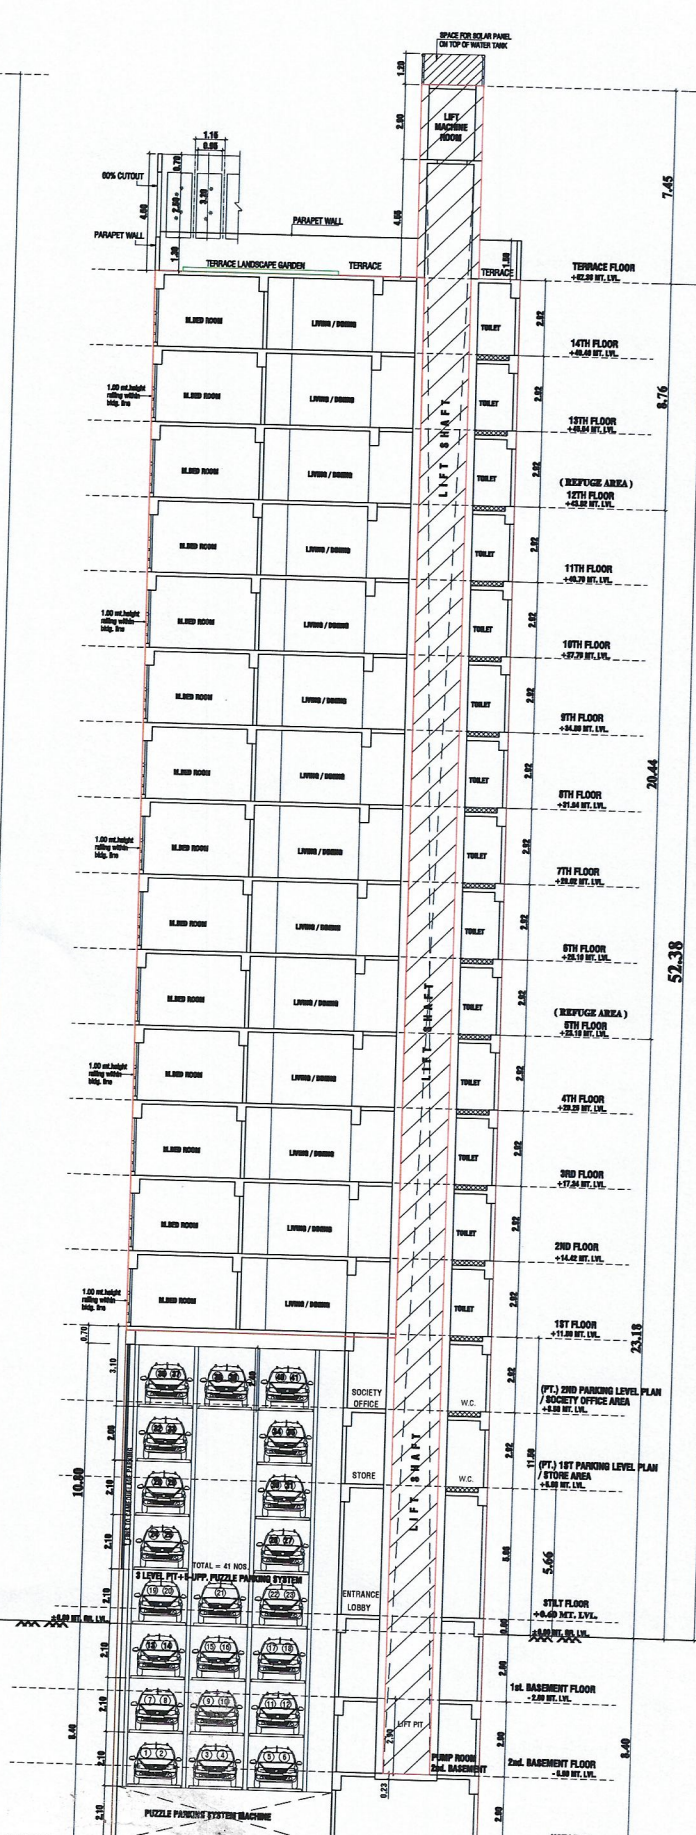

SECTION- B - B
SCALE - 1:100

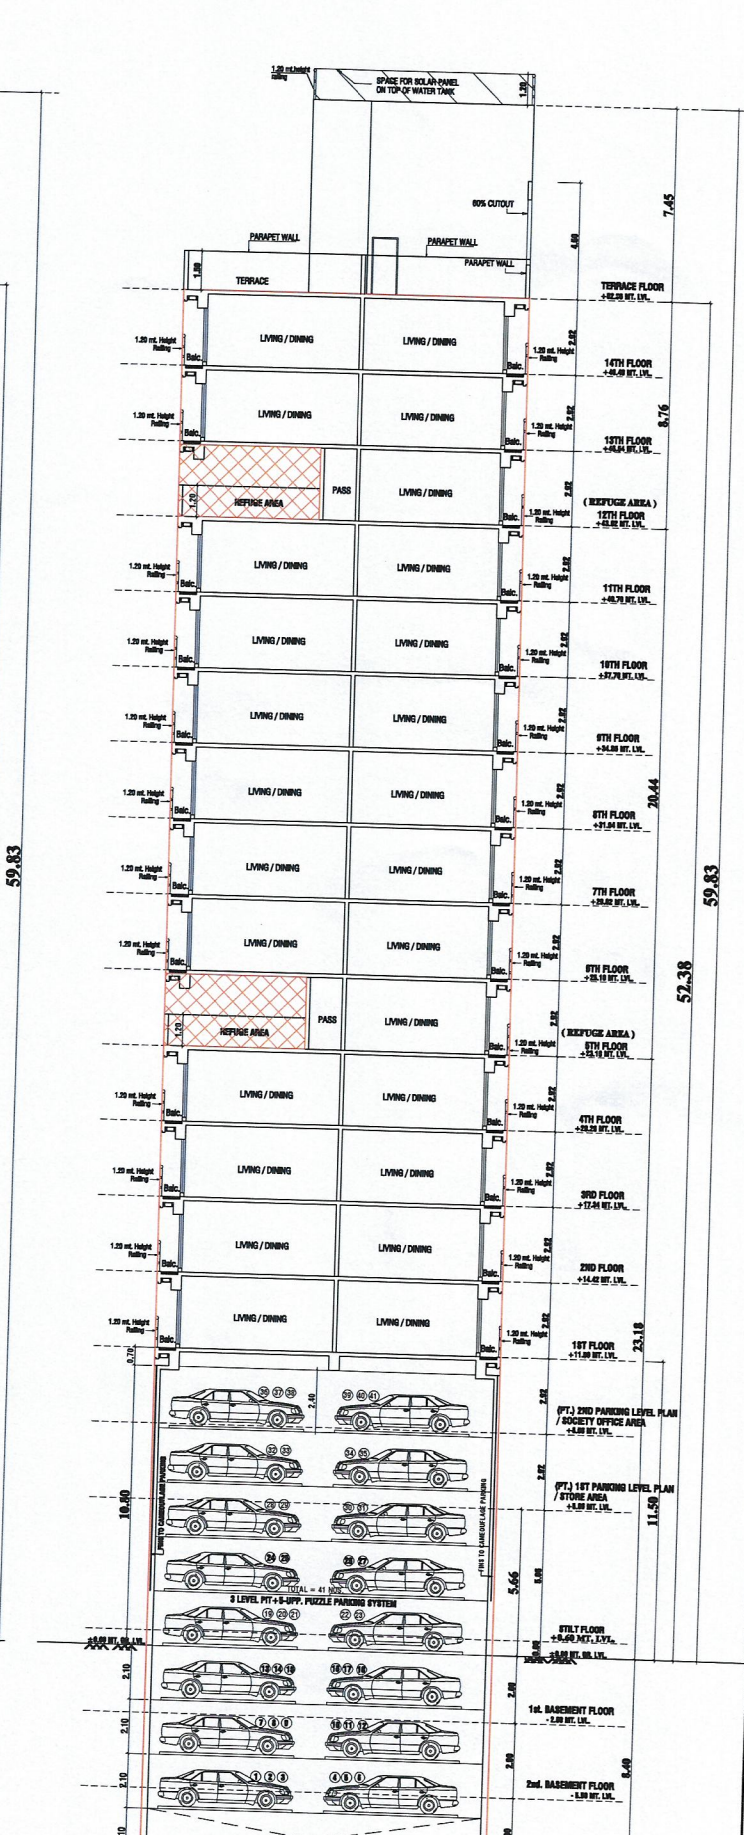

SECTION- C - C
SCALE - 1:100

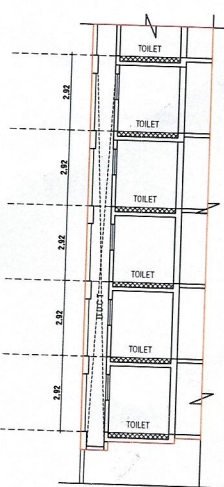

SECTION- D - D
SCALE - 1:100

FORM - II			
CONTENTS OF SHEET :			
SECTION - A - A, B - B, C - C, & D - D			
DESCRIPTION OF PROPOSAL AND PROPERTY			
PROPOSED DEVELOPMENT ON PLOT BEARING P.P. NO. 681 OF T.P.S. BORIVALI (W) BORIVALI (WEST) MUMBAI			
NAME ADDRESS & SIGNATURE OF OWNER / DEVELOPER & R.C.C. CONSULTANT			
MR. SHARAD BHUTRA DIRECTOR GEETASPARSH REALTORS PVT. LTD. SH-402, A & B Commercial, Joshi Heritage, 150 Feet Road, Near Beema Mahila College Near Over Bridge, Bhayander (West) Dist. Thane MH - 401101		SHARAD MADANLA L BHUTRA	
OWNER / DEVELOPER SIGNATURE		R.C.C. CONSULTANT SIGNATURE	
Job No. 1100		Scale No. 1:100	
Drawing No. 3		Drawn By Vasmeh Khan	
Checked By Dhiren Kulkarni		Date No. 18-05-2022	
NAME ADDRESS & SIGNATURE OF LICENSED ARCHITECT			
Shah MANISH KUMAR MANHA RAL		MANISH SHAH RANCH REG. NO. CA / 8216465	
OFFICE ADDRESS :- 1101, Wing - B, Western Edge - B, Western Express Highway, Borivali (East), Mumbai - 400099, Tel. 26706669 / 26706660, E-mail: archimanishshah@gmail.com			
DRAFT PLANS FOR APPROVAL			
1) THIS DOCUMENT IS DIGITALLY SIGNED AND NO PHYSICAL SIGN IS REQUIRED			
2) THIS CANCELS PREVIOUS APPROVAL. CANCELLED UNDER NO. P- 8931 / 2021 / (681) / R/C Ward / FP, DATE: 05-01-2022			
3) THIS DRAWING SHALL BE READ IN CONNECTION WITH THE OFFICE LETTER ISSUED UNDER NO. P- 8931 / 2021 / (681) / R/C Ward / FP, THIS DATED ON DATE			
Dhiraj Narayan Ghorpade	Digitally signed by Dhiraj Narayan Ghorpade Date: 2022.05.25 13:44:06 +05'30'	Swapnil Bhagawat Patil 2022.07.26 20:59:49 +05'30'	HANUMANT SADASHIVRAO BURE Digitally signed by HANUMANT SADASHIVRAO BURE Date: 2022.07.29 14:10:28 +05'30'
S.E. (BP) P-3	A.E. (BP) P/C WARD	E.E. (BP) R WARD	