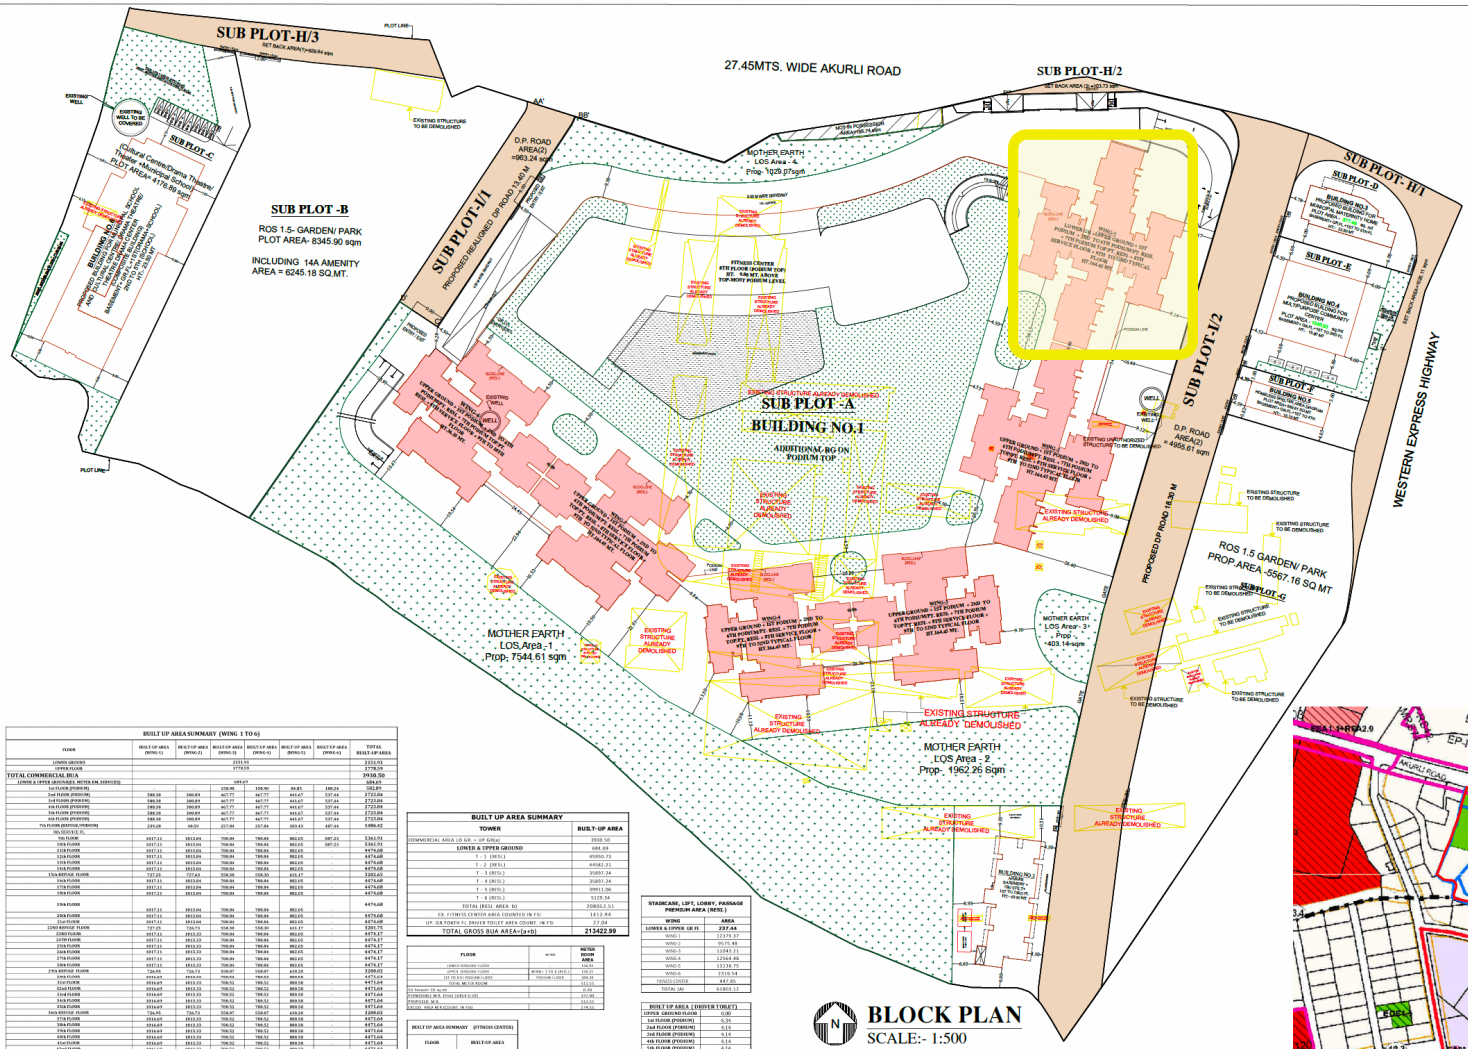

SUB PLOT-H/3
SET BACK AREA=1785.64 sqm
27.45MTS. WIDE AKURLI ROAD
SUB PLOT-H/2
SET BACK AREA =2453.73 sqm
SUB PLOT-C
(Cultural Centre/Drama Theatre/ Theatre/ Auditorium/ School)
PLOT AREA= 4176.89 sqm
SUB PLOT -B
ROS 1.5- GARDEN/ PARK
PLOT AREA- 8345.90 sqm
INCLUDING 14A AMENITY
AREA = 6245.18 SQ.MT.
SUB PLOT-H/1
SUB PLOT-J/1
PROPOSED REALIGNED D.P. ROAD 13.40 M
D.P. ROAD AREA(2) =963.24 sqm
SUB PLOT-J/2
SUB PLOT-D
SUB PLOT-E
SUB PLOT-F
BUILDING NO.A
BUILDING NO.B
BUILDING NO.C
SUB PLOT -A
BUILDING NO.1
ADDITIONAL RG ON PODIUM TOP
MOTHER EARTH
LOS Area - 4
Prop. 1029.87sqm
D.P. ROAD AREA(2) =4955.61 sqm
PROPOSED DP ROAD 18.30 M
WESTERN EXPRESS HIGHWAY
ROS 1.5 GARDEN/ PARK
PROP. AREA =5667.16 SQ.MT
SUB PLOT-G
MOTHER EARTH
LOS Area - 1
Prop. 7544.61 sqm
MOTHER EARTH
LOS Area - 3
Prop. - 403.14 sqm
MOTHER EARTH
LOS Area - 2
Prop. 1962.26 Sqm
EXISTING STRUCTURE TO BE DEMOLISHED
EXISTING STRUCTURE ALREADY DEMOLISHED
EXISTING STRUCTURE ALREADY DEMOLISHED
EXISTING STRUCTURE ALREADY DEMOLISHED
EXISTING STRUCTURE ALREADY DEMOLISHED
EXISTING STRUCTURE ALREADY DEMOLISHED
EXISTING STRUCTURE ALREADY DEMOLISHED
EXISTING STRUCTURE ALREADY DEMOLISHED
EXISTING STRUCTURE TO BE DEMOLISHED
EXISTING STRUCTURE TO BE DEMOLISHED
EXISTING STRUCTURE TO BE