

WING 1

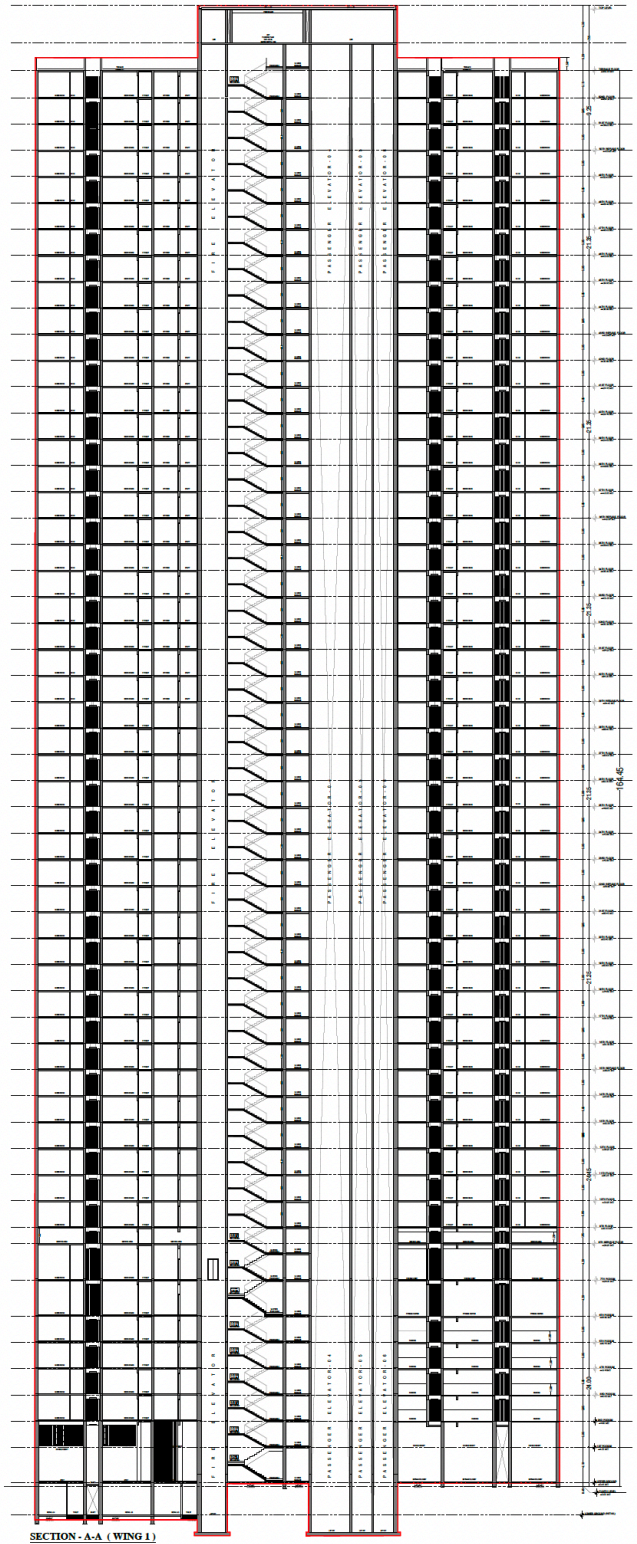

SECTION - A-A (WING 1)
SCALE - 1:200

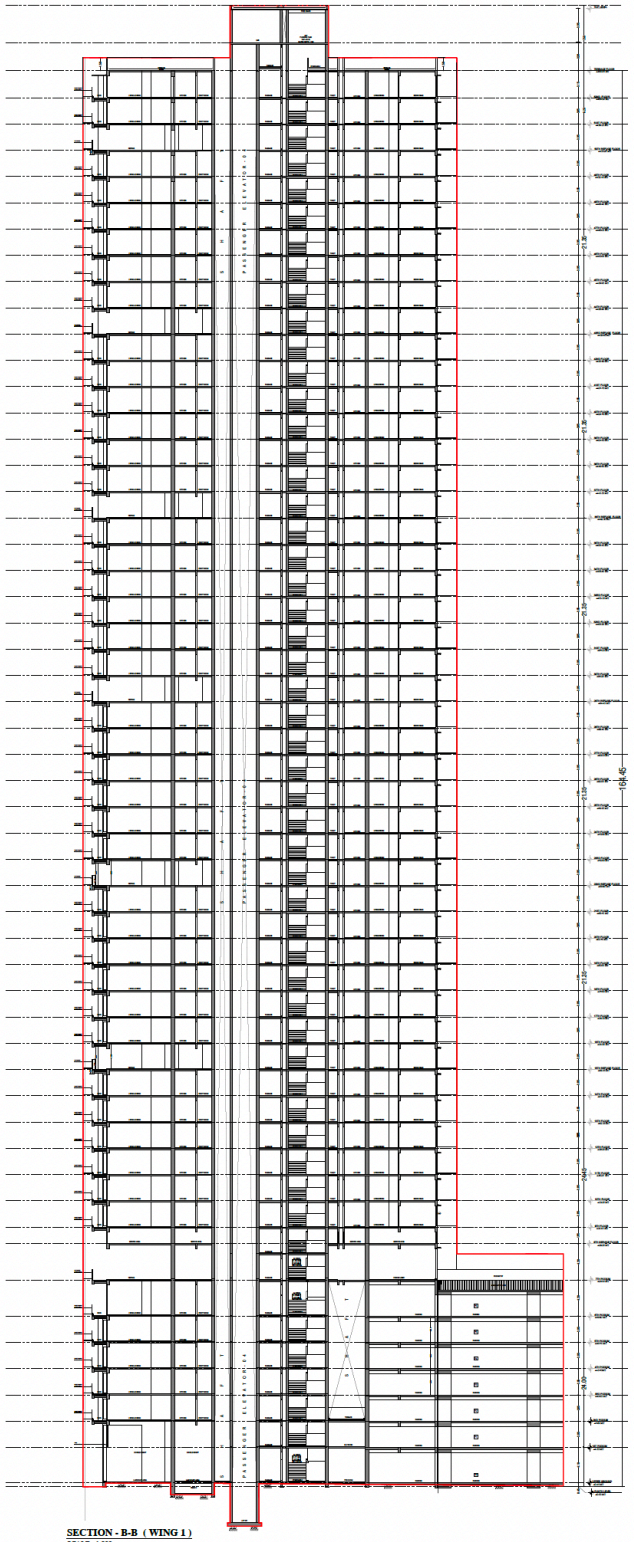

SECTION - B-B (WING 1)
SCALE - 1:200

PROFORMA -B | 31/35

CONTENTS OF SHEET

WING1
SECTION - A & B

STAMP AND DATE OF APPROVAL OF PLAN

STAMP AND DATE OF RECEIPT OF PLAN

REF. NO.
P-17/98/2020/(134 AND OTHERS)/R/S WARD/AUURLKS

NOTE:
1. ALL DIMENSIONS ARE IN METRES.
2. THIS PLAN IS DEVELOPMENT BASED AND AUTHORISAL DESIGN FOR EQUIPMENTS
3. THIS PLAN IS TO BE READ WITH THE LETTER OF INTIMATION OF APPROVAL (IOA) AND COMMENCEMENT CERTIFICATE (CC) ISSUED VIDE NO. P-17/98/2020/(134 AND OTHERS)/R/S WARD/AUURLKS DATED
4. THIS PLAN IS TO BE READ WITH THE LETTER OF INTIMATION OF APPROVAL (IOA) AND COMMENCEMENT CERTIFICATE (CC) ISSUED VIDE NO. P-17/98/2020/(134 AND OTHERS)/R/S WARD/AUURLKS DATED

PLAN FOR APPROVAL

EESE SURESH CHA... MOHA... SONAR...	PRAKASH BHA... KADAM	[illegible]
E.E.(E.P.R.)-1	A.E.(E.P.R.)-2	E.E.(E.P.)/92-D 'R-1'

DESCRIPTION OF PROPOSAL & PROPERTY

PROPOSED DEVELOPMENT ON PROPERTY
BEARING CTS NO. 124, 125,126,127, 127/1, 128, 146, 146/1, 146/2, 146/3, 146/8, 146/9,146/A, 146/7 OF VILLAGE AKURLI , R/C WARD, MUMBAI-400101.

NORTH	JOB. NO.	DRG. NO.	DRAWN BY
	873	19/36	Pratik
	SCALE	DATE	CHECKED BY
	1:200		Nimal

REVISION/ NO. | DESCRIPTION :

NAME AND ADDRESS OF DESIGN ARCHITECT

KAPADIA ASSOCIATES
DESIGN LLP, PAREL(W),
MUMBAI - 400012.

NAME OF THE OWNER	SIGNATURE
M/S. GODREJ PROPERTIES LIMITED	Navneet Kumar Poddar

NAME AND ADDRESS OF LICENSED SURVEYOR (L.S)	SIGNATURE
B-106, Hatraj Building, Mulund Goregaon Link Road Mulund (w), Mumbai - 4000 080	Shashikant Laxman Jadhav