
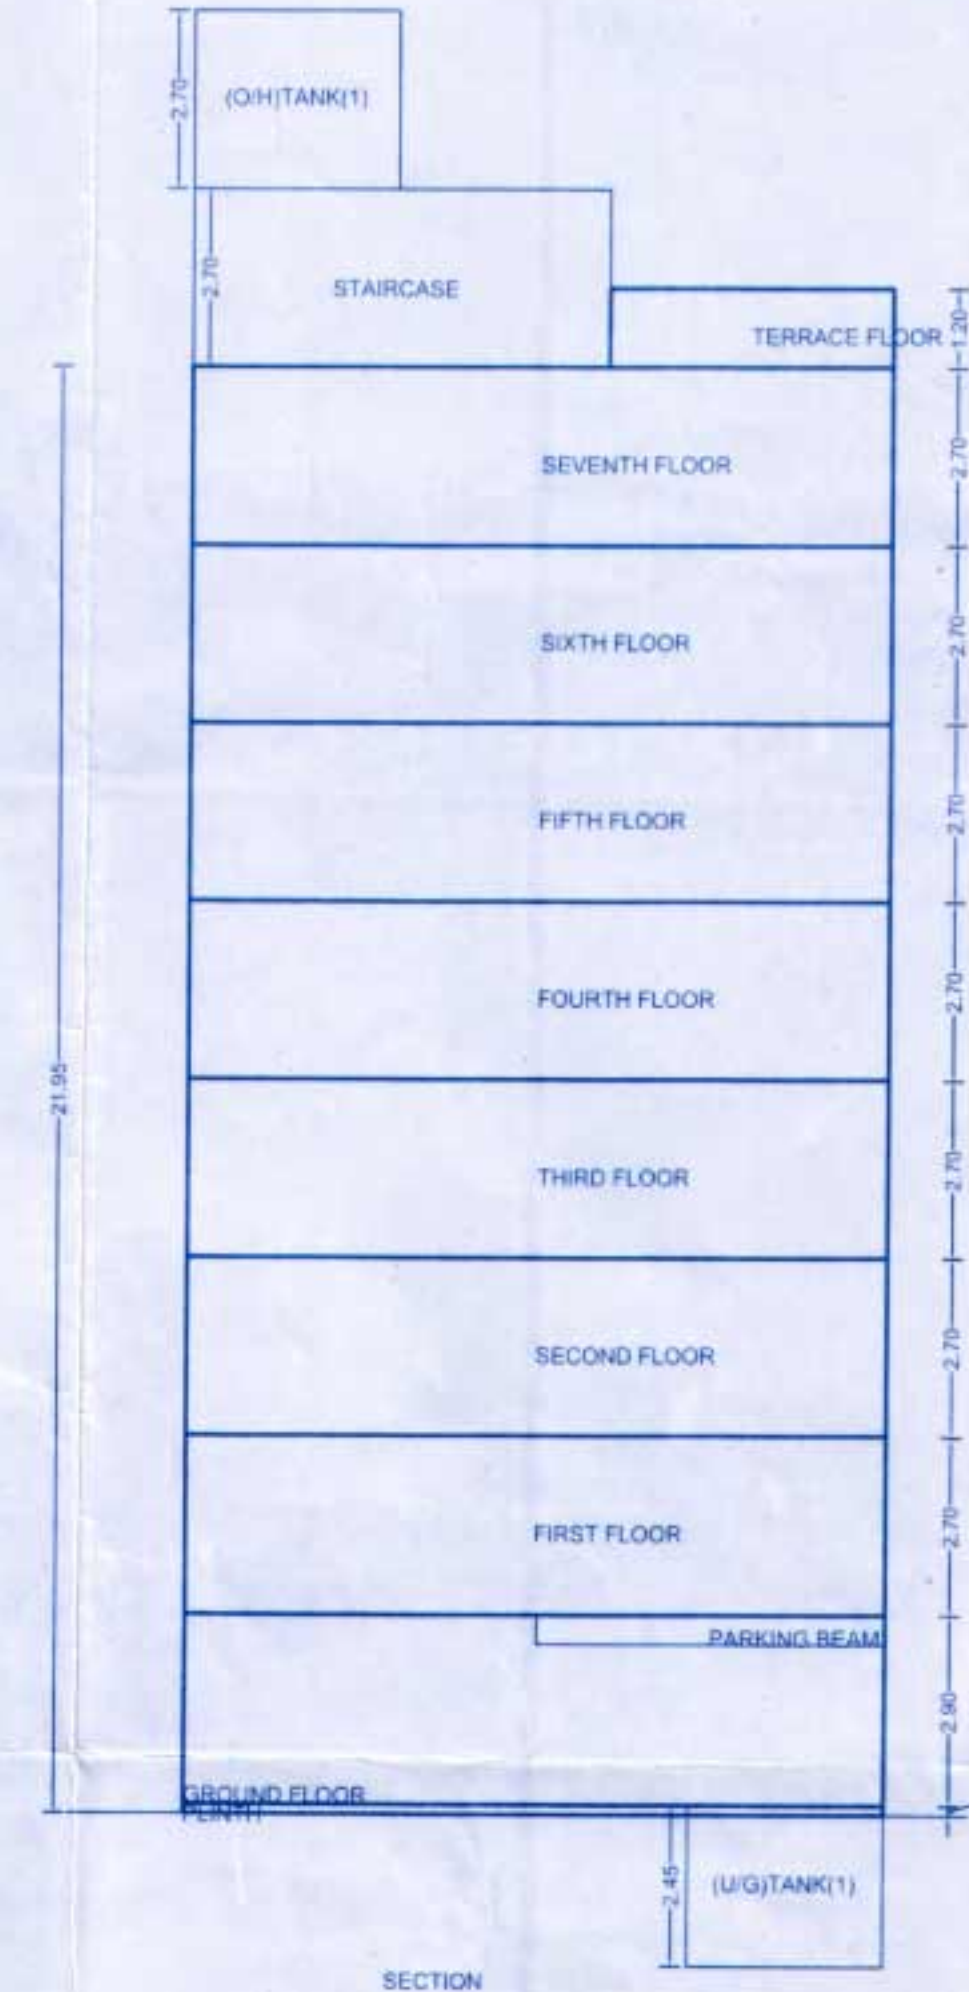
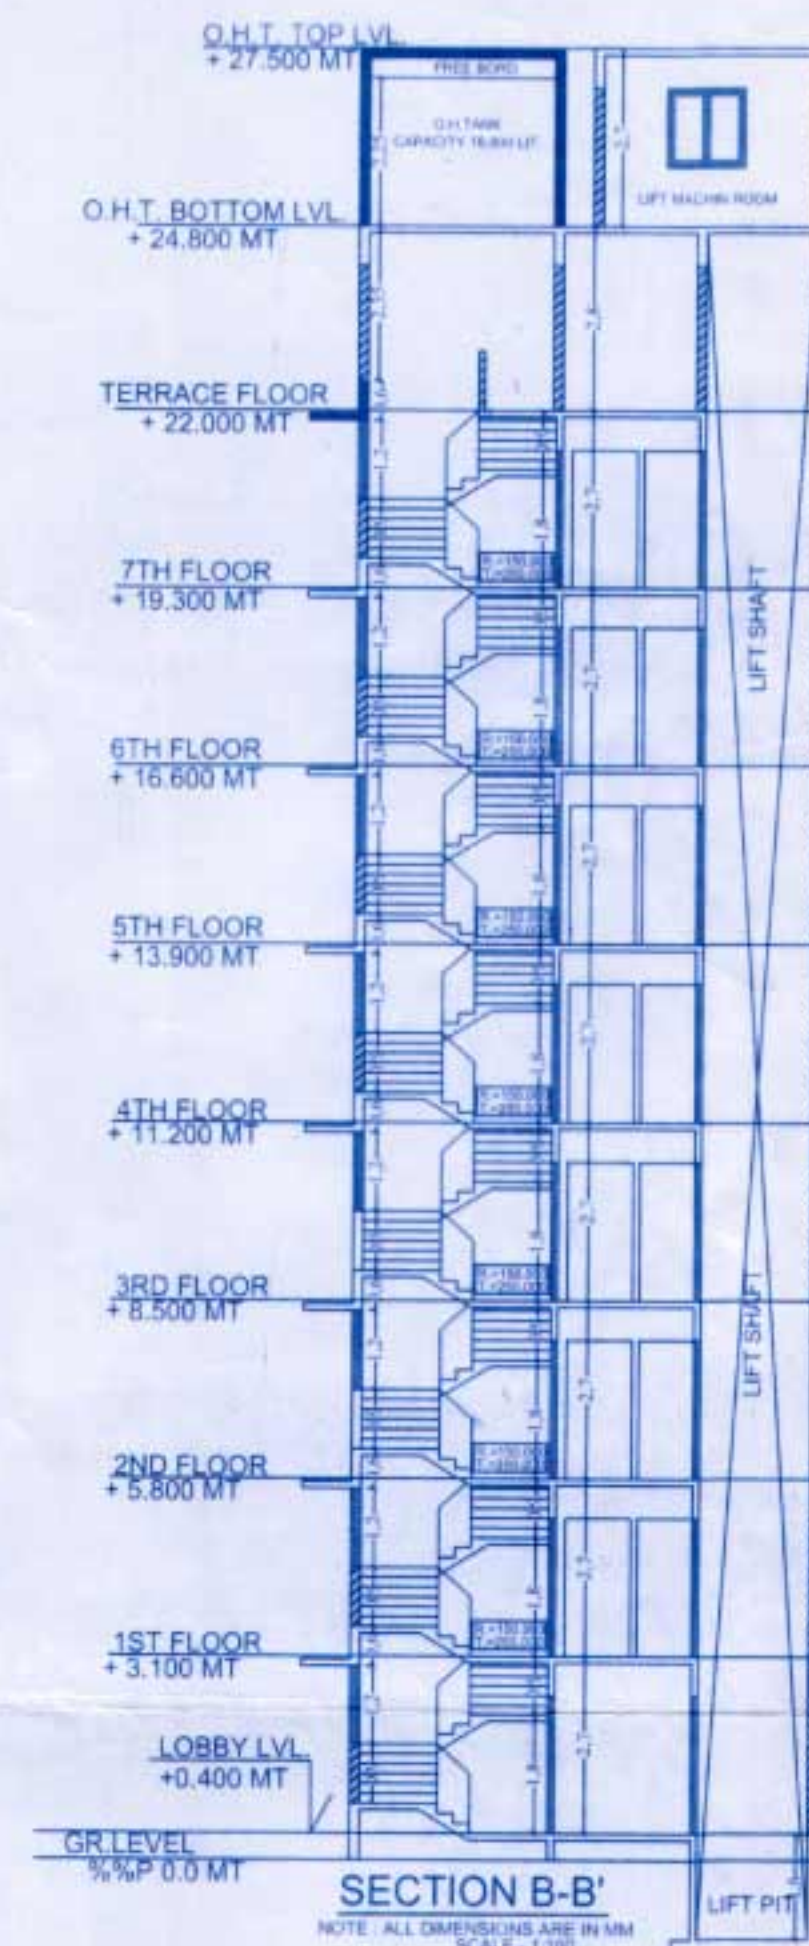
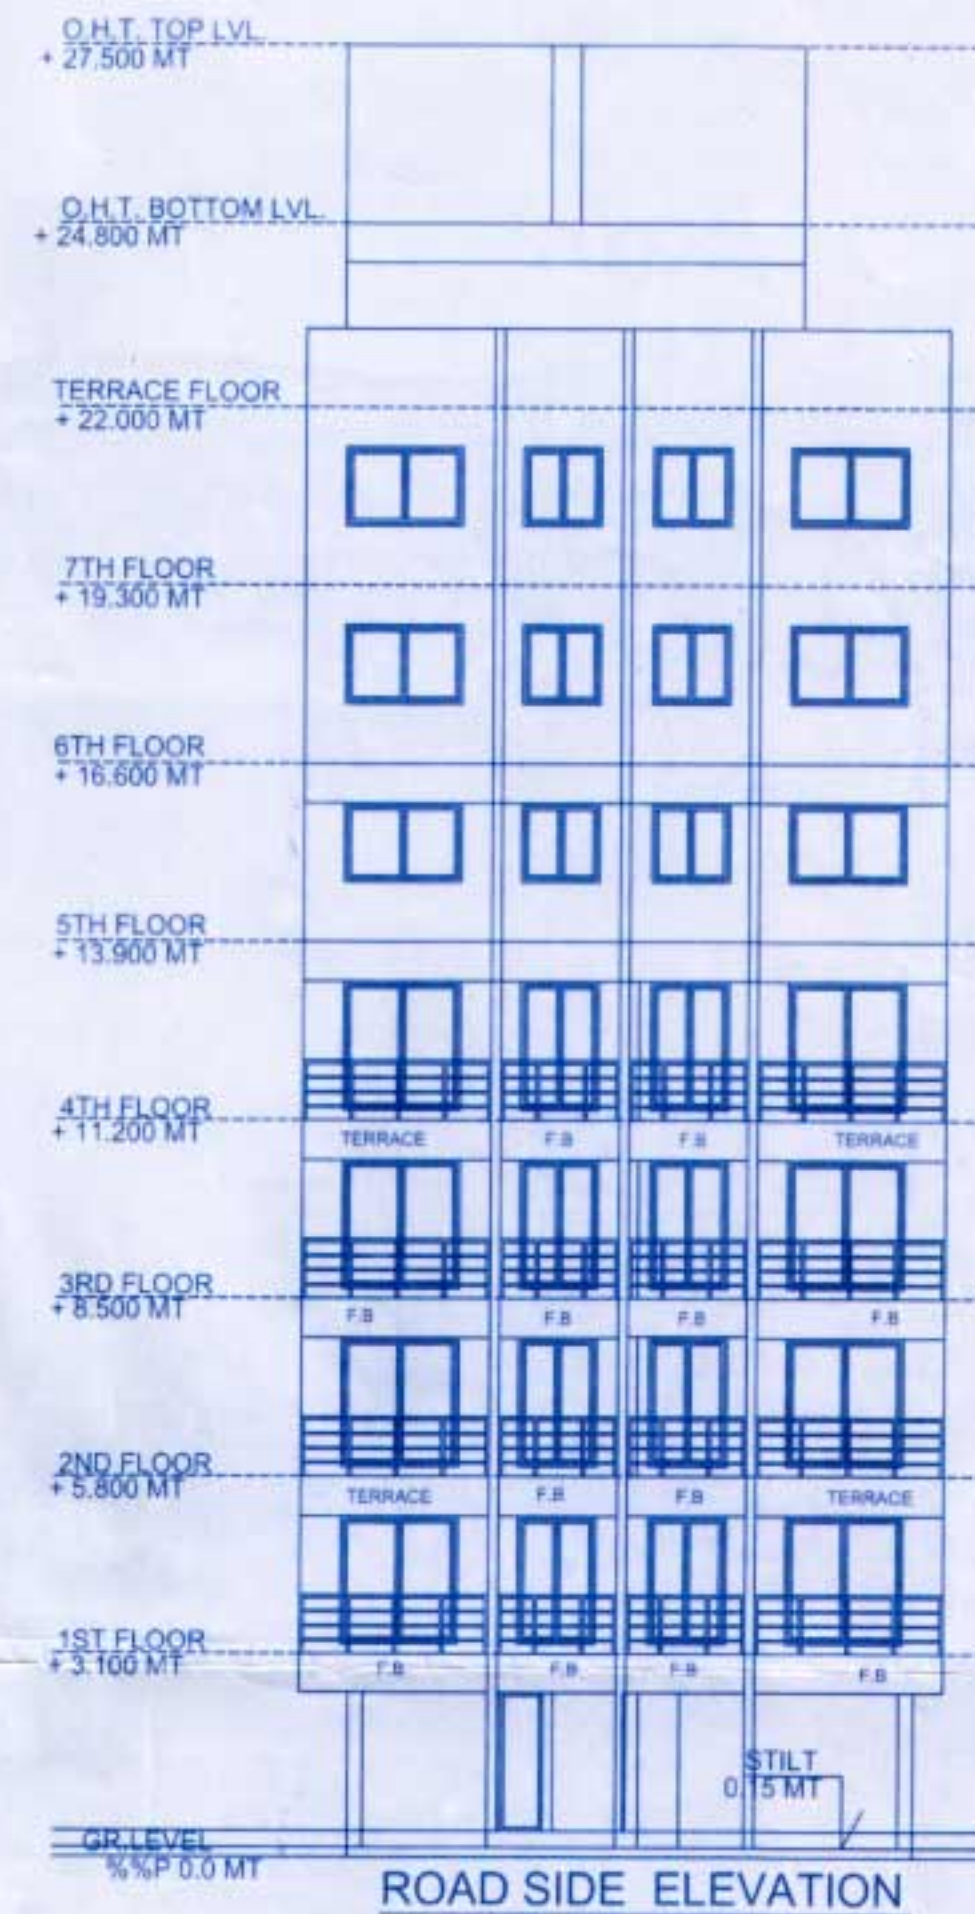


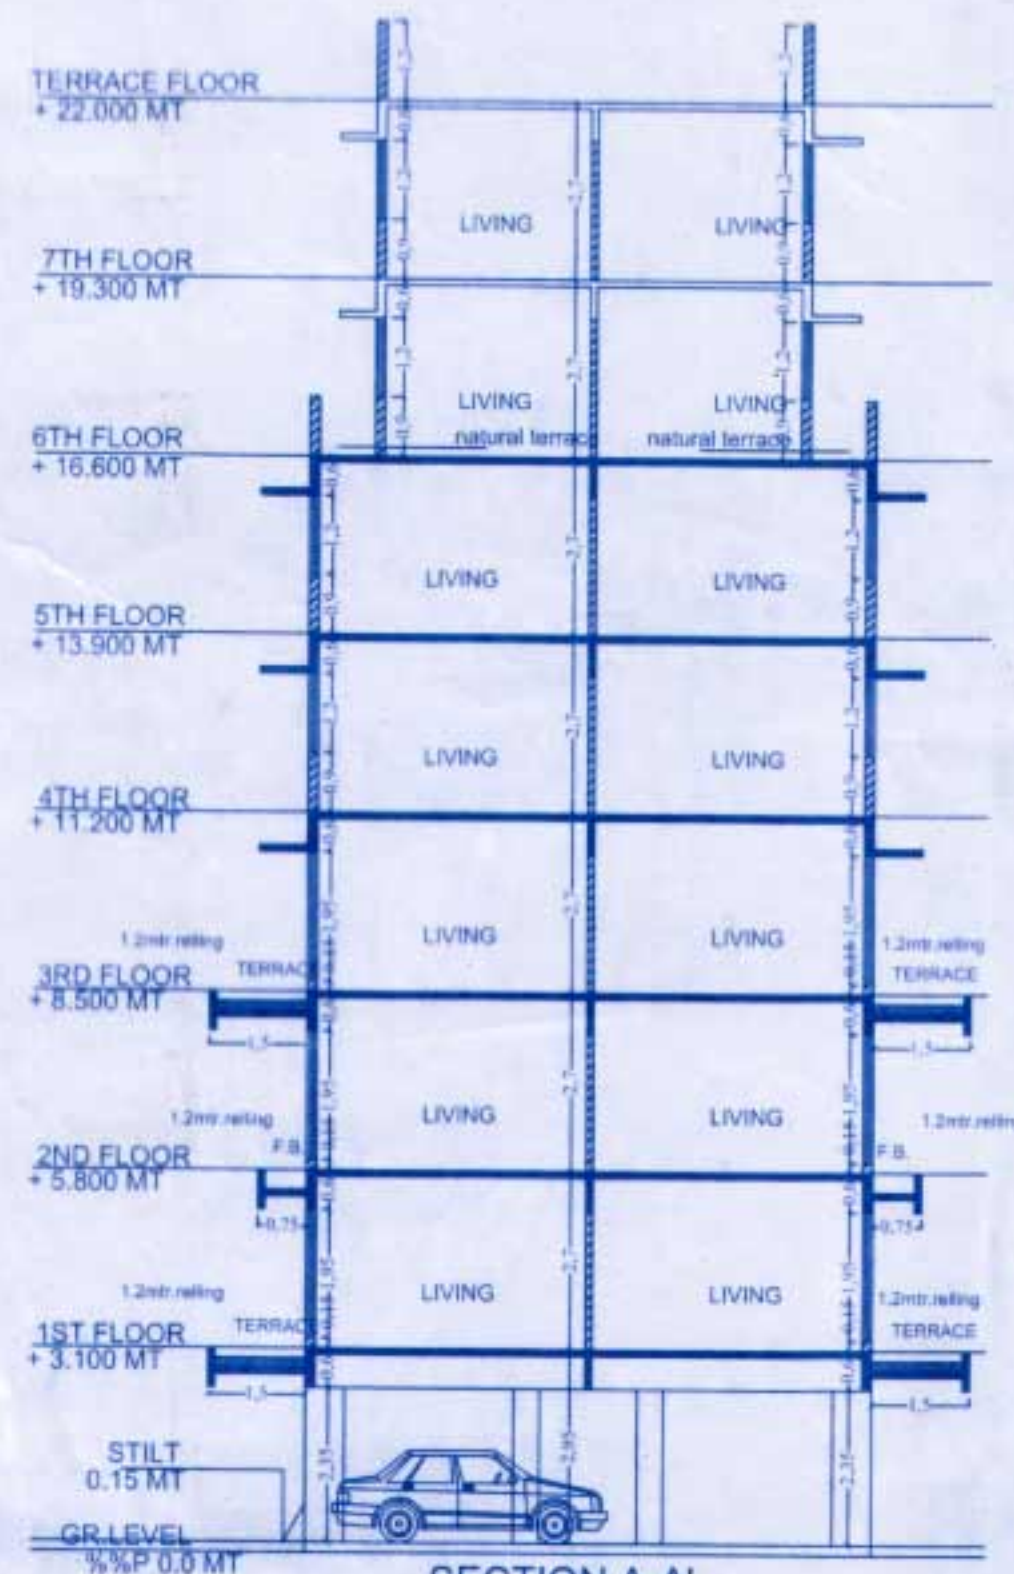

SEAL OF APPROVAL	
APPROVED SUBJECT TO THE CONDITION MENTIONED IN the office letter	
No.	CIDCOBP-15273/TPONM & KQ2016 1120
Dated :	24-10-2016 17 NOV 2016
Sr. Planner/Asso. Planner(BP) CIDCO of Maharashtra Ltd. Raighad Bhavan, 4th Floor. Plot No.4, Sector-11. CBD-Belapur, Navi Mumbai.	
BUILDING: (A)	

OWNER'S NAME	
Mr. R. S. Enterprises For R. S. Enterprises	
Proprietor	
PROJECT INFORMATION	
Plot No : 52 & 52A	SECTOR NO. : 16
NOOE : Uwe	
PROJECT TYPE:	
CONSULTANT NAME	
Amit Nareish Patil	
Regd. No. :	
AMIT N. PATIL	
REG. NO. CA/2003/30739	
DRG. NO.	SCALE
1:100	
INWARD NO.	DATE
CIDCOBP-15273/TPONM & KQ2016	24-10-2016
KEY NO.	SHEET NO.
5-35-7901	4/4