

CONTENTS OF SHEET

WING 6
SECTION - K & L, SECTION THROUGH RETAIL

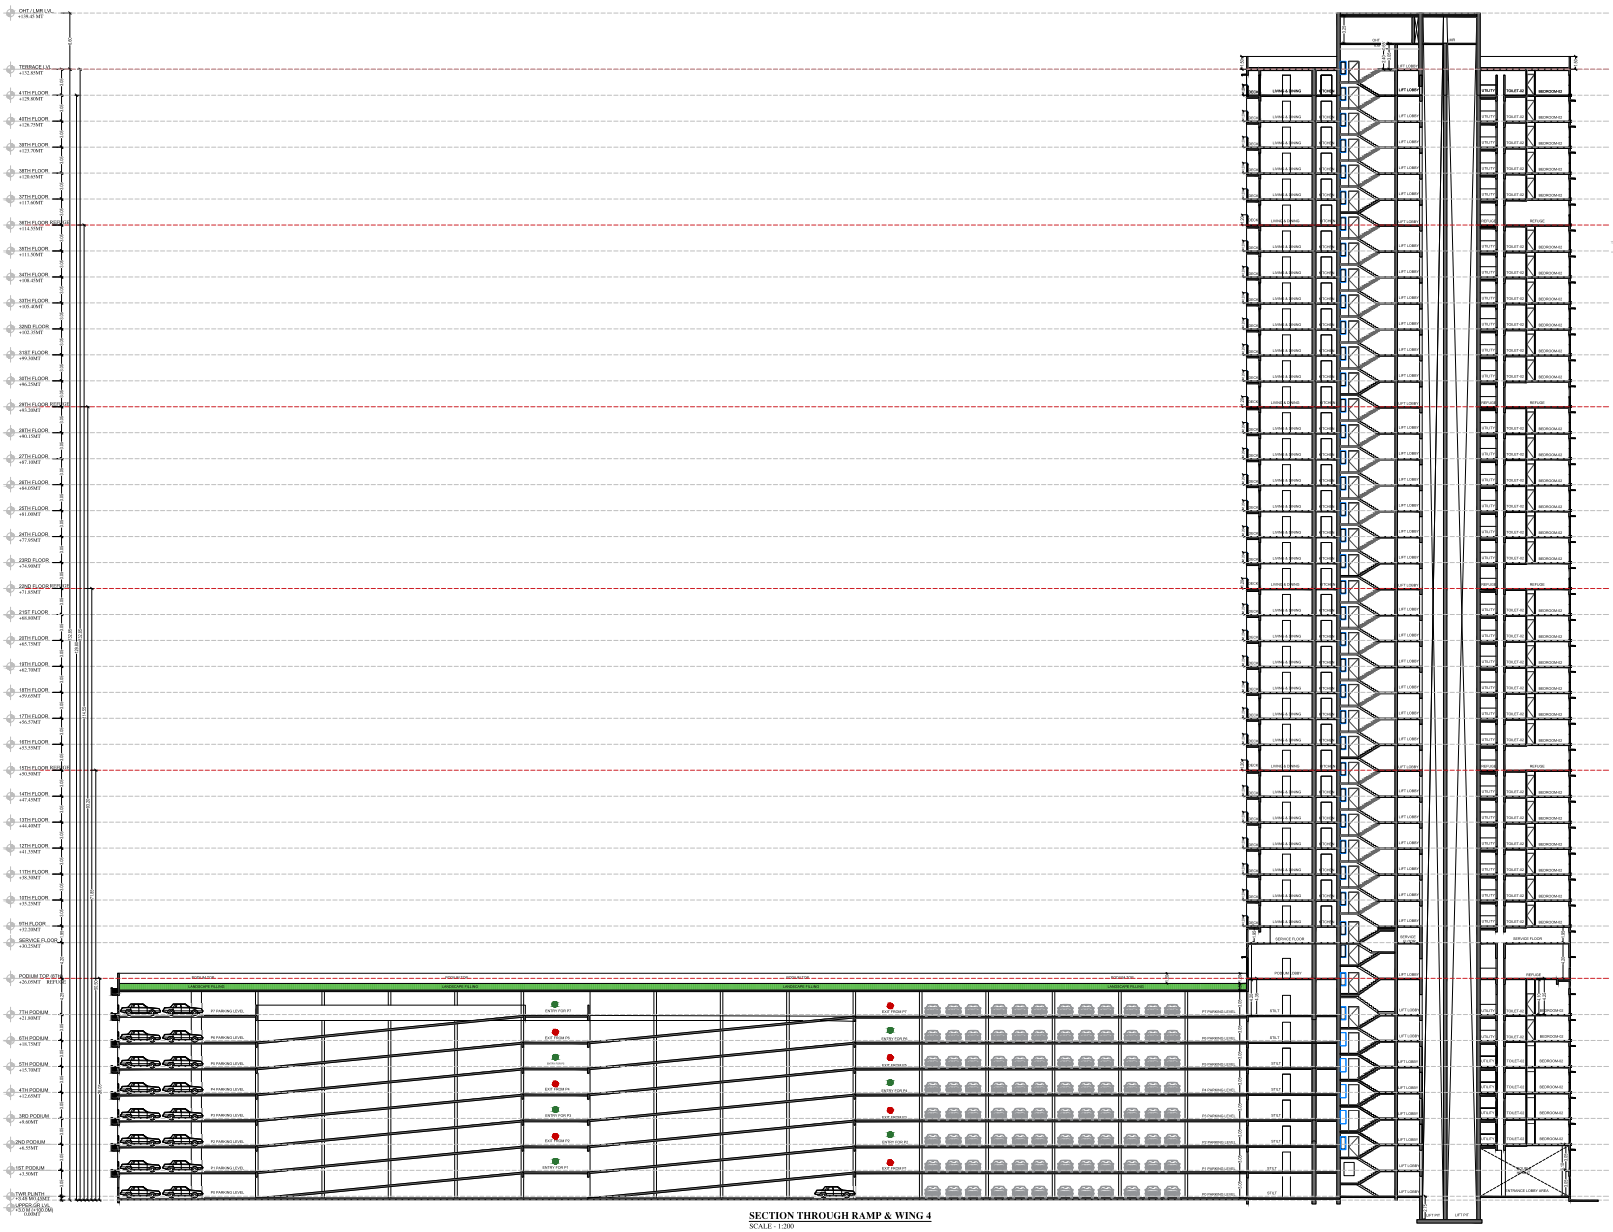

SECTION THROUGH RAMP & WING 4
SCALE - 1:200

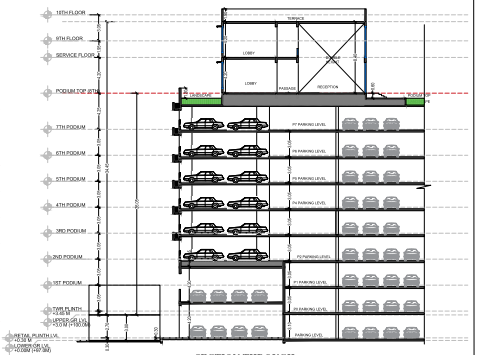

SECTION THROUGH
SCALE - 1:200

STAMP AND DATE OF RECEIPT OF PLAN

FILE NO.
P-17708/2023/(124 AND OTHER)/R/S WARD/AKURLI-R/S

NOTES:
1) THIS DRAWING SHALL BE READ IN CONJUNCTION WITH INTIMATION OF DISAPPROVAL ISSUED UNDER SECTION 346 OF MMC ACT 1888 UNDER NO.P-17708/2023/(124 AND OTHER)/R/S WARD/AKURLI-R/S NEW SIGNED ON EVEN DATE.
2) THIS IS DIGITALLY SIGNED & ISSUED.

PLAN FOR APPROVAL

ROHIT SURESHCHANDRA SONAR	Shivshant Sudhakarrao Doke — Digitally signed by Shivshant Sudhakarrao Doke Date: 2024.01.17 22:33:22 +05'30'	HANUMANT SADASHIVRAO BURE — Digitally signed by HANUMANT SADASHIVRAO BURE Date: 2024.01.18 12:06:48 +05'30'
S.E.B.P(R-2)	**A.E.B.P(R/S)**	**E.E.(B.P)WS-II 'R'-1**

DESCRIPTION OF PROPOSAL & PROPERTY

PROPOSED DEVELOPMENT ON PROPERTY BEARING CTS NO. 124, 125,126,127, 127/1, 128, 146, 146/1, 146/2, 146/3, 146/4, 146/5,146/6, 146/7 OF VILLAGE AKURLI , R/S WARD, MUMBAI-400101.

NORTH	JOB. NO.	DRG. NO.	DRAWN BY
	573	23/26	Prachi
	SCALE	DATE	CHECKED BY
	1:200		Ninad
REVISIONS	DESCRIPTION :		
R-0			

NAME AND ADDRESS OF DESIGN ARCHITECT

KAPADIA ASSOCIATES
DESIGN LLP, PAREL(E),
MUMBAI - 400012.

NAME OF THE OWNER	SIGNATURE
M/S. GODREJ PROPERTIES LIMITED	Avanesh Arya

NAME AND ADDRESS OF LICENSED SURVEYOR (L.S)	SIGNATURE
SPACEAGE CONSULTANTS B-106, Natraj Building, Mulund Goregaon Link Road Mulund (w), Mumbai : 4000 080	Shashikant Laxman Jadhav