
WING-4



SECTION - G-G (WING 4)
SCALE - 1:200

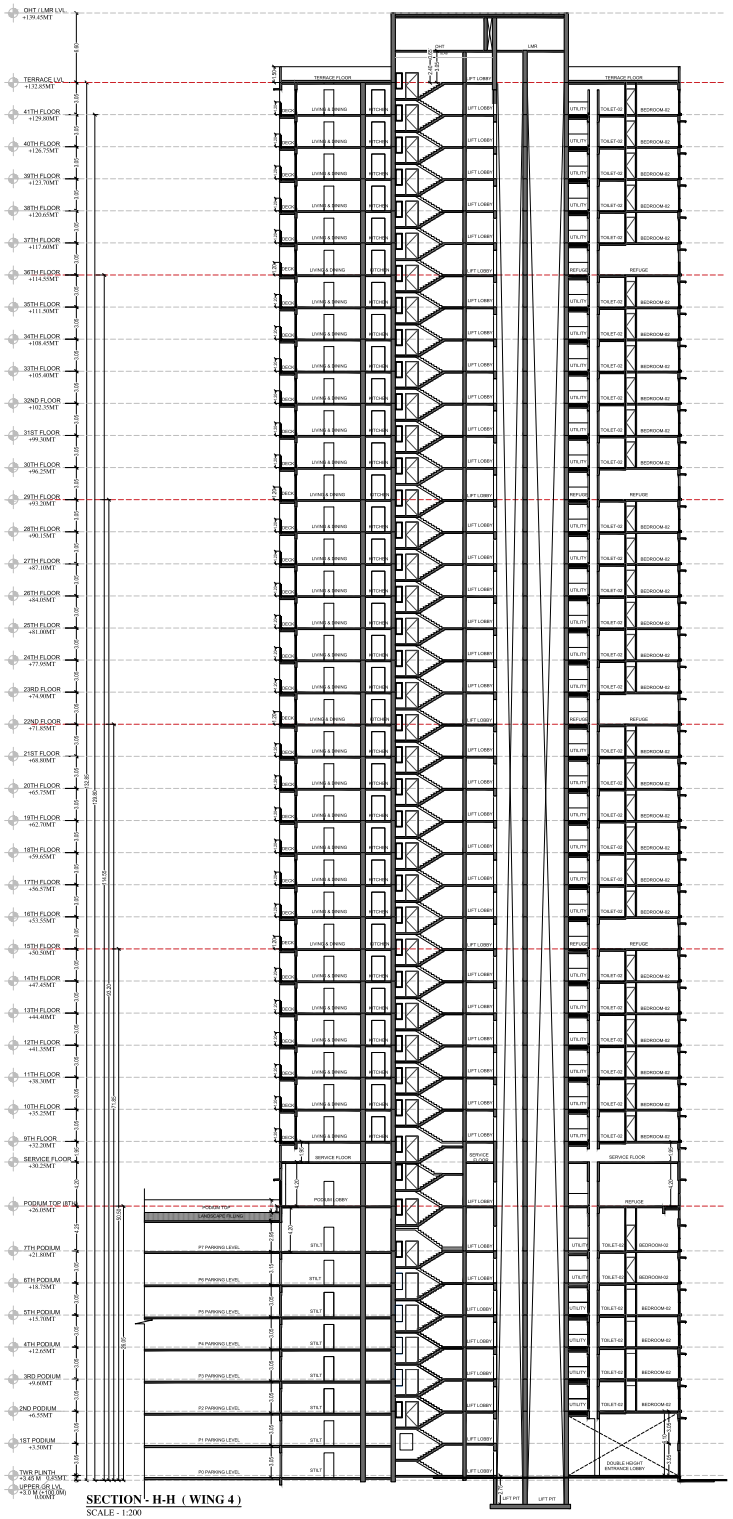

SECTION - H-H (WING 4)
SCALE - 1:200

PROFORMA -B | 25/26

CONTENTS OF SHEET

WING-4
SECTION - G & H

STAMP AND DATE OF APPROVAL OF PLAN

STAMP AND DATE OF RECEIPT OF PLAN

FILE NO.
P-17598/2023/1234 AND OTHER/R/S WARD/AKURLI-R/S

NOTE:-
1) THIS DRAWING SHALL BE READ IN CONJUCTION WITH INTIMATION OF DISAPPROVAL ISSUED UNDER SECTION 346 OF MMC ACT 1888 UNDER NO.P-17598/2023/1234 AND OTHER/R/S WARD/AKURLI-R/S NEW DELIVERED ON EVEN DATE.
2) THIS IS DIGITALLY SIGNED & ISSUED.

PLAN FOR APPROVAL

ROHIT SURESHCHAND RA SONAR	Shivshant Sudhakar ao Doke	HANUMANT GADAGARRAO BURE
S.E.B.P(R-2)	A.E.B.P(R/S)	E.E.-(B.P.)WS-II 'R'-1

DESCRIPTION OF PROPOSAL & PROPERTY

PROPOSED DEVELOPMENT ON PROPERTY BEARING CTS NO. 124, 125,126,127, 127/1, 128, 146, 146/1, 146/2, 146(3, 146/4, 146/5,146/6, 146/7 OF VILLAGE AKURLI , R/S WARD, MUMBAI-400101.

NORTH	JOB. NO.	DRG. NO.	DRAWN BY
	573	25/26	Prachi
	SCALE	DATE	CHECKED BY
	1:200		Nimad

REVISIONS	DESCRIPTION :
R-0	

NAME AND ADDRESS OF DESIGN ARCHITECT

KAPADIA ASSOCIATES
DESIGN LLP, PAREL(E),
MUMBAI - 400012.

NAME OF THE OWNER	SIGNATURE
M/S. GODREJ PROPERTIES LIMITED	Avaneesh Arya

NAME AND ADDRESS OF LICENSED SURVEYOR (L.S)

B-106, Natraj Building,
Mulund Goregaon Link Road
Mulund (w), Mumbai. - 4000 080

SIGNATURE

Shashikant Laxman Jadhav