

WING 4

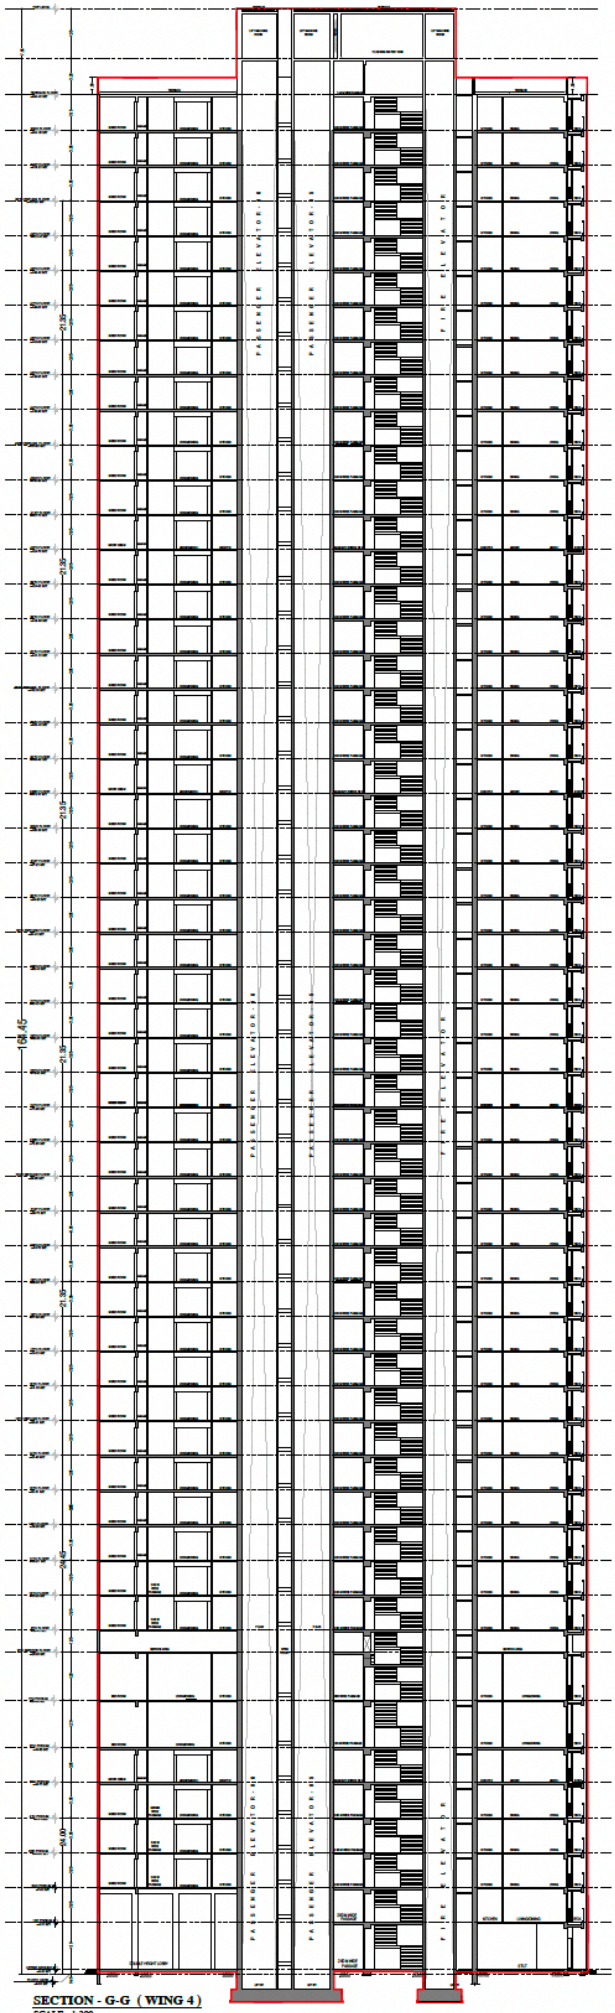

SECTION - G-G (WING 4)
SCALE - 1:200

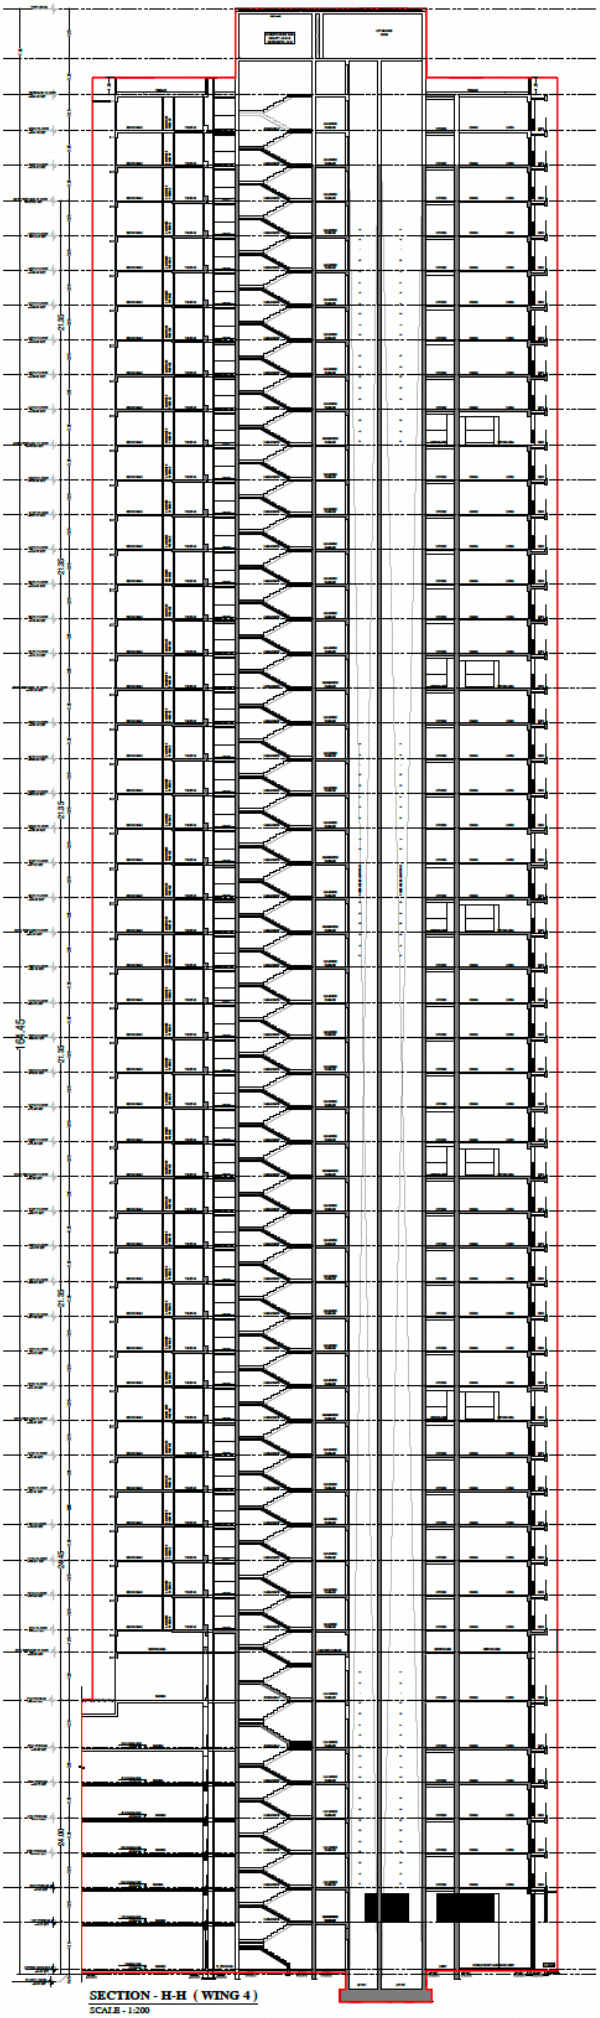

SECTION - H-H (WING 4)
SCALE - 1:200

PROFORMA -B | 34/35

CONTENTS OF SHEET
WING 4
SECTION - G & H

STAMP AND DATE OF APPROVAL OF PLAN

STAMP AND DATE OF RECEIPT OF PLAN

FILE NO.
P-17780/2023/(124 AND OTHERS)/R/S WARD/AKURLI-R/I

NOTES:
1) ALL DIMENSIONS ARE IN METRES.
2) THIS PLAN IS SUBJECT TO SOIL TEST REPORT AND STRUCTURAL DESIGN NOT REQUIRED.
3) THIS PLAN IS SUBJECT TO THE CONDITIONS MENTIONED IN THE COMMENCEMENT CERTIFICATE NO. P-17780/2023/(124 AND OTHERS)/R/S WARD/AKURLI-R/I DATED 19.06.2024.
4) THIS DRAWING SHALL BE READ IN CONJUNCTION WITH LETTER DATED UNDER NO. P-17780/2023/R AND GOVERNOR WARD/AKURLI-R/S DATED

PLAN FOR APPROVAL

SUNIL SHRIDHAR DIGHE	PANKAJKUMAR	SANTOSH UTTAMRAO RAUT
S.E.(B.P.)R- I	A.E.(B.P.) R- I	E.E.(B.P.)W/S-II 'R-1'

DESCRIPTION OF PROPOSAL & PROPERTY

PROPOSED DEVELOPMENT ON PROPERTY BEARING CTS NO. 124, 125,126,127, 127/1, 128, 146, 146/1, 146/2, 146/3, 146/4, 146/5,146/6, 146/7 OF VILLAGE AKURLI , R/S WARD, MUMBAI-400101.

NORTH	JOB. NO.	DRG. NO.	DRAWN BY
	573	34/35	Prachi
	SCALE	DATE	CHECKED BY
	1:200		Nilesh
REVISIONS	DESCRIPTION :		
R-0			

NAME AND ADDRESS OF DESIGN ARCHITECT

KAPADIA ASSOCIATES
DESIGN LLP, PAREL(E),
MUMBAI - 400012.

NAME OF THE OWNER	SIGNATURE
M/S. GODREJ PROPERTIES LIMITED	Naveen Kumar Poddar

NAME AND ADDRESS OF LICENSED SURVEYOR (L.S)

B-108, Natraj Building, Mulund Goregaon Link Road Mulund (w), Mumbai - 400 080

SIGNATURE

Shashikant Laxman Jadhav