3

PHONES 3080 & 3488

ARCHITECTS' CORNER
ARCHITECTS, ENGINEERS AND SURVEYORS
342, HIRALAL LANE, RAWIVAR PETH
NASIK-422 001

NOTE:
THIS DRAWING IS COPY RIGHT. IT IS THE PROPERTY OF ARCHITECT J.V. PABARI AND IS NOT TO BE REPRODUCED, COPIED, HANDED OVER TO A THIRD PARTY OR USED FOR ANY PURPOSE OTHER THAN THAT FOR WHICH IT IS LOANED

Pabari


J. V. PABARI
B.ARCH (HONS) A.M.T.P.I. (ENGLAND) F.I.V.
Regd ARCHITECT & APPROVED GOVT. VALUER

ALL DIMENSION ARE TO BE CHECKED AND CO RELATED WITH THE STRUCTURAL DRAWINGS AND ANY AMBIGUITY SHALL BE IMMIDIATELY BROUGHT TO THE NOTICE OF THE ARCHITECT BEFORE COMMENCEMENT OF THE WORK

True-copy of approved plan
Pabari
Jayendra V. Pabari,
b arch, a.i.i.a, a.m.t.p.i.(england) f.i.v
regd no. cat 1/645 of 1973
architect, townplanner and approved govt. valuer.

north

scale 1:500

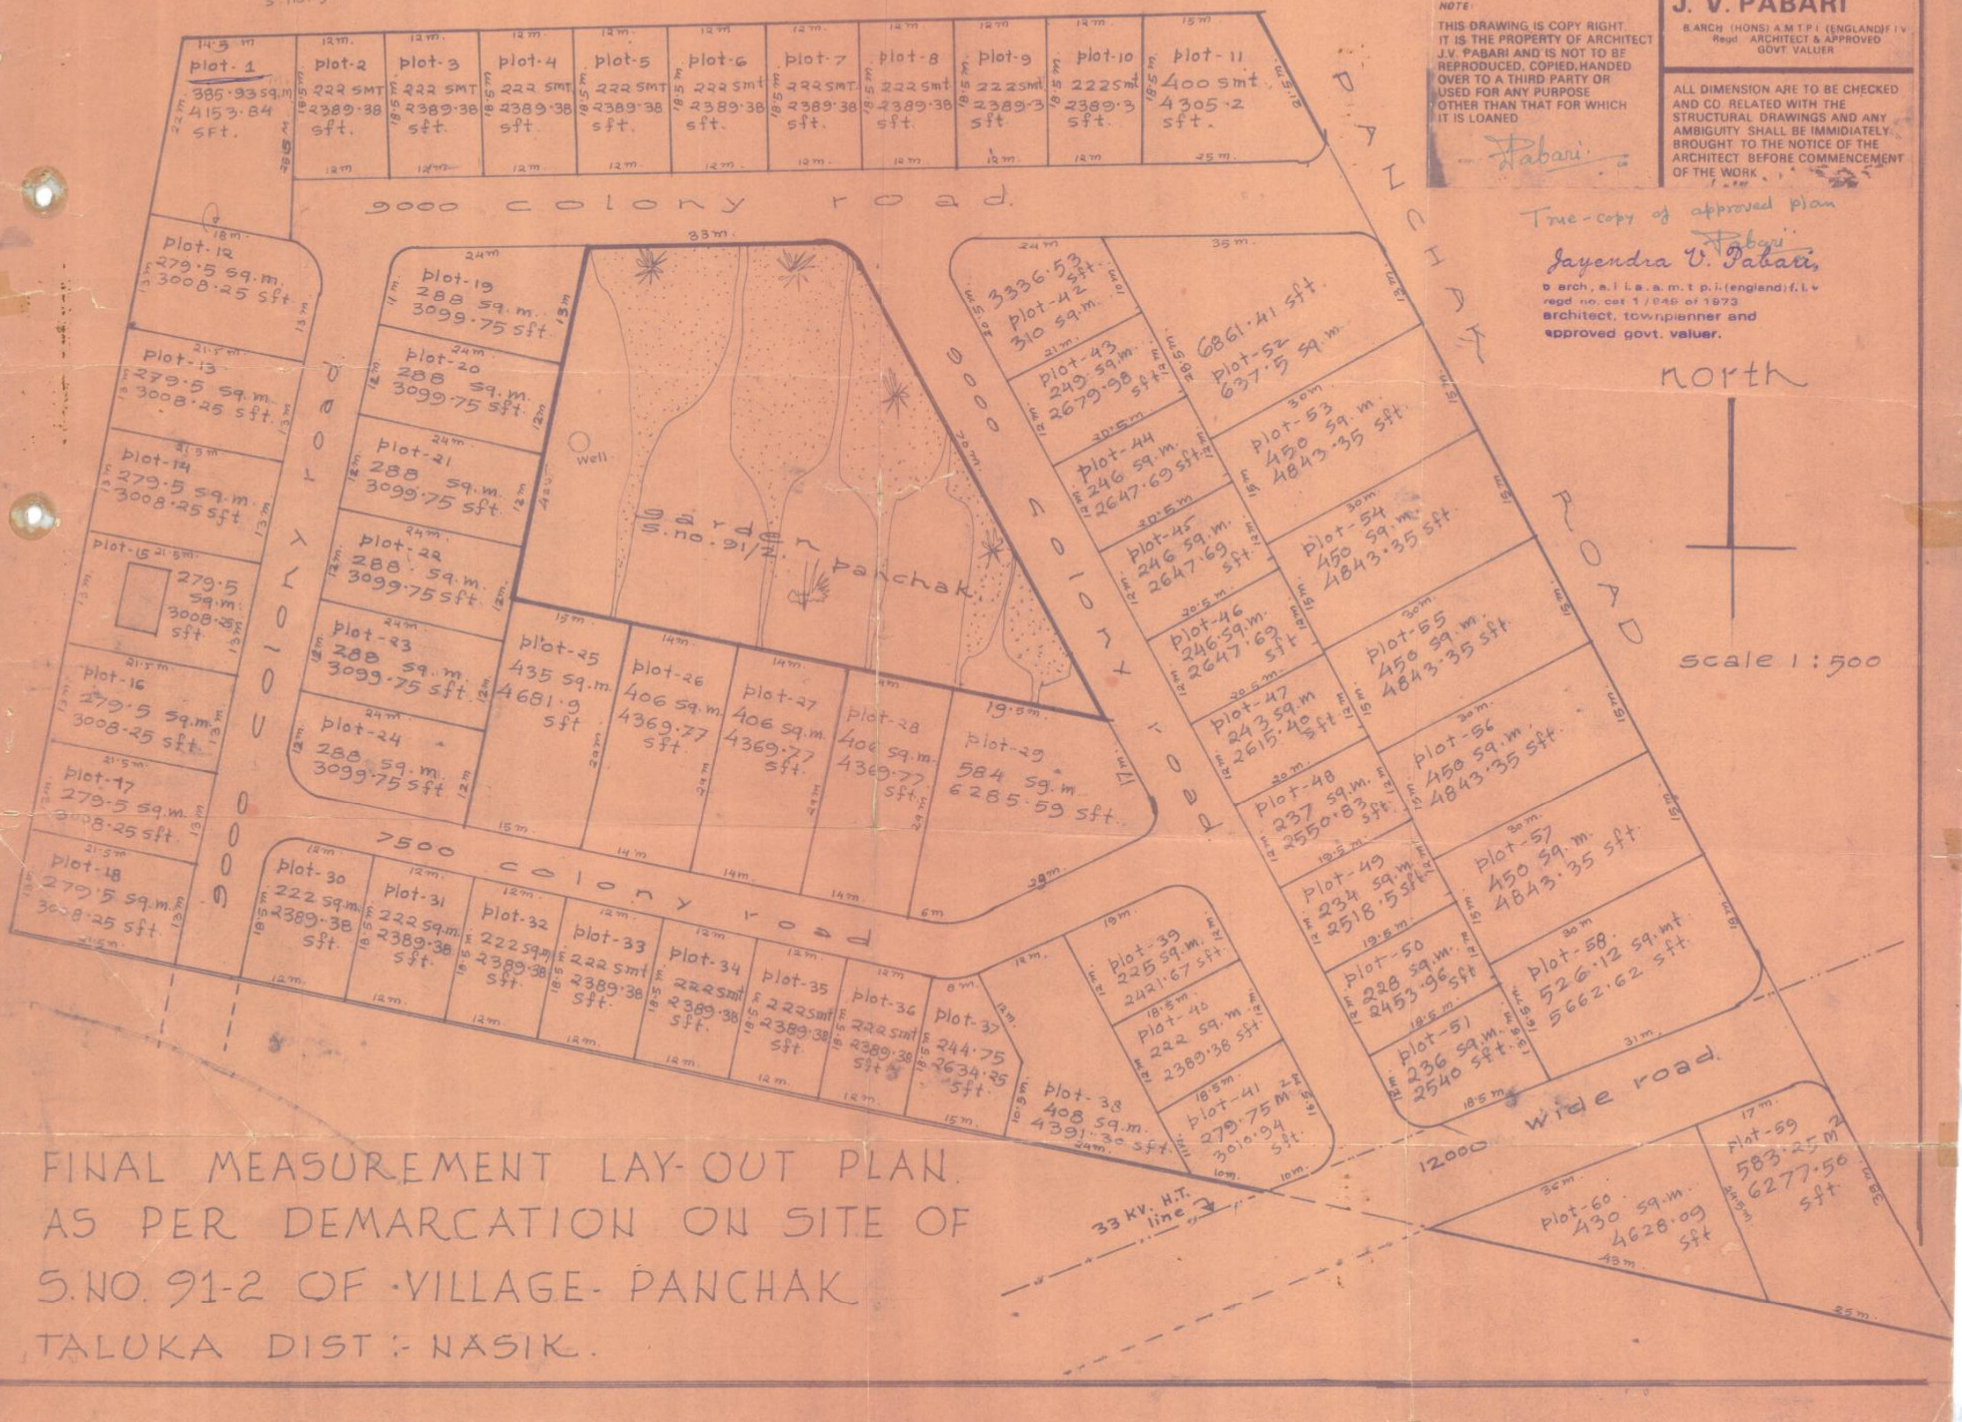

FINAL MEASUREMENT LAY-OUT PLAN
AS PER DEMARCATION ON SITE OF
S.NO. 91-2 OF -VILLAGE- PANCHAK
TALUKA DIST :- NASIK.