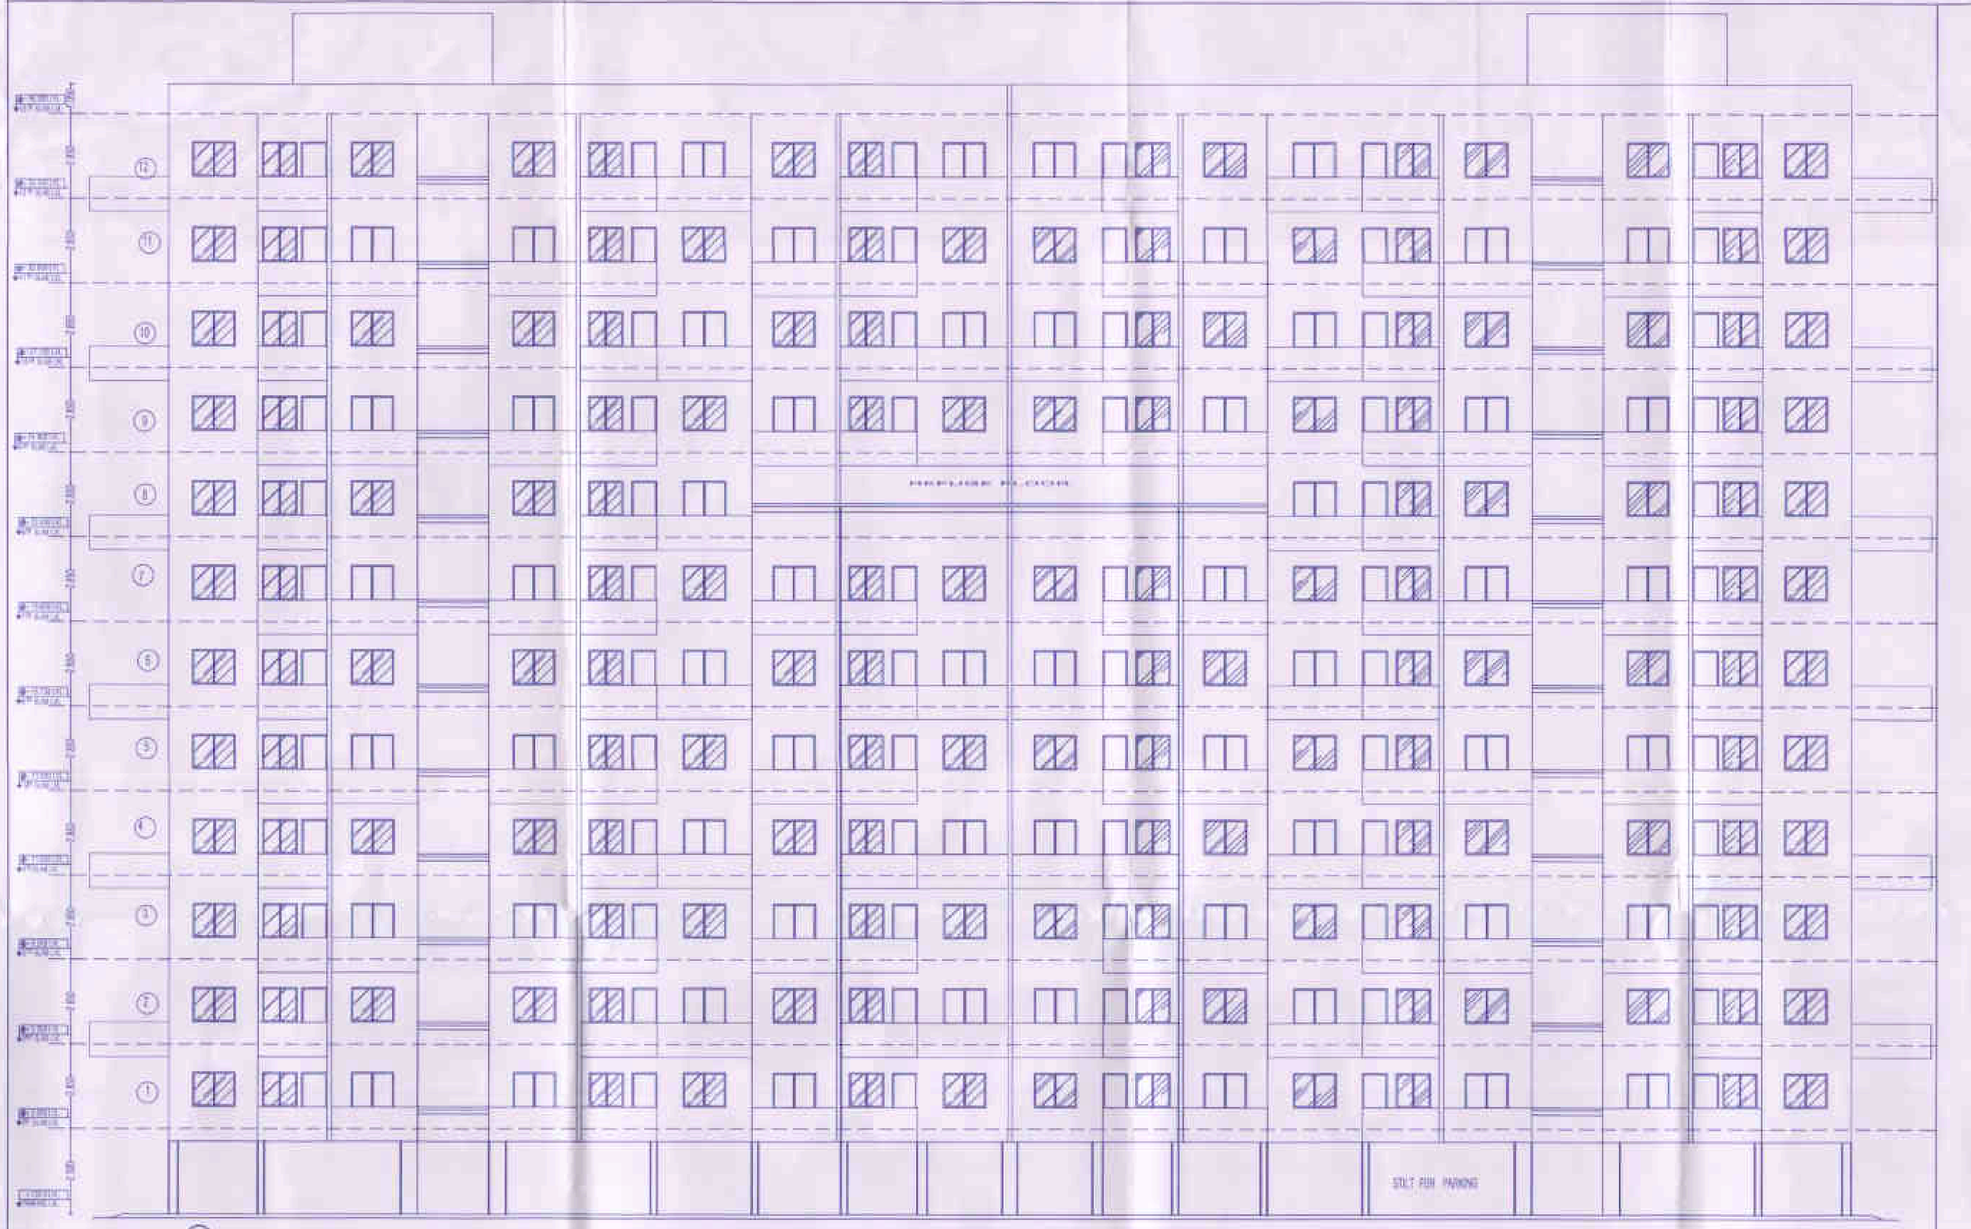

BUILDING. C FRONT ELEVATION

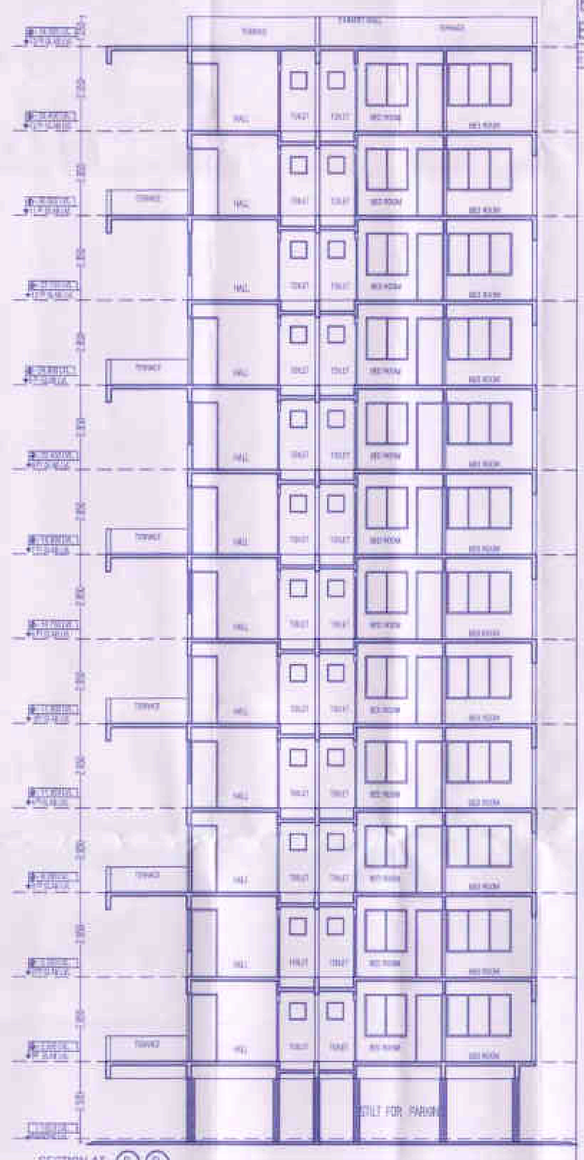

SECTION AT B B

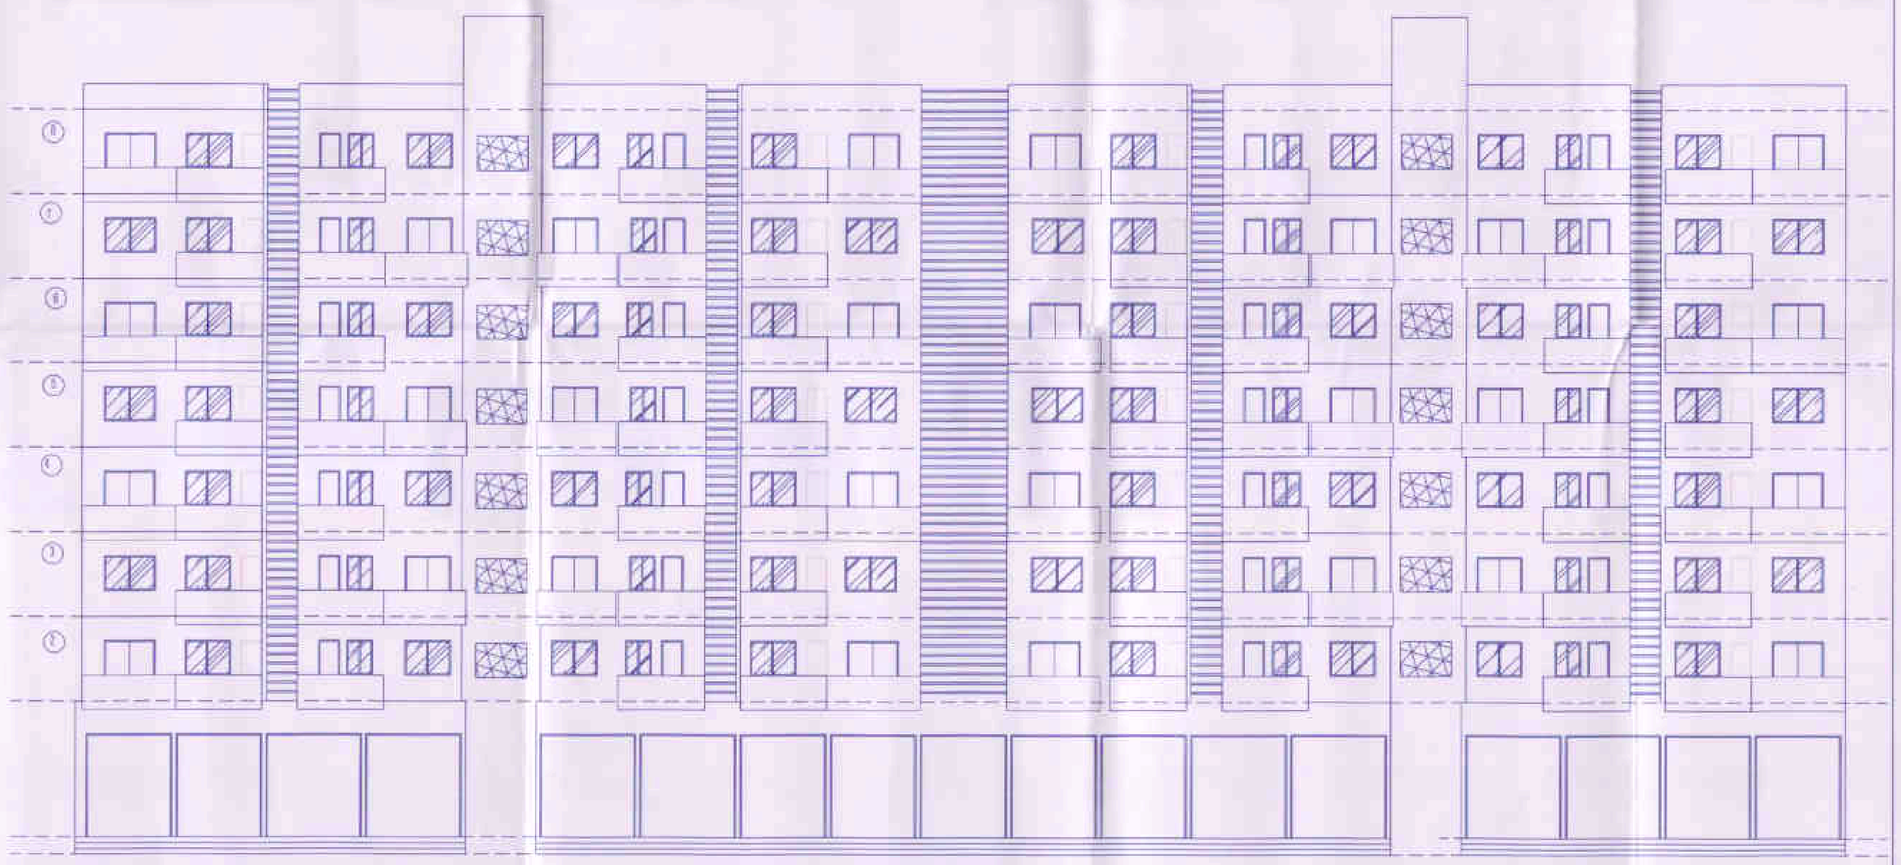

FRONT ELEVATION
BUILDING. D

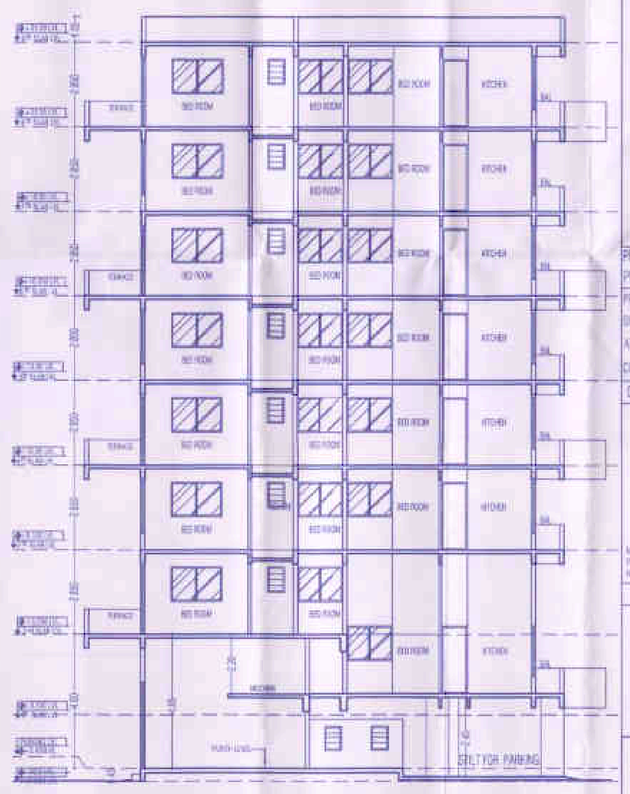

SECTION AT A A
BUILDING. D

11/12

APPROVAL OF PLANS
CONTENTS :
BUILDING C & D
ELEVATIONS & SECTION

APPROVED
This Plans amended as
As per the conditions Mentioned in
the accompanying commencment
Certificate No.ENP/DP/C3/1552/67
Dt. 27/6/2017

Executive Engineer (T.P.)
Town Planning Department
Nashik Municipal Corporation, Nashik

PREVIOUS APPROVAL NO-Certificate No- 146/2269 dated 29/02/2016
PREVIOUS APPROVAL NO-Certificate No-143/5754 dated 29/01/2013
PROPOSED REVISED GROUP HSG SCHEME OF RESIDENTIAL & COMMERCIAL
SHOPPING ON PLOT BEARING SNO S.NO.248/ 1TO 6/1+2+3+4(P)
AT DEOLALI SHIWAR TAL & DIST. NASHIK FOR KARDA
CONSTRUCTION PVT LTD THROUGH ITS DIRECTOR NARESH J KARDA

OWNERS SIGN	STRUCTURAL CONSULTANT SIGN
M/S KARDA CONSTRUCTION PVT LTD THROUGH ITS DIRECTOR NARESH KARDA	SHRI GAURAV PATIL

ARCHITECT'S SIGN

SHRI PRASHANT MATHEMASKAR

PRASHANT THEMASKAR ARCHITECTS
Ar PRASHANT M THEMATKAR B.ARCH, AIA, MCA,MH
ARCHITECT & INTERIOR DESIGNER
A301, Darshan Heera Nav Ayrvedic mala Nr. Nashik
Titwa Park Wadala Road 422101
email-prashantmathemas@gmail.com,contact-0253 - 2465858

DATE	JOB NO	CHKD BY	SCALE	DRN BY
22/6/2017	A-167	P.T.	1:100	KAPILRAJ

PROPOSED REVISED GROUP HSG SCHEME ON PLOT BEARING SNO SNO S.NO.248/ 1TO 6/1+2+3+4(P) AT DEOLALI SHIWAR, NASHIK.