| BUILDING - A,B & C | 02/09 |
|---|---|
| STAMP OF APPROVAL | |


# PARKING FLOOR PLAN

## सुधारित बांधकाम परवाणगी


सदर बांधकाम नकाशा निळा रंगात
दुरुस्त केल्यानुसार आणि पत्र क्र.नर/बाप/ २५८१/१८
दि. २८/१२/२०१८ मधील अटी व शर्तीस
अधिन राहून मंजूर करण्यात येत आहे.

मुख्याधिकारी
तळेगांव दाभाडे नगर परिषद


तळेगाव दाभाडे नगरपरिषद ★ स्थापना १८८४ ★

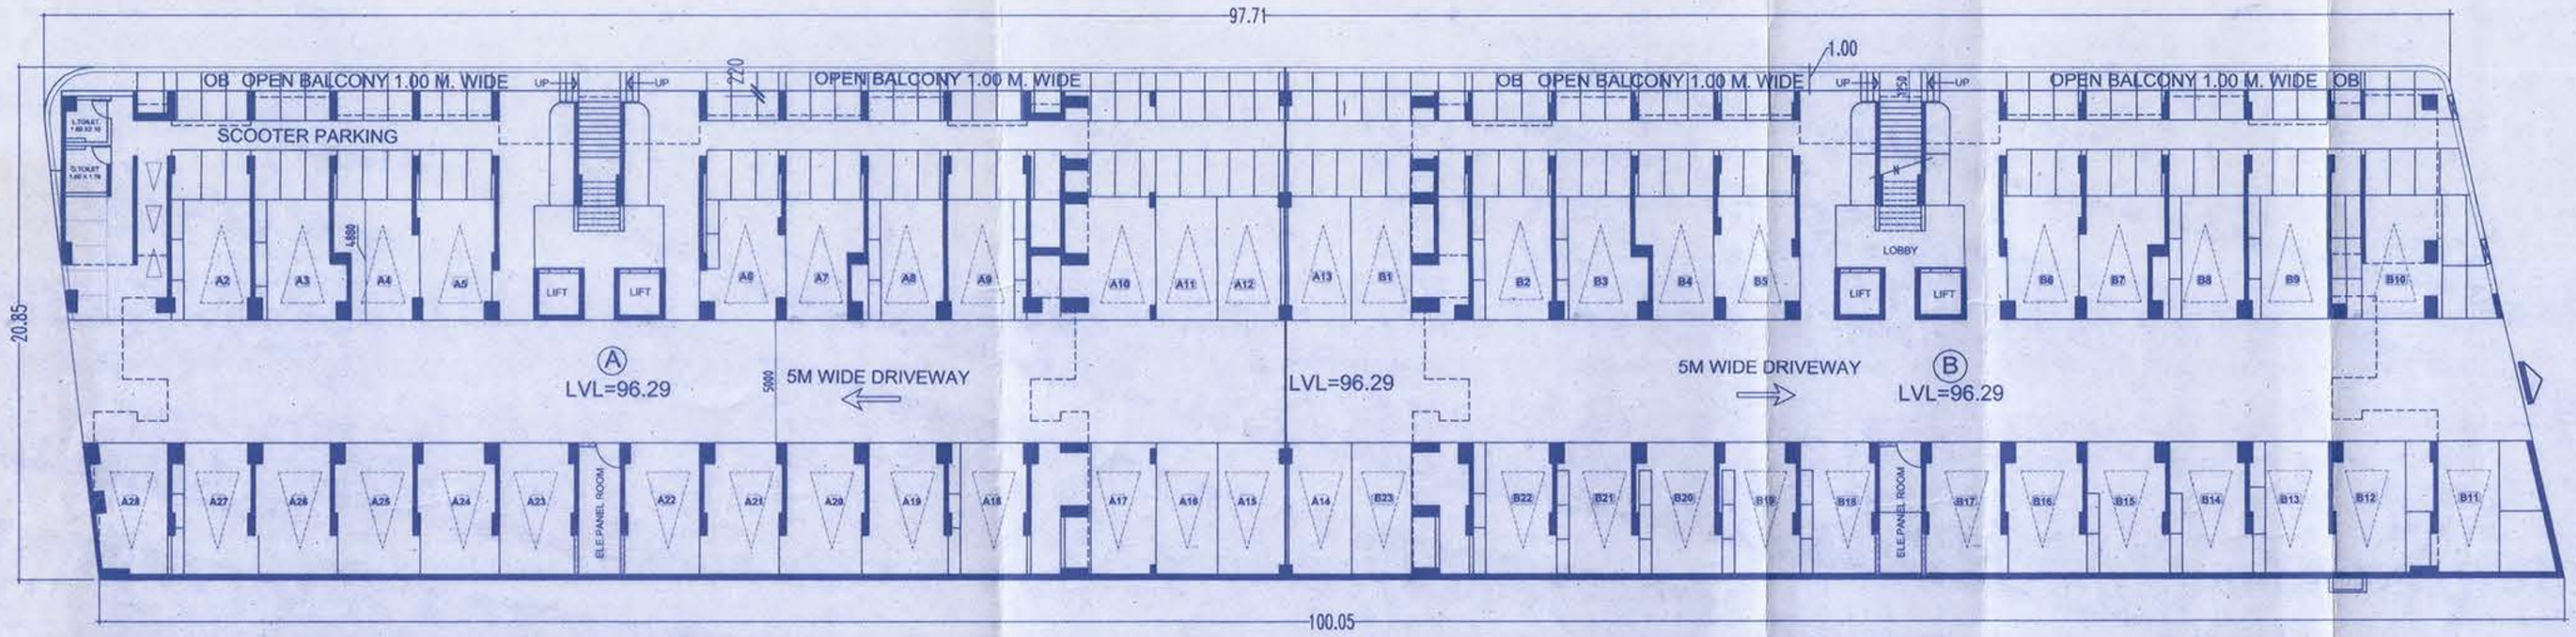


**A & B BLDG - UPPER LVL PARKING FLOOR** 51 CARS, 134 SCOOTERS, 59 CYCLES

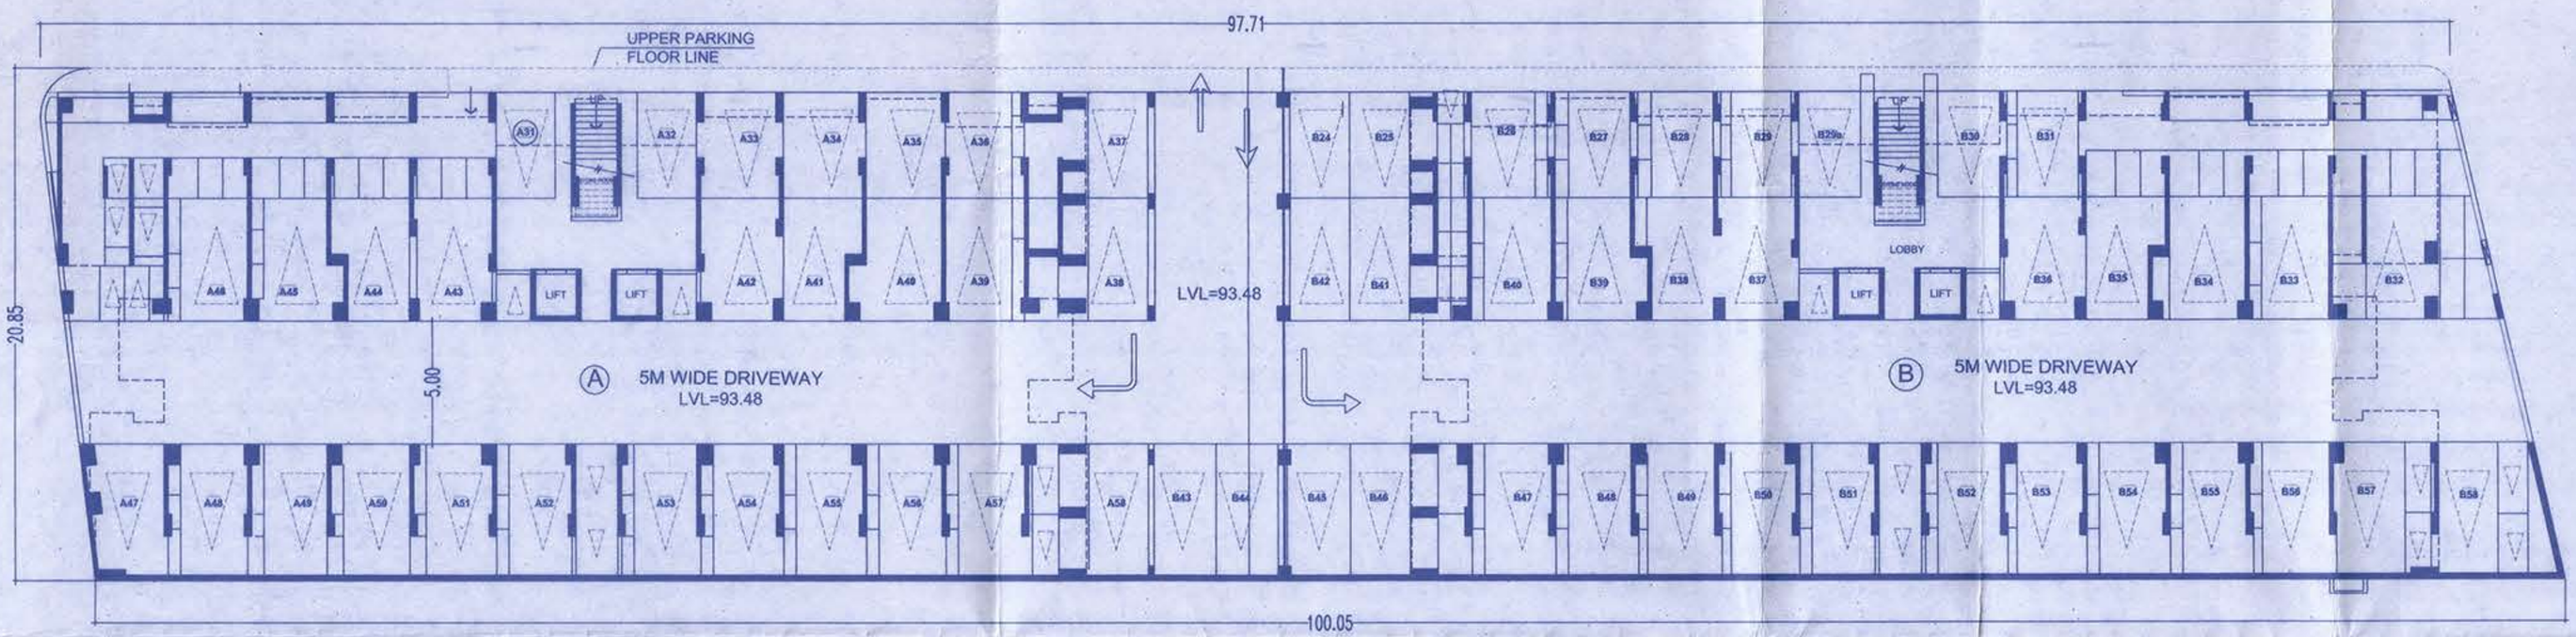


**A & B BLDG - LOWER LVL PARKING FLOOR** 61 CARS, 47 SCOOTERS, 92 CYCLES

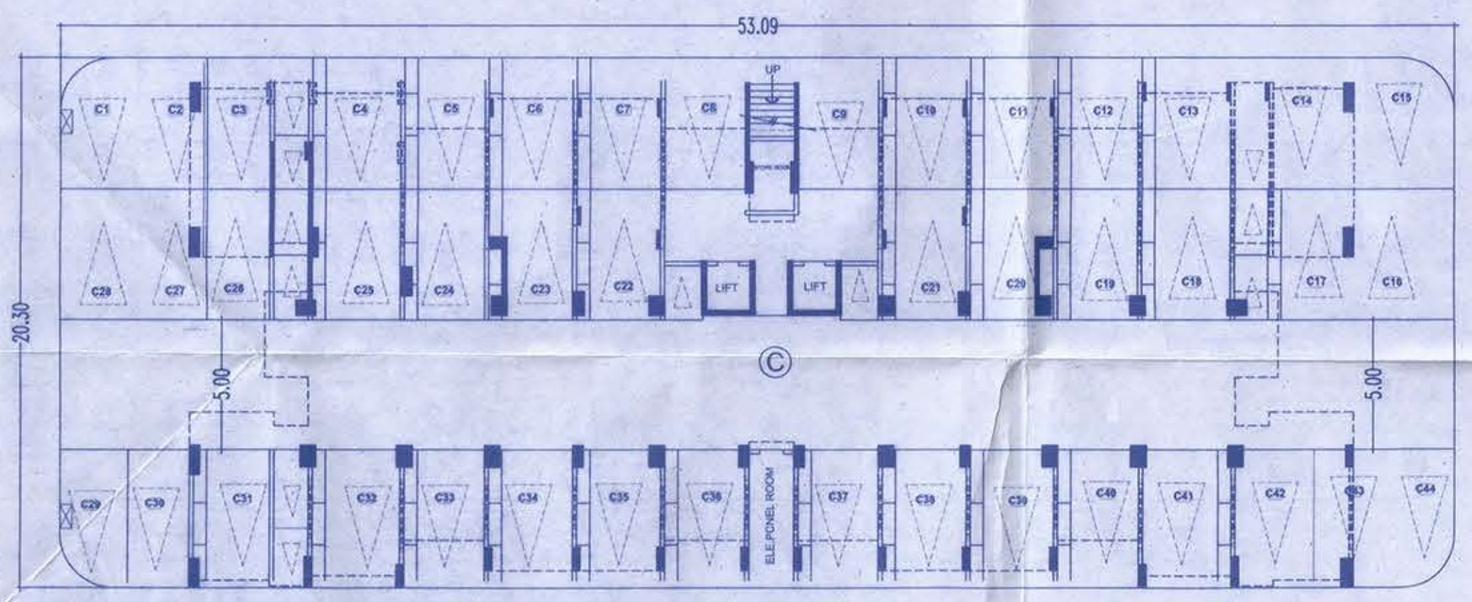


**C BLDG - PARKING FLOOR PLAN** 44 CARS, 11 SCOOTERS, 68 CYCLES

| PROJECT |
|---|
| PROPOSED RESIDENTIAL DEVELOPMENT OF PLOT B ON OLD 393/1(P)+393/2(P), NEW 393/B, AT TALEGAON DABHADE, TAL. - MAVAL, DIST. - PUNE. |
| FOR:- M/S. NAIKNAVARE BUILDCON PVT. LTD. |
| OWNERS SIGNATURE<br>Mr.Hemant Dattaji Naiknavare.<br>(P.A.H.) |
| ARCHITECT:- G.H.NAIKNAVARE<br>1204/4 GHOLE ROAD, SHIVAJINAGAR,PUNE-5.<br>PUNE 411 004<br>LIC.NO.CA/88/17373 |
| SCALE:-1:200 DATE:-10/05/2019 \| SUB.DRG. |
| DRAWN BY- LAHU \| CHECKED- ARUNA |

E:\Data\PMC DEPT. DATA\PROJECTS\TALEGAON\SUBMISSION\NILAYA-Plot B Sub\17\LAYOUT 02-10.05.2019.dwg