
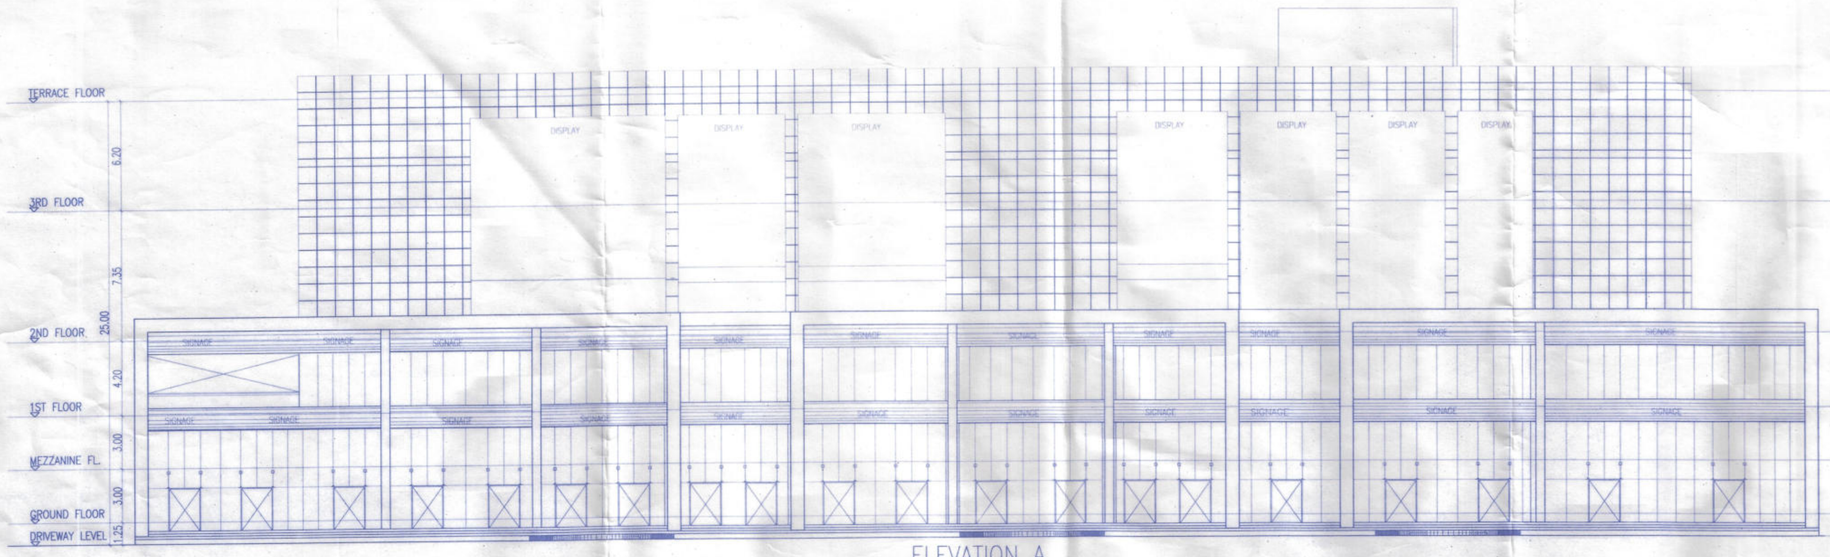



ELEVATION A

SCALE–1:200 (COMM.+MULTIPLEX)

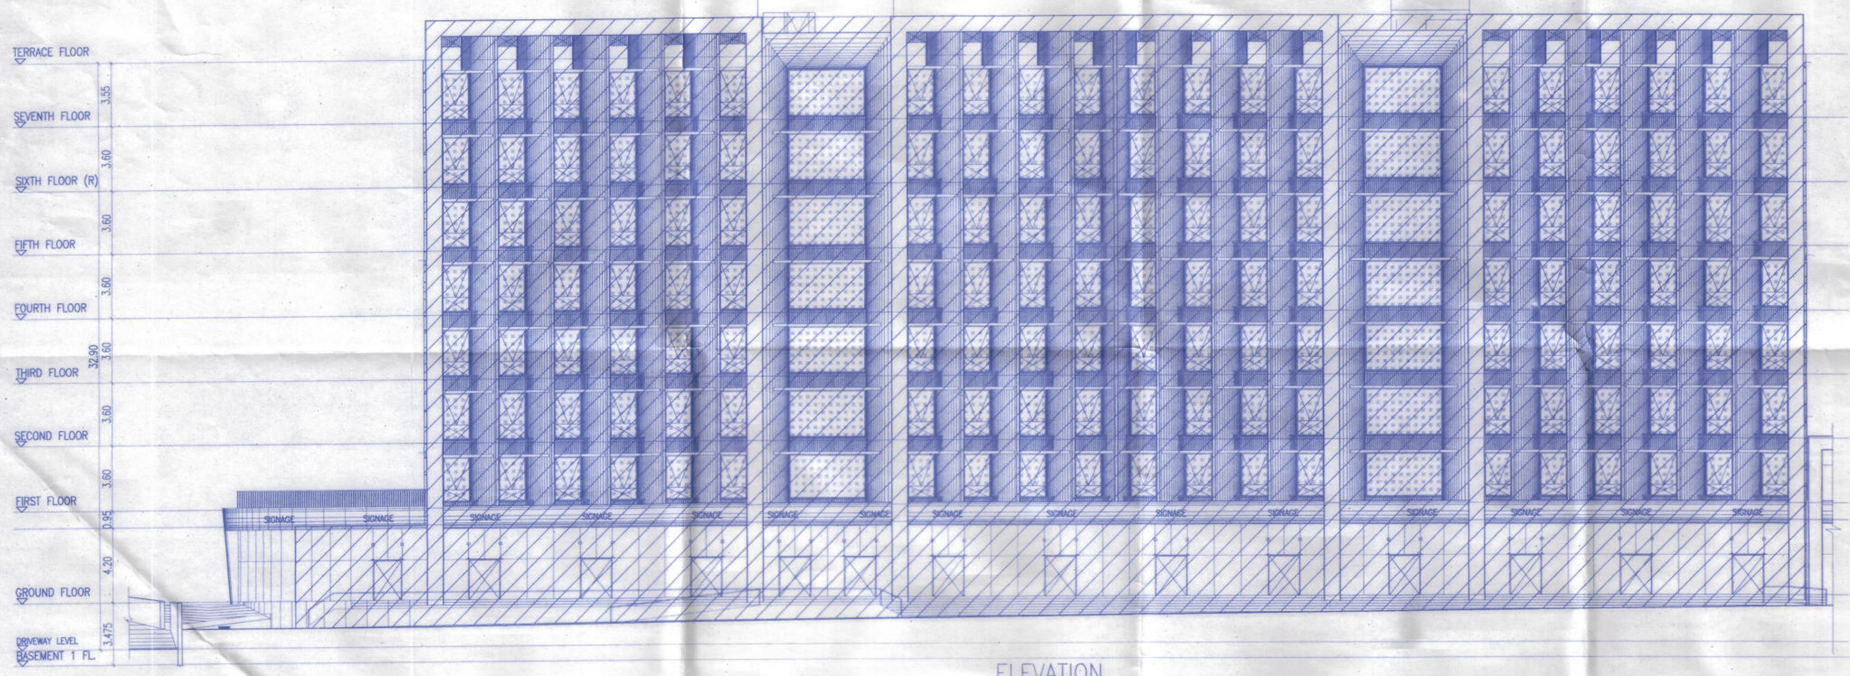

ELEVATION

SCALE–1:200 (COMMERCIAL)

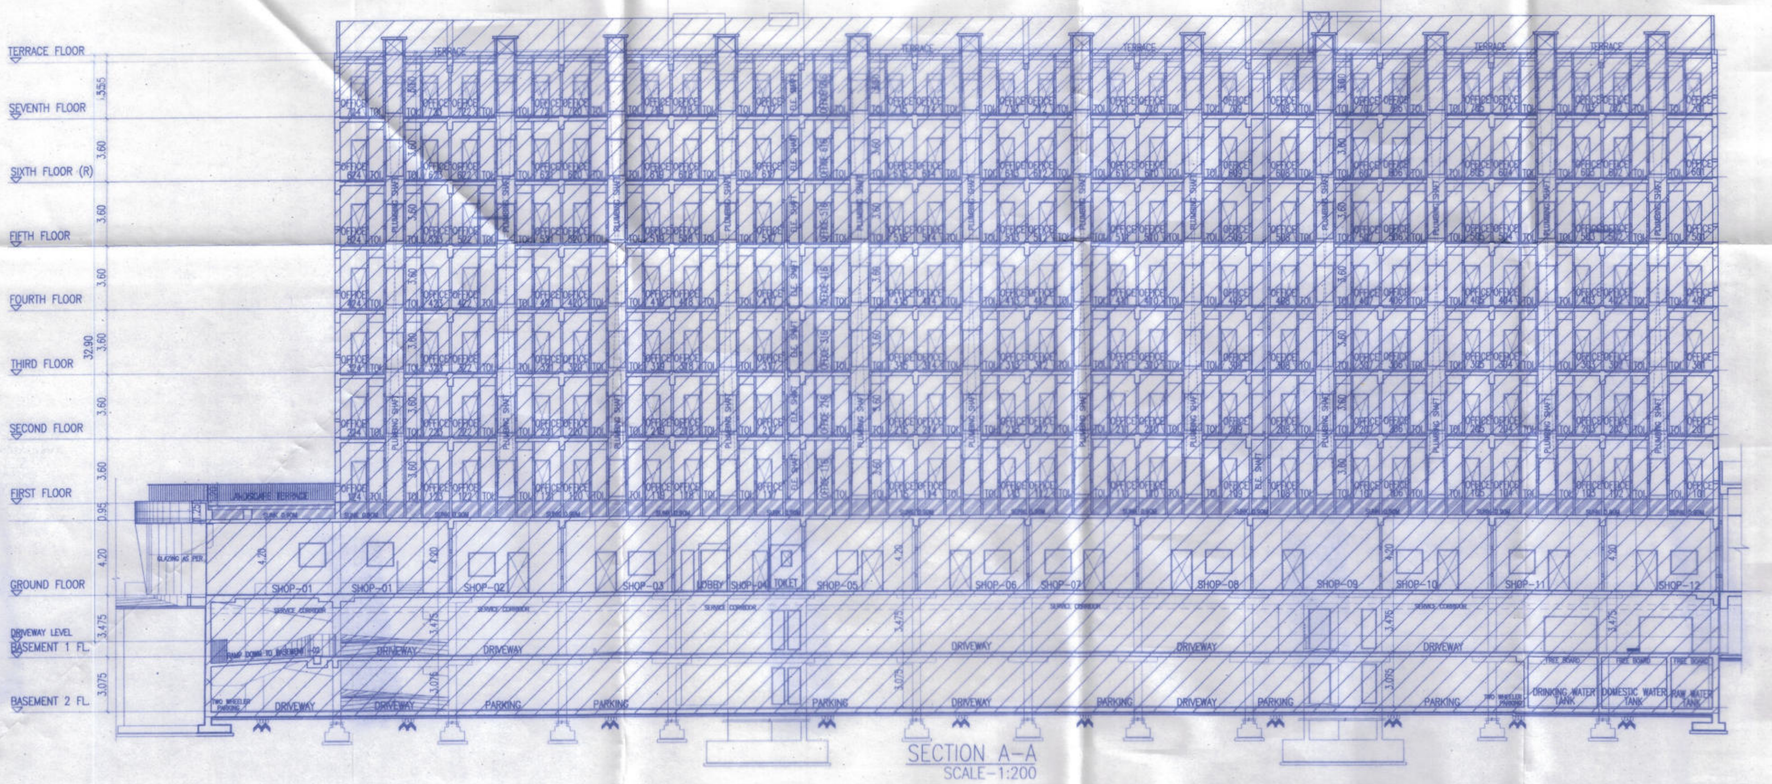

SECTION A–A

SCALE–1:200

STAMP OF APPROVAL	09/09
(COMMERCIAL & COMMERCIAL+MULTIPLEX)	
SECTION & ELEVATION	
NEW BMU/C.R.NO. 191/16–17,DATE 1/8/2016	
REVISED–1 BMU/C.R.NO.1880/16–17,DATE 11/4/2017	
REVISED–2 BMU/C.R.NO.1776/17–18,DATE 5/4/2018	
REVISED–3 BMU/C.R.NO.247/19–20,DATE 19/12/2019	
REVISED–4 BMU.C.R.NO.100_20–21. DATE–10/08/2020.	
REVISED–5 BMU.C.R.NO.824_21–22. DATE–07/12/2021	
REVISED–6 BMU.C.R.NO.668_22–23. DATE–30/09/2022	

Approved as amended in.....
subject to conditions mentioned in Annuxure 'A'
of letter No.BMU C.R. No E.E./2275/23 /Mouza..... 27(0)
S. No/G. No./CTS No.286/6/1 & 286/5
Dated 2E/05/2023

Metropolitan Commissioner and
Chief Executive Officer
Pune Metropolitan Regional Development Authority, Pune.

Pune Metropolitan Regional Development Authority PMRDA

NOTE

ALL DRAWINGS ARE PREPARED AS PER DOCUMENTS GIVEN BY THE OWNER/P.A.H.

PROJECT

REVISED COMMERCIAL & MULTIPLEX BUILDING PLAN AT S.NO.286/4,286/5 & 286/6, VILLAGE:– MANN, TAL.:–MULSHI, DIST:– PUNE.

HIGH POINT NIRMITI LLP
FOR– MR. ADITYA JAVDEKAR

NAME AND SIGNATURE OF ARCHITECT

SAMEER VALIMBE
CA/92/14618

VOUSSOIRS
ARCHITECT AND INTERIOR DESIGNERS.
10 JANHAVI APPT., BHONDE COLONY, NR. OLD KARNATAK H. SC., ERANDAVANA PUNE–4 TEL:–41406399

NORTH	SCALE 1:200	SHEET NO.
	DEALT BY–KRISHNA	09/09
	CHK BY:–S.V.	
	DATE 21.01.2023	

SUBJECT TO APPROVAL FROM COMPETENT AUTHORITY

\\192.168.15.59\Studio TADPL\01 GB\VJD\JAVDEKAR–MANN\05 VALIDATED\02 LEGAL VALIDATION (CORPORATION)\08 RB DDMMYYYY\FINAL TRACING TOD\COMMERCIAL.dwg