

WING B


WING A

TYPICAL 3RD TO 7TH & 9TH, 10TH FLOOR KEY PLAN


[illegible]

BALCONY AREA CALCULATION USING A									
TYPICAL 3RD TO 10TH FLOOR									
B1	2	X	1	X	6.225	X	1.950	=	24.43
B2	2	X	1	X	1.925	X	3.625	=	13.98
	2	X	1	X	1.245	X	0.125	=	0.15
								=	14.56
B3	2	X	1	X	1.475	X	2.200	=	6.65
B4	2	X	1	X	3.675	X	1.950	=	11.18
							TOTAL	=	\$74.81
							TOTAL BALCONY AREA	=	74.81

BALCONY AREA CALCULATION FOR WING B									
3RD FLOOR									
B1	1	X	1	X	6.225	X	1.950	=	12.175
B2	1	X	1	X	3.625	X	1.925	=	5.550
	1	X	1	X	1.245	X	0.125	=	0.000
								=	7.625
B3	2	X	1	X	1.475	X	2.200	=	6.150
B4	1	X	1	X	3.075	X	1.950	=	5.025
B5	1	X	1	X	3.400	X	1.950	=	5.350
							TOTAL	=	40.200

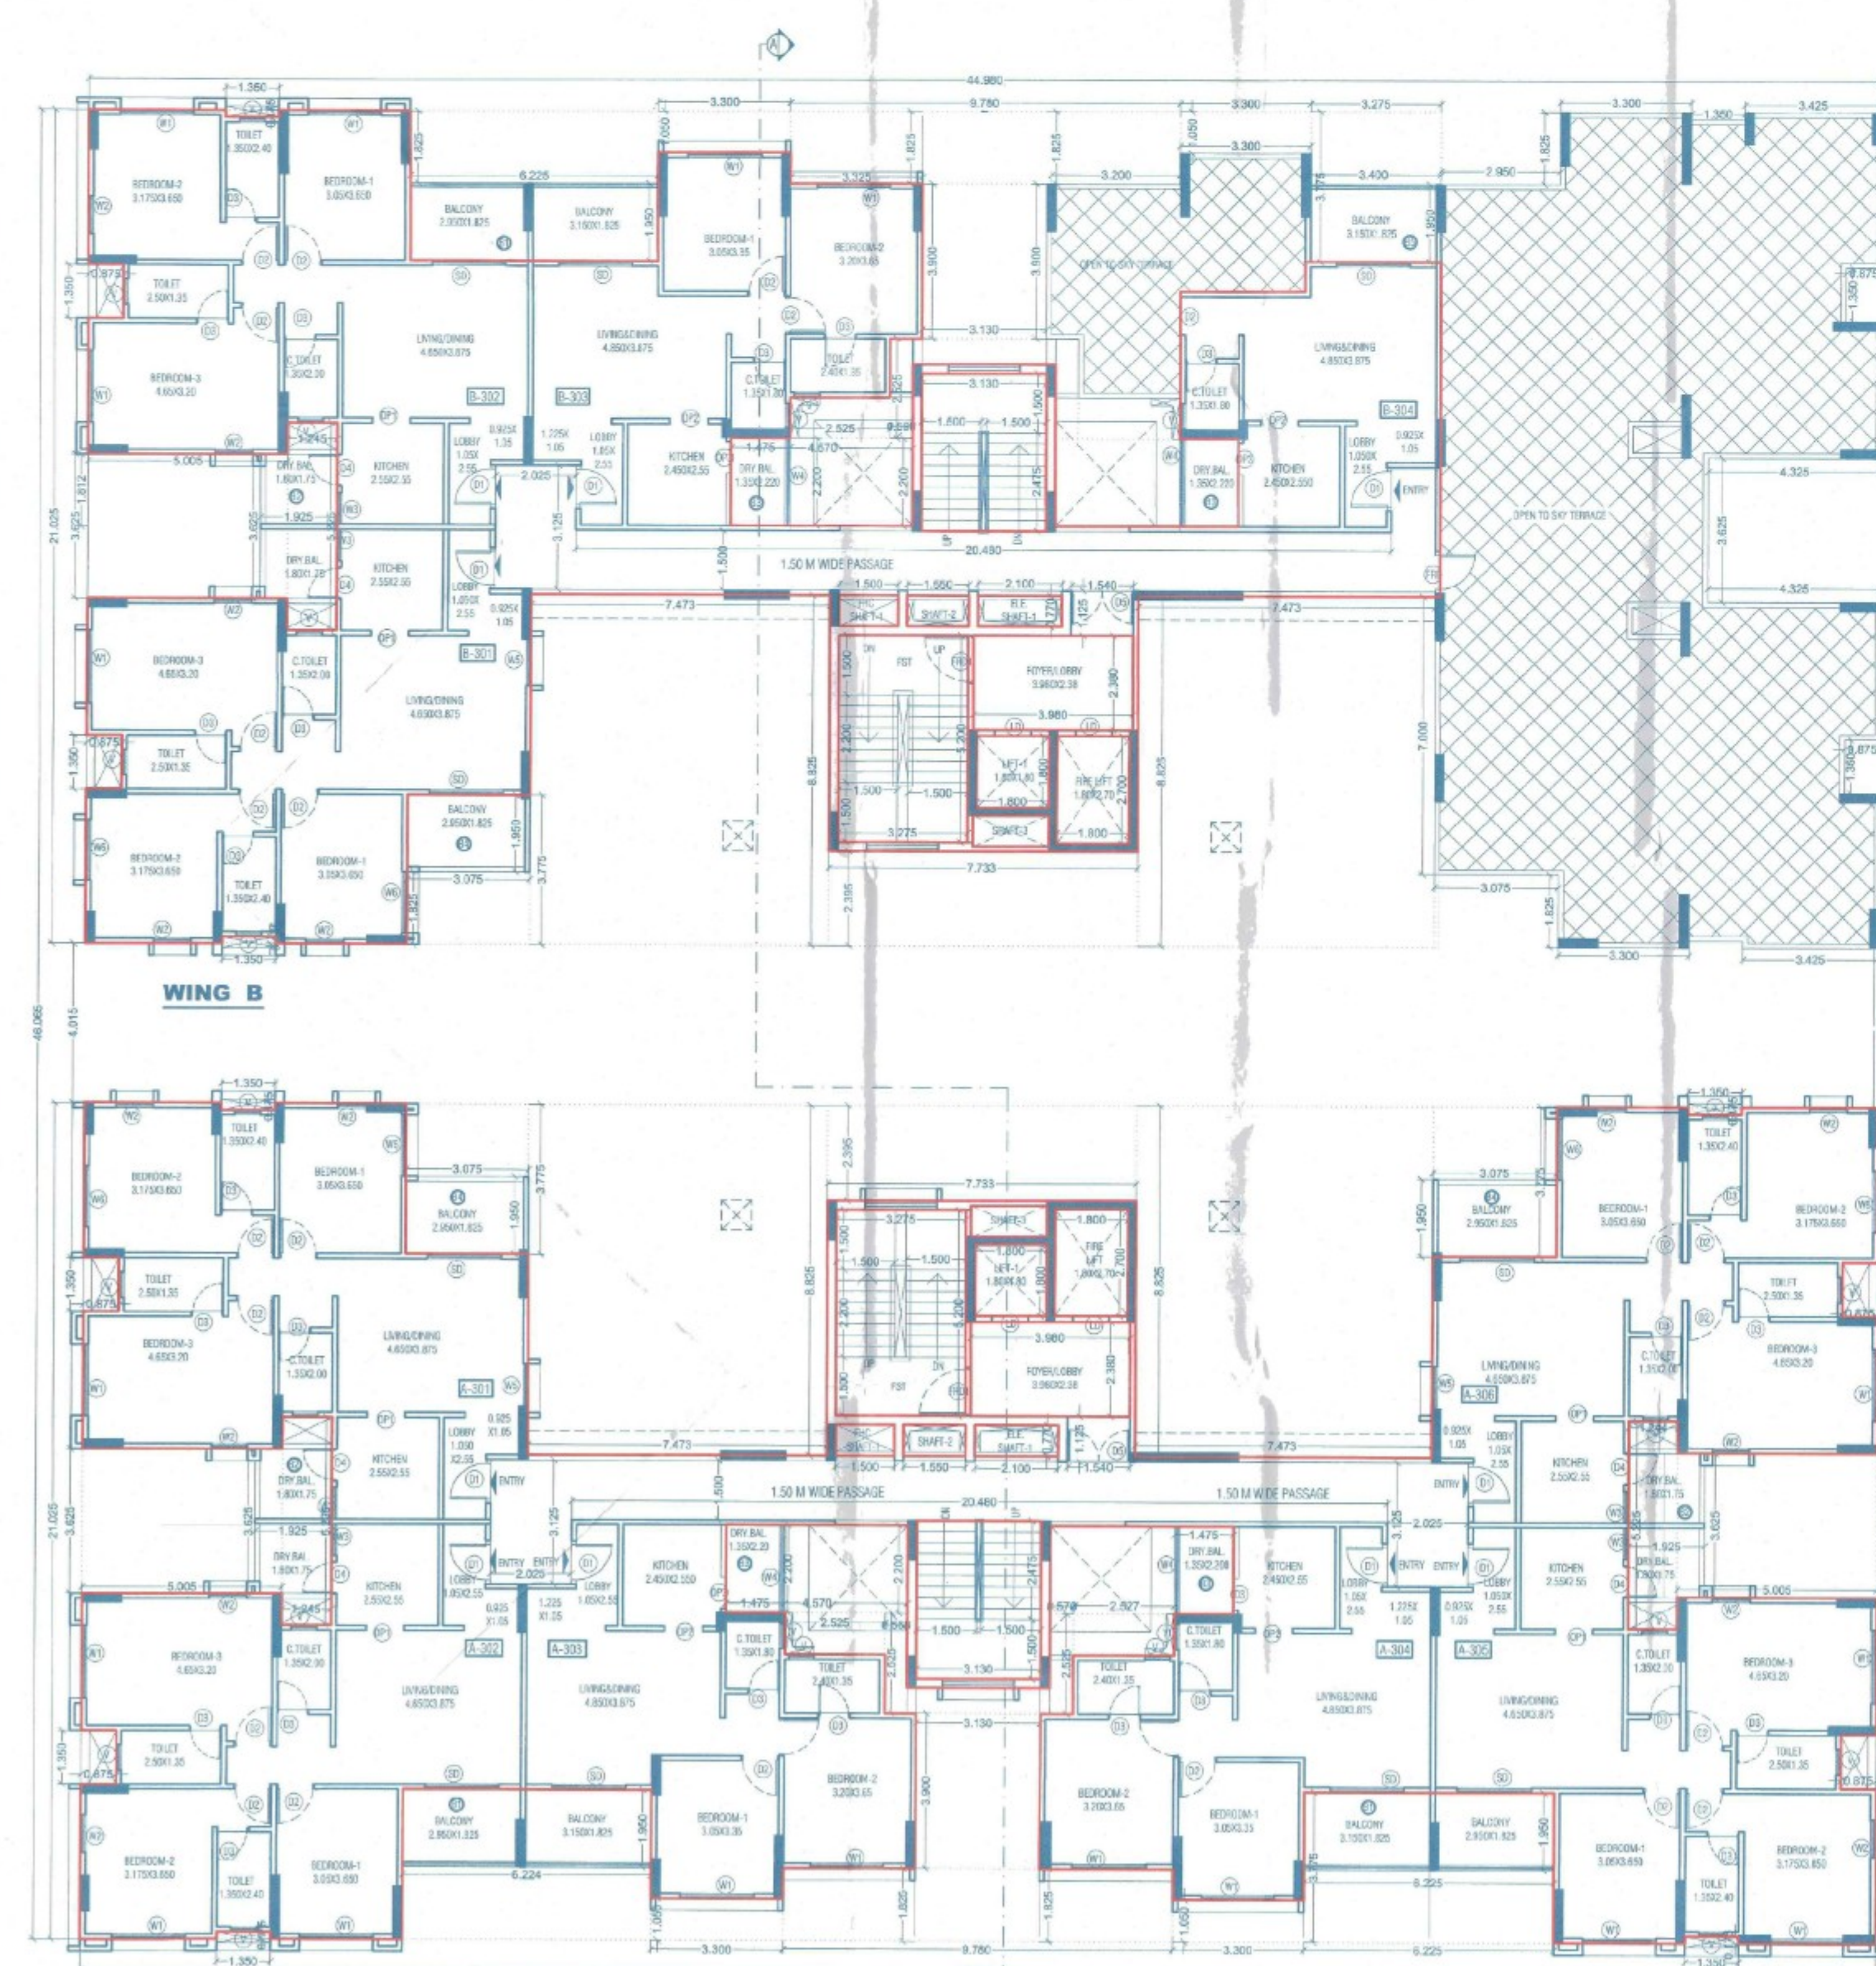[illegible]

3rd FLOOR PLAN (WING A)

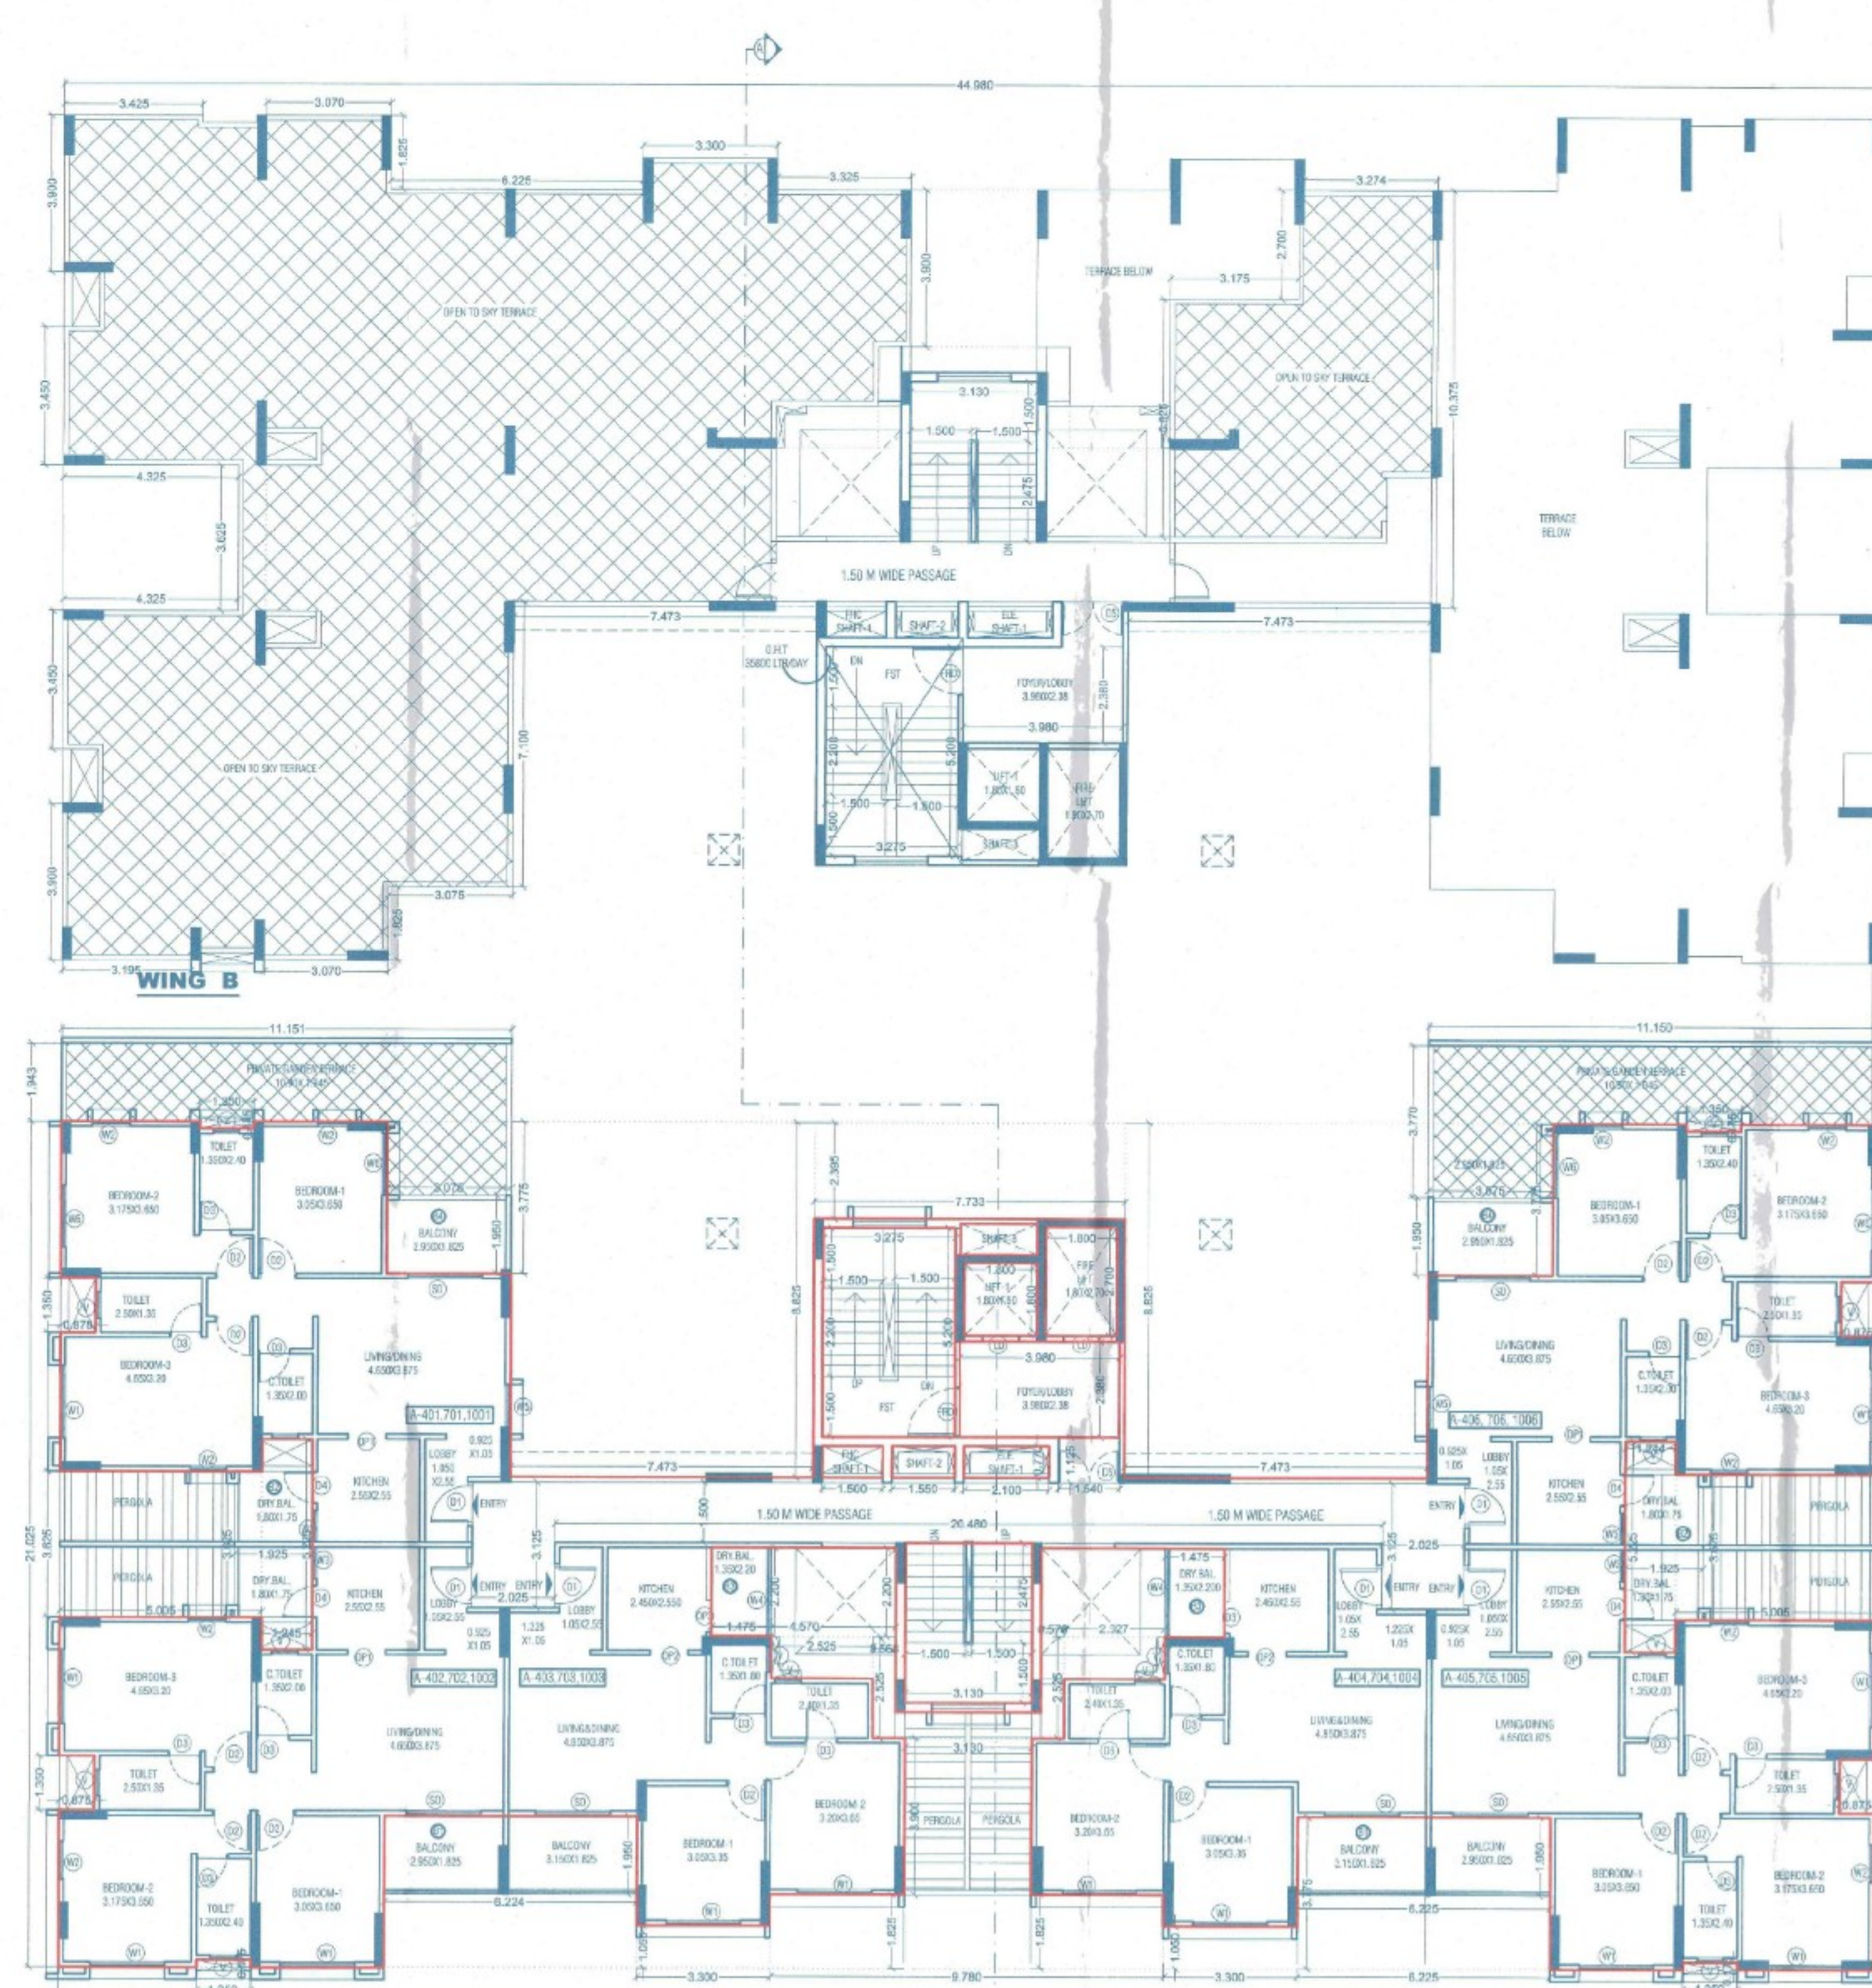

4TH, 7TH & 10TH FLOOR PLAN (WING A)

A	DESCRIPTION OF PROPOSAL PROPOSED BUILDING AT NO. 286P/1 & 287Y/1, VILLAGE-BROU TAL, MULSHI, DIST-PUNE			
B	NAME, ADDRESS AND SIGNATURE OF OWNER & FIRM  M/s. ARYAVART ASSOCIATES THROUGH PARTNER MR. BOHAN N. JURYA			
C	NORTH	NAME, ADDRESS AND SIGNATURE OF ARCHITECT  NORTH WACH-BARE C/NO/187/5		
D	ARCHITECTS  FOUR DIMENSION ARCHITECTS PVT. LTD. 14/ANAND, "SECURITE", "NIMBURDEN", LUGGAUT & NIMBURDI, ORLUNDI 75 HANGAR, LANE NO. 18/REBAST ROAD, DEWANGAN, PUNE - 411004 T: 020-26123388, FAX: 020-26123381, E: 4DIM@REDIFFMAIL.COM			
SCALE	DATE	DESIGNED BY	CHECKED BY	JOIN
1:300	18/11/2022	DEEPAK		
Sign of concerned Person		Sign of concerned Person		
REVISIONS				
R01	R02	R03	R04	